


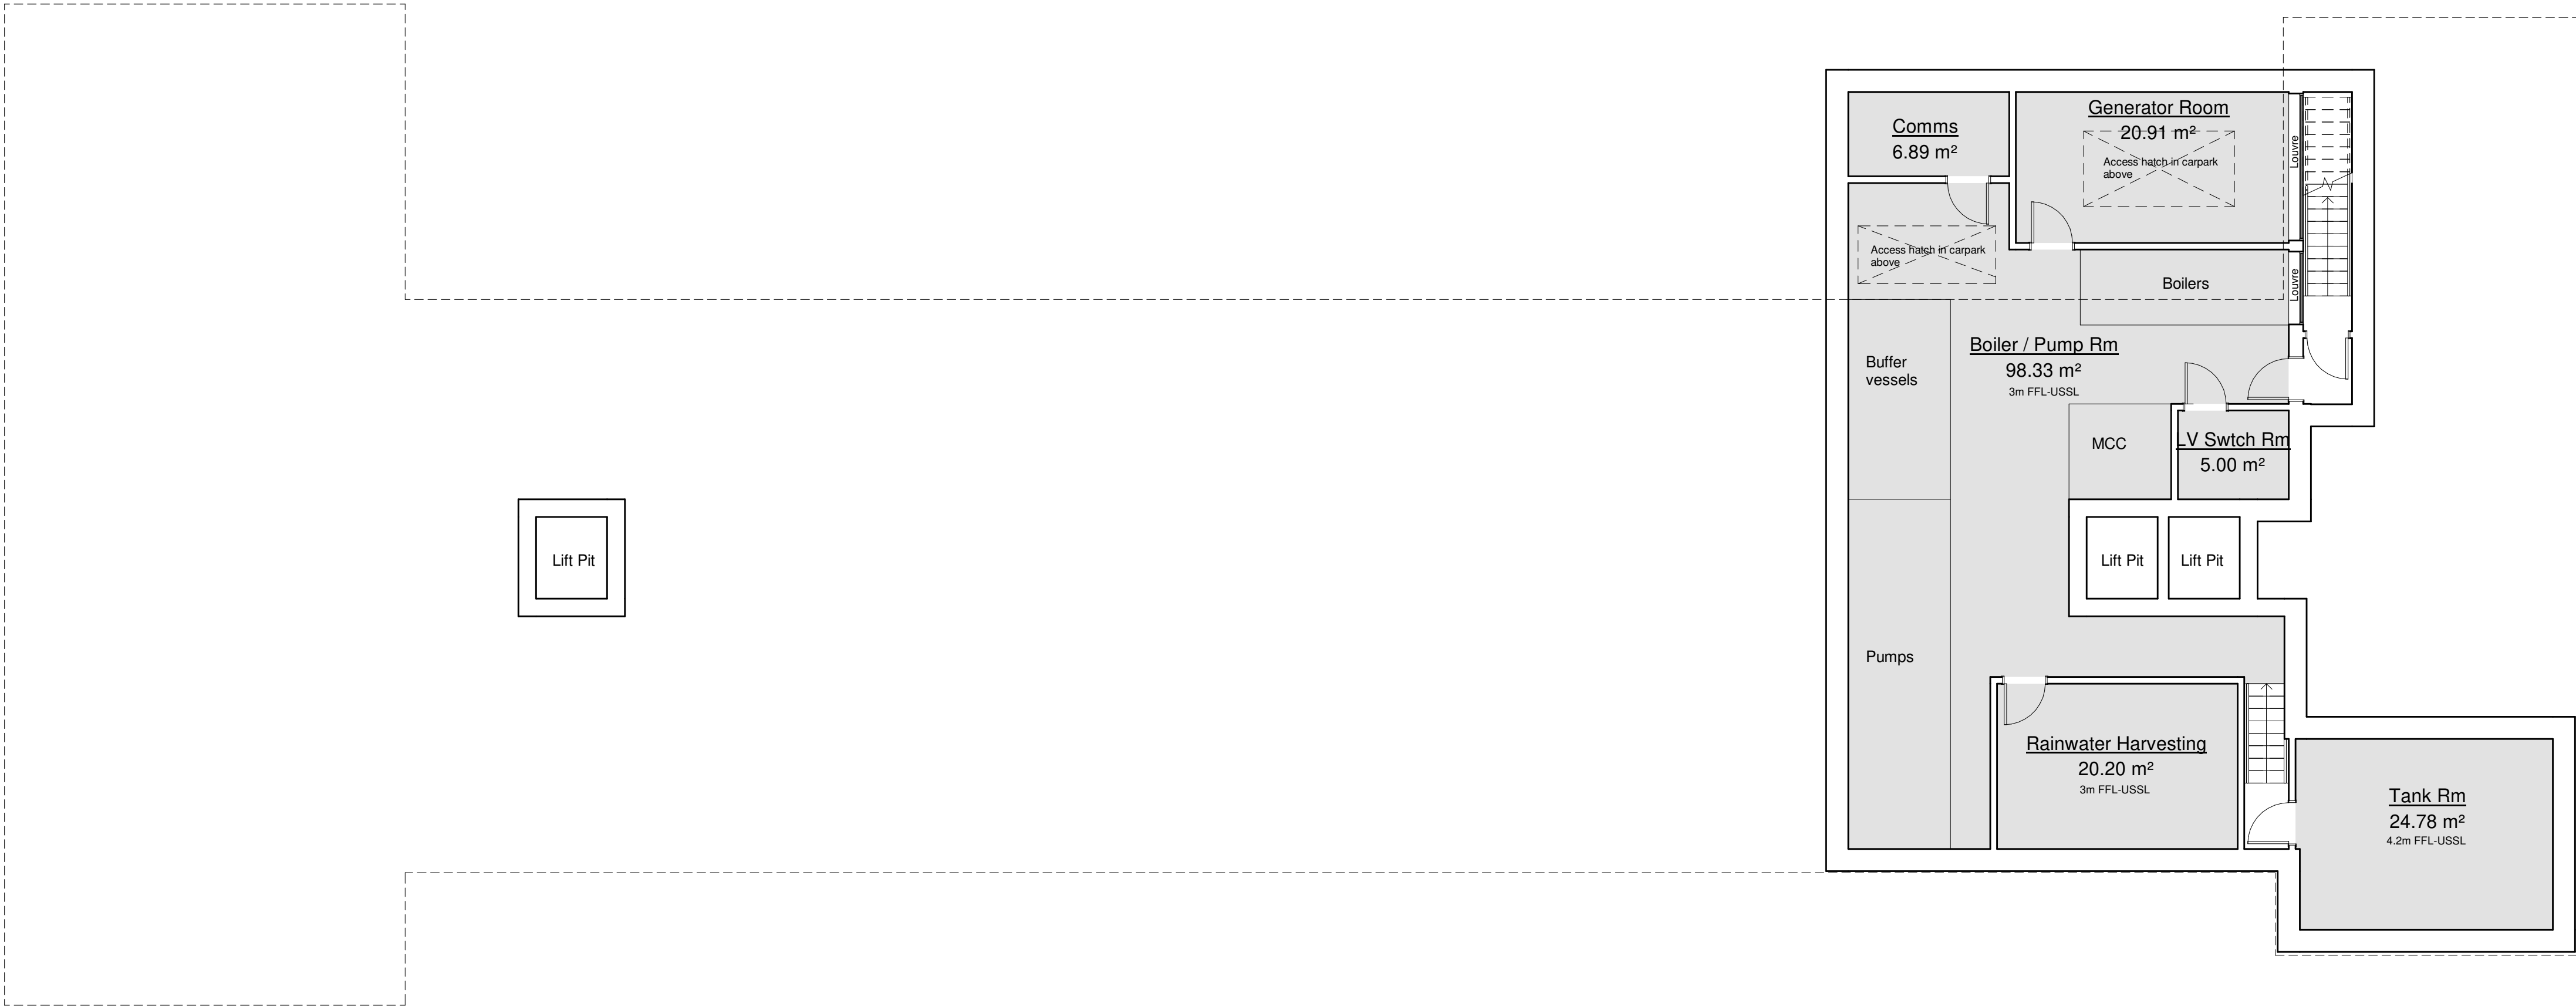

1 Basement Plan
1 : 100

DO NOT SCALE THIS DRAWING

Contractors are to check all dimensions prior to commencement on site and notify the architect of any errors, omissions, or discrepancies.

TateHindle Limited retain copyright of this drawing. It may not be copied, altered or reproduced in any way without their written authority.

Rev	Description	Date	Checked
01	Draft issue	23/06/20	HEG
02	Issue for comment	09/07/20	HEG
03	Draft Drawings issued for Planning	28/07/20	JS
04	Drawings issued for planning	31/07/20	JS
05	Drawings issued for planning	04/08/20	JS

Project
9 Nestles Avenue

Status
For Planning

Client
Healey Development Solutions (Hayes) Ltd

Drawing
Basement Floor Plan

Scale	Drawn	Checked	Date
1 : 100	JS	SB	09/07/20
Project no.	Drg	Revision	
15406	A - (03) - 009	05	

tatehindle

TateHindle Limited
1 Lindsey Street
Smithfield
London EC1A 9HP
T 020 7332 4850
mail@tatehindle.co.uk
www.tatehindle.co.uk