

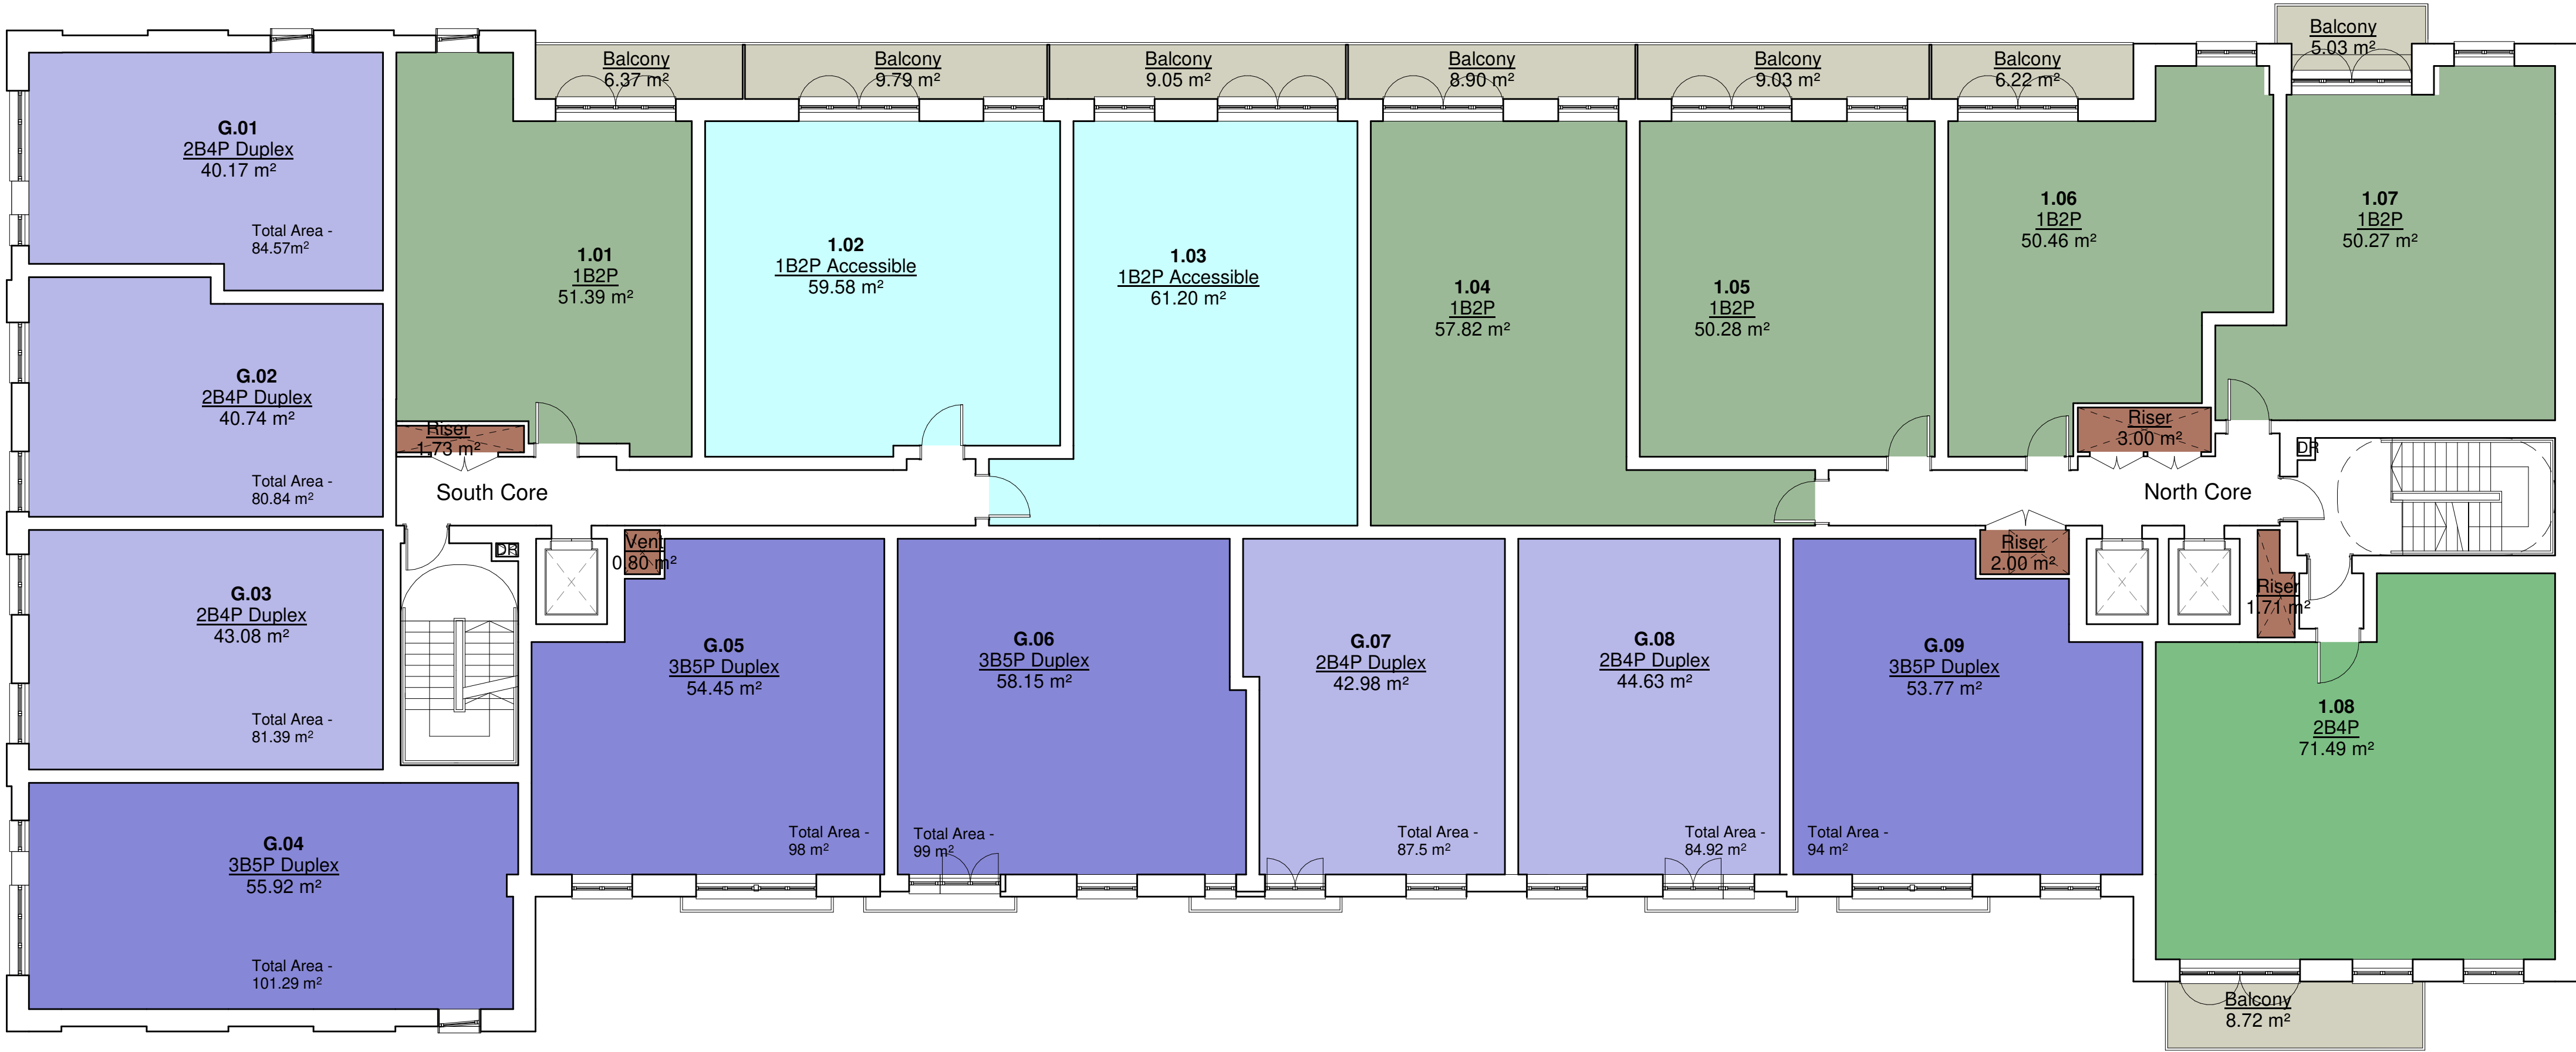


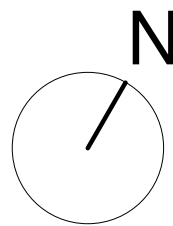

1 First Floor Plan
1 : 100

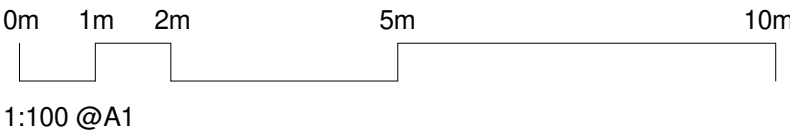

DO NOT SCALE THIS DRAWING

Contractors are to check all dimensions prior to commencement on site and notify the architect of any errors, omissions, or discrepancies.

TateHindle Limited retain copyright of this drawing. It may not be copied, altered or reproduced in any way without their written authority.

Rev	Description	Date	Checked
06	10th floor update, Duplex unit size update and general layout updates	22/06/20	JS
07	Dry riser added	23/07/20	JS
08	Draft Drawings issued for Planning	28/07/20	JS
09	Drawings issued for planning	31/07/20	JS
010	Drawings issued for planning	04/08/20	JS

Project
9 Nestles Avenue

Status
For Planning
Client
Healey Development Solutions (Hayes) Ltd

Drawing
First Floor Plan

Scale	Drawn	Checked	Date
1 : 100	HE	SB	26/05/20
Project no.	Drg	Revision	
15406	A - (03) - 101	010	

tatehindle

TateHindle Limited
1 Lindsey Street
Smithfield
London EC1A 9HP
T 020 7332 4850
mail@tatehindle.co.uk
www.tatehindle.co.uk