

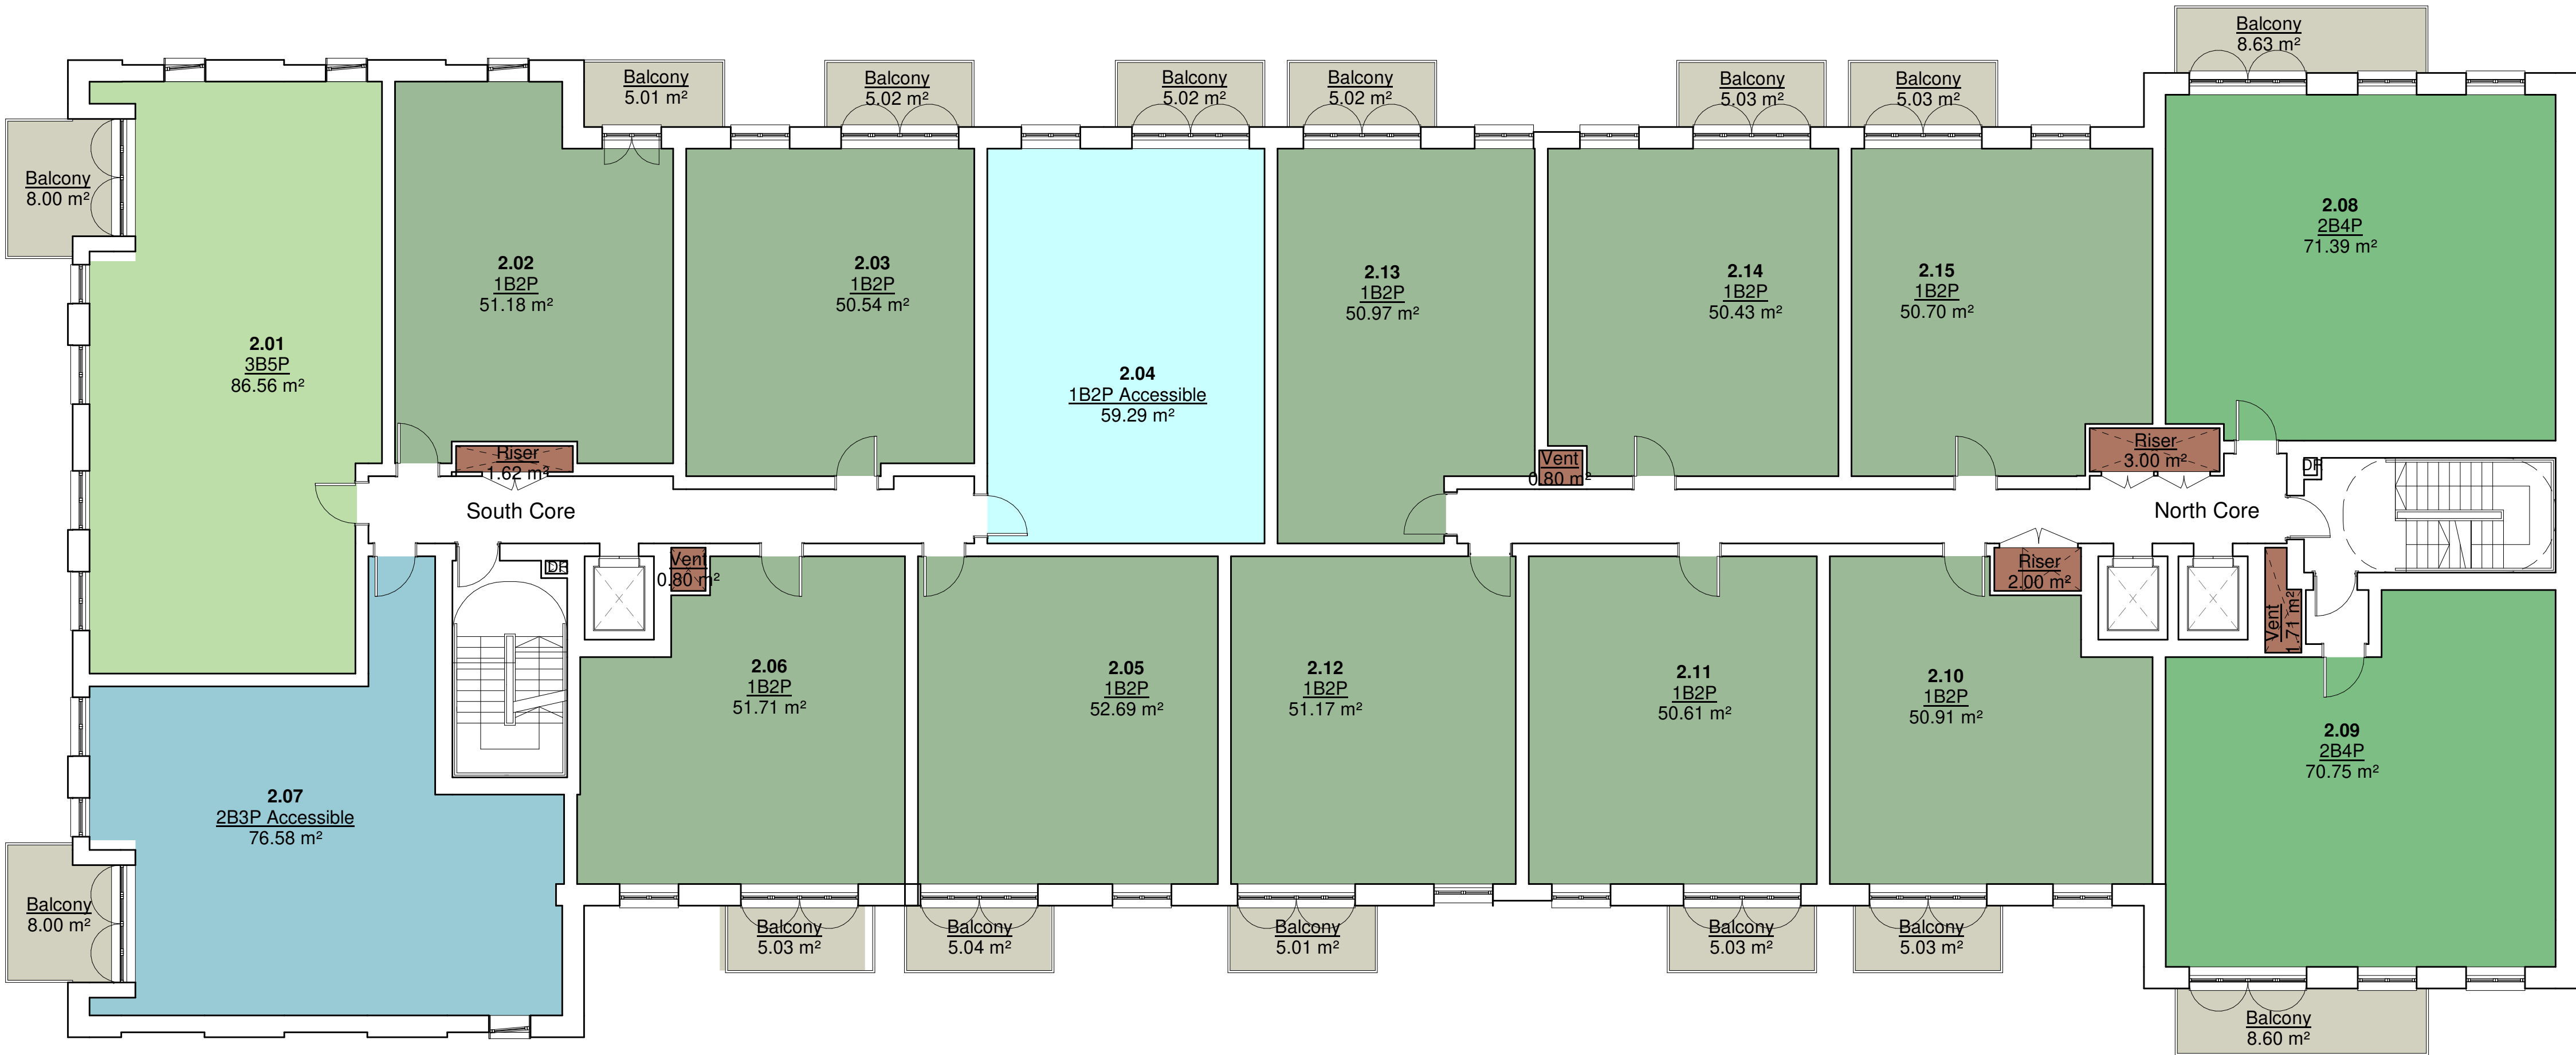


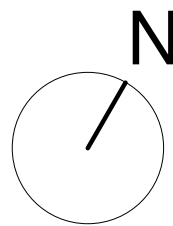

1 Second Floor Plan  
1 : 100

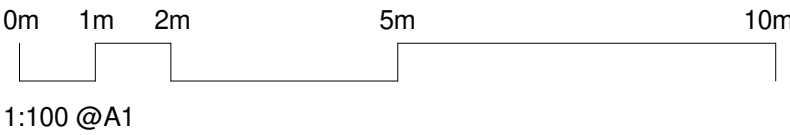

DO NOT SCALE THIS DRAWING

Contractors are to check all dimensions prior to commencement on site and notify the architect of any errors, omissions, or discrepancies.

TateHindle Limited retain copyright of this drawing. It may not be copied, altered or reproduced in any way without their written authority.

| Rev | Description                                                           | Date     | Checked |
|-----|-----------------------------------------------------------------------|----------|---------|
| 05  | 10th floor update, Duplex unit size update and general layout updates | 22/06/20 | JS      |
| 06  | Dry riser added                                                       | 23/07/20 | JS      |
| 07  | Draft Drawings issued for Planning                                    | 28/07/20 | JS      |
| 08  | Drawings issued for planning                                          | 31/07/20 | JS      |
| 09  | Drawings issued for planning                                          | 04/08/20 | JS      |

Project  
9 Nestles Avenue

Status  
For Planning

Client  
Healey Development Solutions (Hayes) Ltd

Drawing  
Typical Second / Third Floor Plan

| Scale       | Drawn          | Checked  | Date     |
|-------------|----------------|----------|----------|
| 1 : 100     | HE             | SB       | 26/05/20 |
| Project no. | Drg            | Revision |          |
| 15406       | A - (03) - 102 | 09       |          |

tatehindle

TateHindle Limited  
1 Lindsey Street  
Smithfield  
London EC1A 9HP

T 020 7332 4850  
mail@tatehindle.co.uk  
www.tatehindle.co.uk