

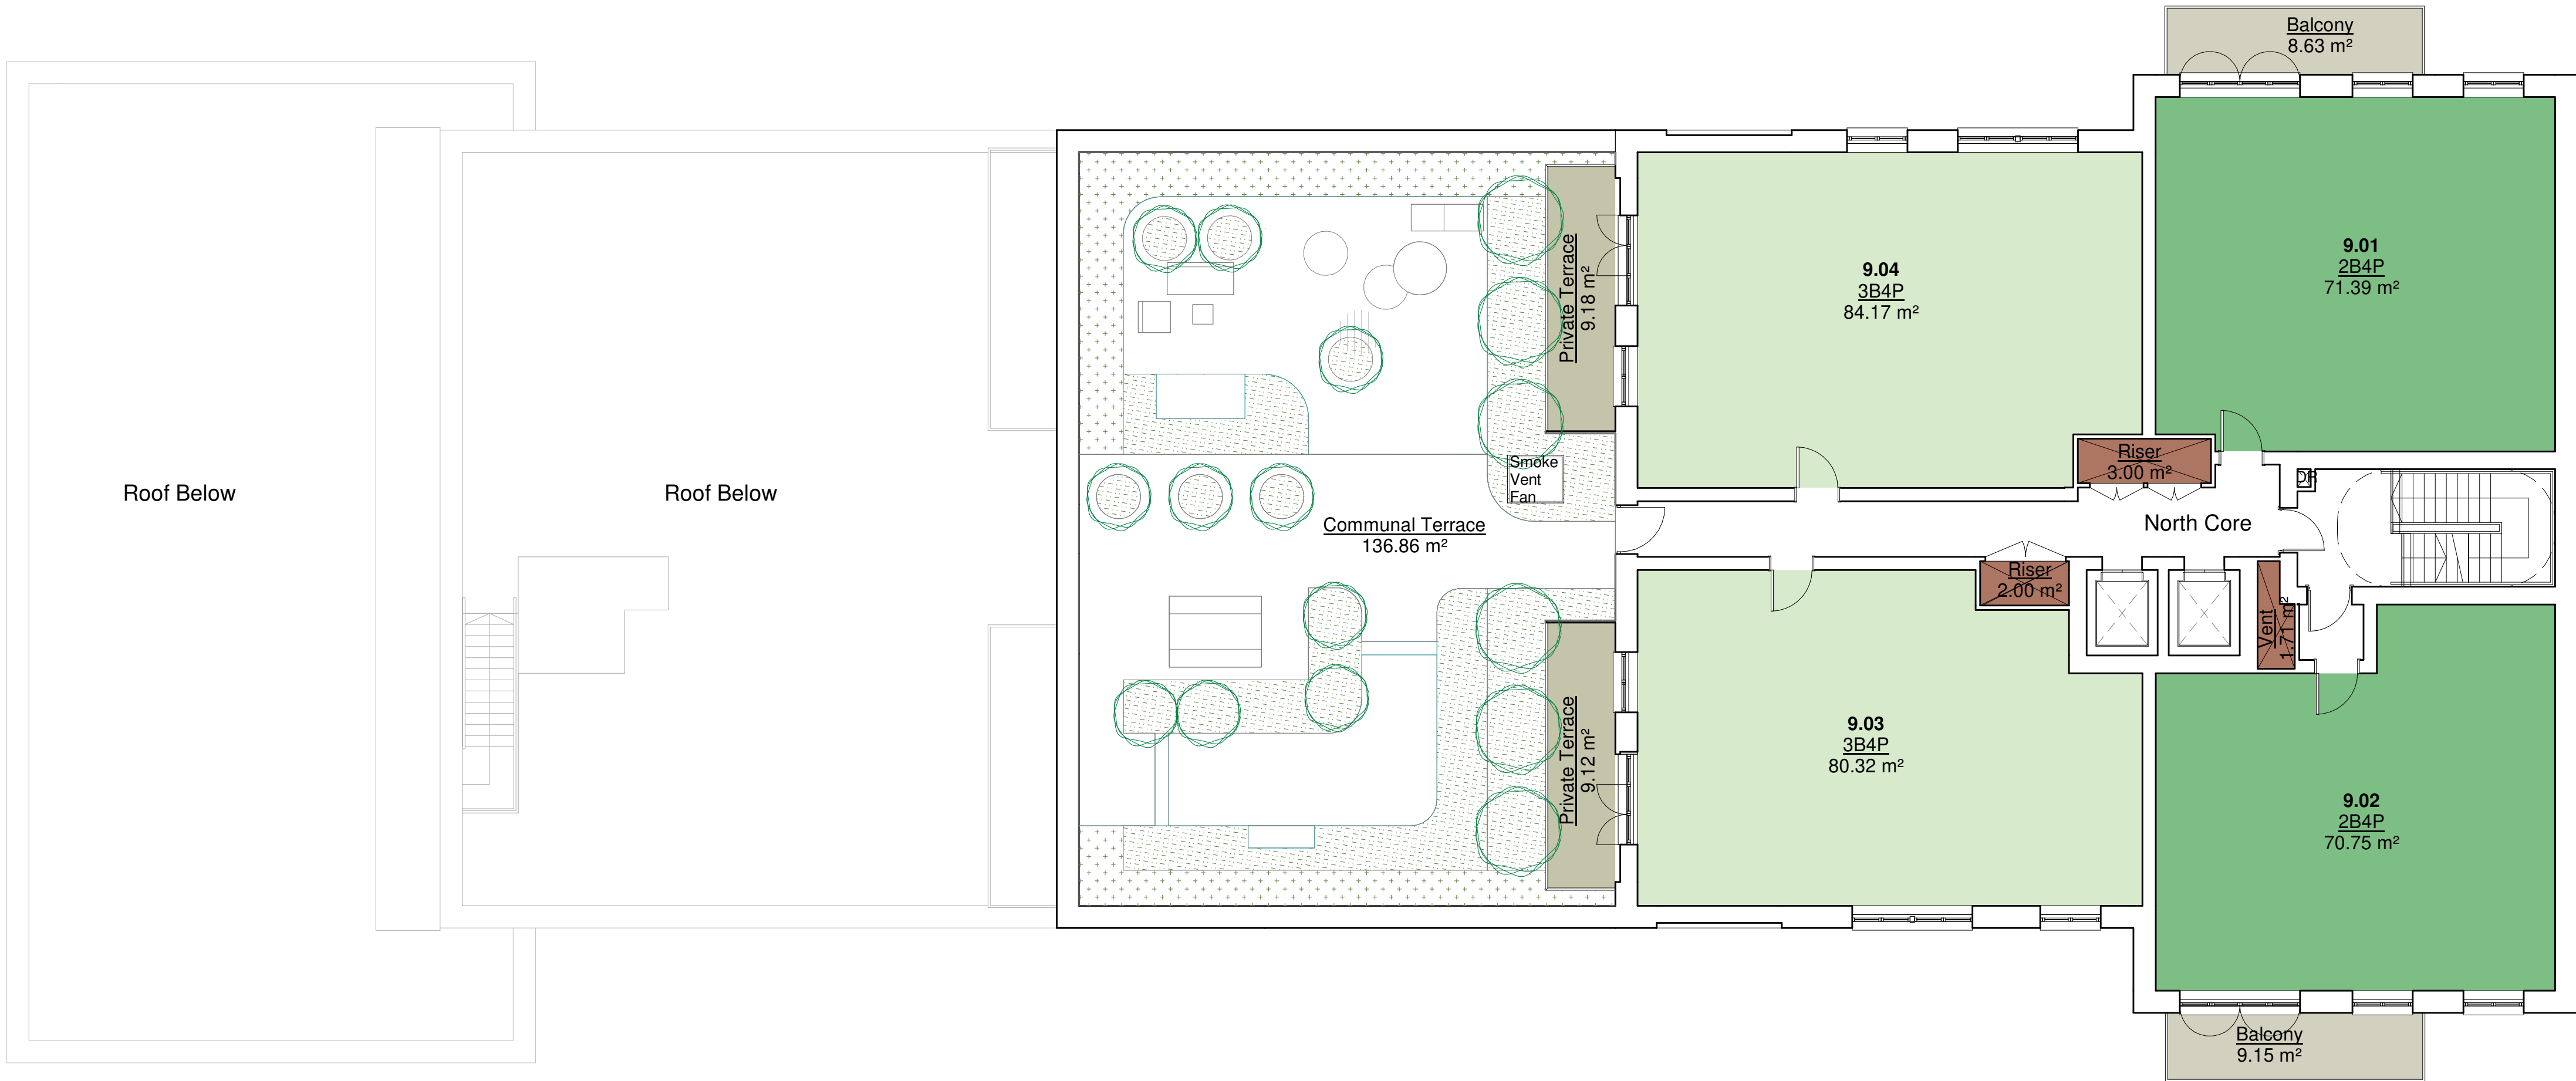


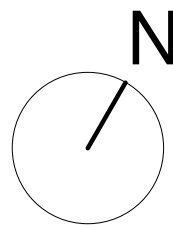

1 9th Floor Plan
1 : 100

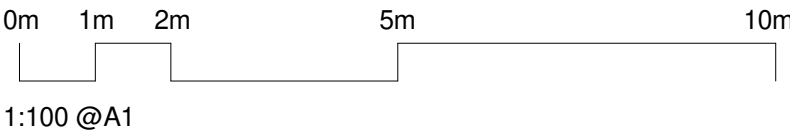

DO NOT SCALE THIS DRAWING

Contractors are to check all dimensions prior to commencement on site and notify the architect of any errors, omissions, or discrepancies.

TateHindle Limited retain copyright of this drawing. It may not be copied, altered or reproduced in any way without their written authority.

Rev	Description	Date	Checked
09	Terrace outlines added to sheets for Landscape Architect	14/07/20	JS
010	9th 10th floor windows	23/07/20	HEG
011	Draft Drawings issued for Planning	28/07/20	JS
012	Drawings issued for planning	31/07/20	JS
013	Drawings issued for planning	04/08/20	JS

Project
9 Nestles Avenue

Status
For Planning

Client
Healey Development Solutions (Hayes) Ltd

Drawing
Ninth Floor Plan

Scale	Drawn	Checked	Date
1 : 100	HE	SB	26/05/20
Project no.	Org	Revision	
15406	A - (03) - 109	013	

tatehindle

TateHindle Limited
1 Lindsey Street
Smithfield
London EC1A 9HP
T 020 7332 4850
mail@tatehindle.co.uk
www.tatehindle.co.uk