

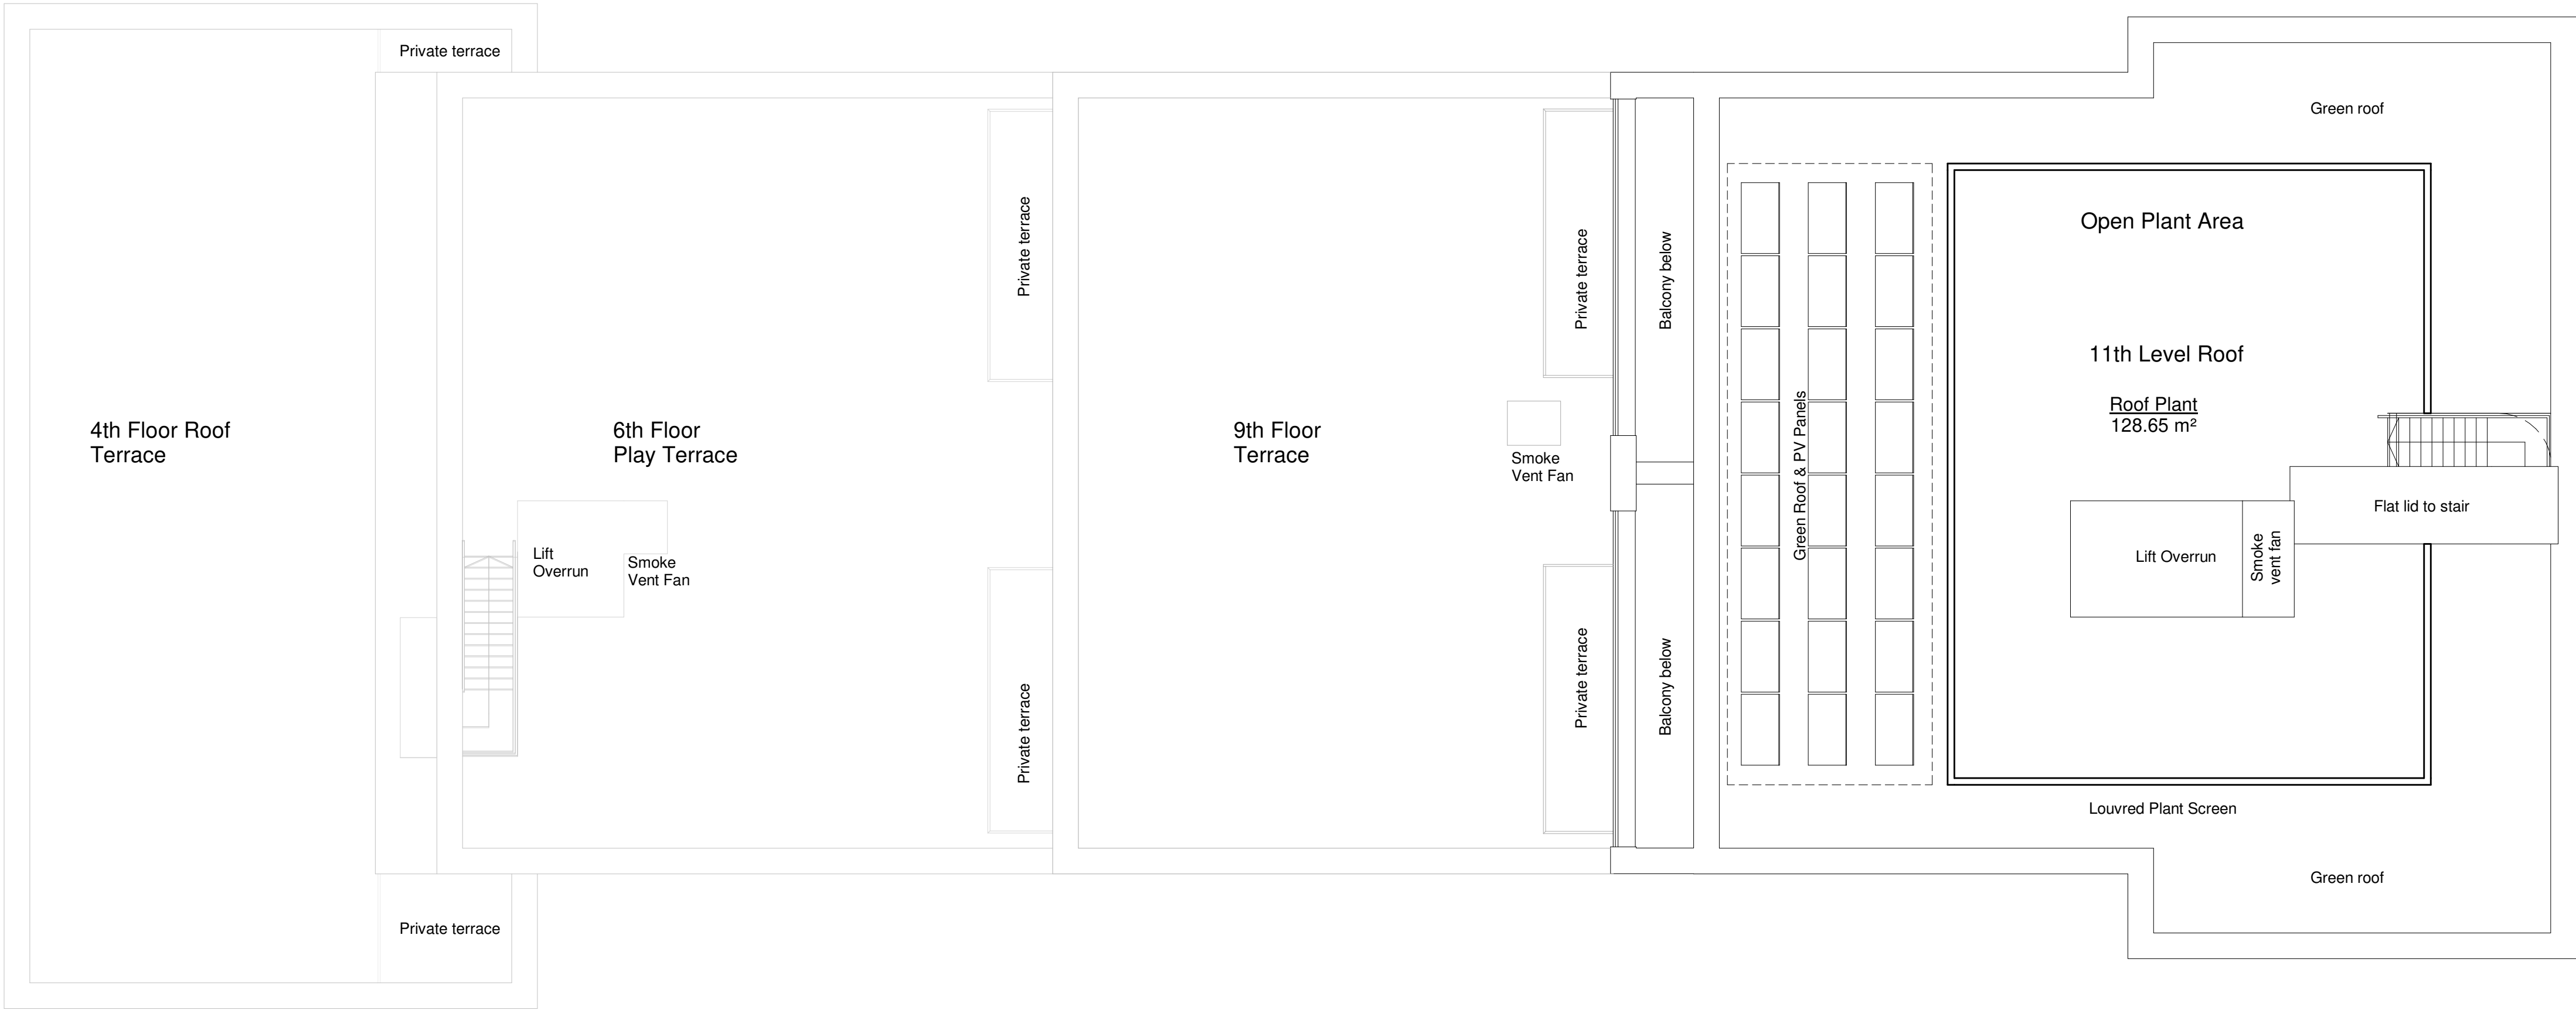


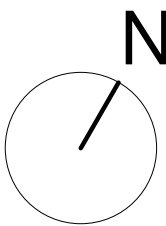

1 11th Level Roof
1 : 100

Note: All Roof spaces are flat / laid to minimal falls. All rainwater pipes are internal

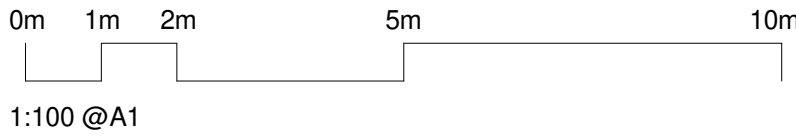

DO NOT SCALE THIS DRAWING

Contractors are to check all dimensions prior to commencement on site and notify the architect of any errors, omissions, or discrepancies.

TateHindle Limited retain copyright of this drawing. It may not be copied, altered or reproduced in any way without their written authority.

Rev	Description	Date	Checked
04	Issue to client	17/06/20	JS
05	Terrace outlines added to sheets for Landscape Architect	14/07/20	JS
06	Draft Drawings issued for Planning	28/07/20	JS
07	Drawings issued for planning	31/07/20	JS
08	Drawings issued for planning	04/08/20	JS
09	Drawings issued for planning	06/08/20	HEG

Project
9 Nestles Avenue

Status
For Planning
Client
Healey Development Solutions (Hayes) Ltd

Drawing
Eleventh Level Roof Plan

Scale	Drawn	Checked	Date
1 : 100	HE	SB	02/06/20
Project no.	Drg	Revision	
15406	A - (03) - 111	09	

tatehindle

TateHindle Limited
1 Lindsey Street
Smithfield
London EC1A 9HP
T 020 7332 4850
mail@tatehindle.co.uk
www.tatehindle.co.uk