

67.930 m  
▼ Heathrow Safeguarding Zone  
67.615 m  
▼ L\_12\_Plant screen

▼ L\_11\_FFL

▼ L\_10\_FFL

▼ L\_09\_FFL

▼ L\_08\_FFL

▼ L\_07\_FFL

▼ L\_06\_FFL

▼ L\_05\_FFL


▼ L\_04\_FFL

▼ L\_03\_FFL


▼ L\_02\_FFL

▼ L\_01\_FFL

31.290 m  
▼ L\_00\_FFL

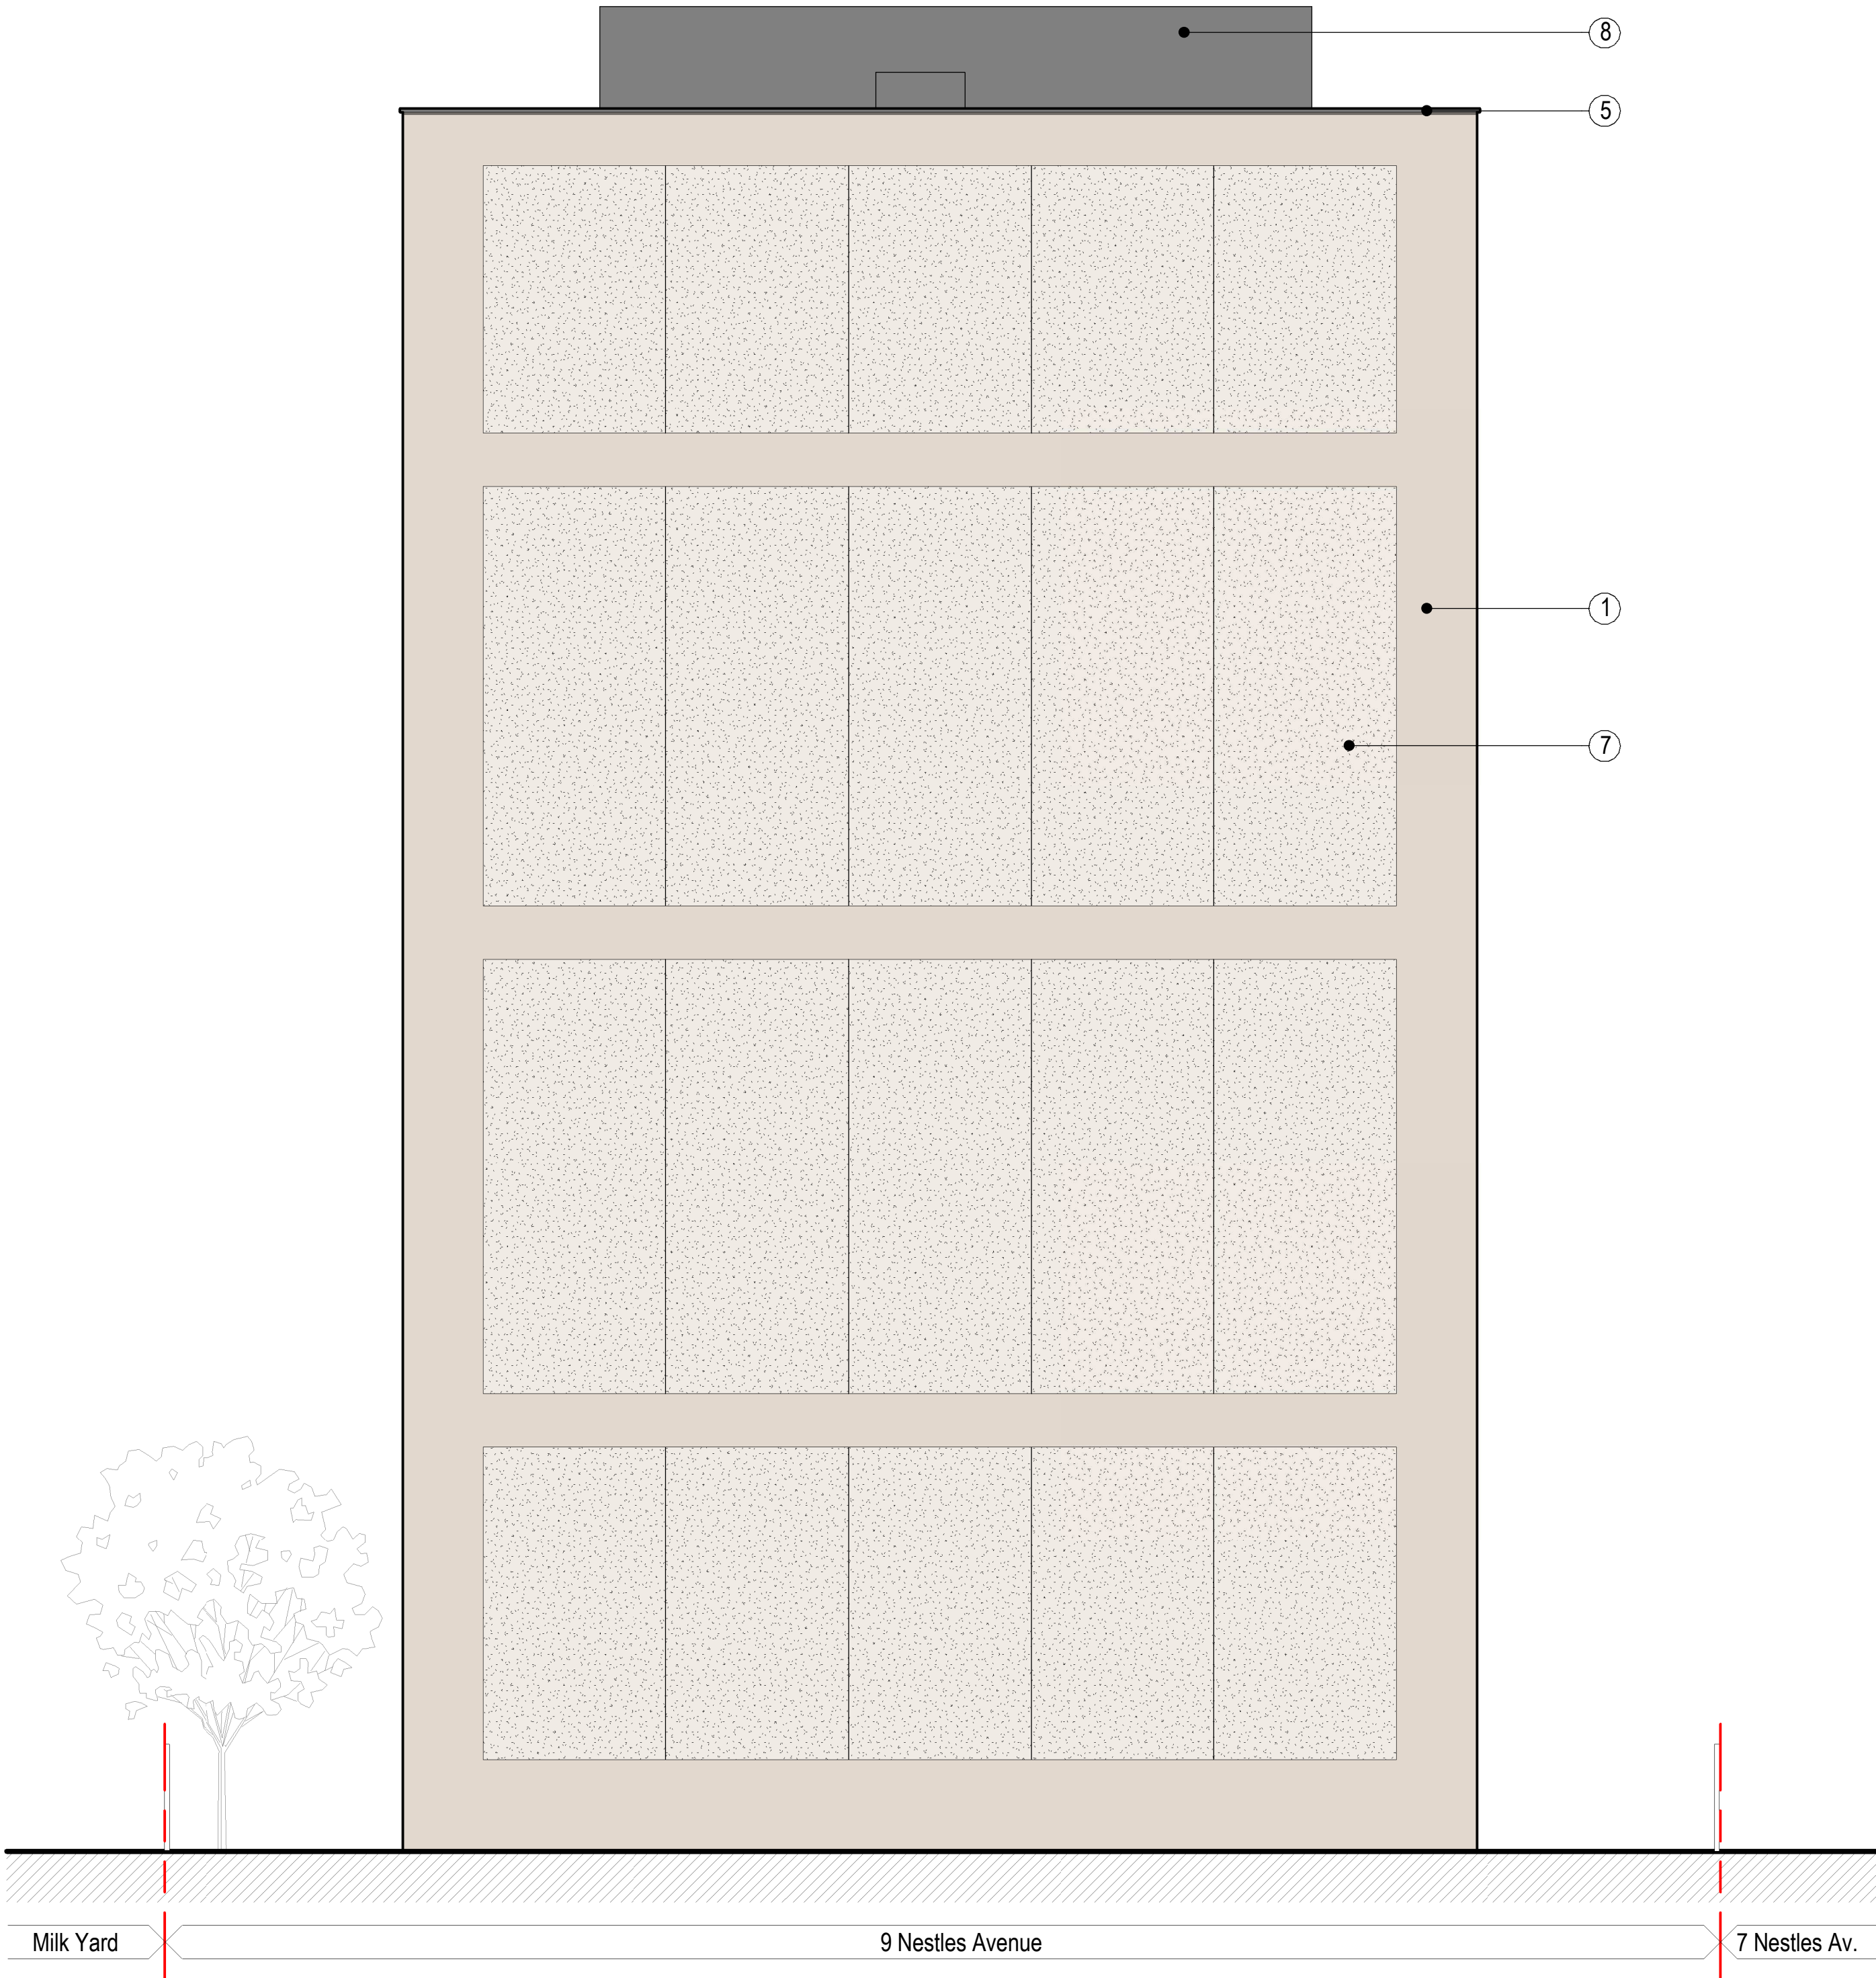

1 Proposed North Elevation  
1 : 100

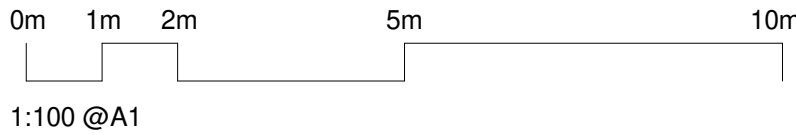

| Material Palette:     |                      |
|-----------------------|----------------------|
| 1. Buff Brickwork     | 6. PPC outer finish  |
| 2. Soldier / header   | Window/Door          |
| Course                | 7. Buff Render       |
| 3. Flemish Brick with | 8. PPC Plant         |
| projection in buff    | Enclosure Louvres    |
| 4. Grey Brickwork     | 9. Painted Juliette/ |
| 5. Blue-Grey Concrete | Projecting Balconies |
| Copping               | and Balustrades      |

DO NOT SCALE THIS DRAWING

Contractors are to check all dimensions prior to commencement on site and notify the architect of any errors, omissions, or discrepancies.

TateHindle Limited retain copyright of this drawing. It may not be copied, altered or reproduced in any way without their written authority.

| Rev | Description                        | Date     | Checked |
|-----|------------------------------------|----------|---------|
| 01  | Draft Drawings issued for Planning | 28/07/20 | JS      |
| 02  | Drawings issued for planning       | 31/07/20 | JS      |
| 03  | Drawings issued for planning       | 04/08/20 | JS      |

Project  
9 Nestles Avenue

Status  
For Planning  
Client  
Healey Development Solutions (Hayes) Ltd

Drawing  
Proposed North Elevation

| Scale       | Drawn          | Checked  | Date     |
|-------------|----------------|----------|----------|
| 1 : 100     | JS             | SB       | 20/07/20 |
| Project no. | Drg            | Revision |          |
| 15406       | A - (05) - 103 | 03       |          |

tatehindle

TateHindle Limited  
1 Lindsey Street  
Smithfield  
London EC1A 9HP  
T 020 7332 4850  
mail@tatehindle.co.uk  
www.tatehindle.co.uk