




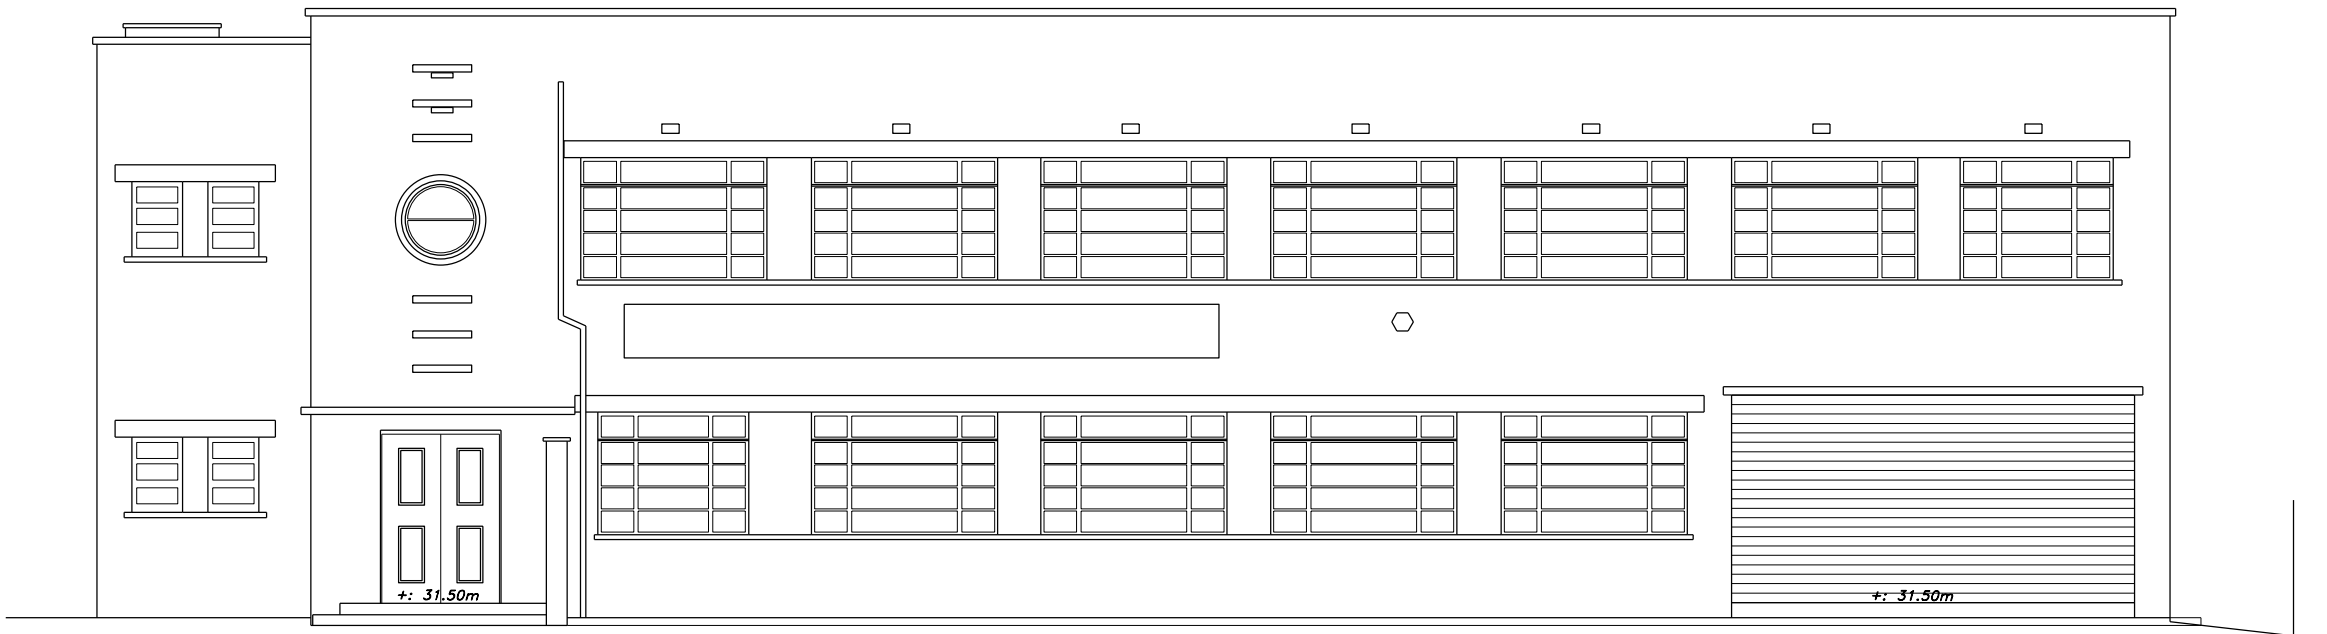


01 South Elevation

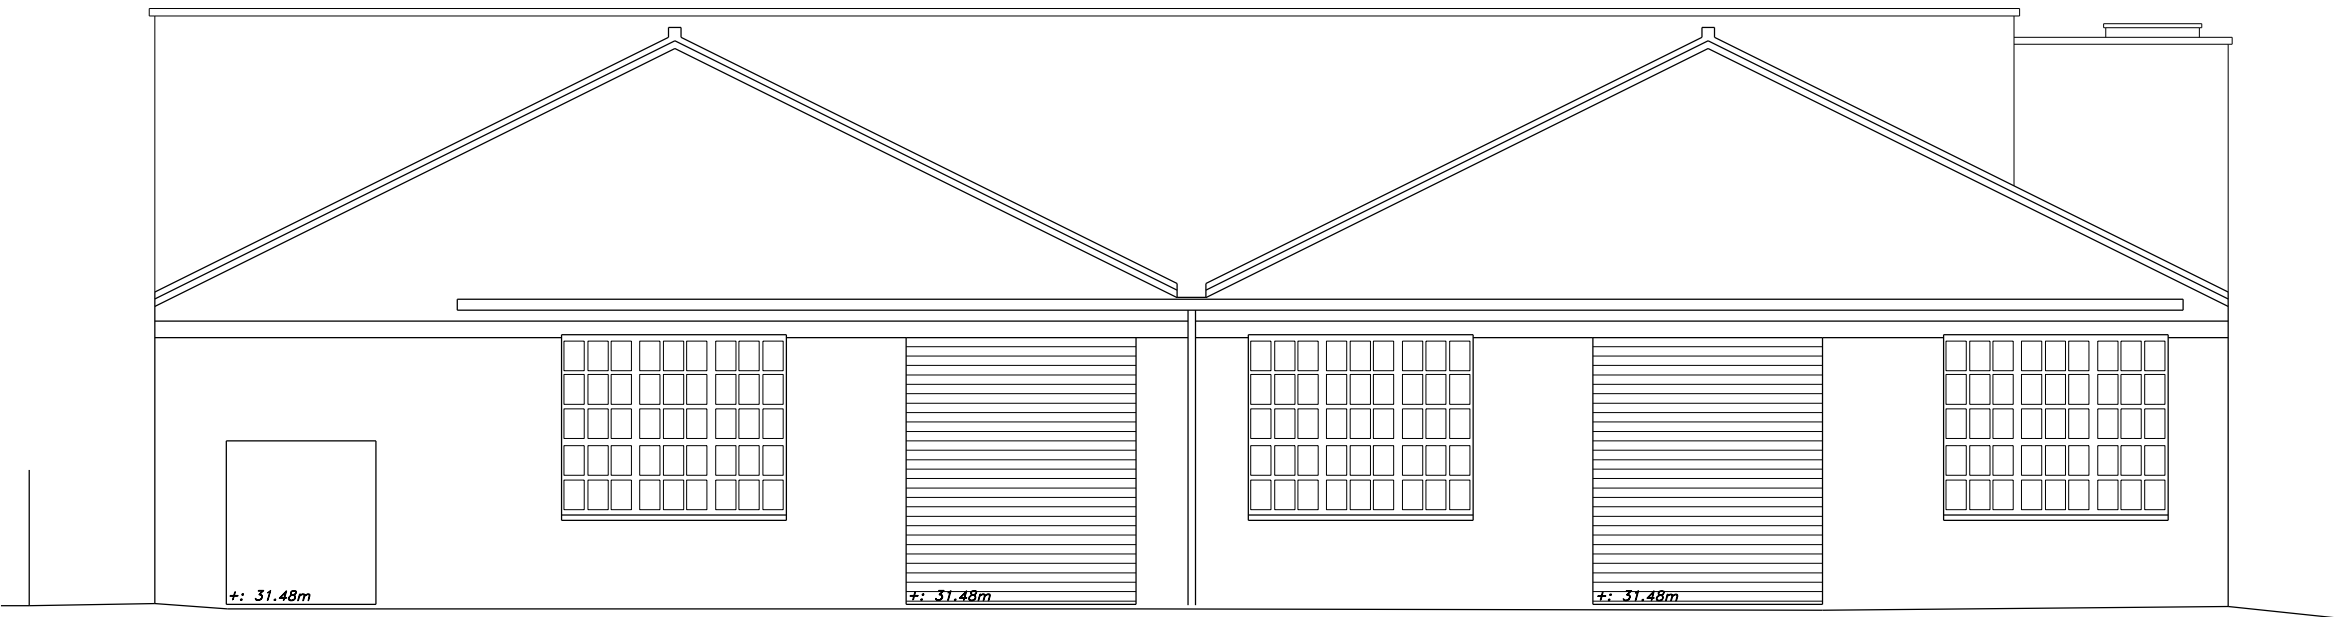


02 North Elevation

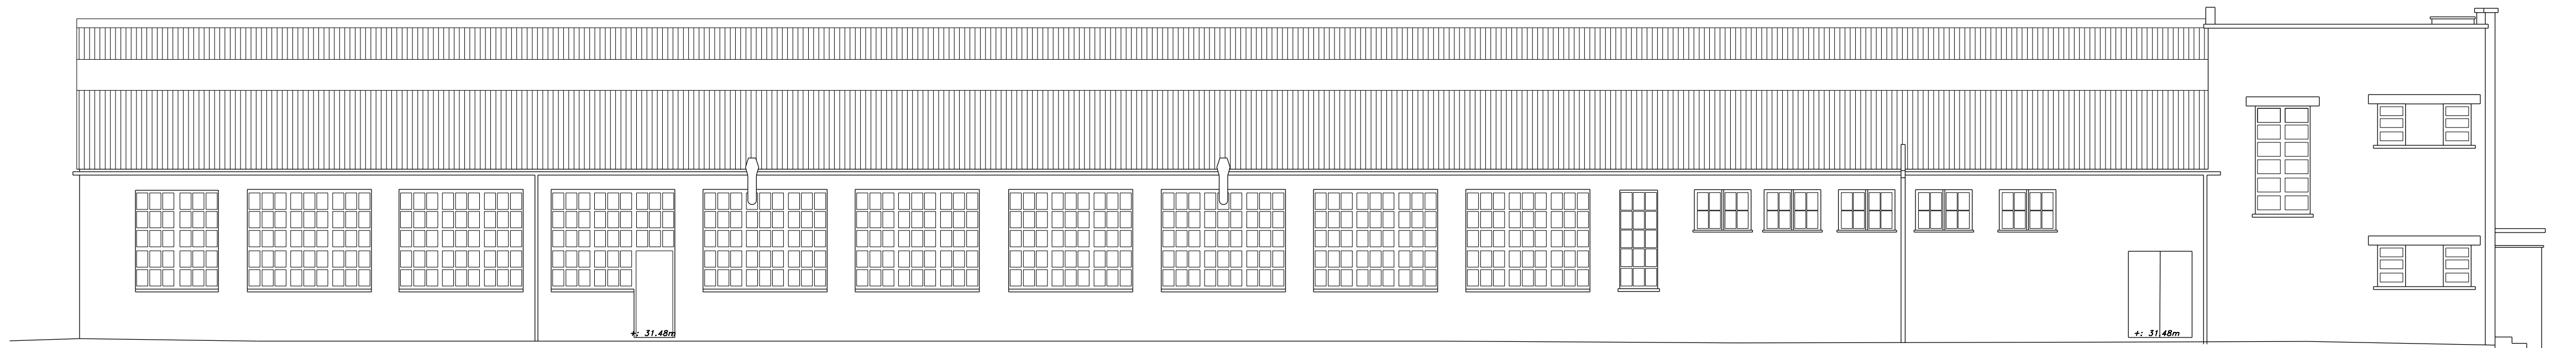

03 West Elevation

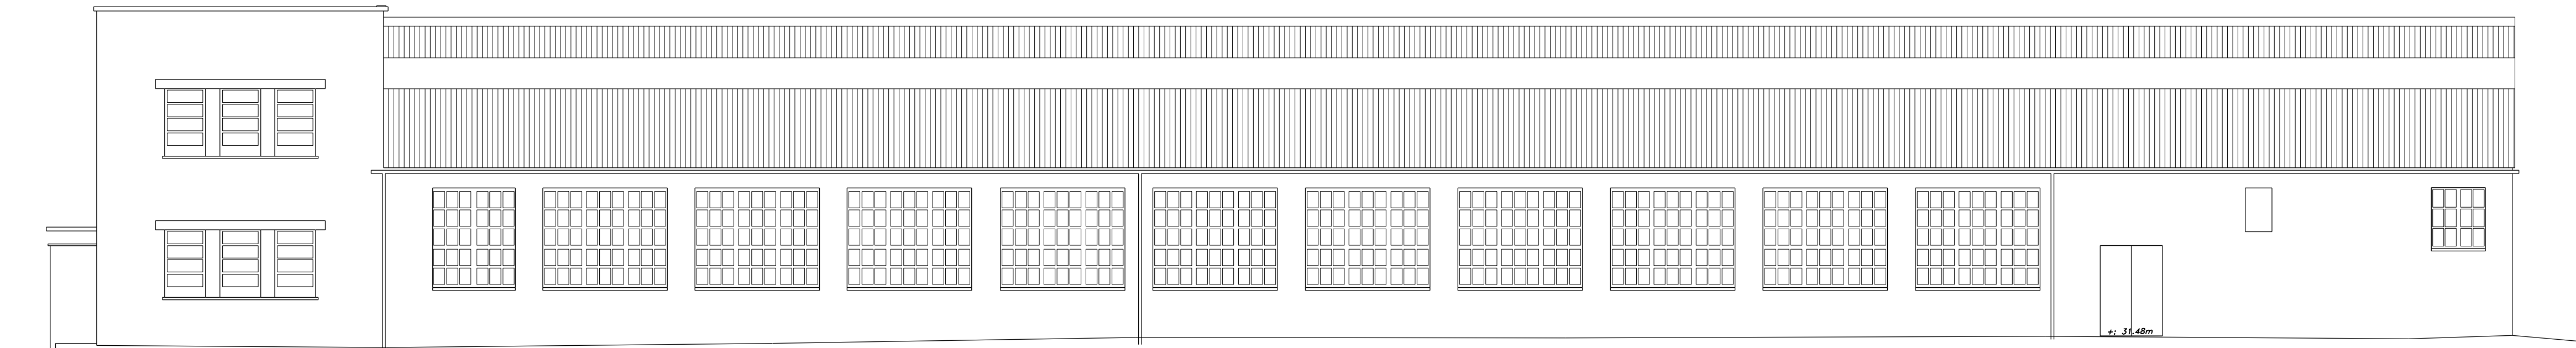

04 East Elevation

 

DO NOT SCALE THIS DRAWING

Contractors are to check all dimensions prior to commencement on site and notify the architect of any errors, omissions, or discrepancies.

TateHindle Limited retain copyright of this drawing. It may not be copied, altered or reproduced in any way without their written authority.

Rev	Description	Date	Drawn	Checked
00	Issued for Planning	12-08-20	JS	DJ

Project
9 Nestles Avenue
Hayes

Drawing
Existing
Elevations

Status
FOR PLANNING

Scale
1:100@A1

Drawn
JS

Checked
DJ

Date
12-08-20

Client
Healey Development Solutions (Hayes) Ltd

Project no.
15406

Drg. no.
EX-05-001

Revision
00

tatehindle

TateHindle Limited
1 Lindsey Street
Smithfield
London EC1A 9HP
T 020 7332 4850
mail@tatehindle.co.uk
www.tatehindle.co.uk