




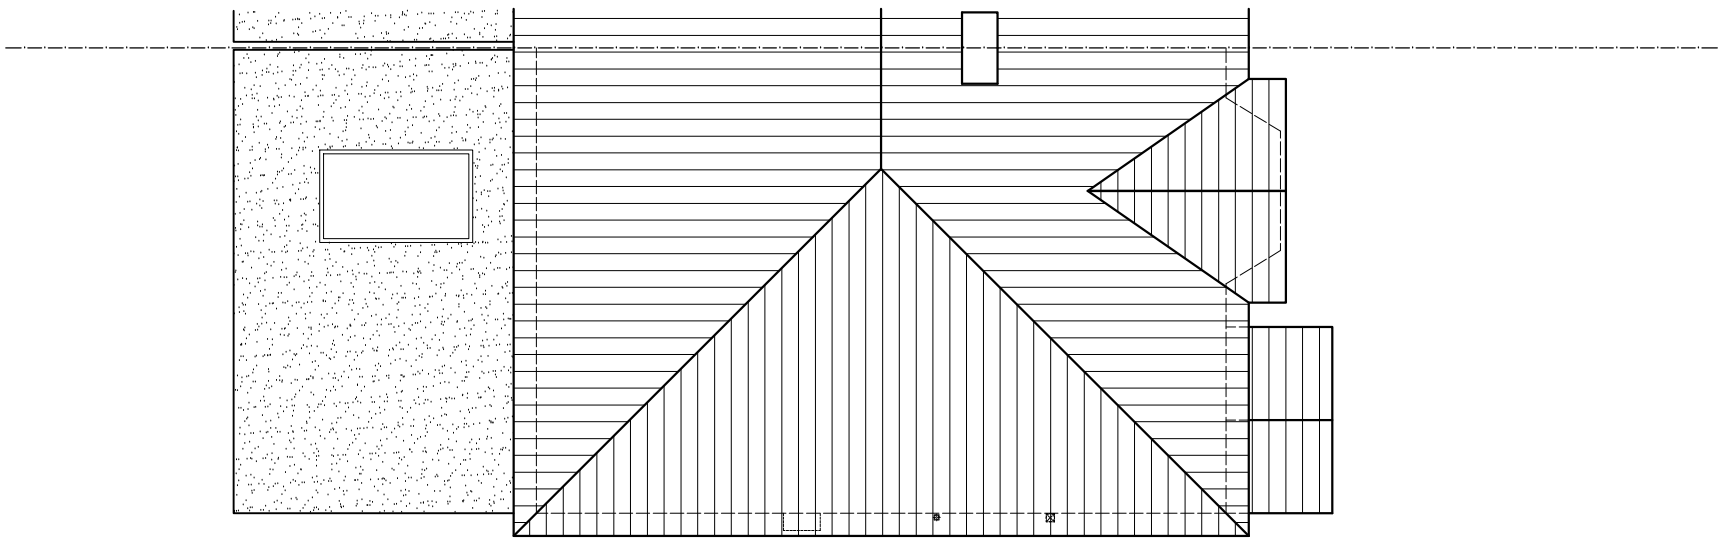


EXISTING ROOF PLAN
scale 1:100

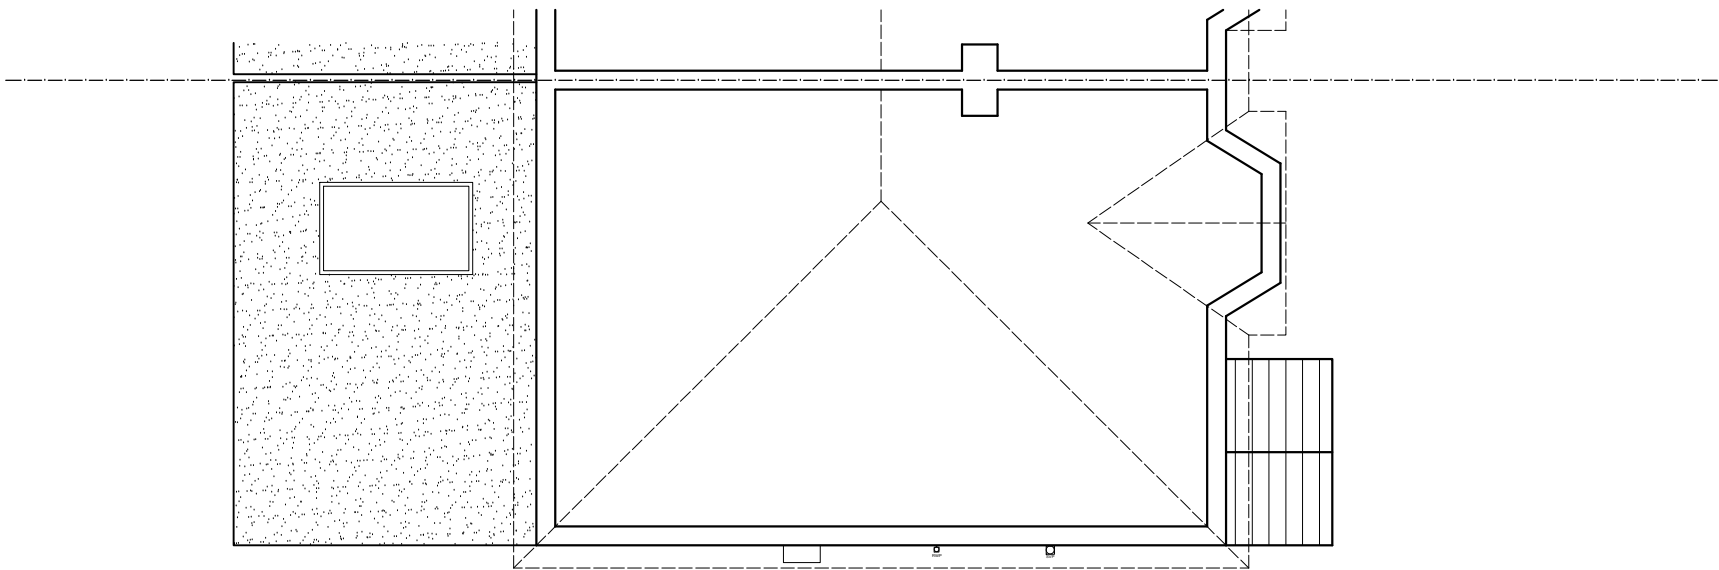

EXISTING ATTIC PLAN
scale 1:100

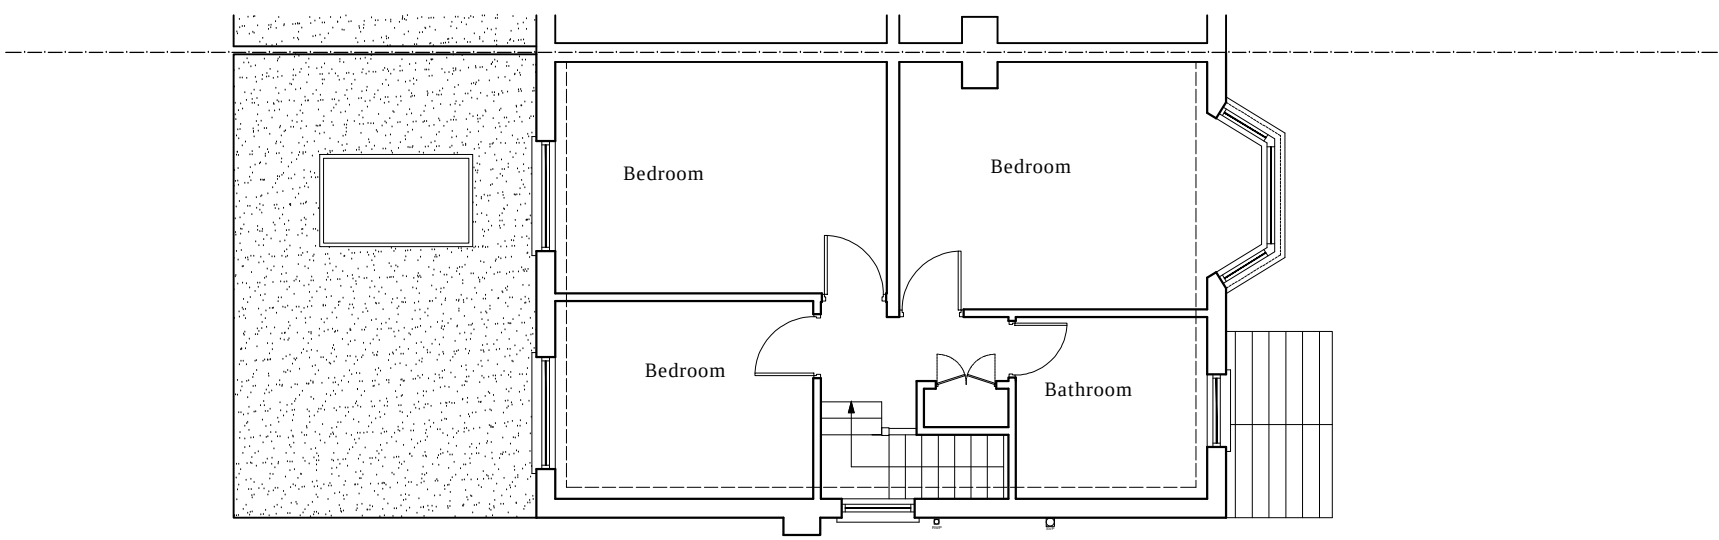

EXISTING FIRST FLOOR PLAN
scale 1:100

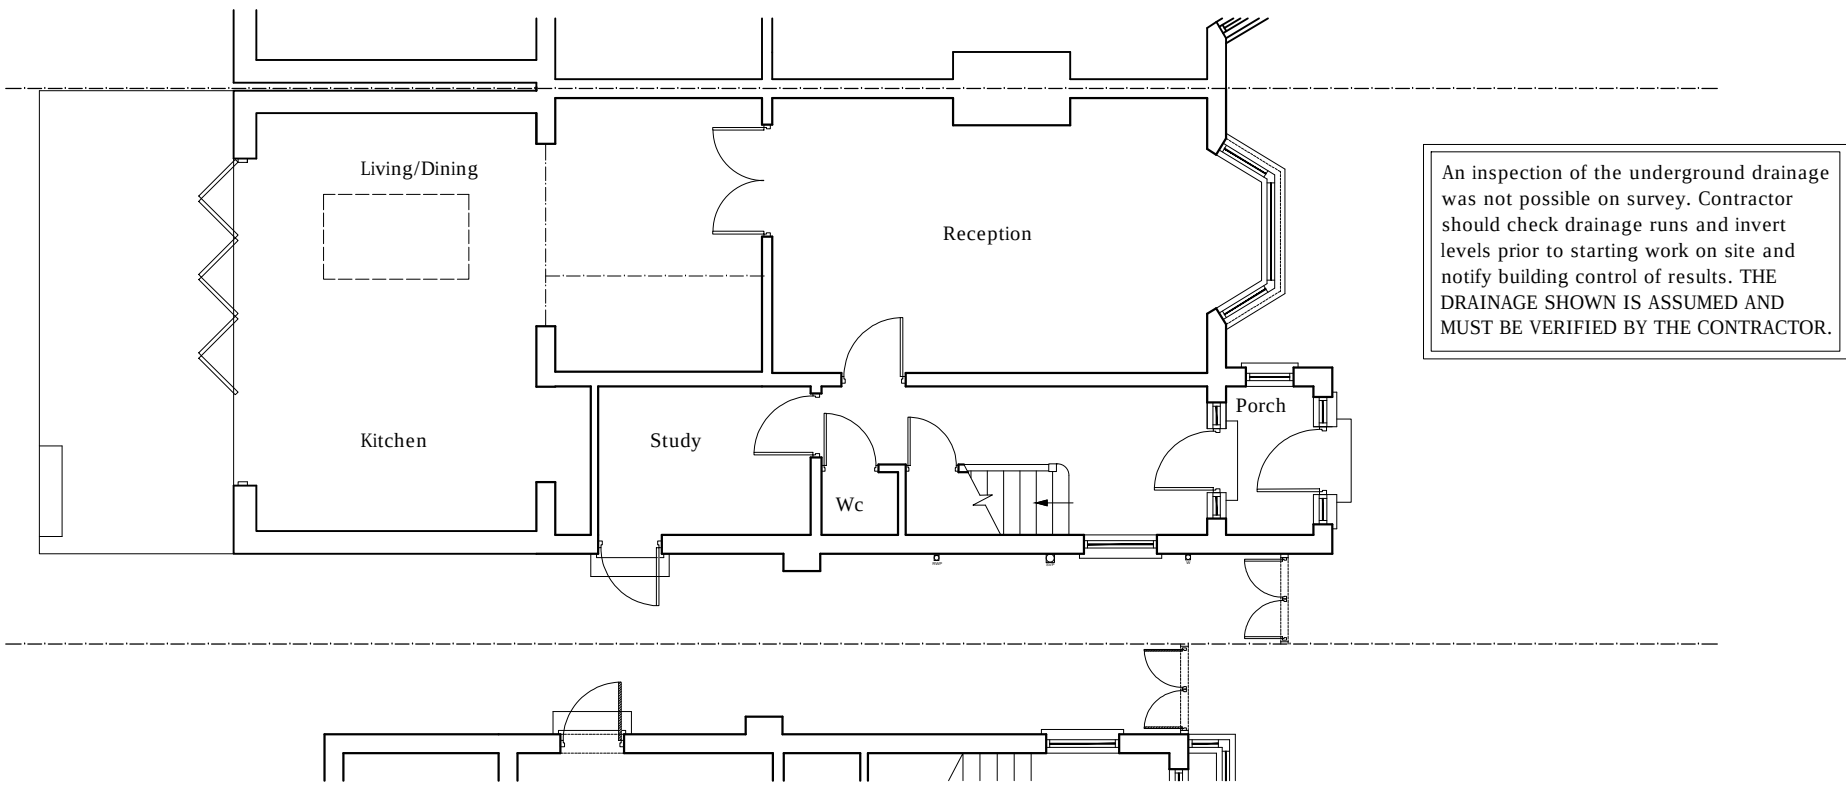


EXISTING GROUND FLOOR PLAN
scale 1:100




EXISTING REAR ELEVATION
scale 1:100




EXISTING FRONT ELEVATION
scale 1:100

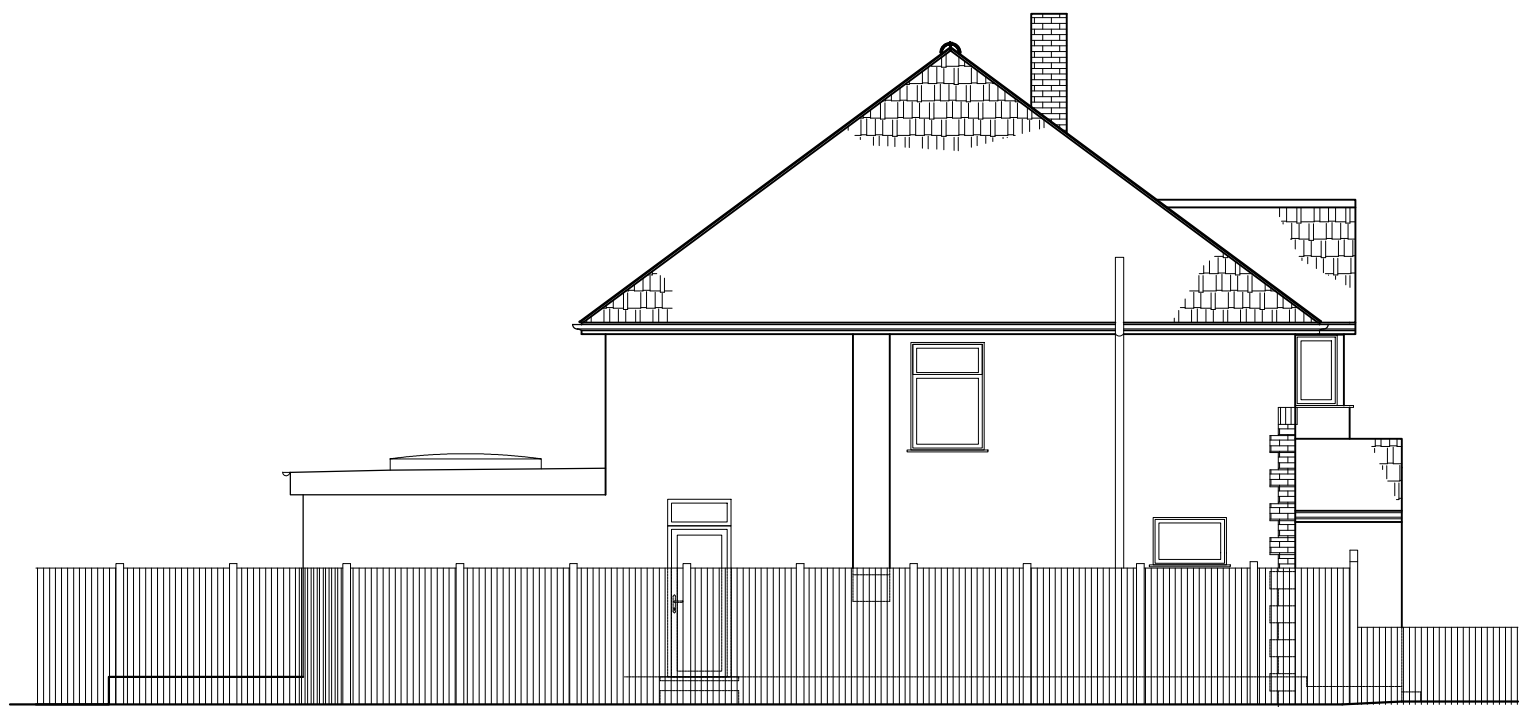

EXISTING SIDE ELEVATION
scale 1:100

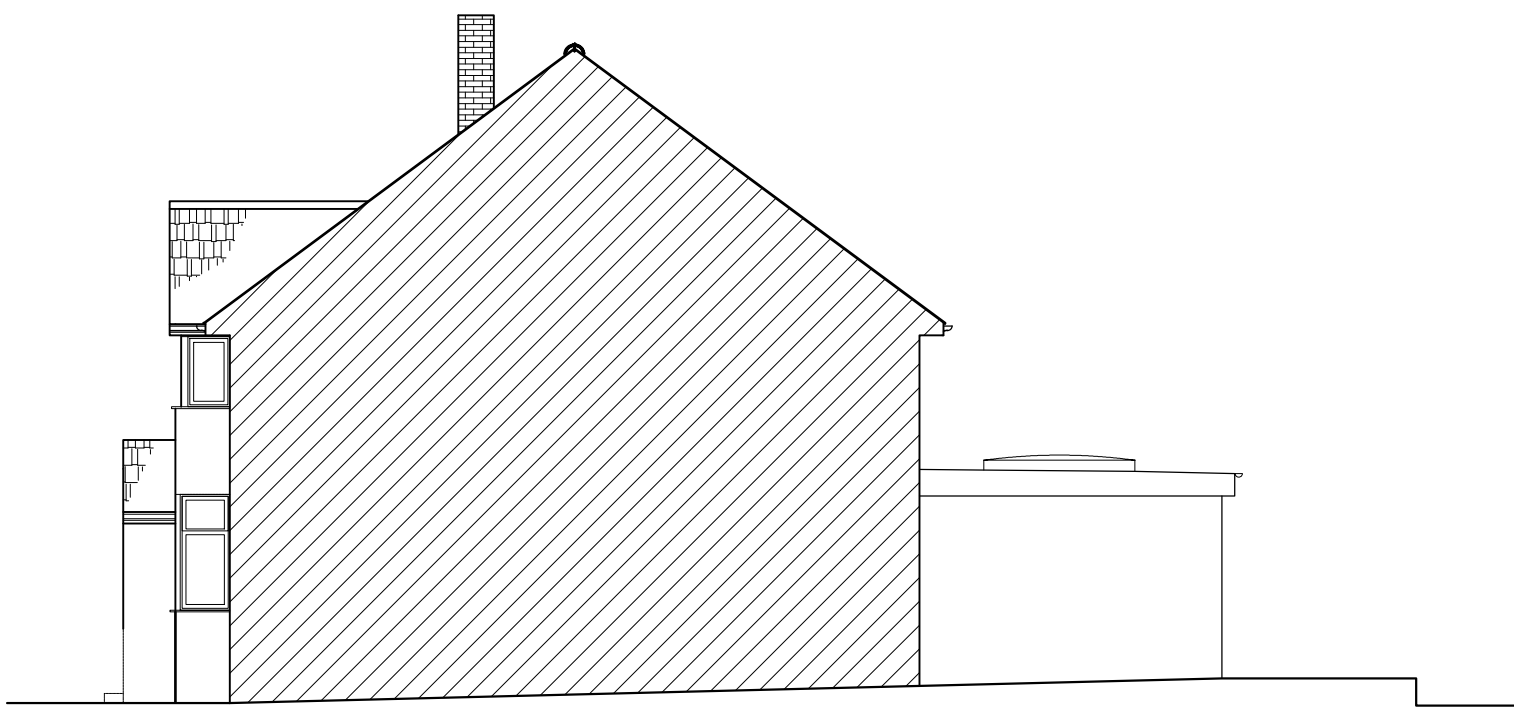

EXISTING ADJ. SIDE ELEVATION
scale 1:100

 

Kantecdesign
www.kantec.co.uk

GENERAL NOTES
THIS DRAWING IS COPYRIGHT ++ ALL RIGHTS RESERVED ++ ALL MEASUREMENTS ARE IN MM UNLESS SPECIFICALLY STATED ++ DO NOT SCALE FROM THIS DRAWING UNLESS FOR PLANNING PURPOSES ++
PROPERTY BOUNDARIES ARE ASSUMED FROM ON-SITE MEASUREMENTS AND CS MAY BOUNDARY POSITIONS ARE INDICATIVE ONLY ++ DO NOT TAKE MEASUREMENTS FROM THIS DRAWING ++
DO NOT USE THIS DRAWING TO CALCULATE MATERIAL QUANTITIES OR ORDERS ++ DO NOT USE THIS DRAWING TO CALCULATE DETAILED OR FIXED CONSTRUCTION COSTS ++
ALL MEASUREMENTS ARE ACCURATE ON TIME OF ISSUE. IT IS THE CONTRACTOR'S RESPONSIBILITY TO CHECK ALL MEASUREMENTS ON SITE PRIOR TO THE ORDERING AND FABRICATION OF ANY MATERIALS ++
THIS DRAWING SHOULD BE READ IN CONJUNCTION WITH STRUCTURAL ENGINEER'S DRAWINGS ++ THIS DRAWING SHOULD BE READ IN CONJUNCTION WITH SERVICE ENGINEER'S DRAWINGS ++
ANY DISCREPANCY FOUND BETWEEN THIS DRAWING AND ANY OTHER DOCUMENTS MUST BE REPORTED IMMEDIATELY BY THE CONTRACTOR

SITE ADDRESS
85 SOUTHBORNE GARDENS
RUISLIP HA4 9TZ

P-D

DRAWING TITLE		
EXISTING DRAWINGS		
DRAWN AT HEAD OFFICE	DRAWN BY	
SCALE: GS shown	0 A1	18. NOV. 2021
DRAWING No.	KTD . 01 .	REVISION
		-