




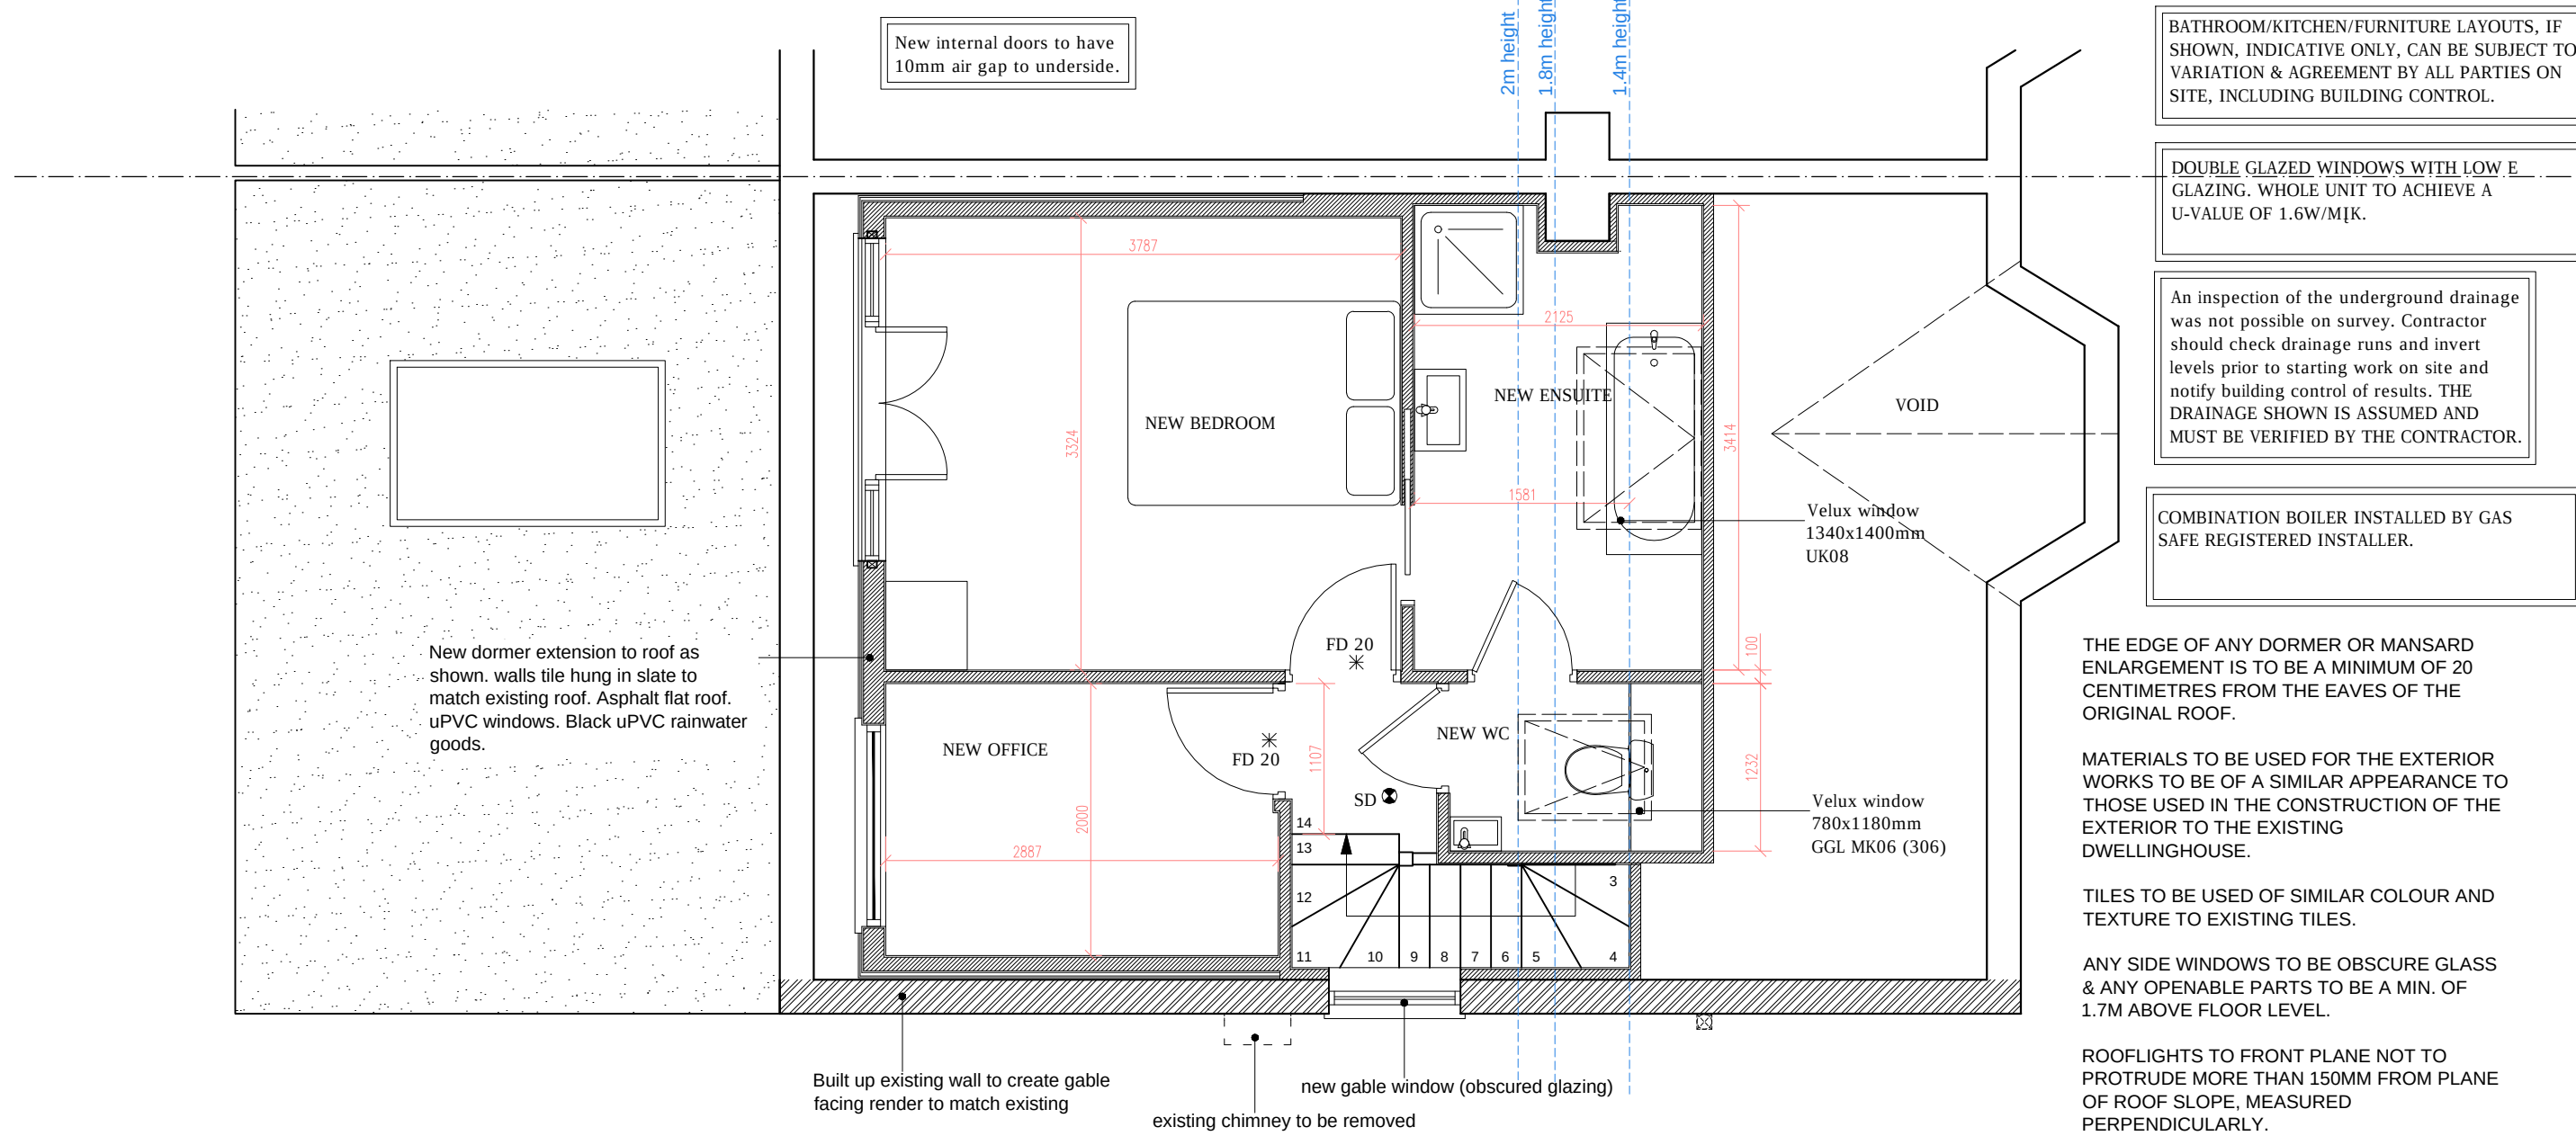

PROPOSED ATTIC PLAN
scale 1:50

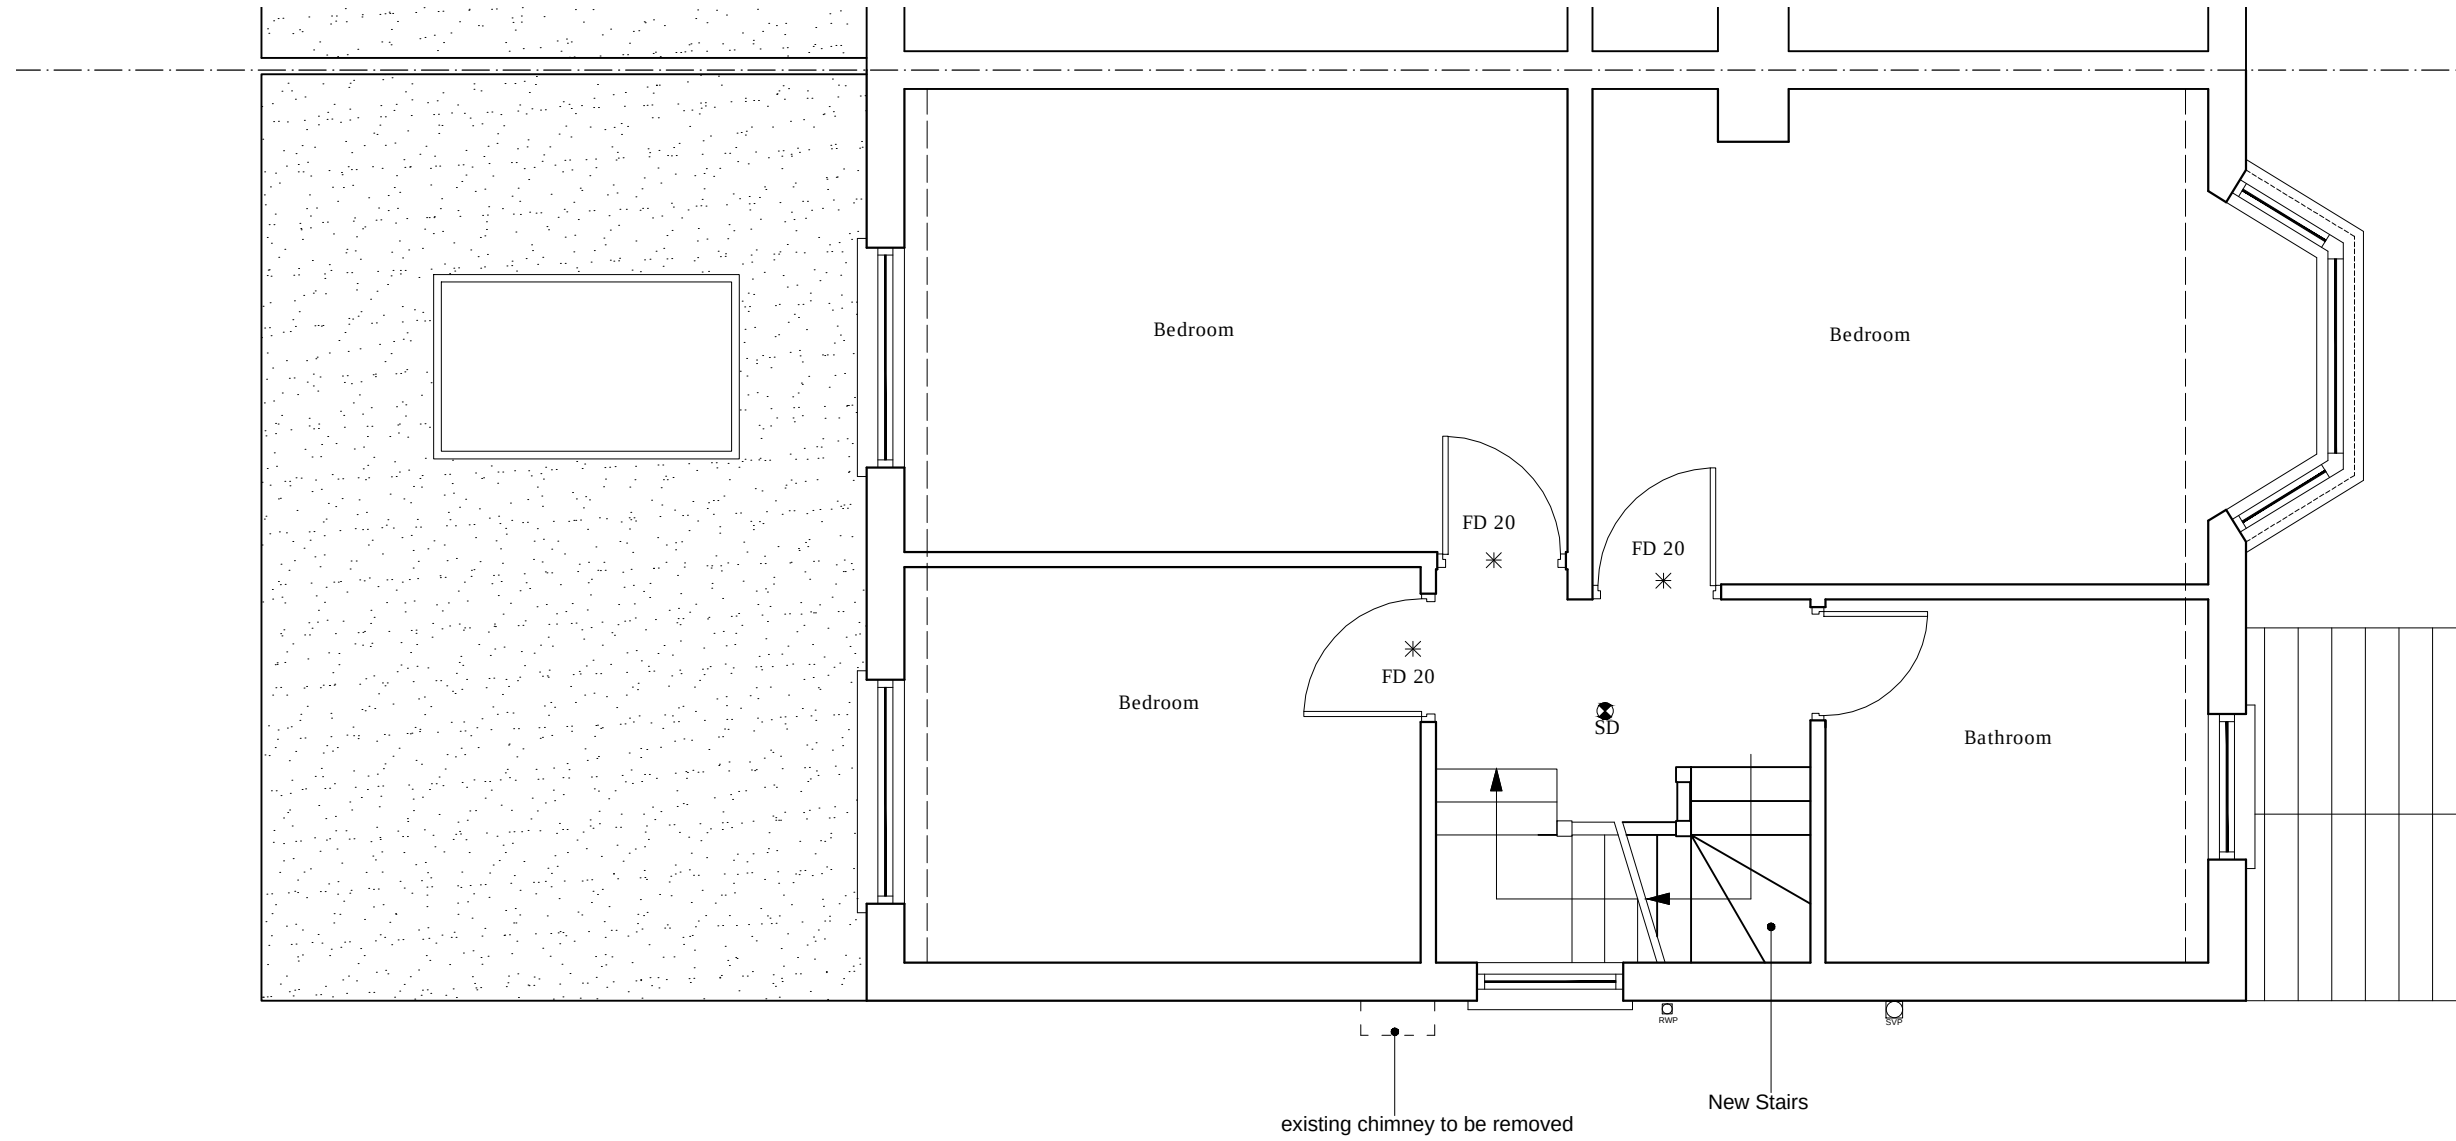


PROPOSED FIRST FLOOR PLAN
scale 1:50

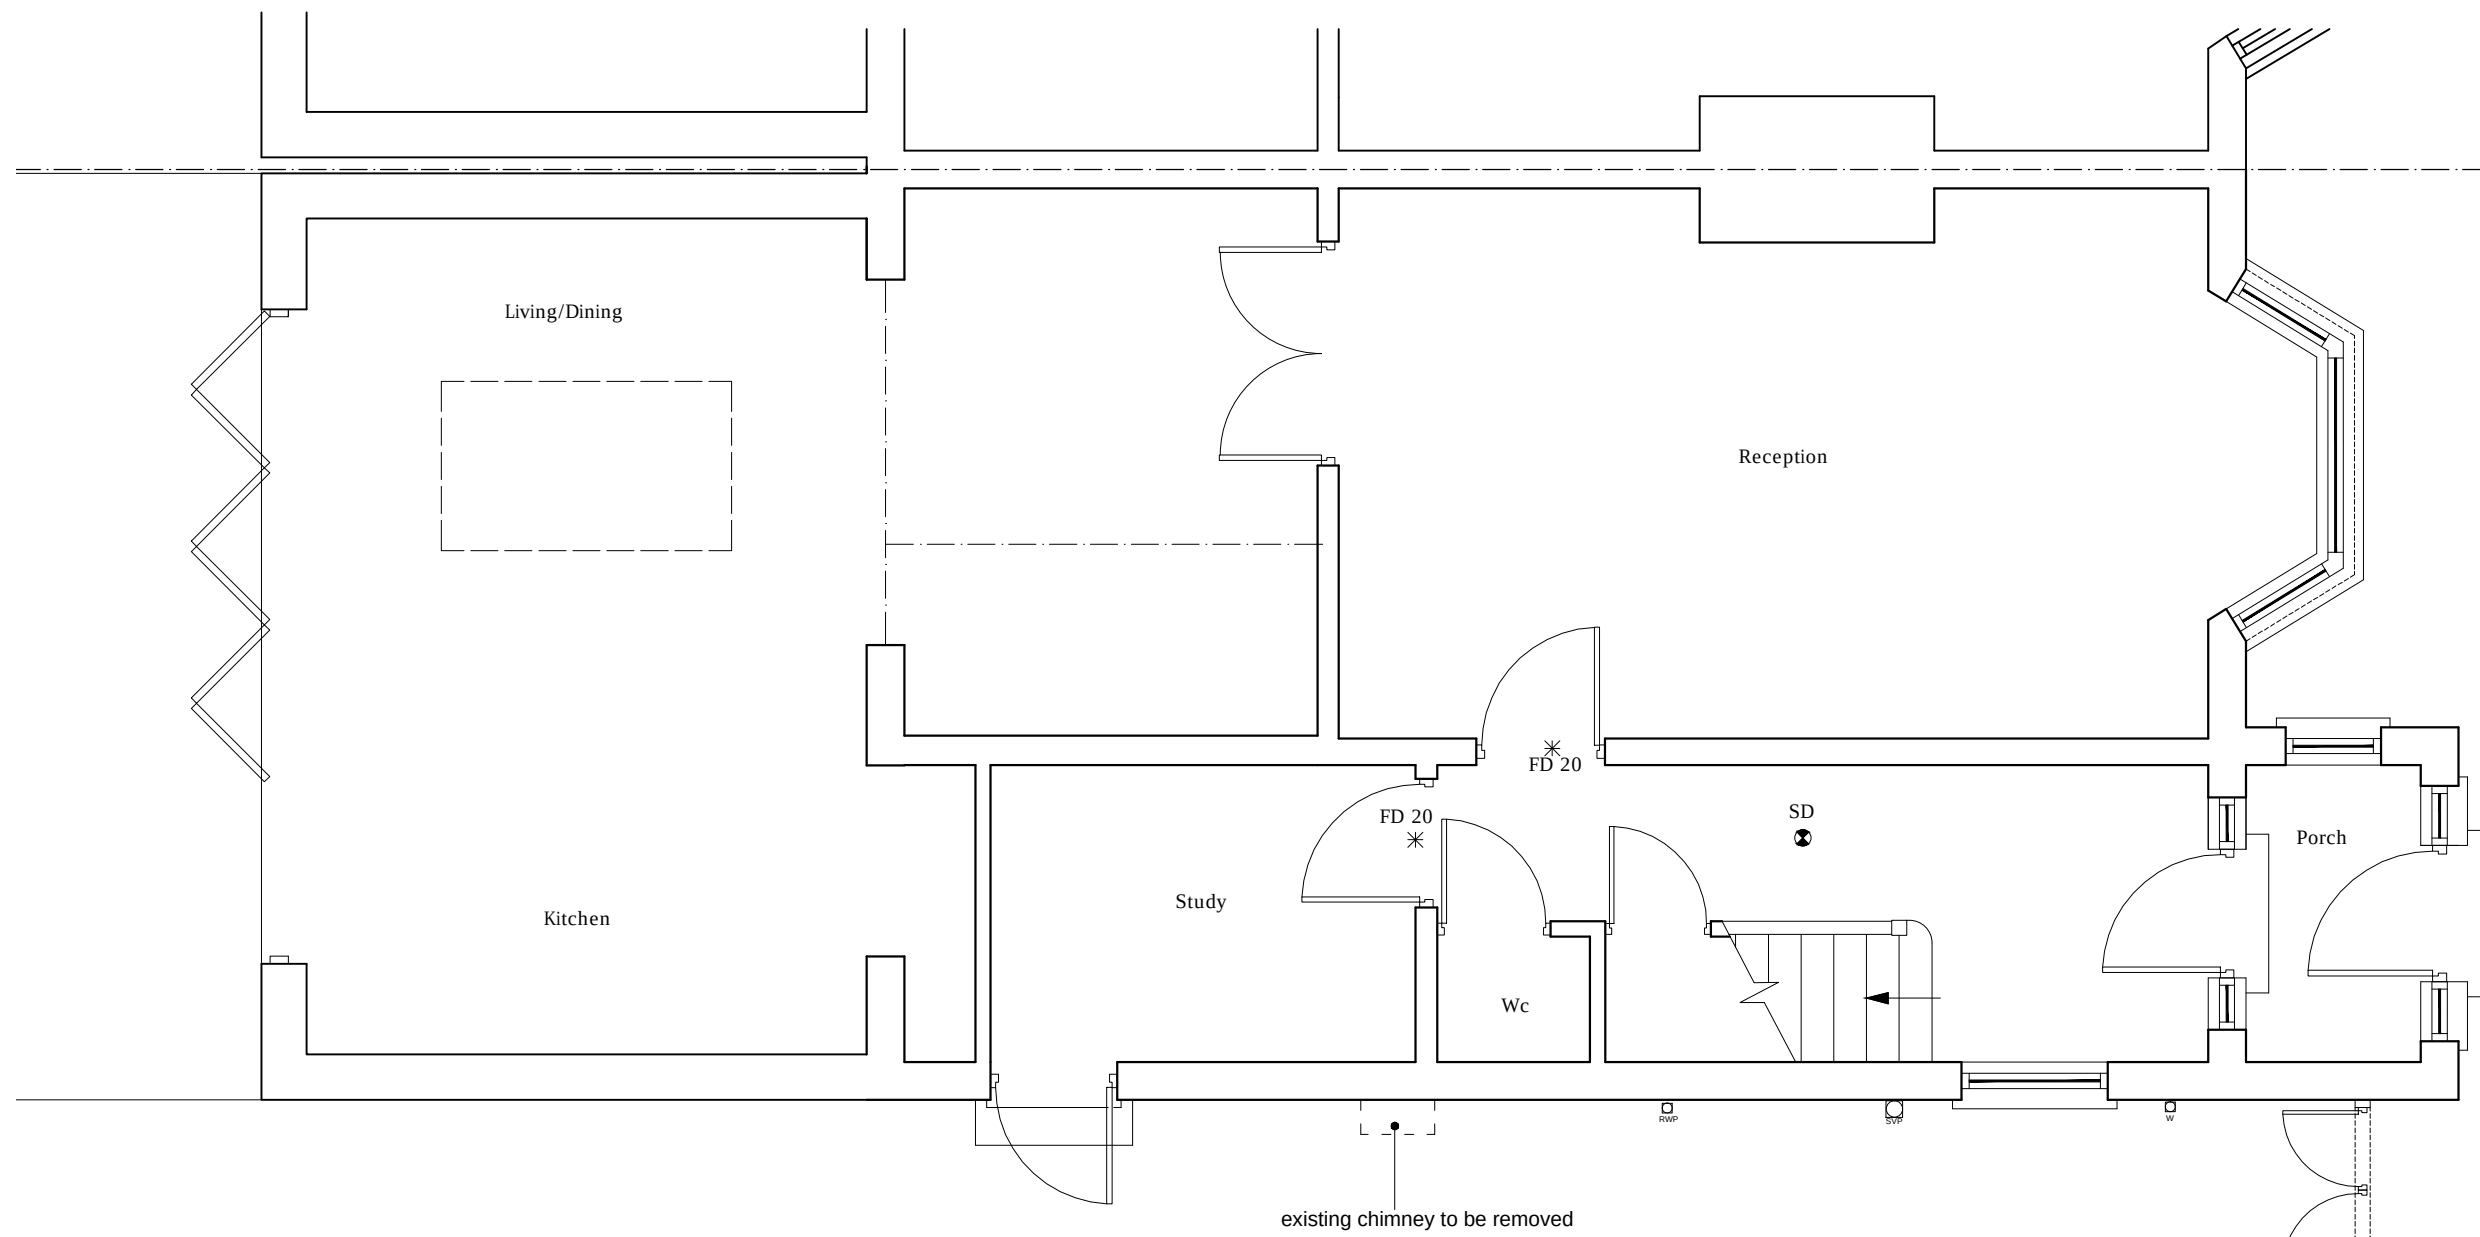

PROPOSED GROUND FLOOR PLAN
scale 1:50



PROPOSED REAR ELEVATION
scale 1:50

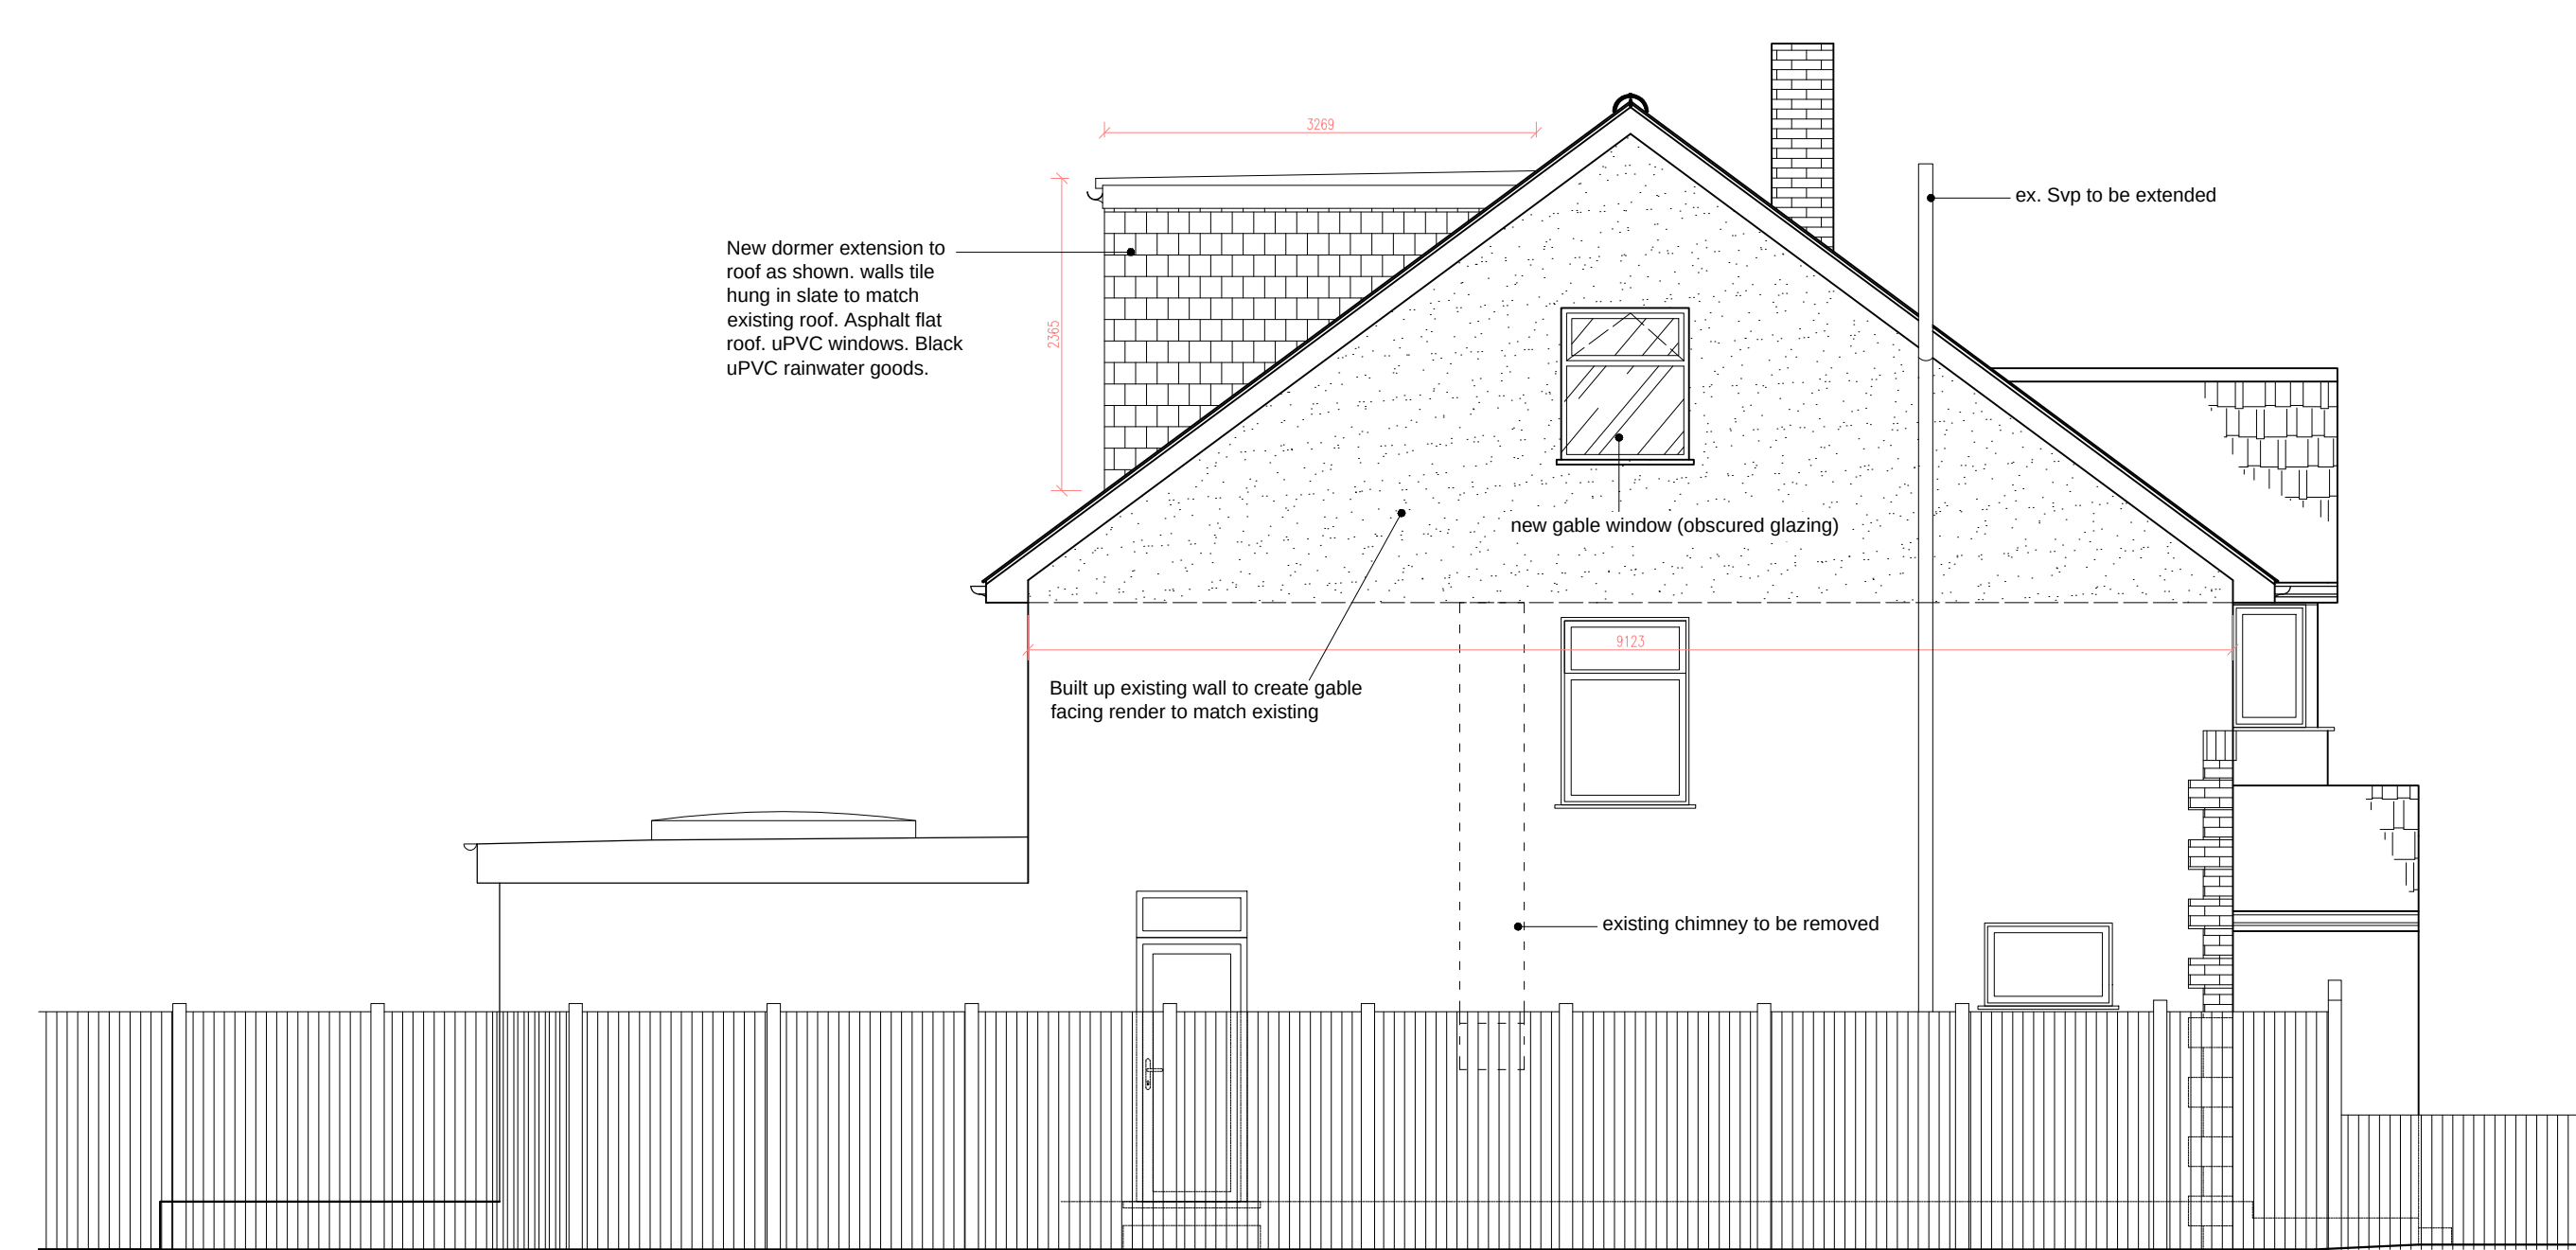

PROPOSED REAR ELEVATION
scale 1:50

