





PROPOSED FRONT ELEVATION
scale 1:50

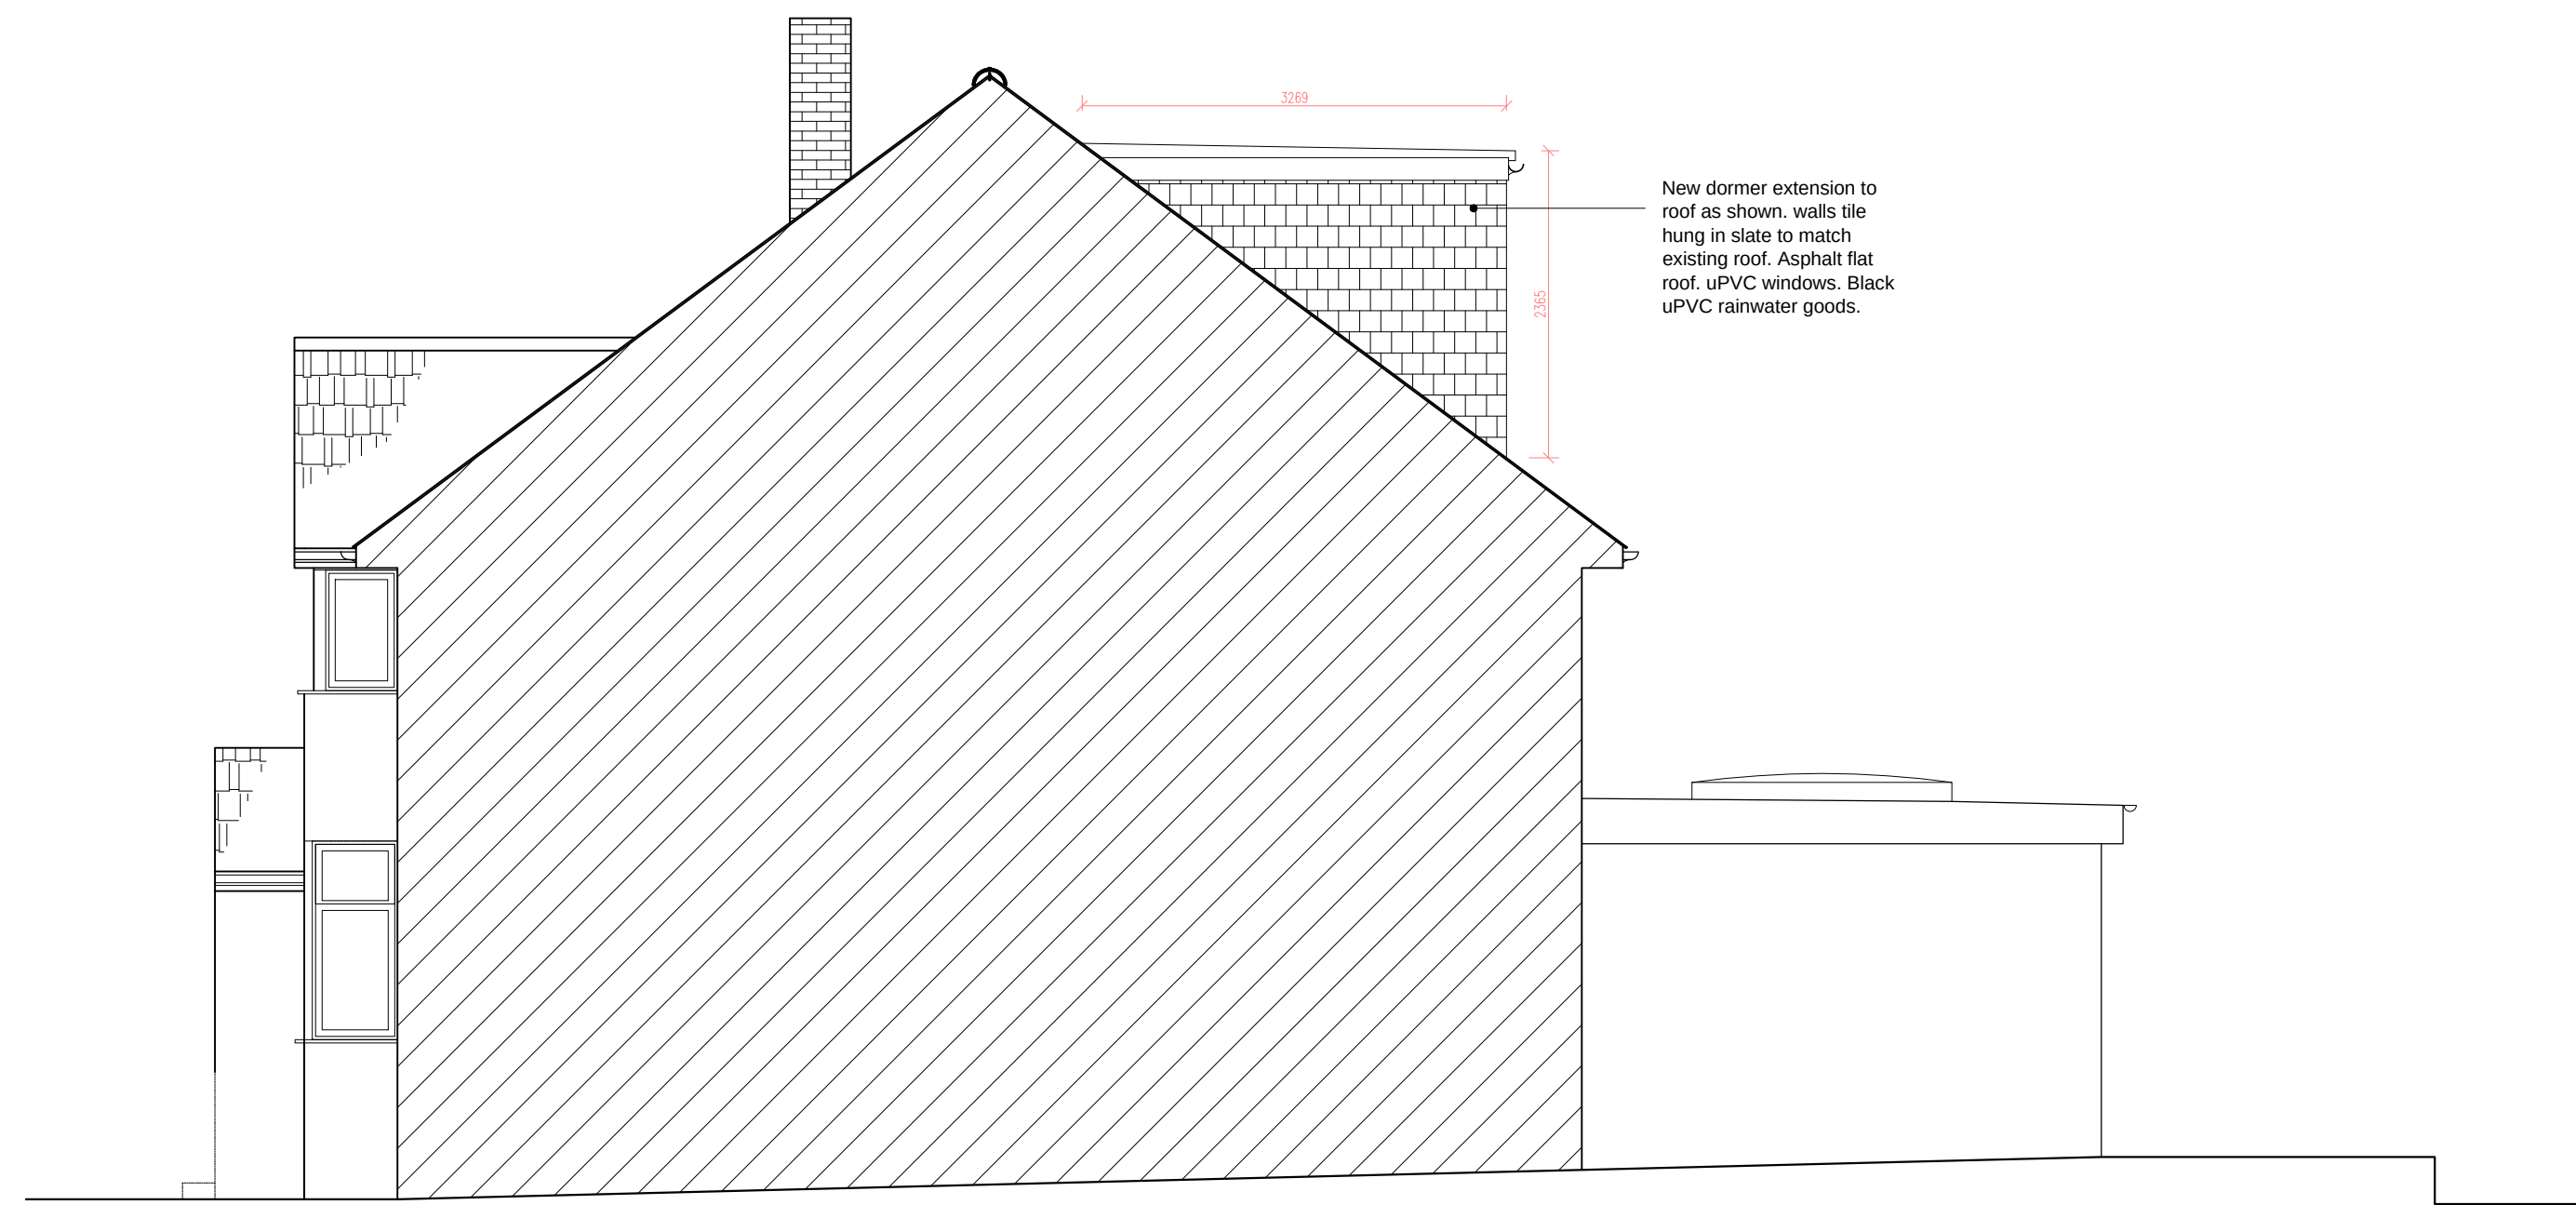

PROPOSED ADJ.SIDE ELEVATION
scale 1:50

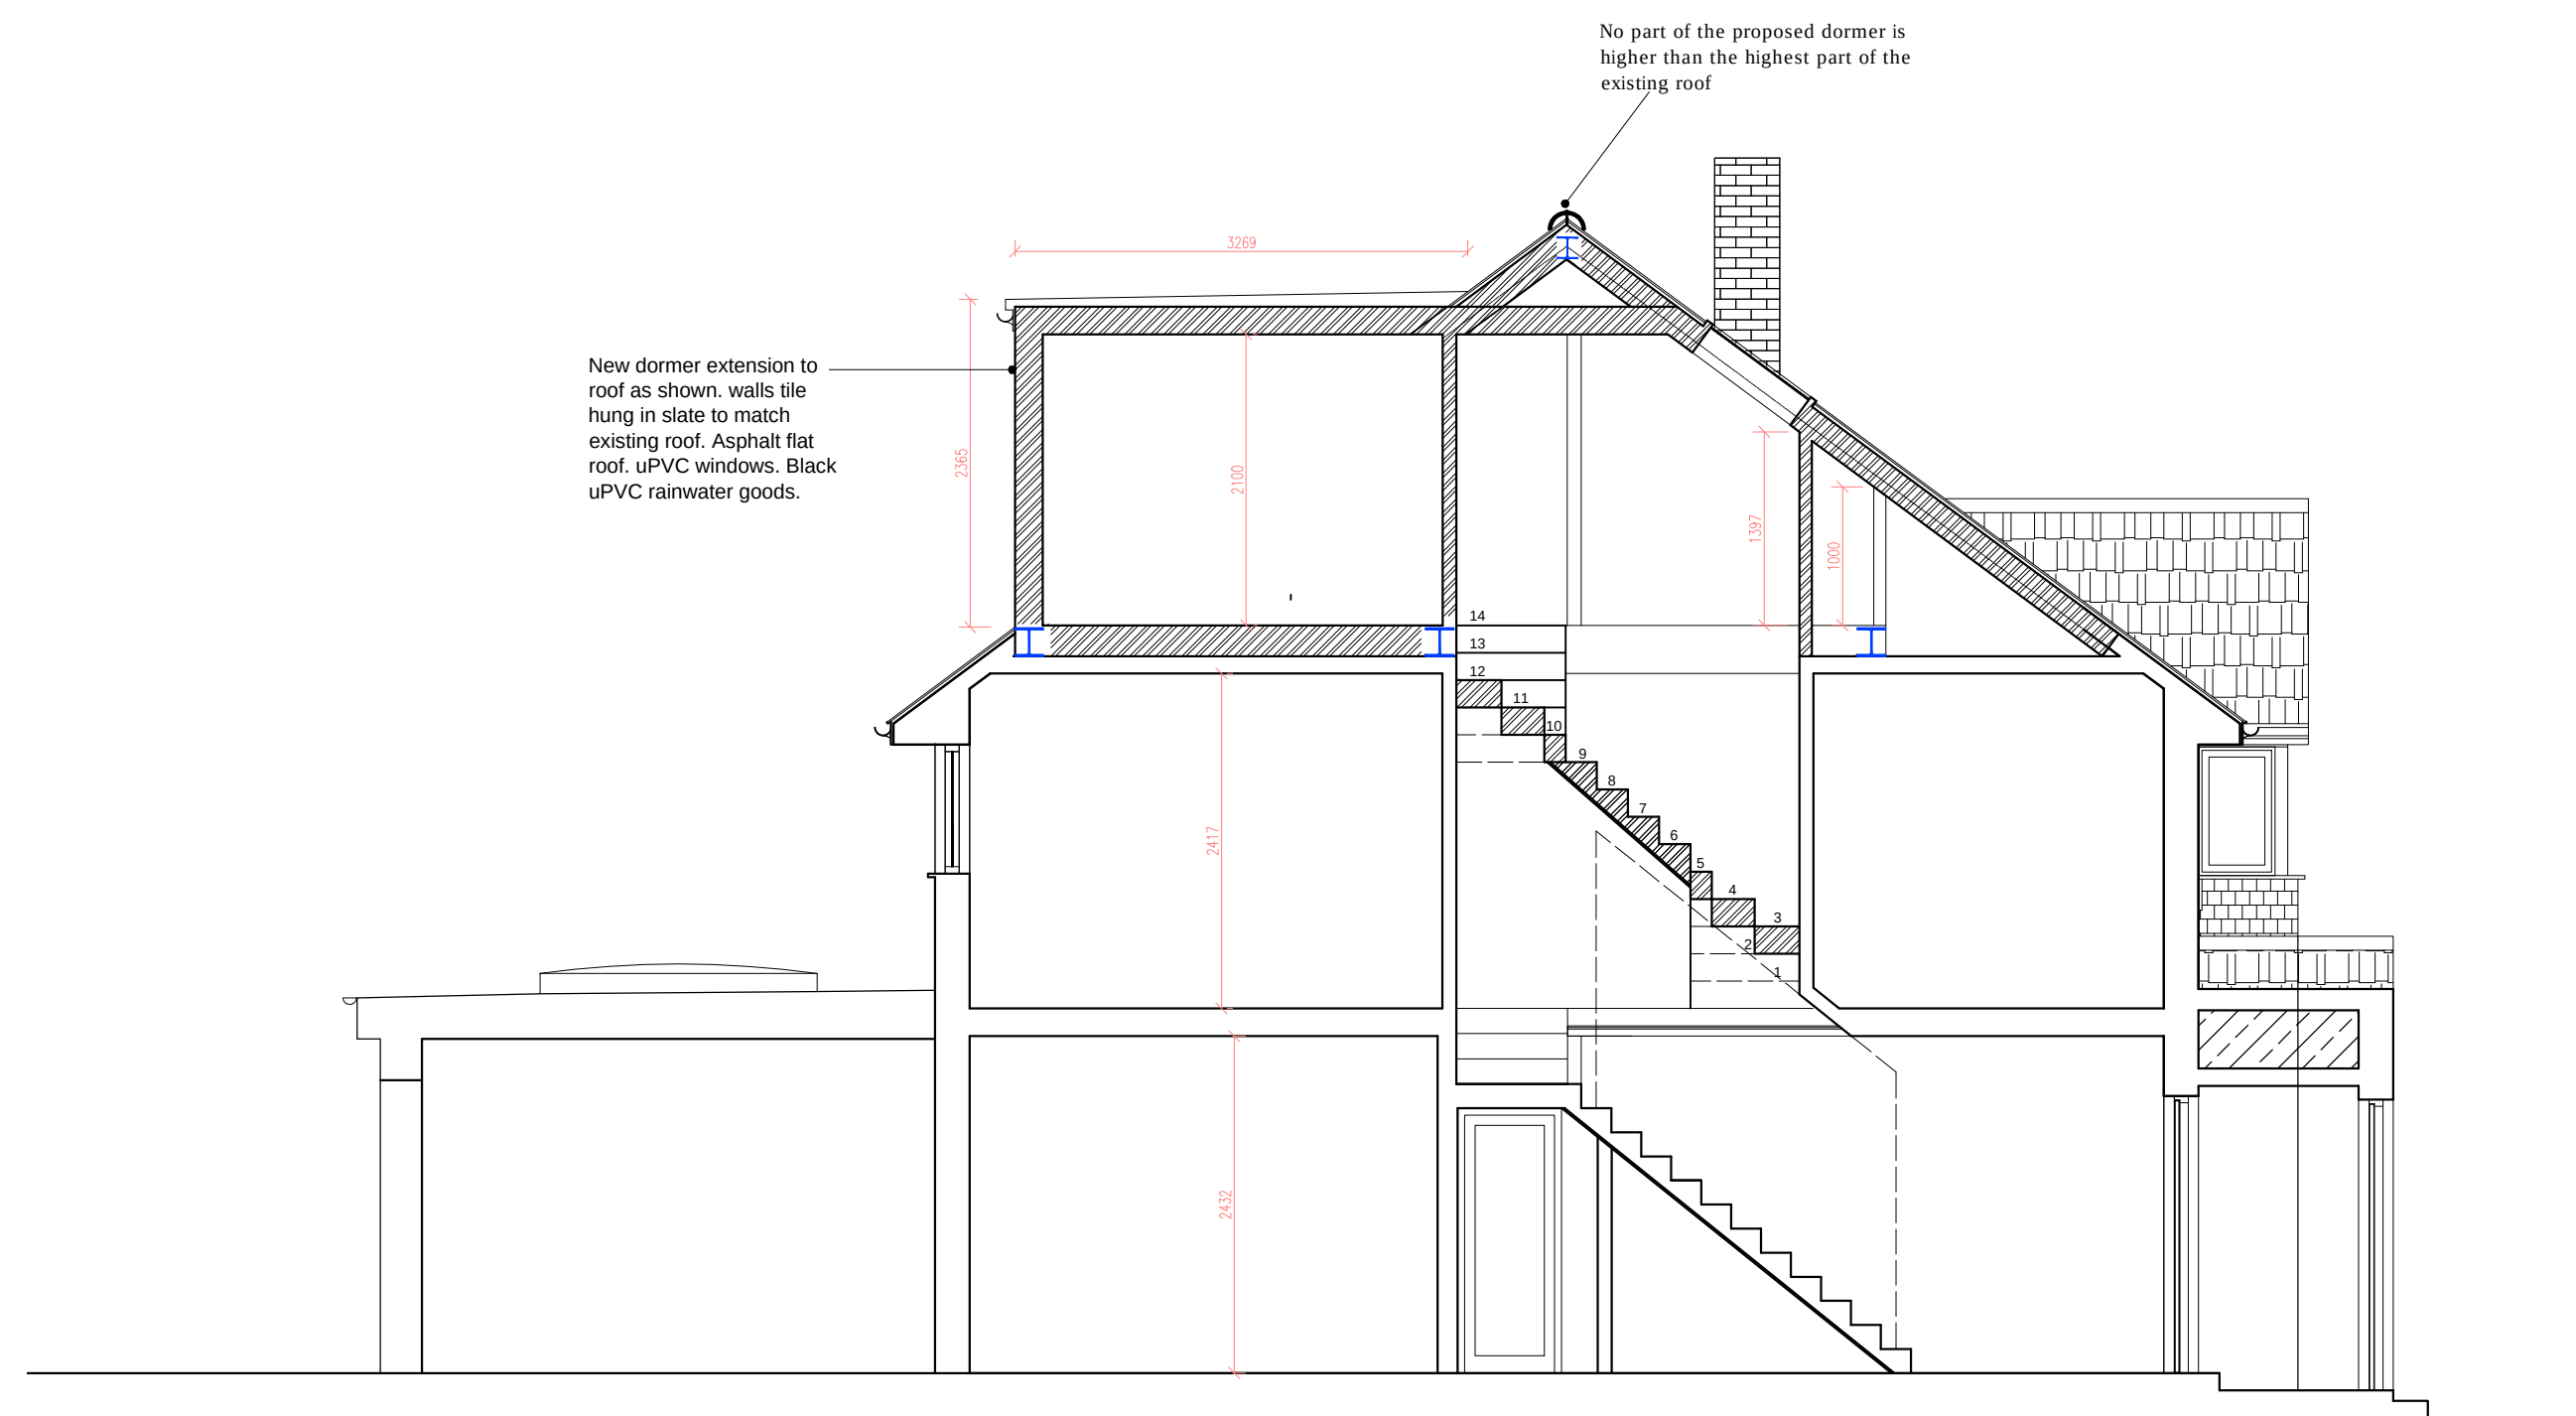

PROPOSED TYPICAL SECTION
scale 1:50

