

MICHAEL OAKES ARCHITECTS LTD.

Michael Oakes (Director) B.A. Hons Arch, Dipl. Arch, Registered Architect

REGISTERED ARCHITECTS, DESIGNERS + ILLUSTRATORS

Telephone: 01895 235089 - E-mail: michaeloakesarchitect@googlemail.com



Views from Castle Avenue



Views from rear garden



Views from rear garden



Views from rear garden

Address	Client	Date
35 Castle Avenue, West Drayton, UB7 8LG	Macdonald Chinyowa	December 2021

Drawing Title
Site Photos
Photos Taken on 8.11.2021




Project no. / Stage /	Drawing no. / Revision
0371- PLA-	01_A
Revision notes:	Drawn by: IR
A - First Issue	

MICHAEL OAKES ARCHITECTS LTD.

Michael Oakes (Director) B.A. Hons Arch, Dipl. Arch, Registered Architect

REGISTERED ARCHITECTS, DESIGNERS + ILLUSTRATORS

Telephone: 01895 235089 - E-mail: michaeloakesarchitect@googlemail.com

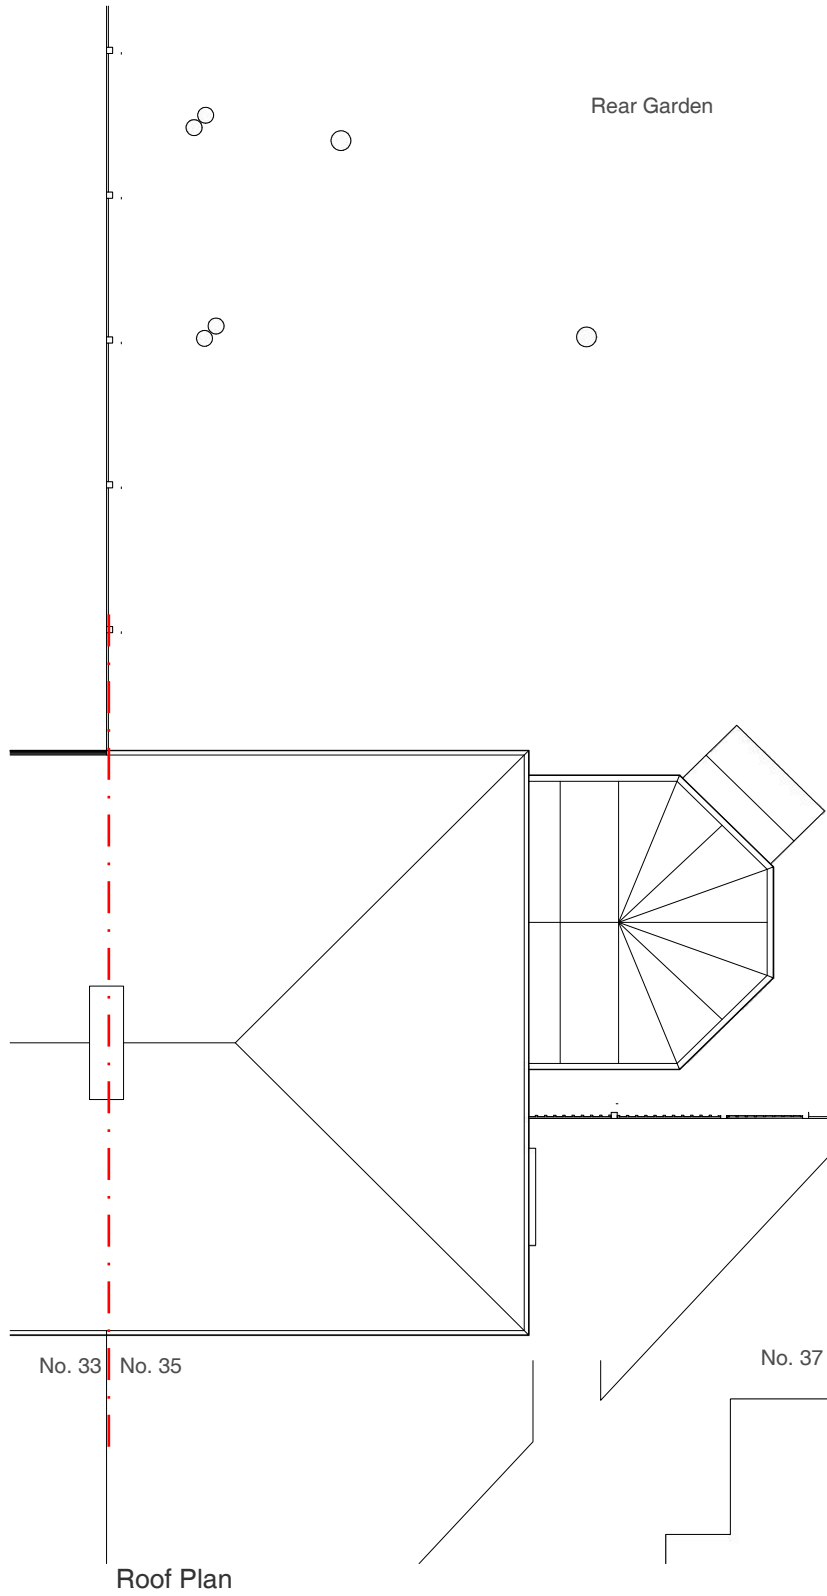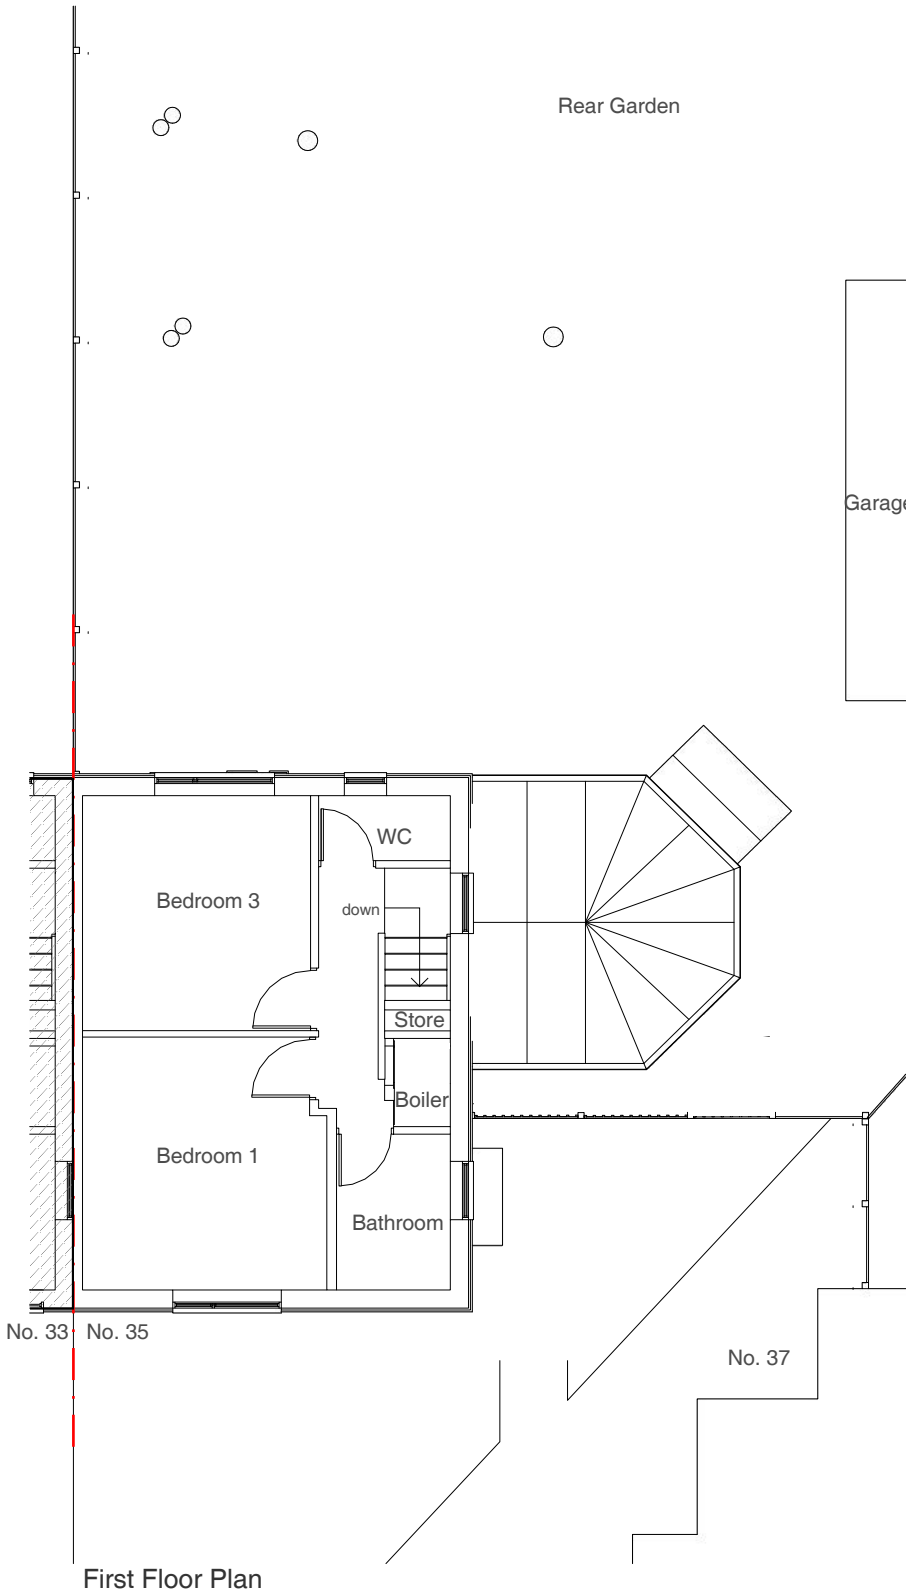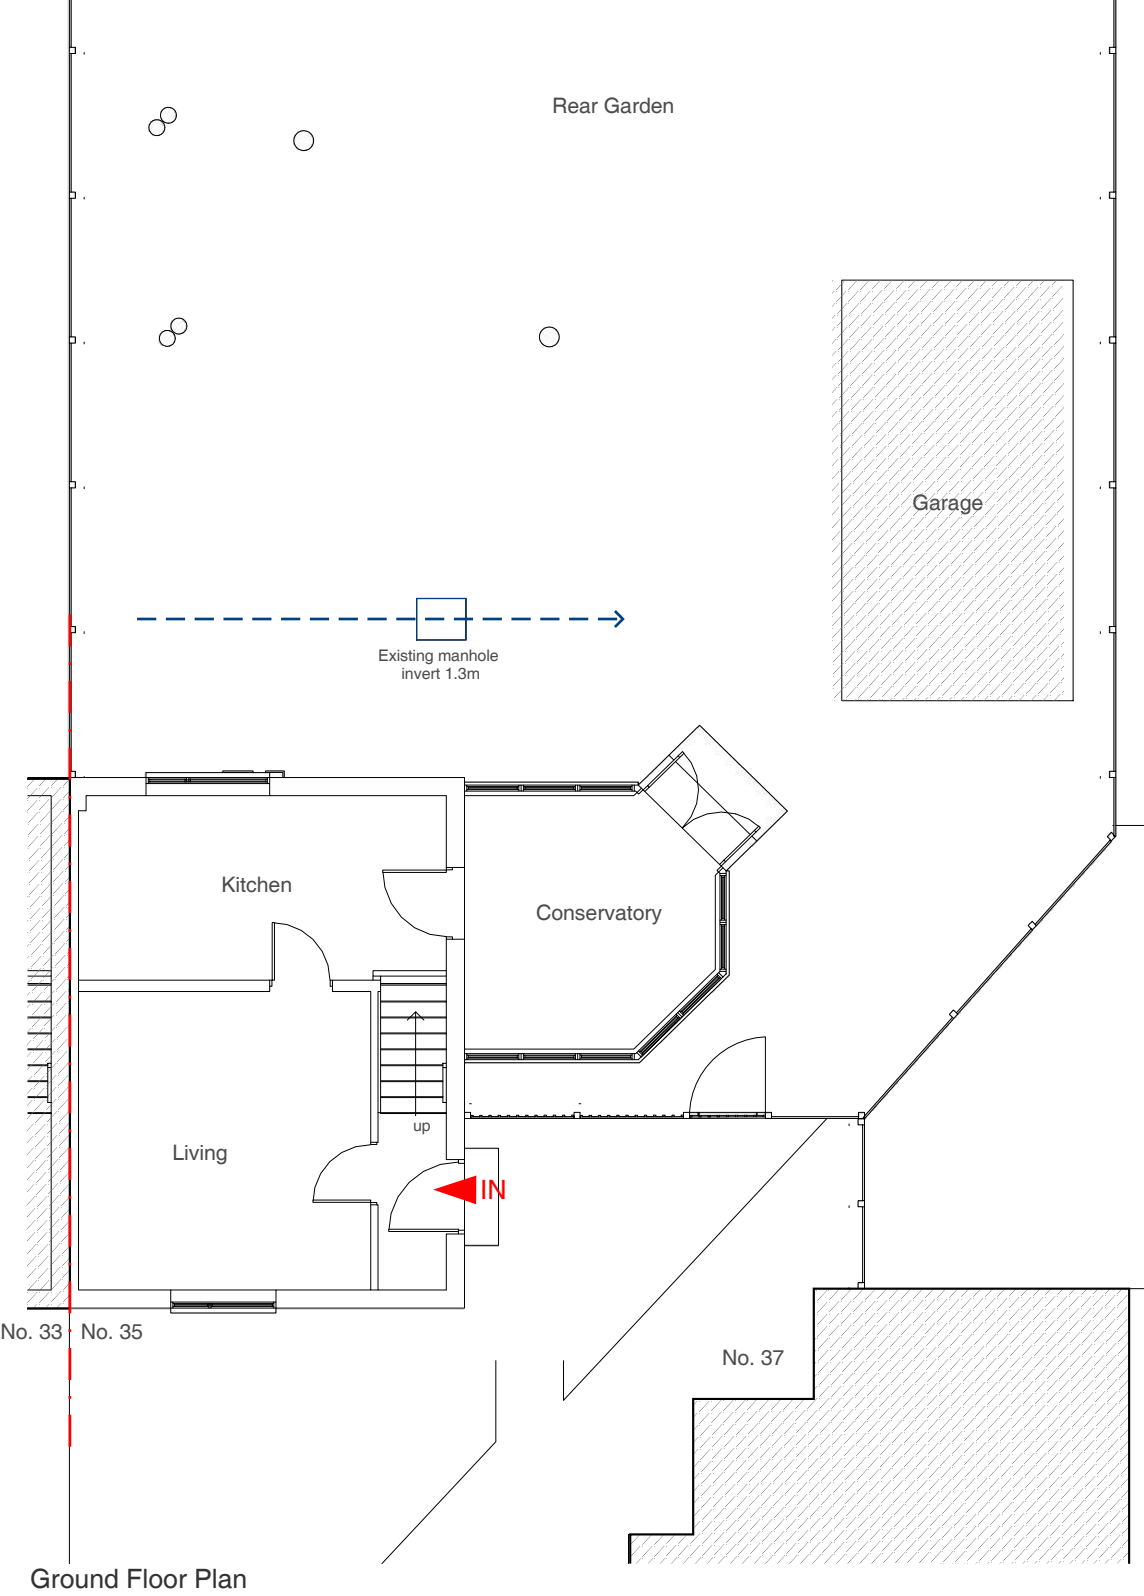

Address Client Date
35 Castle Avenue, Macdonald Chinyowa December
West Drayton, UB7 8LG 2021



1:100 @ A3
0 1 2 3 4 5 10m

Drawing Title
As Existing
Floor Plans

Project no. / Stage / Drawing no. / Revision
0371- PLA- 02_A
Revision notes: Drawn by: IR
A - First Issue

MICHAEL OAKES ARCHITECTS LTD.

Michael Oakes (Director) B.A. Hons Arch, Dipl. Arch, Registered Architect

REGISTERED ARCHITECTS, DESIGNERS + ILLUSTRATORS


Telephone: 01895 235089 - E-mail: michaeloakesarchitect@googlemail.com




No. 33 | No. 35
Front Elevation



Side Elevation
Conservatory

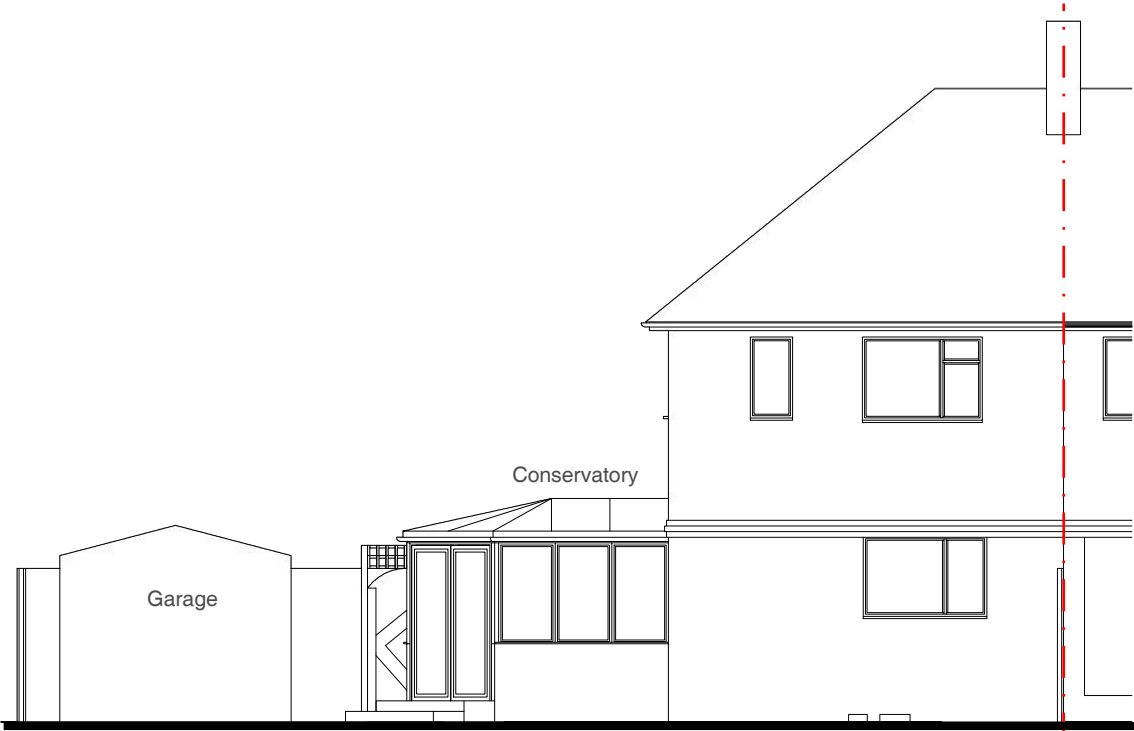


Rear Elevation
No. 35 | No. 33

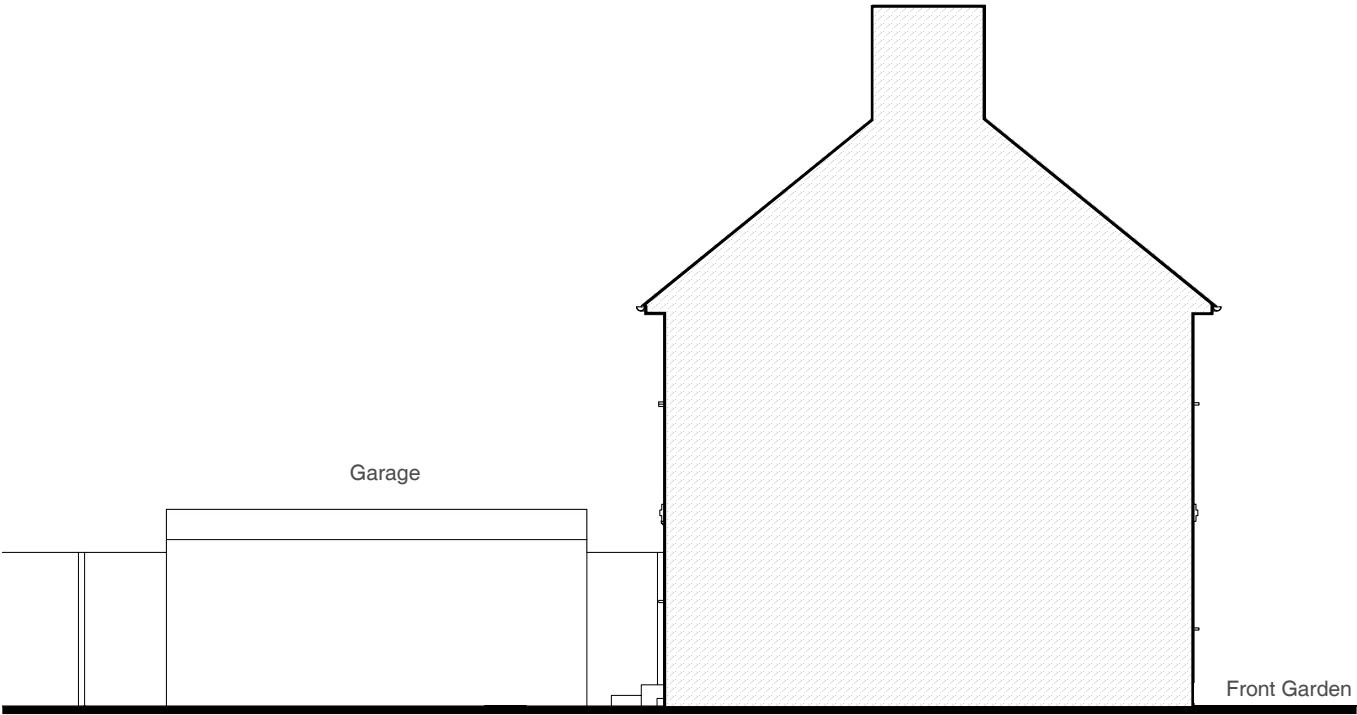

Side Elevation showed in section through party wall with no. 33

Address	Client	Date
35 Castle Avenue, West Drayton, UB7 8LG	Macdonald Chinyowa	December 2021

 

Drawing Title

As Existing
Elevations


Project no. / Stage /	Drawing no. / Revision
0371- PLA-	03_A
Revision notes:	Drawn by: IR
A - First Issue	

MICHAEL OAKES ARCHITECTS LTD.

Michael Oakes (Director) B.A. Hons Arch, Dipl. Arch, Registered Architect

REGISTERED ARCHITECTS, DESIGNERS + ILLUSTRATORS


Telephone: 01895 235089 - E-mail: michaeloakesarchitect@googlemail.com

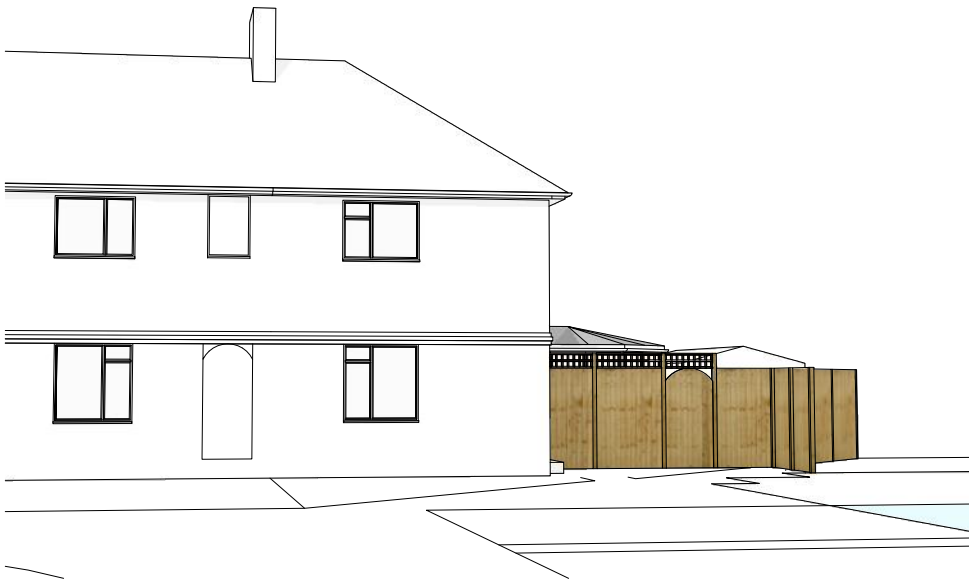


3D View from Castle Avenue



3D View from rear garden

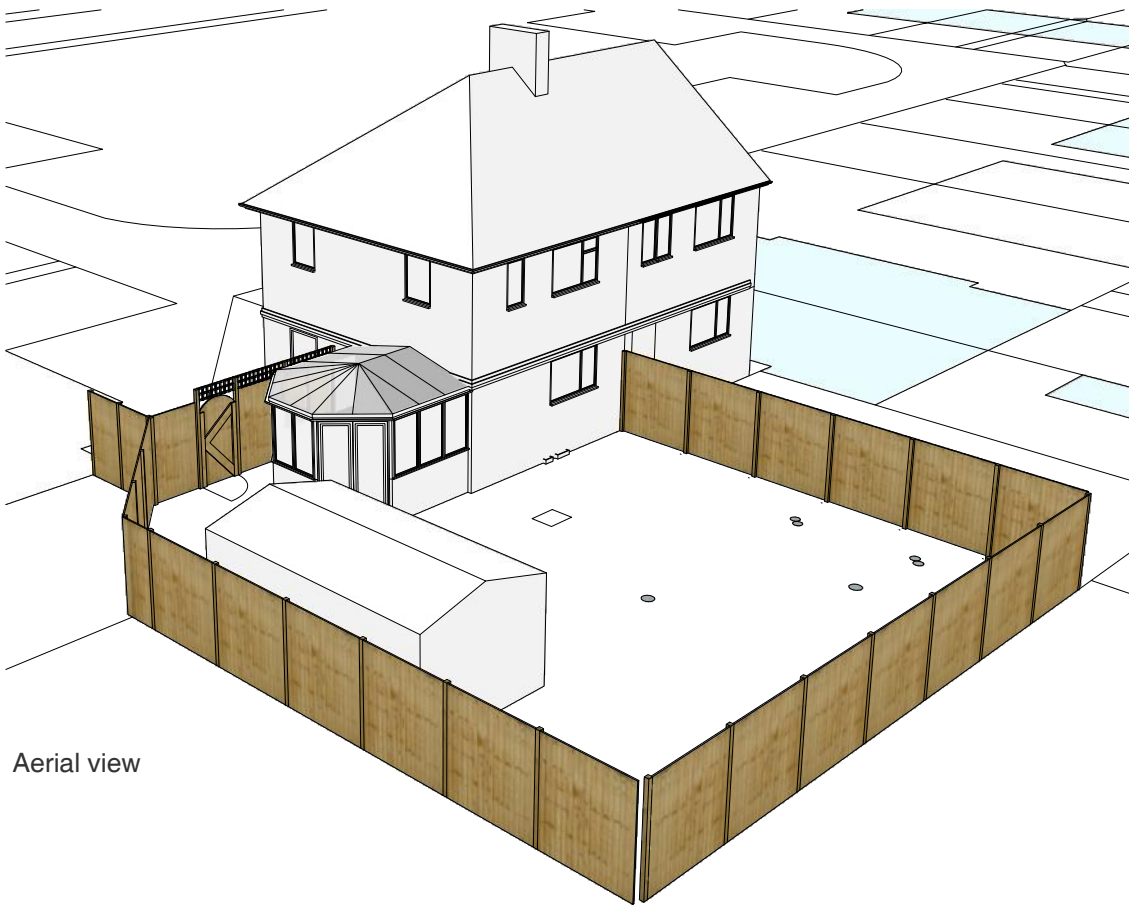

Aerial view

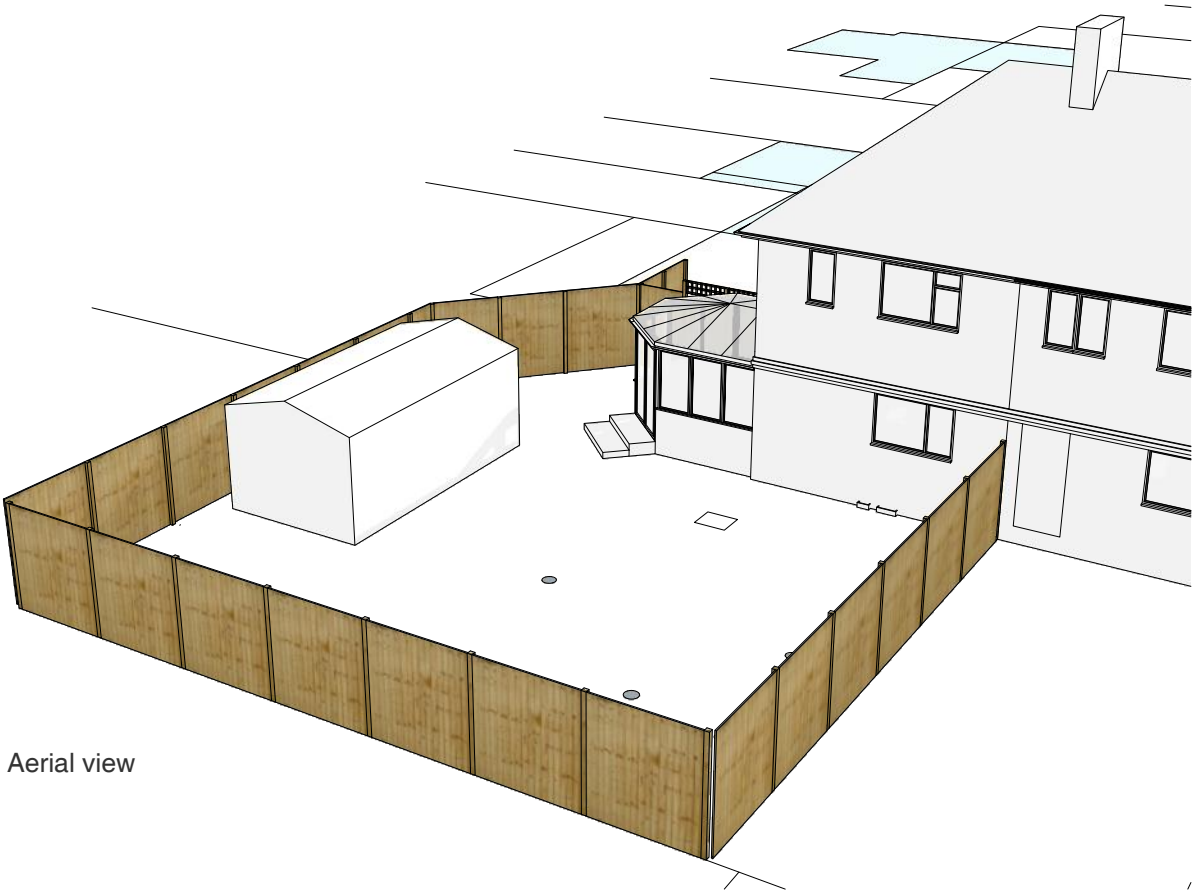

Aerial view

Address	Client	Date
35 Castle Avenue, West Drayton, UB7 8LG	Macdonald Chinyowa	December 2021

Drawing Title
As Existing 3D Views

Project no. / Stage /	Drawing no. / Revision
0371- PLA-	04_A
Revision notes:	Drawn by: IR
A - First Issue	