


MICHAEL OAKES ARCHITECTS LTD.
Michael Oakes (Director) B.A. Hons Arch, Dip. Arch, Registered Architect
REGISTERED ARCHITECTS, DESIGNERS + ILLUSTRATORS
Telephone: 01895 235089 - E-mail: michaeloakesarchitect@googlemail.com

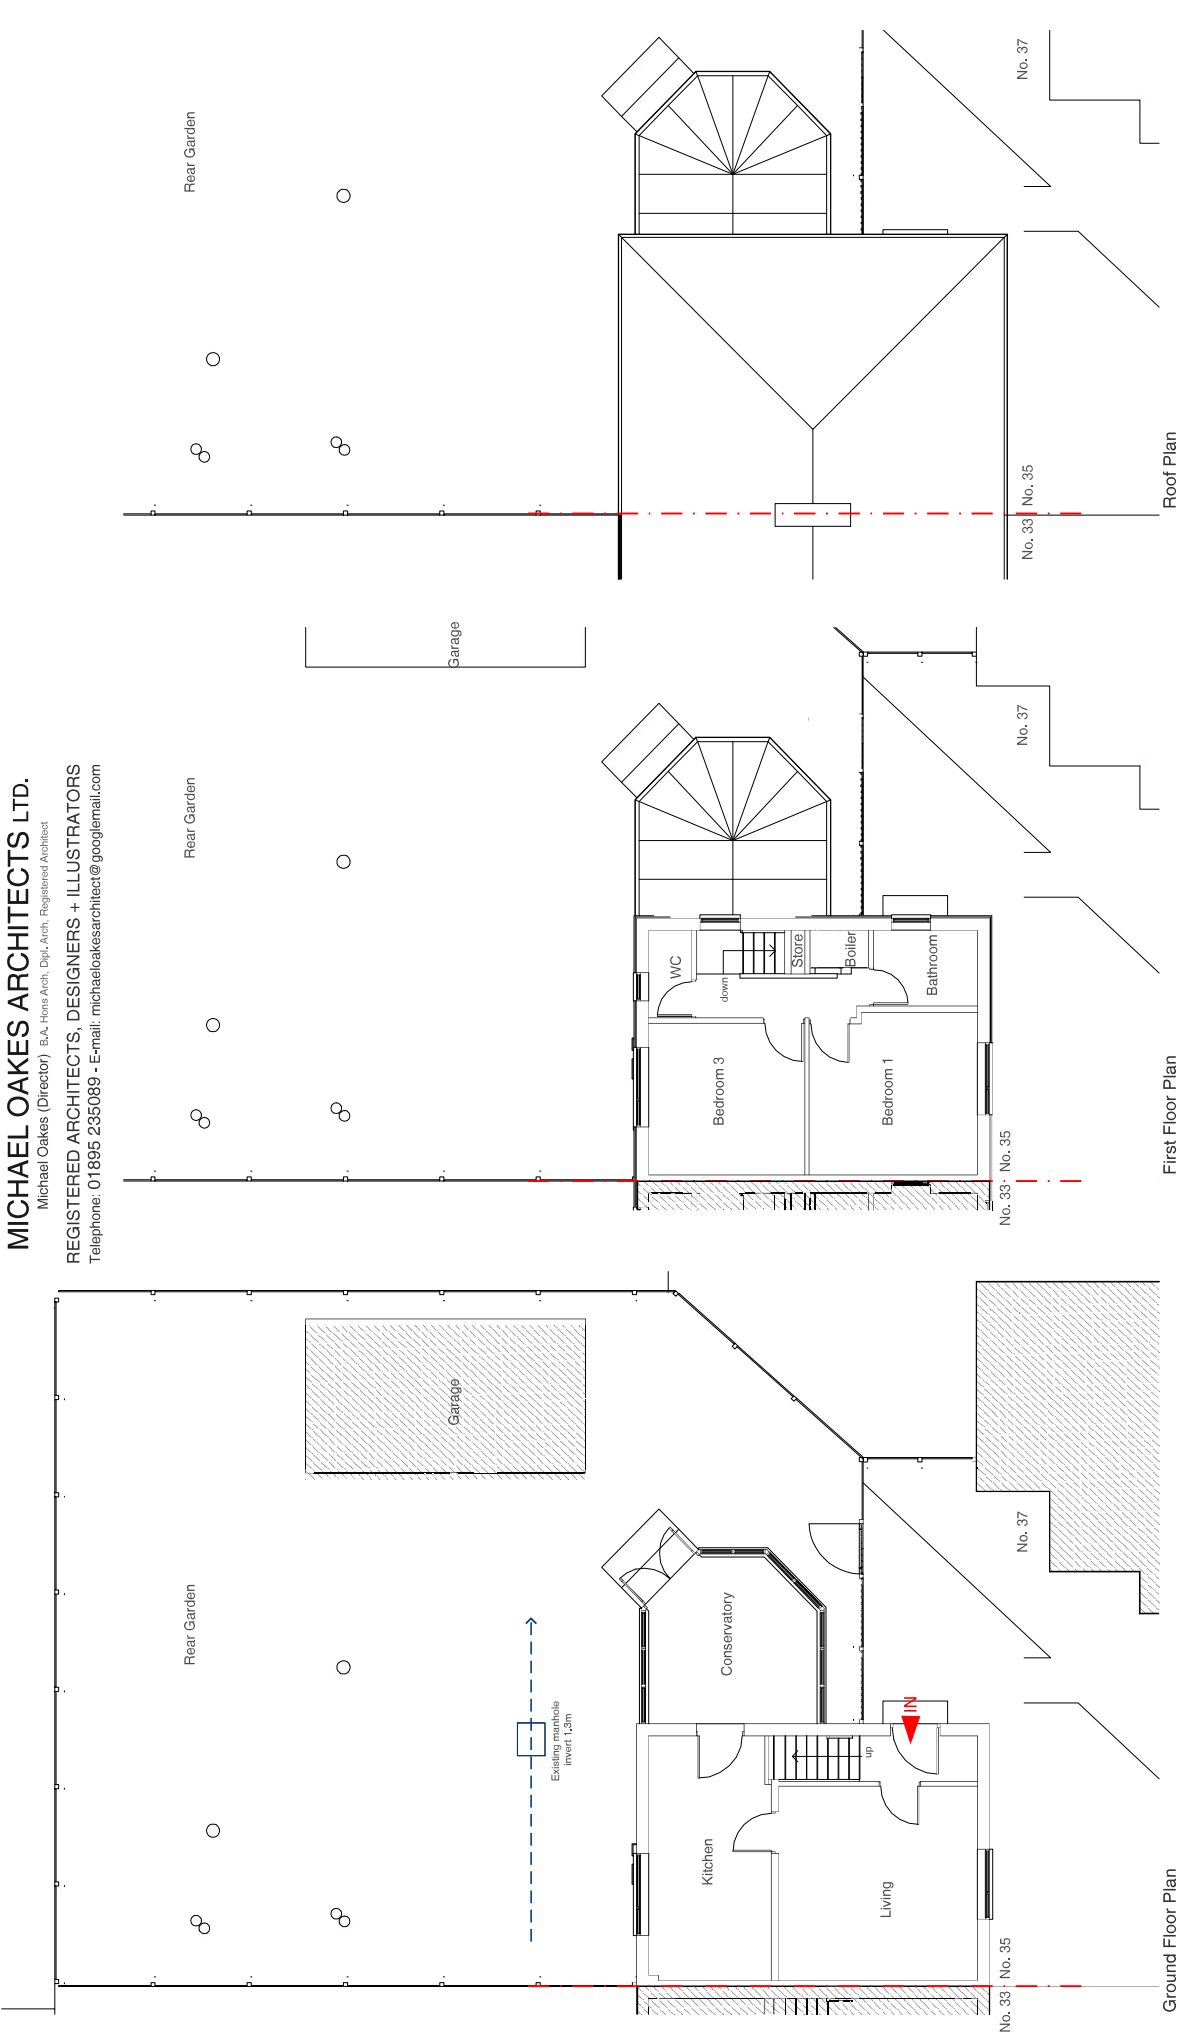

Address	Client	Date	Drawing Title	Project no. / Stage /	Drawing no. / Revision
35 Castle Avenue, West Drayton, UB7 8LG	Macdonald Chinyowa	December 2021	As Existing Floor Plans	0371- PLA-	02_A
				Revision notes:	Drawn by: IR
				A- First Issue	