
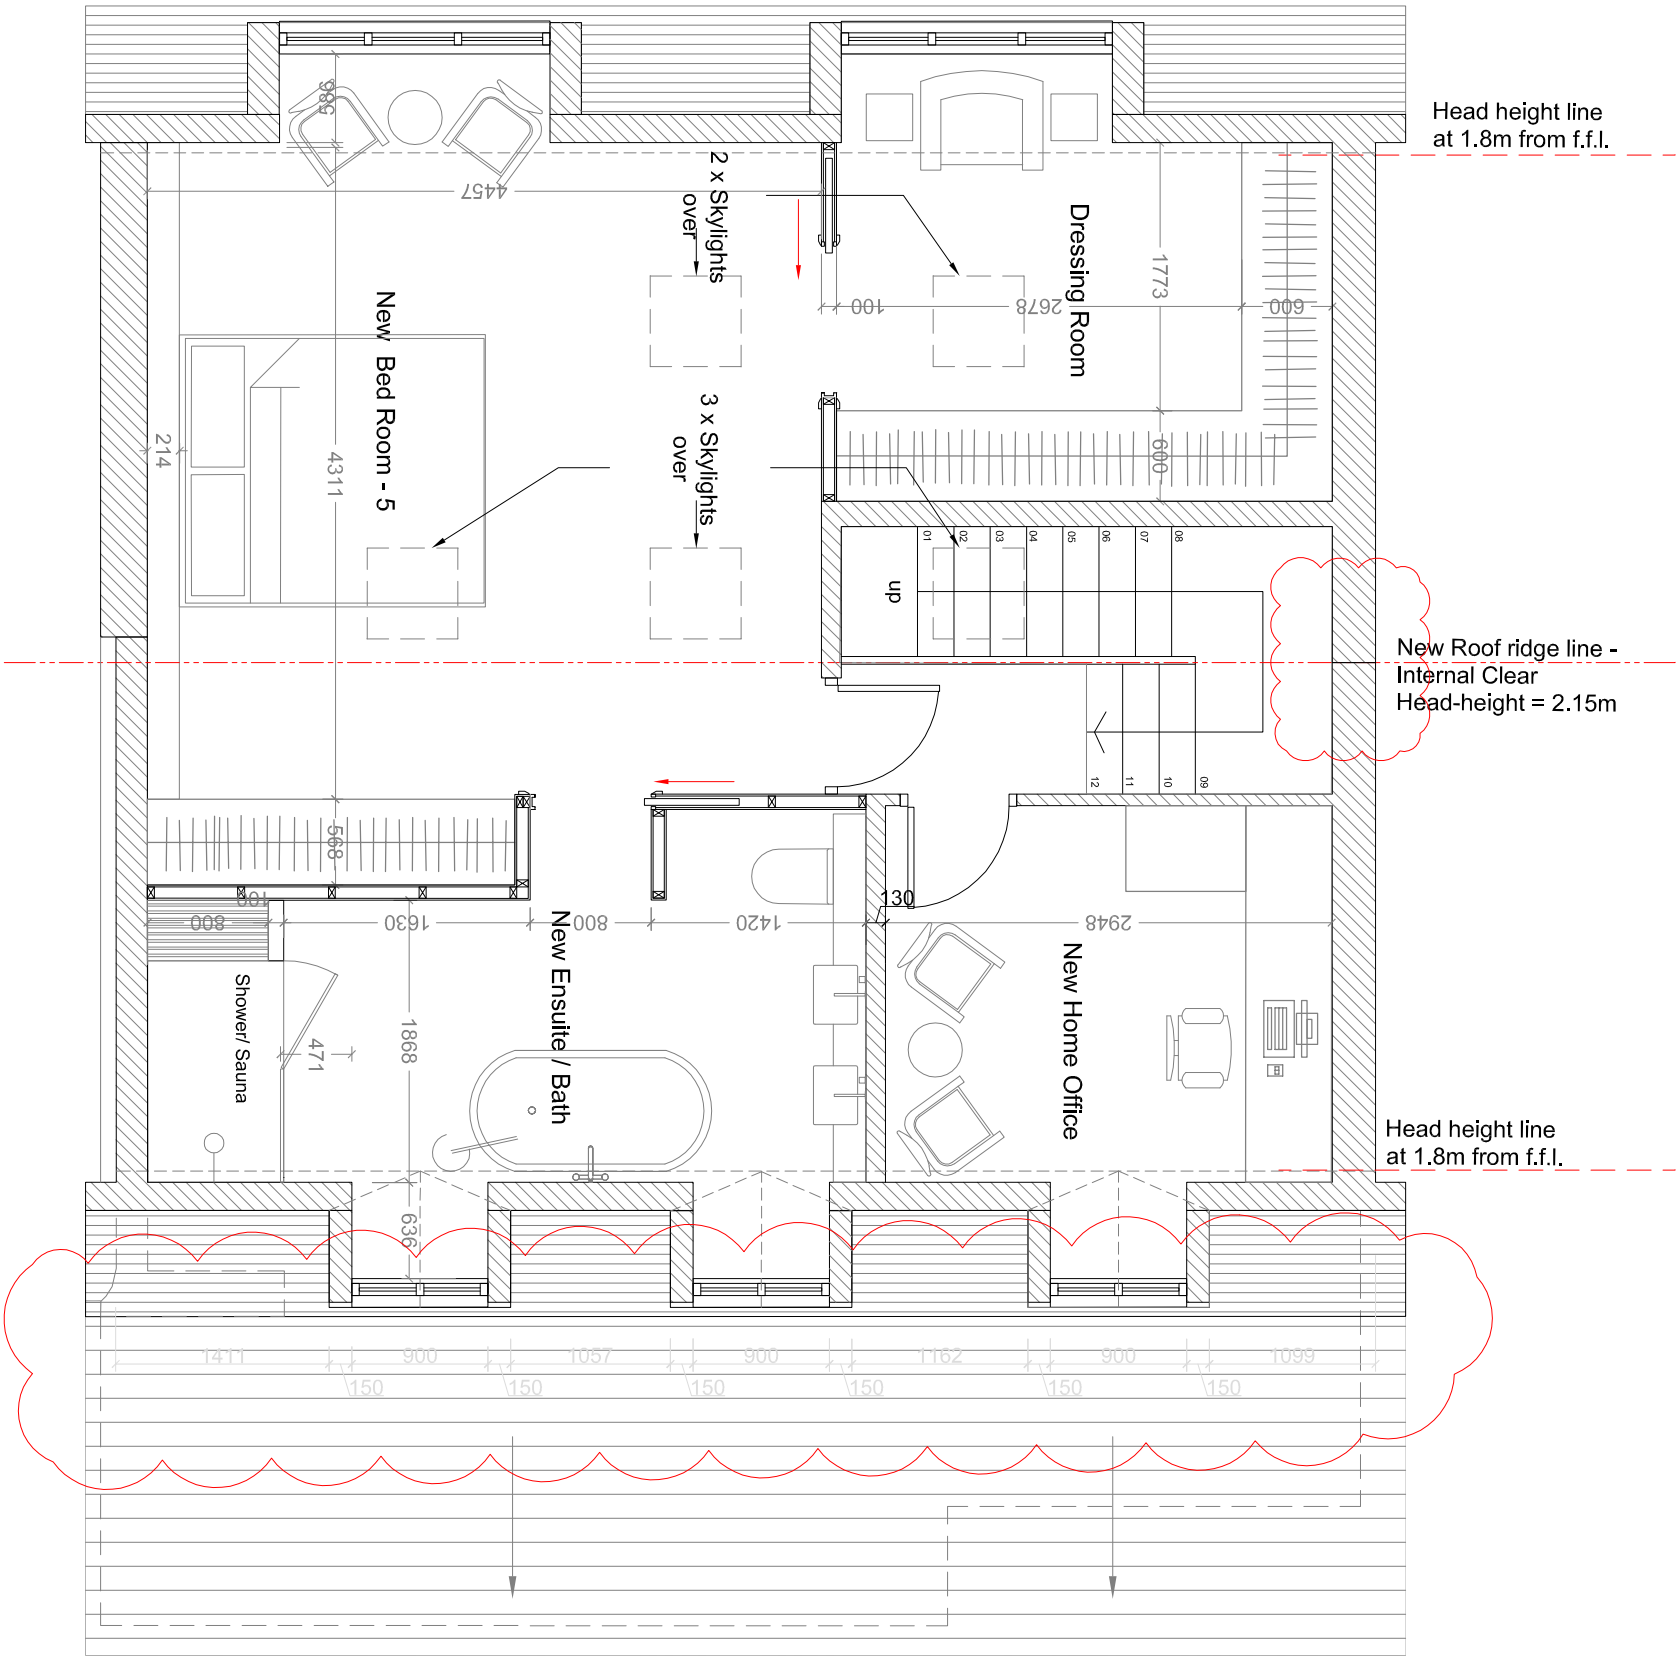


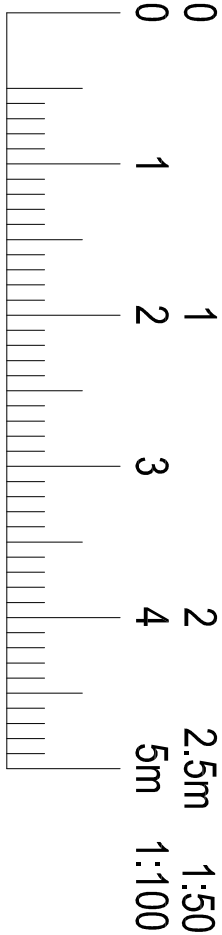

FRONT YARD

PROPOSED SECOND FLOOR PLAN - NEW LOFT

GAVIN FUNG ARCHITECTS

16 BROWNLOW COURT, BROWNLOW ROAD,
LONDON N11 2BH

e: gavin.fung@yahoo.co.uk m: 0790 6126 474



DRAWING TITLE:

PROPOSED 2/F PLAN - NEW LOFT FLOOR

PROJECT TITLE:

PROPOSED REMOVE THE EXISTING PITCH ROOF,
ADD NEW LOFT CONVERSION WITH A RAISED MANSARD ROOF &
DORMER WINDOWS TO THE EXISTING DETACHED HOUSE AT
3 CHESTWOOD GROVE, HILLINGDON, UB10 0EL

FILE PATH SHOWN IN MARGIN

DRAWING BY: GF SCALE: 1:50 @ A3 DATE: NOV 2020

DRAWING NUMBER: PROJECT STATUS NUMBER REV.

2023 PL 04 A