


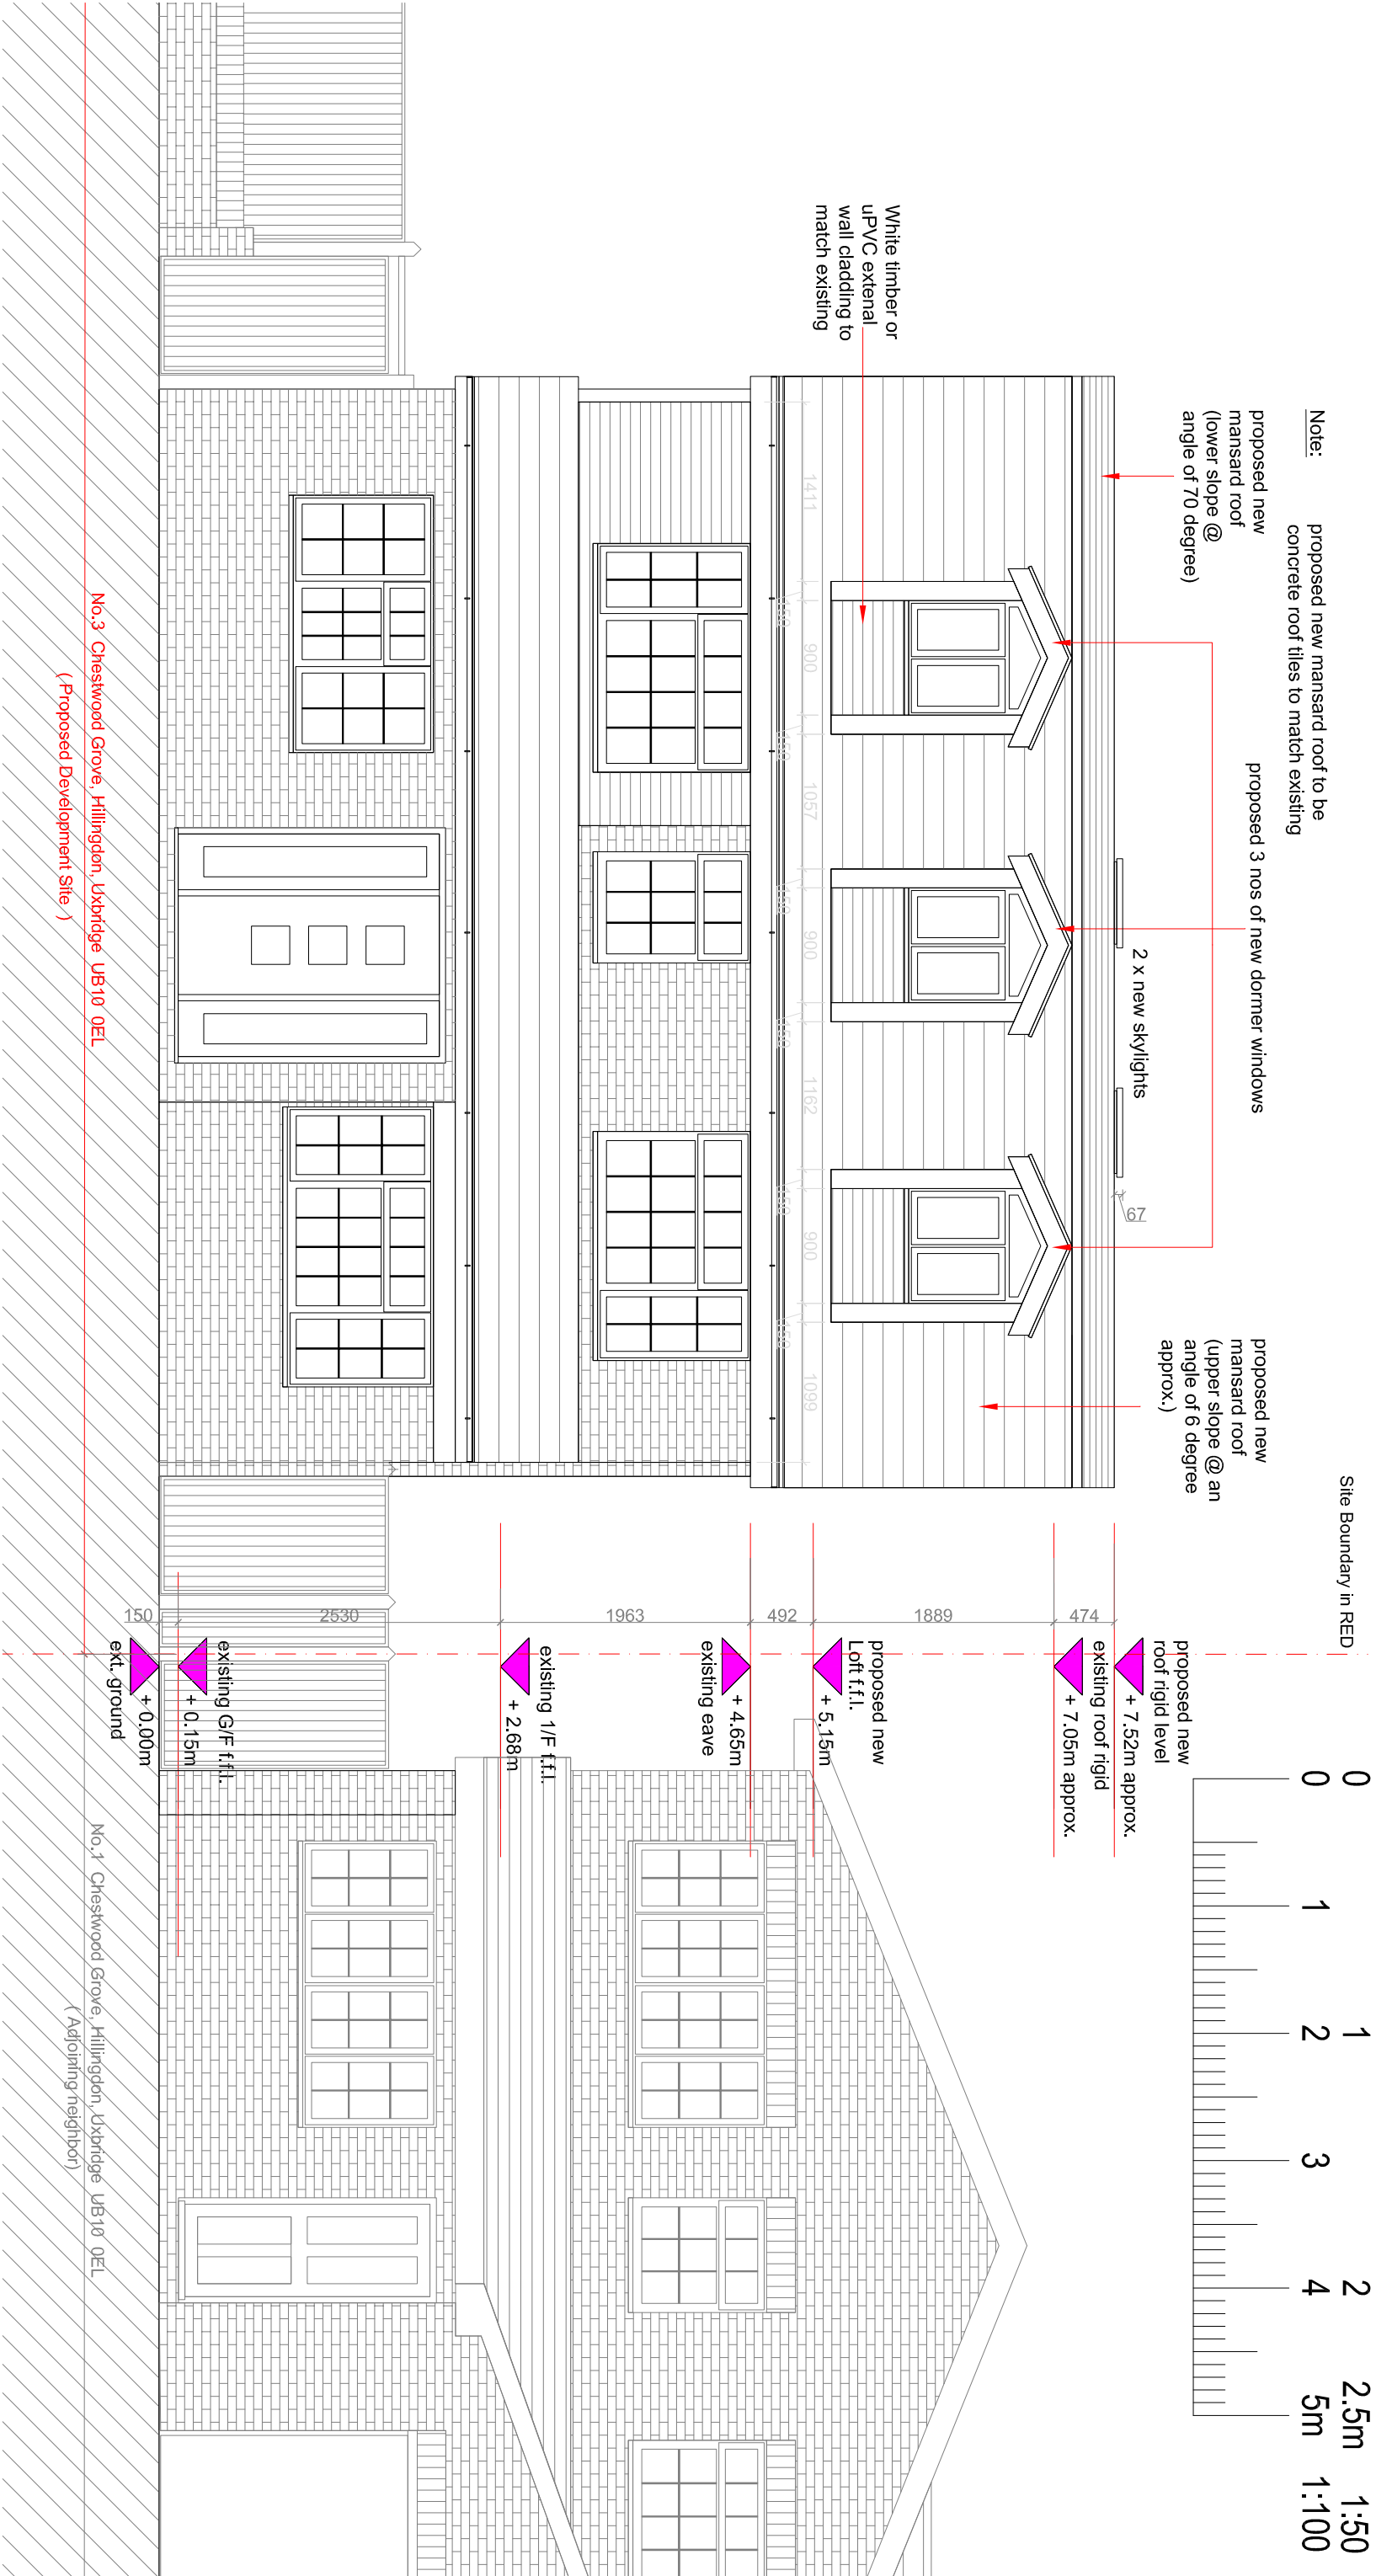

# PROPOSED FRONT ELEVATION (Northern)

FILE PATH SHOWN IN MARGIN

GAVIN FUNG ARCHITECTS

16 BROWNLOW COURT, BROWNLOW ROAD,  
LONDON N11 2BH

e: gavin.fung@yahoo.co.uk m: 0790 6126 474

DRAWING TITLE:  
PROPOSED FRONT ELEVATION (Northern)

PROJECT TITLE:  
PROPOSED REMOVE THE EXISTING PITCH ROOF,  
ADD NEW LOFT CONVERSION WITH A RAISED MANSARD ROOF &  
DORMER WINDOWS TO THE EXISTING DETACHED HOUSE AT  
3 CHESTWOOD GROVE, HILLINGDON, UB10 0EL

DRAWING BY:  
GF

SCALE:  
1:50 @ A3

DATE:  
NOV 2020

DRAWING NUMBER:  
PROJECT

STATUS

PL

NUMBER

07

REV.

A