


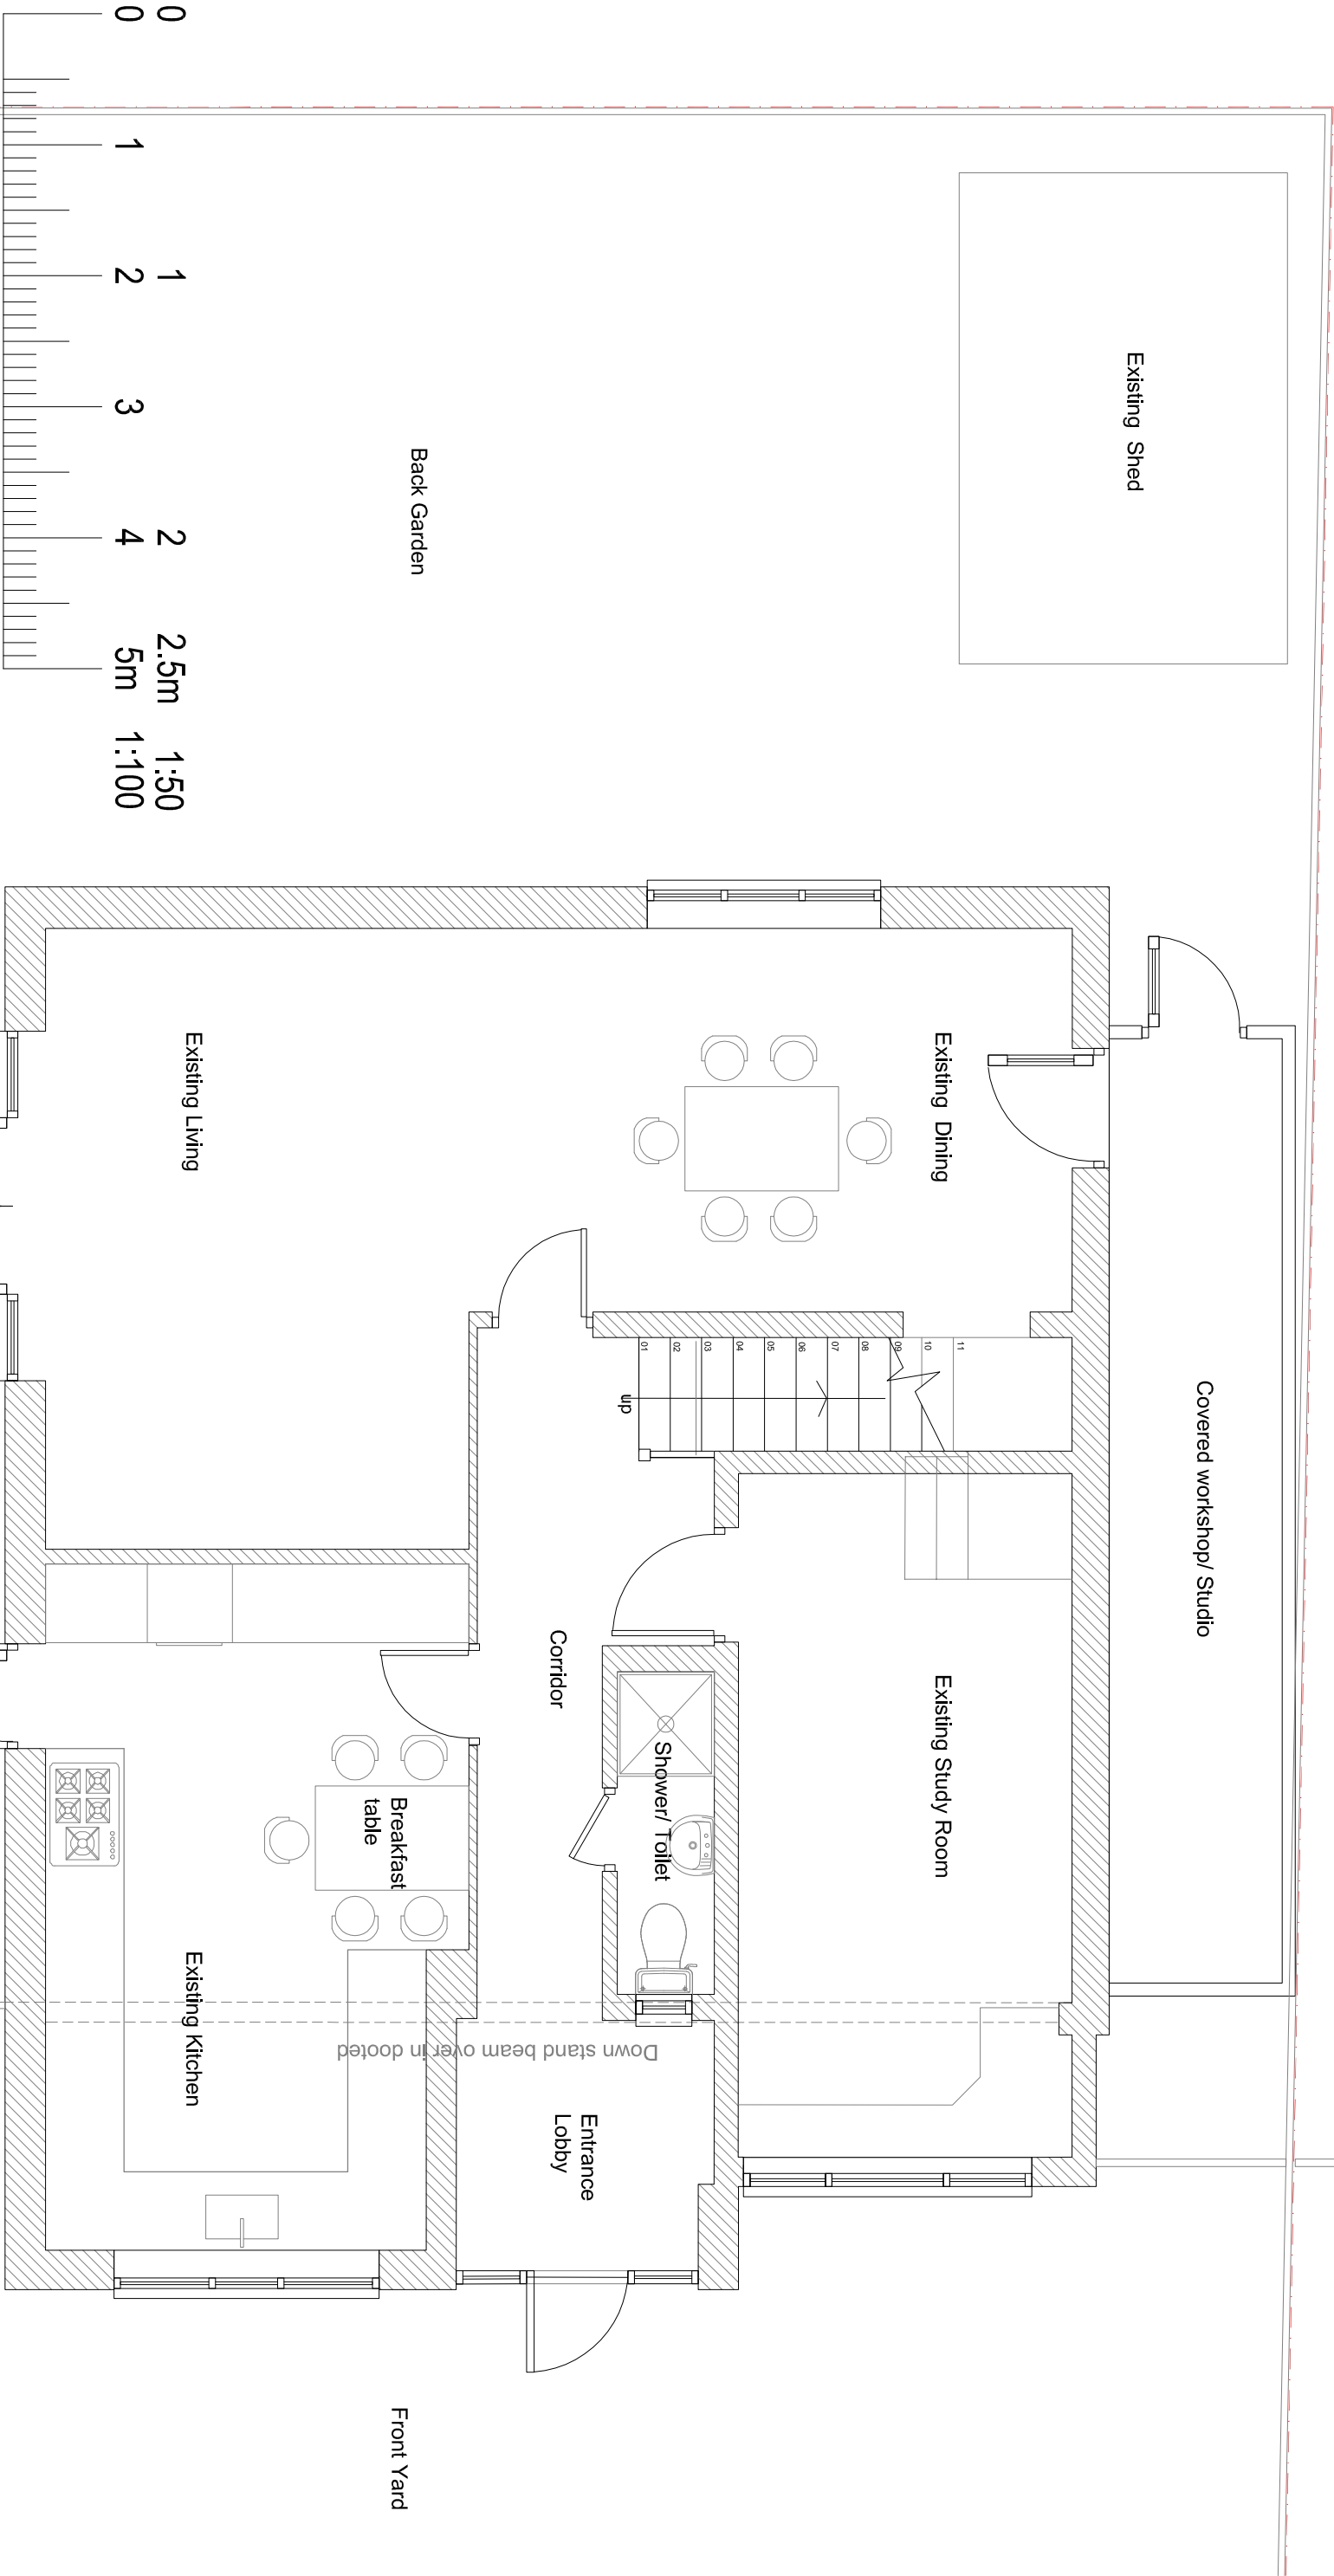

EXISTING / PROPOSED GROUND FLOOR PLAN



GAVIN FUNG ARCHITECTS

16 BROWNLOW COURT, BROWNLOW ROAD,
LONDON N11 2BH

e: gavin.fung@yahoo.co.uk m: 0790 6126 474

DRAWING TITLE:
EXISTING/ PROPOSED G/F PLAN

PROJECT TITLE:
PROPOSED REMOVE THE EXISTING PITCH ROOF,
ADD NEW LOFT CONVERSION WITH A RAISED MANSARD ROOF &
DORMER WINDOWS TO THE EXISTING DETACHED HOUSE AT
3 CHESTWOOD GROVE, HILLINGDON, UB10 0EL

DRAWING BY:
GF SCALE:
1:50 @ A3 DATE:
NOV 2020

DRAWING NUMBER:
PROJECT STATUS NUMBER REV.

2023 PL 01

FILE PATH SHOWN IN MARGIN