


No. 1 Chestwood Grove, Hillingdon

Side Laneway - No. 1 Chestwood Grove, Hillingdon

Covered workshop/ Studio at below

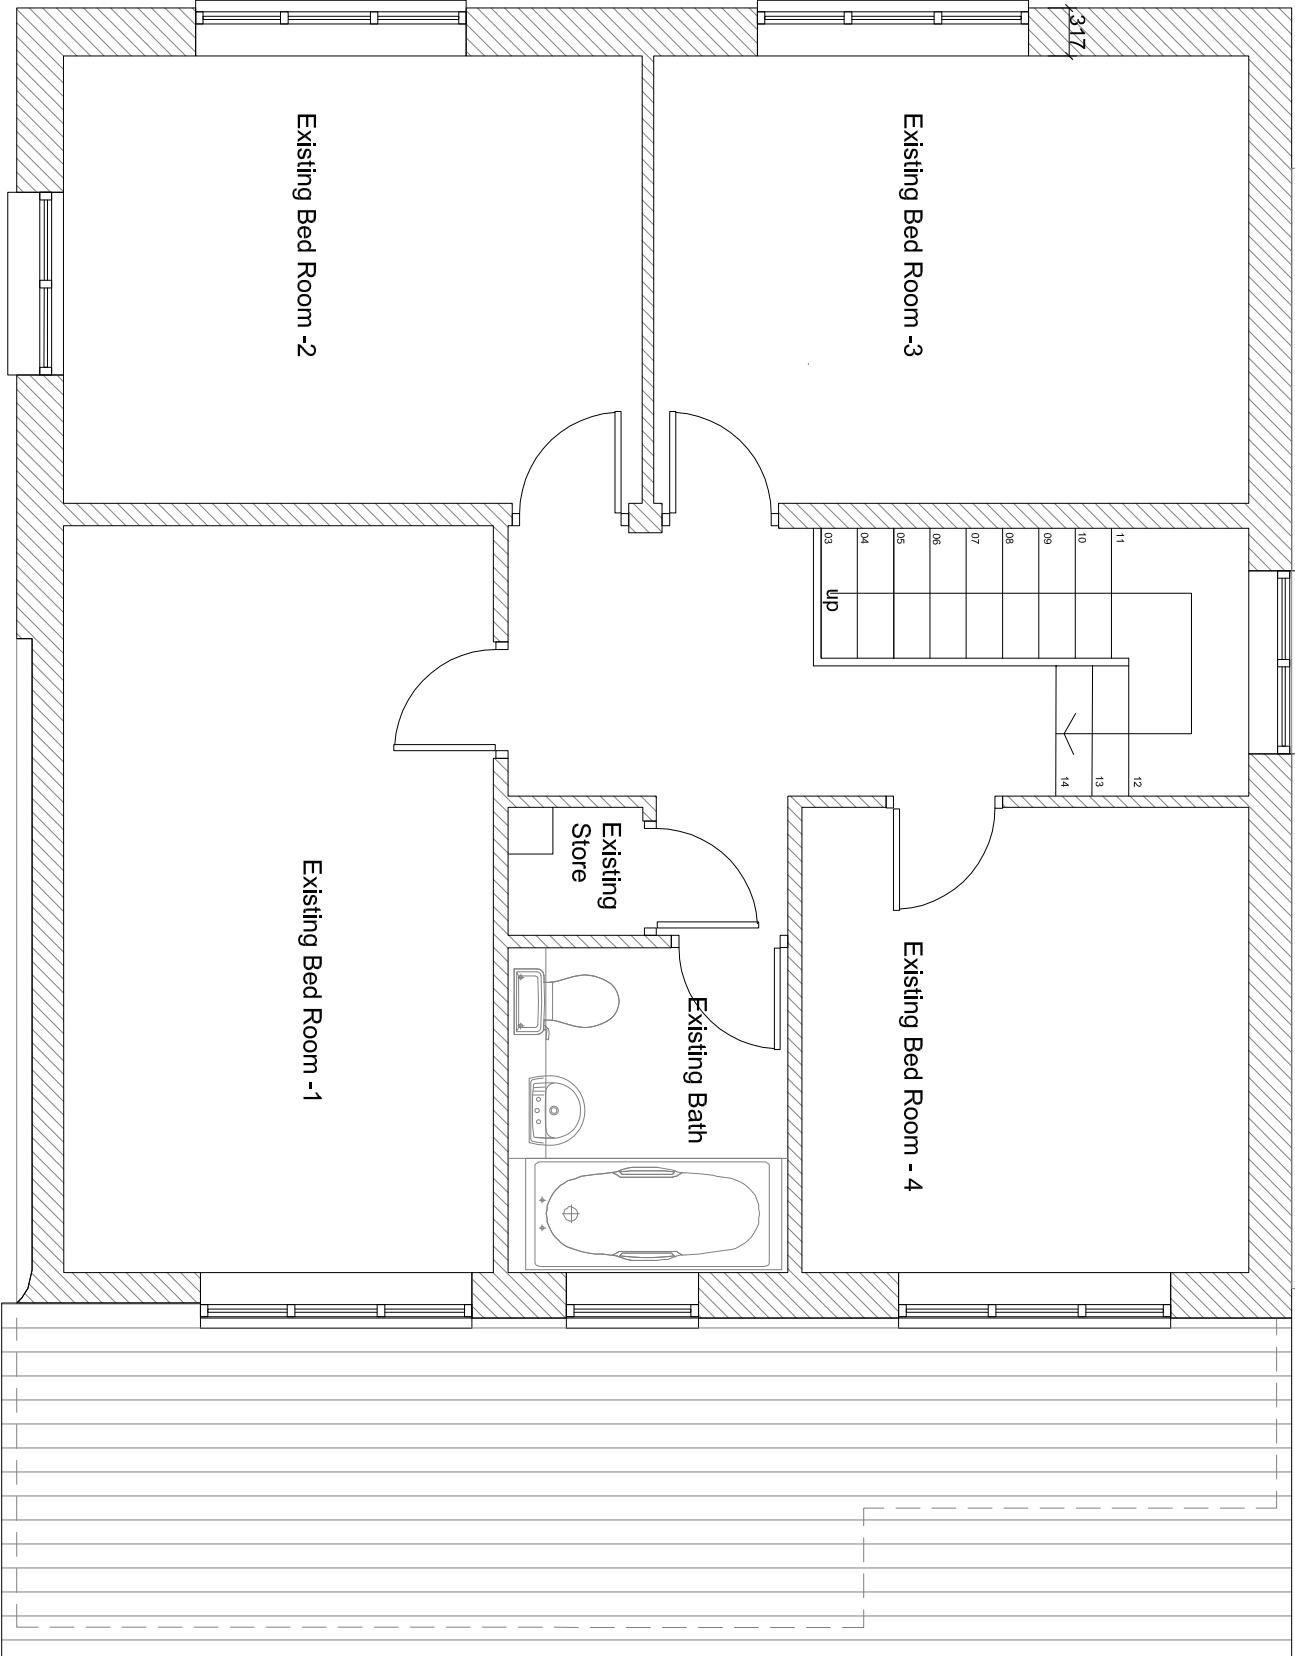

FRONT YARD

# EXISTING FIRST FLOOR PLAN



GAVIN FUNG ARCHITECTS

16 BROWNLOW COURT, BROWNLOW ROAD,  
LONDON N11 2BH

e: gavin.fung@yahoo.co.uk m: 0790 6126 474

FILE PATH SHOWN IN MARGIN

DRAWING TITLE:  
**EXISTING 1/F PLAN**

PROJECT TITLE:  
**PROPOSED REMOVE THE EXISTING PITCH ROOF,  
ADD NEW LOFT CONVERSION WITH A RAISED MANSARD ROOF &  
DORMER WINDOWS TO THE EXISTING DETACHED HOUSE AT  
3 CHESTWOOD GROVE, HILLINGDON, UB10 0EL**

DRAWING BY: GF SCALE: 1:50 @ A3 DATE: NOV 2020

DRAWING NUMBER: PROJECT STATUS NUMBER REV.

2023 PL 02