



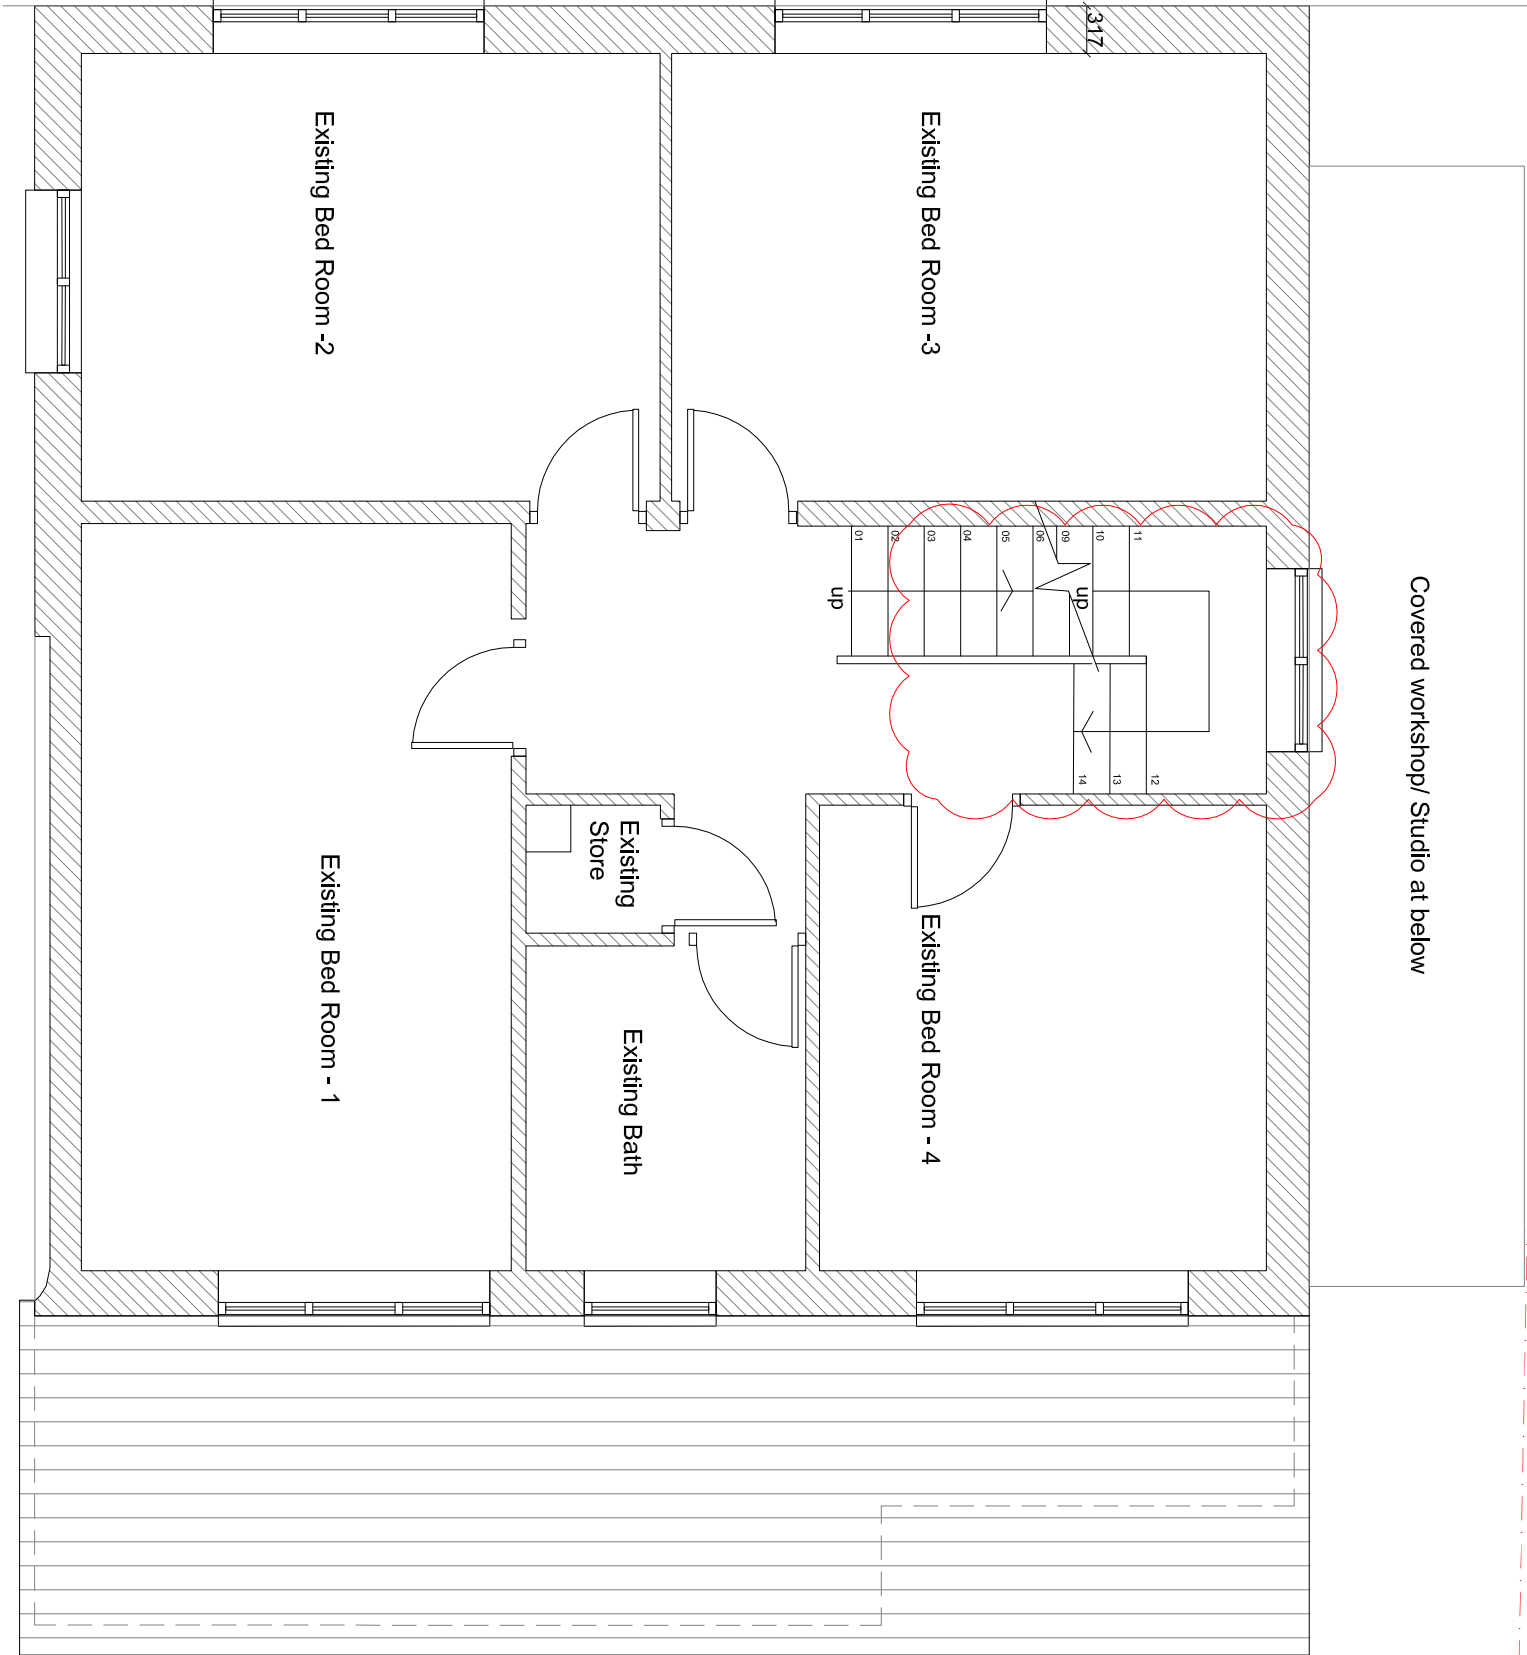

# PROPOSED FIRST FLOOR PLAN

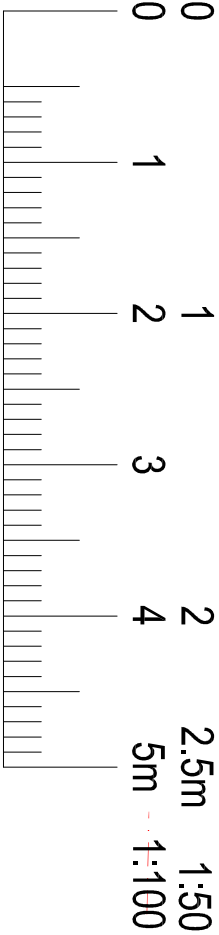

GAVIN FUNG ARCHITECTS

16 BROWNLOW COURT, BROWNLOW ROAD,  
LONDON N11 2BH

e: gavin.fung@yahoo.co.uk m: 0790 6126 474

DRAWING TITLE:

**PROPOSED 1/F PLAN**

PROJECT TITLE:

**PROPOSED REMOVE THE EXISTING PITCH ROOF,  
ADD NEW LOFT CONVERSION WITH A RAISED MANSARD ROOF &  
DORMER WINDOWS TO THE EXISTING DETACHED HOUSE AT  
3 CHESTWOOD GROVE, HILLINGDON, UB10 0EL**

DRAWING BY:

GF

SCALE:

1:50 @ A3

DATE:

NOV 2020

DRAWING NUMBER:

PROJECT

STATUS

NUMBER

REV.

2023

PL

03

FILE PATH SHOWN IN MARGIN

FRONT YARD

Covered workshop/ Studio at below