


Site Boundary in RED

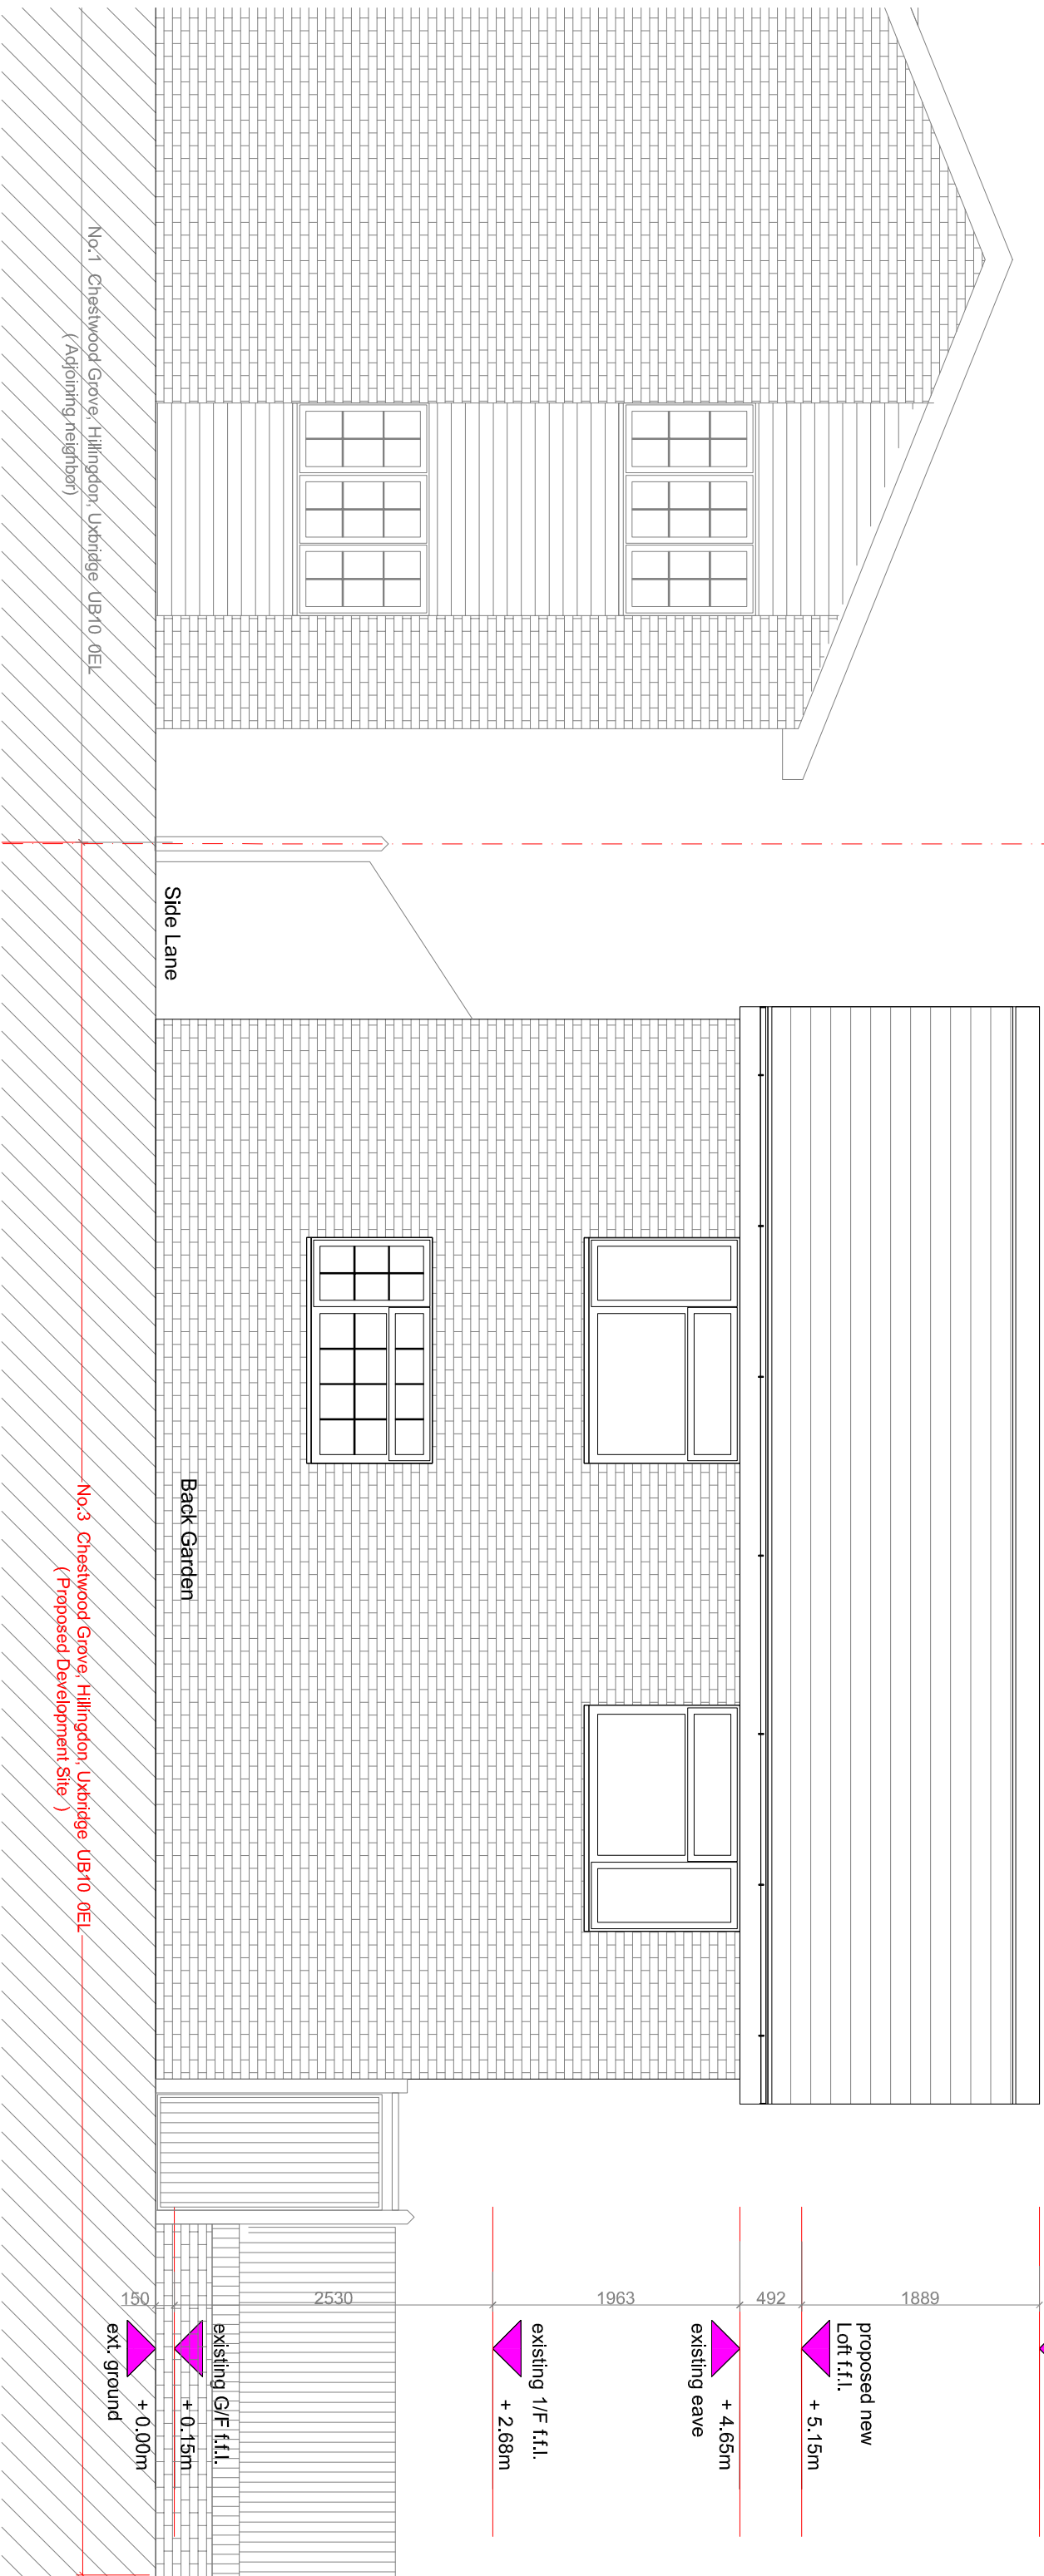

EXISTING REAR ELEVATION

DRAWING TITLE:

EXISTING REAR ELEVATION

PROJECT TITLE:

PROPOSED REMOVE THE EXISTING PITCH ROOF,
ADD NEW LOFT CONVERSION WITH A RAISED MANSARD ROOF &
DORMER WINDOWS TO THE EXISTING DETACHED HOUSE AT
3 CHESTWOOD GROVE, HILLINGDON, UB10 0EL

DRAWING BY:

GF

SCALE:

1:50 @ A

DATE:

NOV' 2020

DRAWING NUMBER:

PROJ

STATUS

NUMBER | REV.

NUMBER | REV.

2023

PL

10

GAVIN FUNG ARCHITECTS

16 BROWNLOW COURT, BROWNLOW ROAD,
LONDON N11 2BH

e: gavin.fung@yahoo.co.uk m: 0790 6126 474

