


Side Laneway - No. 1 Chestwood Grove, Hillingdon

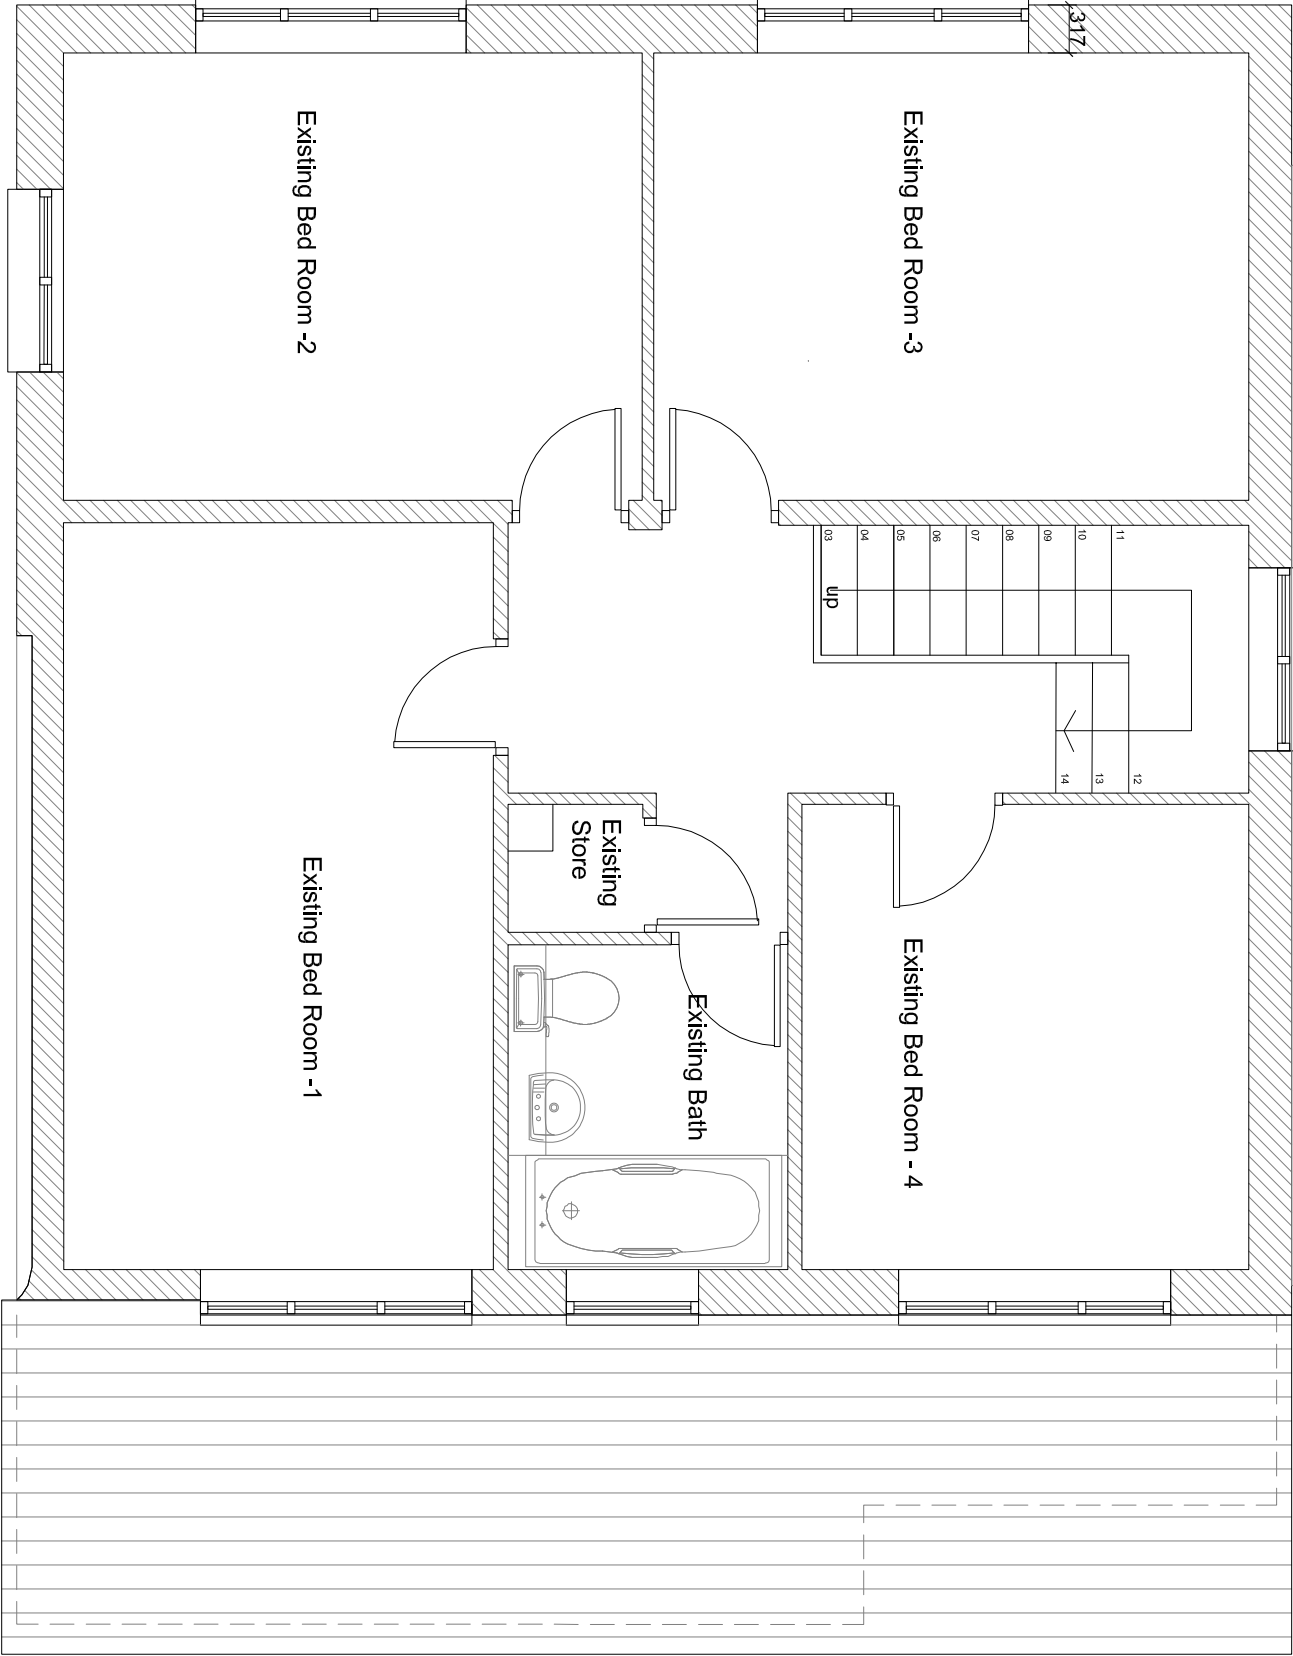

FRONT YARD

EXISTING FIRST FLOOR PLAN



GAVIN FUNG ARCHITECTS

16 BROWNLOW COURT, BROWNLOW ROAD,
LONDON N11 2BH

e: gavin.fung@yahoo.co.uk m: 0790 6126 474

FILE PATH SHOWN IN MARGIN

DRAWING TITLE:
EXISTING 1/F PLAN

PROJECT TITLE:
**PROPOSED TO RISE EXISTING ROOF RIDGE, CONVERTING A NEW
LOFT ROOM WITH 3 x NEW ROOFLIGHTS AND 2 x GABLE WALL
WINDOWS TO THE EXISTING DETACHED HOUSE AT
3 CHESTWOOD GROVE, HILLINGDON, UB10 0EL**

DRAWING BY:		SCALE:	DATE:
GF		1:50 @ A3	FEB 2021
DRAWING NUMBER:		STATUS	NUMBER
PROJECT		PL	102
2023			