


Covered workshop/ Studio at below

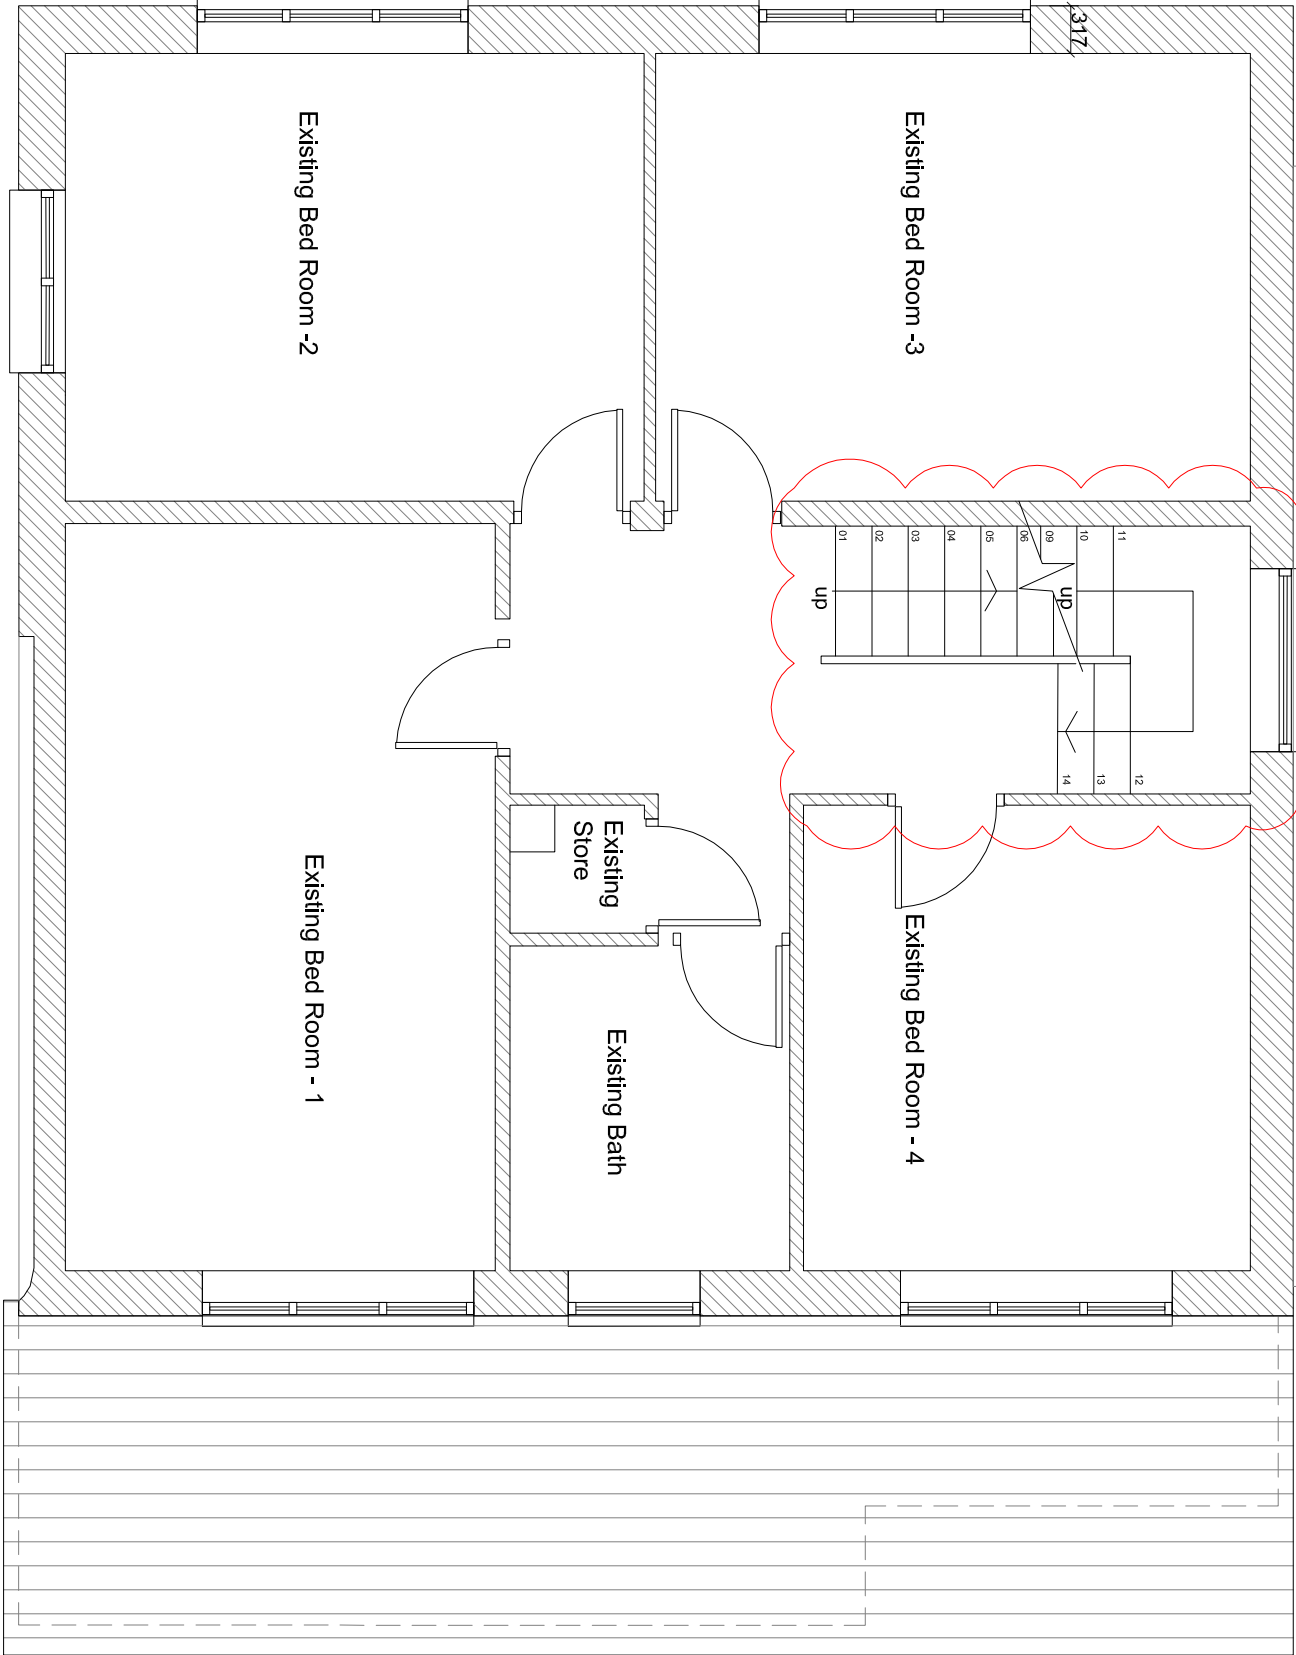

PROPOSED FIRST FLOOR PLAN



GAVIN FUNG ARCHITECTS

16 BROWNLOW COURT, BROWNLOW ROAD,
LONDON N11 2BH

e: gavin.fung@yahoo.co.uk m: 0790 6126 474

DRAWING TITLE:

PROPOSED 1/F PLAN

PROJECT TITLE:

**PROPOSED TO RISE EXISTING ROOF RIDGE, CONVERTING A NEW
LOFT ROOM WITH 3 x NEW ROOFLIGHTS AND 2 x GABLE WALL
WINDOWS TO THE EXISTING DETACHED HOUSE AT
3 CHESTWOOD GROVE, HILLINGDON, UB10 0EL**

DRAWING BY:

GF

SCALE:

1:50 @ A3

DATE:

FEB 2021

DRAWING NUMBER:

PROJECT

STATUS

NUMBER

REV.

2023

PL

103

FILE PATH SHOWN IN MARGIN