



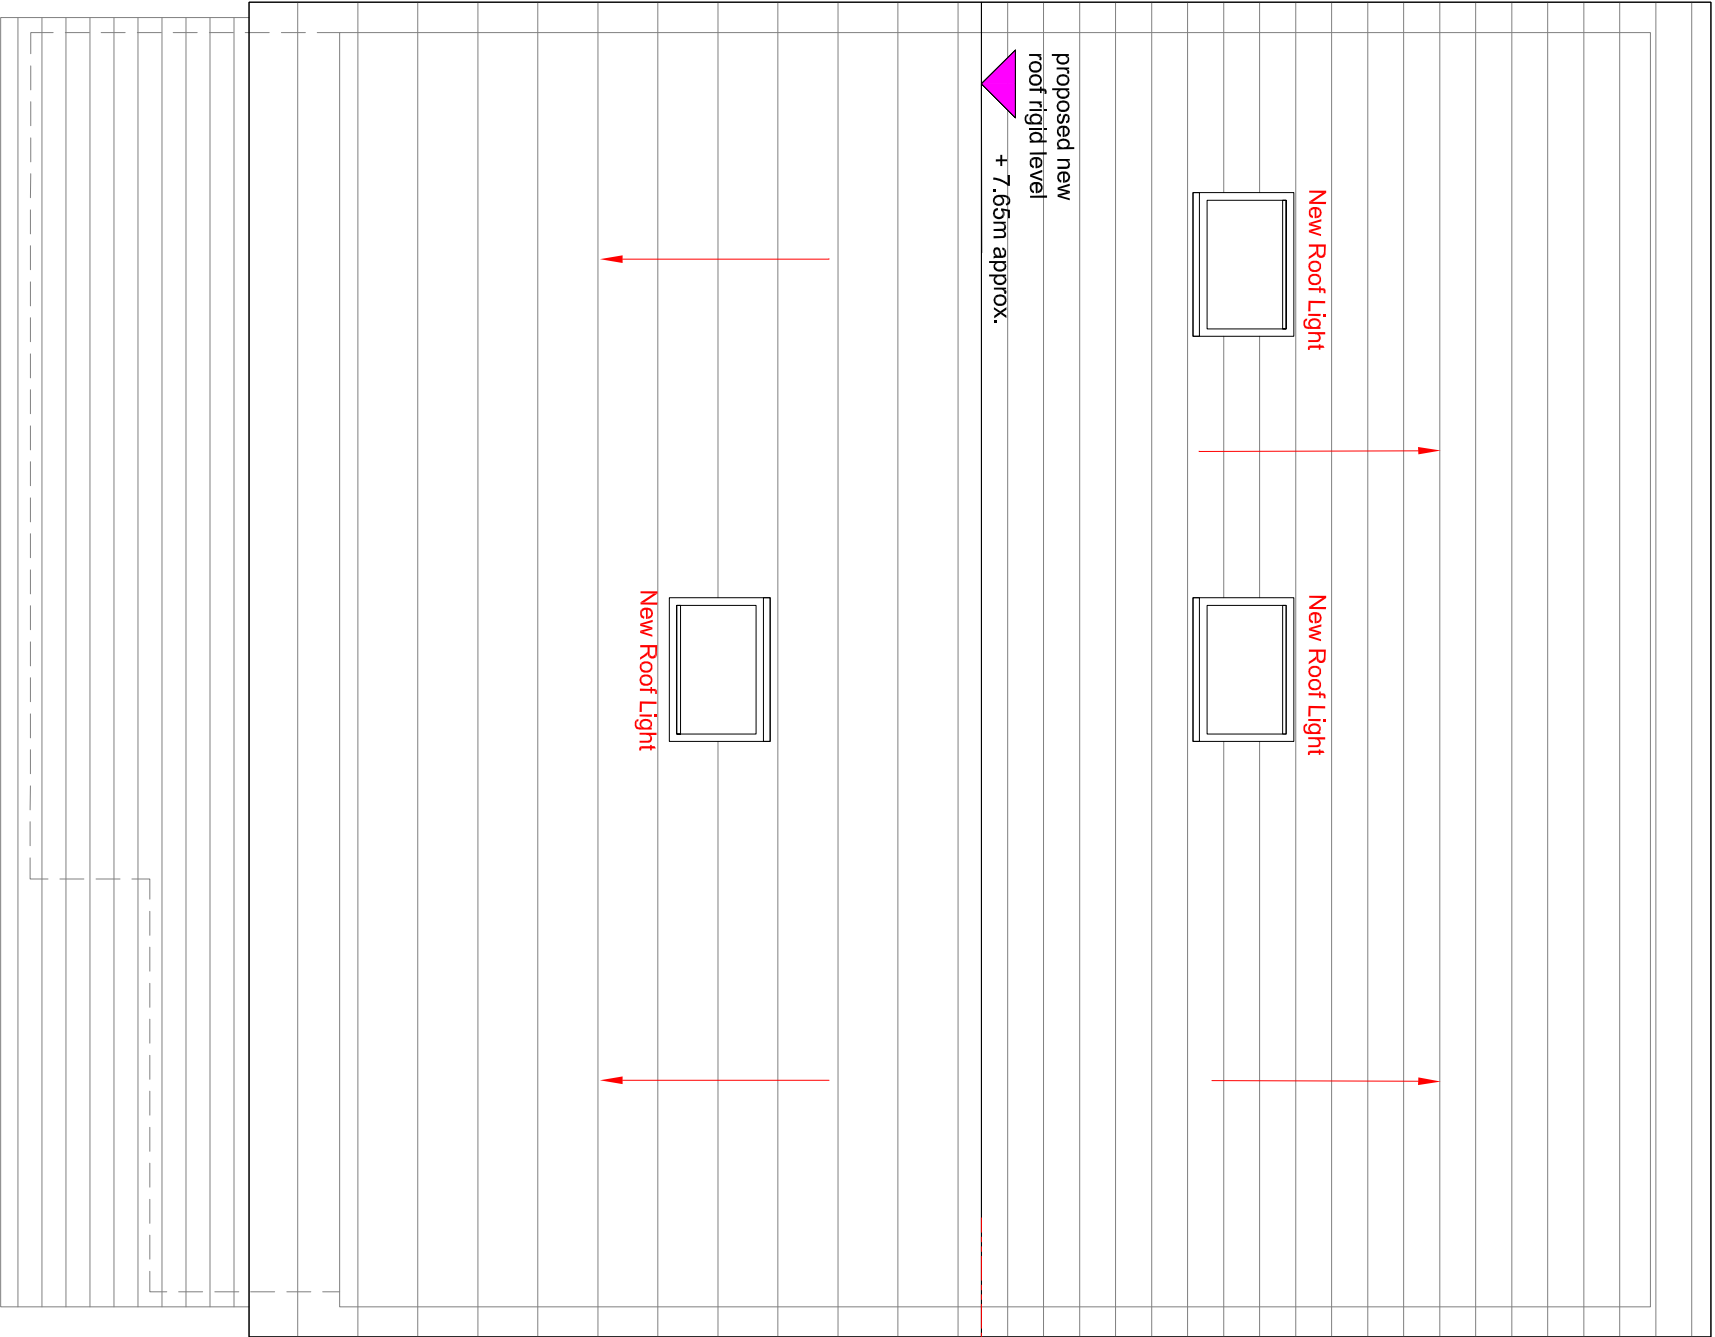

Original Roof ridge line remains with a new ridge to be raised 600mm from the current ridge

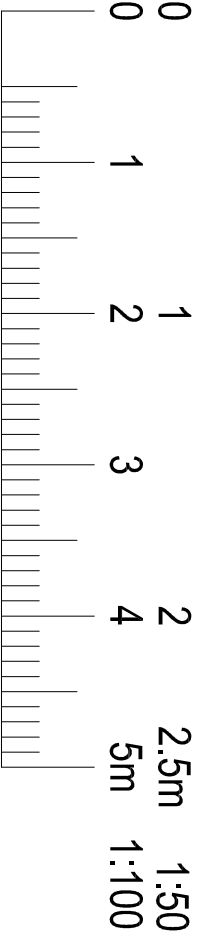

PROPOSED ROOF PLAN

FRONT YARD

FILE PATH SHOWN IN MARGIN

GAVIN FUNG ARCHITECTS

16 BROWNLOW COURT, BROWNLOW ROAD,
LONDON N11 2BH

e: gavin.fung@yahoo.co.uk m: 0790 6126 474

DRAWING TITLE:
PROPOSED ROOF PLAN

PROJECT TITLE:
PROPOSED TO RISE EXISTING ROOF RIDGE, CONVERTING A NEW LOFT ROOM WITH 3 x NEW ROOFLIGHTS AND 2 x GABLE WALL WINDOWS TO THE EXISTING DETACHED HOUSE AT 3 CHESTWOOD GROVE, HILLINGDON, UB10 0EL

DRAWING BY:
GF

SCALE:
1:50 @ A3

DATE:
FEB 2021

DRAWING NUMBER:
PROJECT

STATUS
PL

NUMBER
105

REV.