



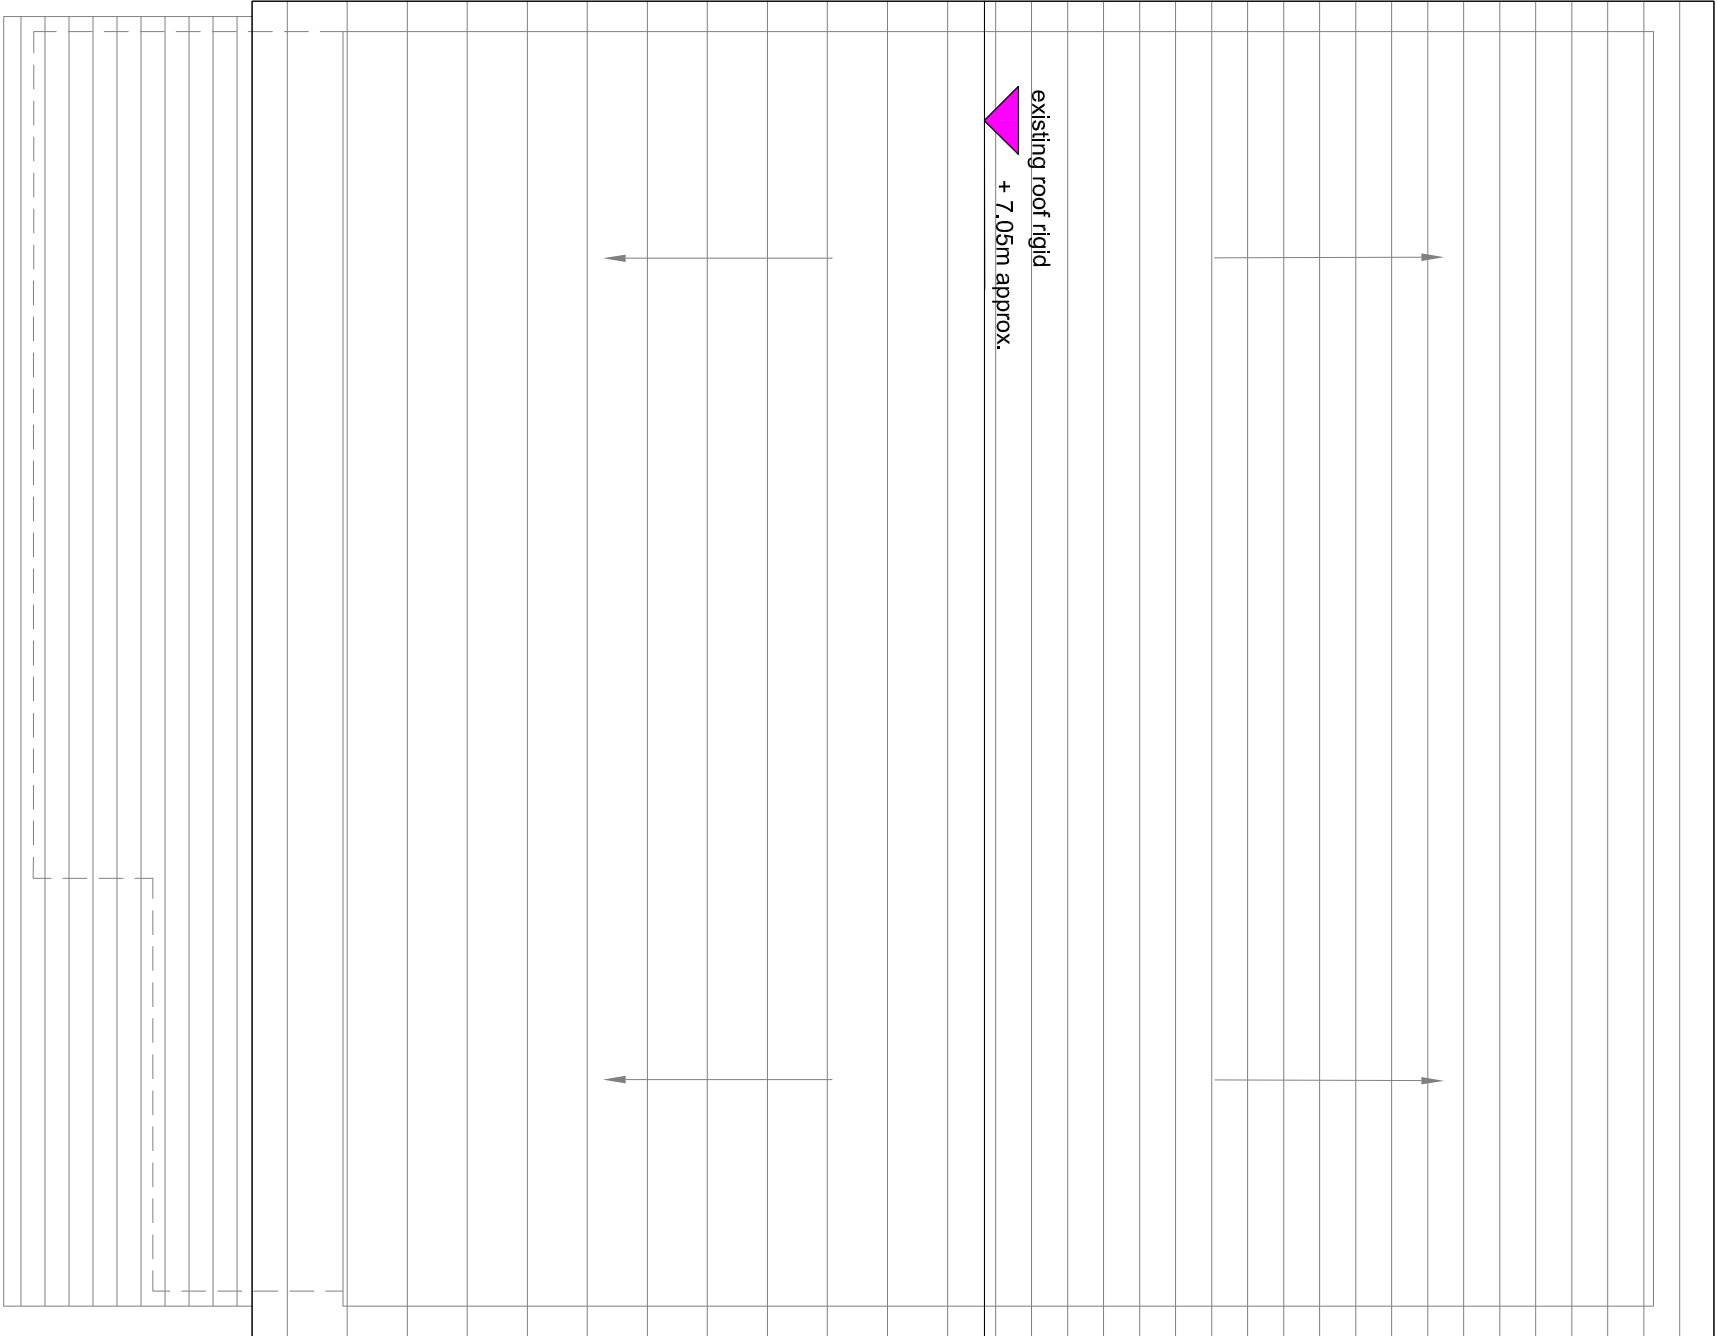

EXISTING ROOF PLAN

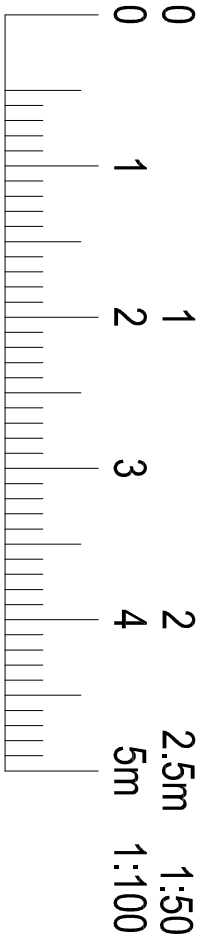

GAVIN FUNG ARCHITECTS

16 BROWNLOW COURT, BROWNLOW ROAD,
LONDON N11 2BH

e: gavin.fung@yahoo.co.uk m: 0790 6126 474

FRONT YARD

FILE PATH SHOWN IN MARGIN

DRAWING TITLE: EXISTING ROOF PLAN			
PROJECT TITLE: PROPOSED TO RISE EXISTING ROOF RIDGE, CONVERTING A NEW LOFT ROOM WITH 3 x NEW ROOFLIGHTS AND 2 x GABLE WALL WINDOWS TO THE EXISTING DETACHED HOUSE AT 3 CHESTWOOD GROVE, HILLINGDON, UB10 0EL		DRAWING BY: GF	SCALE: 1:50 @ A3
		DRAWING NUMBER: PROJECT	DATE: FEB 2021
		STATUS	NUMBER
		PL	106
		REV.	