


Site Boundary in RED

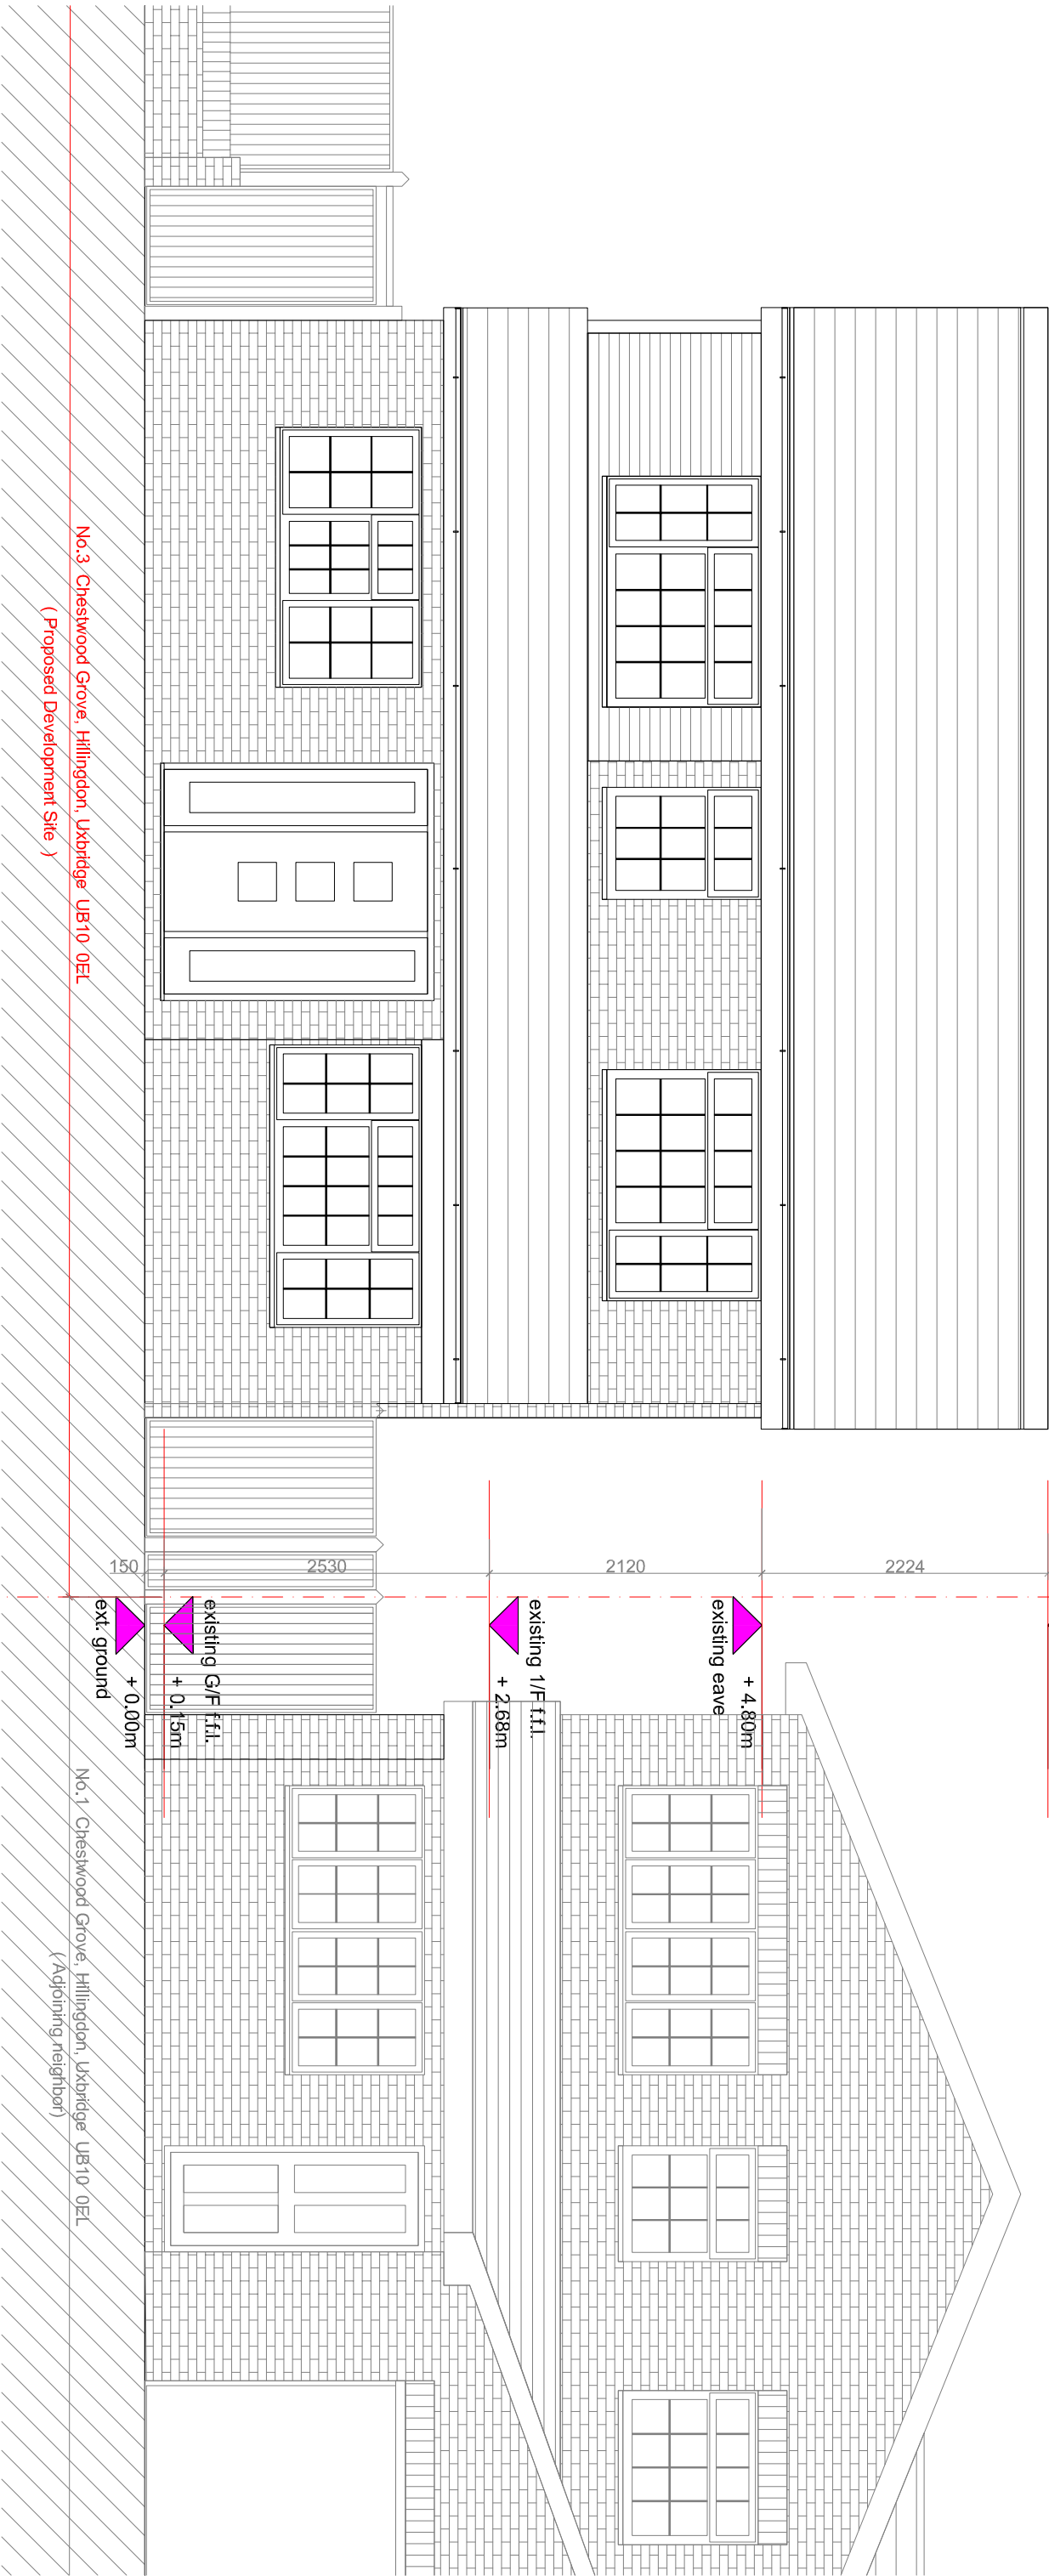

EXISTING FRONT ELEVATION

FILE PATH SHOWN IN MARGIN



GAVIN FUNG ARCHITECTS

16 BROWNLOW COURT, BROWNLOW ROAD,
LONDON N11 2BH

e: gavin.fung@yahoo.co.uk m: 0790 6126 474

DRAWING TITLE: EXISTING FRONT ELEVATION		DRAWING BY: GF		SCALE: 1:50 @ A3	DATE: FEB 2021
PROJECT TITLE: PROPOSED TO RISE EXISTING ROOF RIDGE, CONVERTING A NEW LOFT ROOM WITH 3 x NEW ROOFLIGHTS AND 2 x GABLE WALL WINDOWS TO THE EXISTING DETACHED HOUSE AT 3 CHESTWOOD GROVE, HILLINGDON, UB10 0EL		DRAWING NUMBER: PROJECT		STATUS	NUMBER
		2023		PL	108