


Note: proposed new raised pitch roof to be concrete roof tiles to match existing

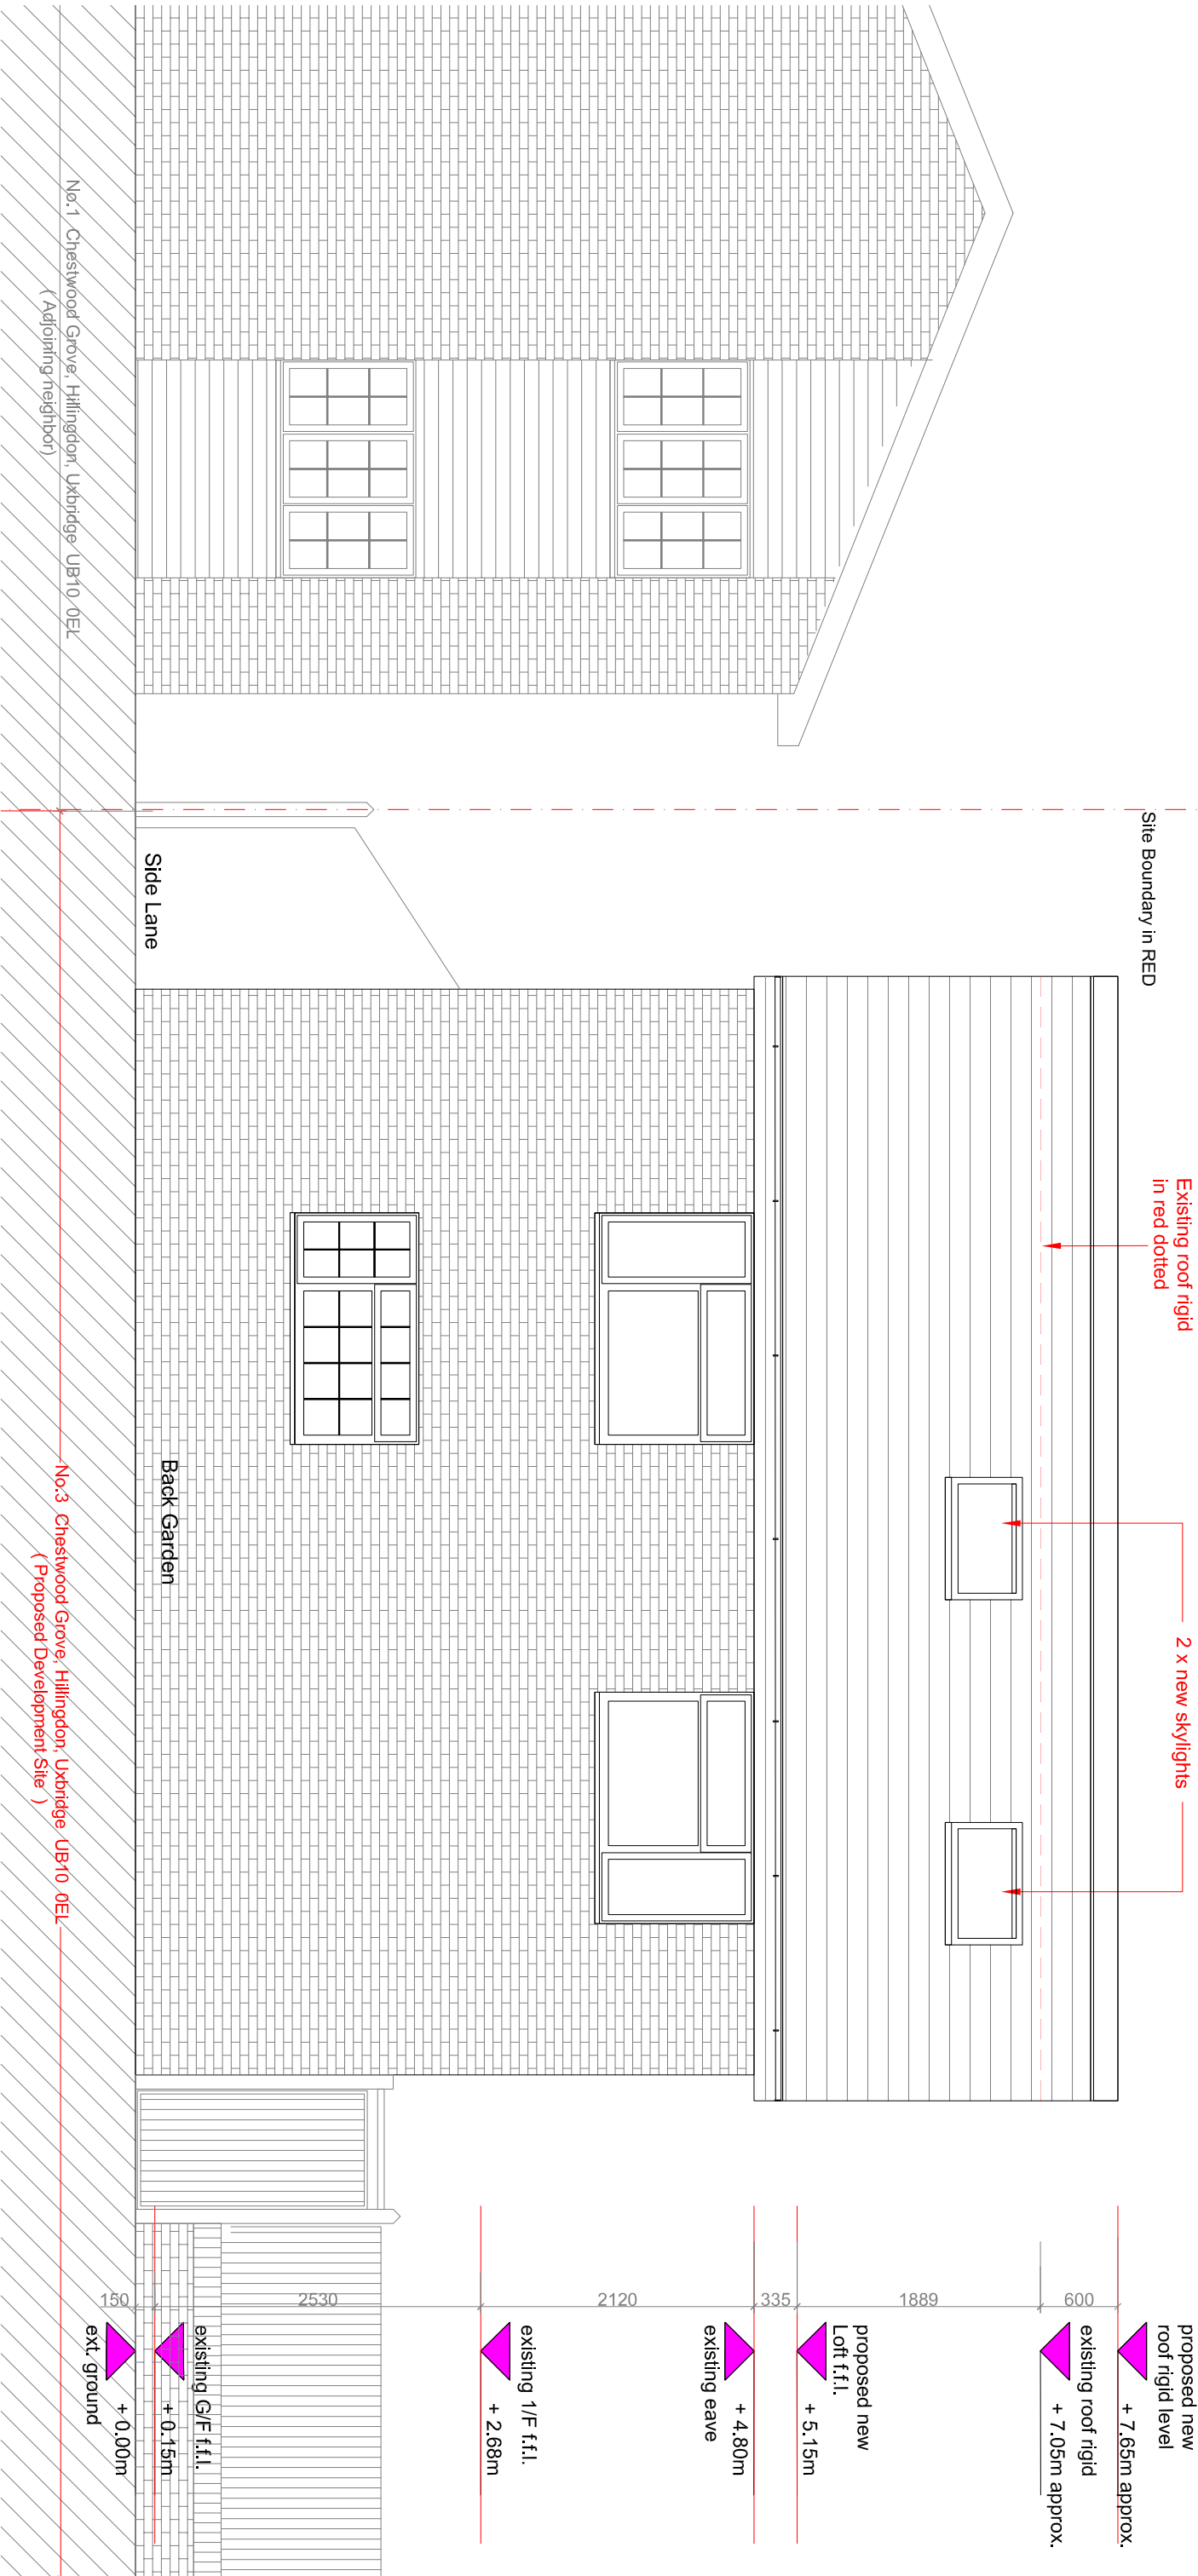

PROPOSED REAR ELEVATION (Southern)



GAVIN FUNG ARCHITECTS

16 BROWNLOW COURT, BROWNLOW ROAD,
LONDON N11 2BH

e: gavin.fung@yahoo.co.uk m: 0790 6126 474

DRAWING TITLE:
PROPOSED REAR ELEVATION (Southern)

PROJECT TITLE:
PROPOSED TO RISE EXISTING ROOF RIDGE, CONVERTING A NEW LOFT ROOM WITH 3 x NEW ROOFLIGHTS AND 2 x GABLE WALL WINDOWS TO THE EXISTING DETACHED HOUSE AT 3 CHESTWOOD GROVE, HILLINGDON, UB10 0EL

DRAWING BY:	SCALE:	DATE:
GF	1:50 @ A3	FEB. 2021
DRAWING NUMBER:	STATUS	NUMBER
PROJECT	PL	109
2023		REV.

FILE PATH SHOWN IN MARGIN