



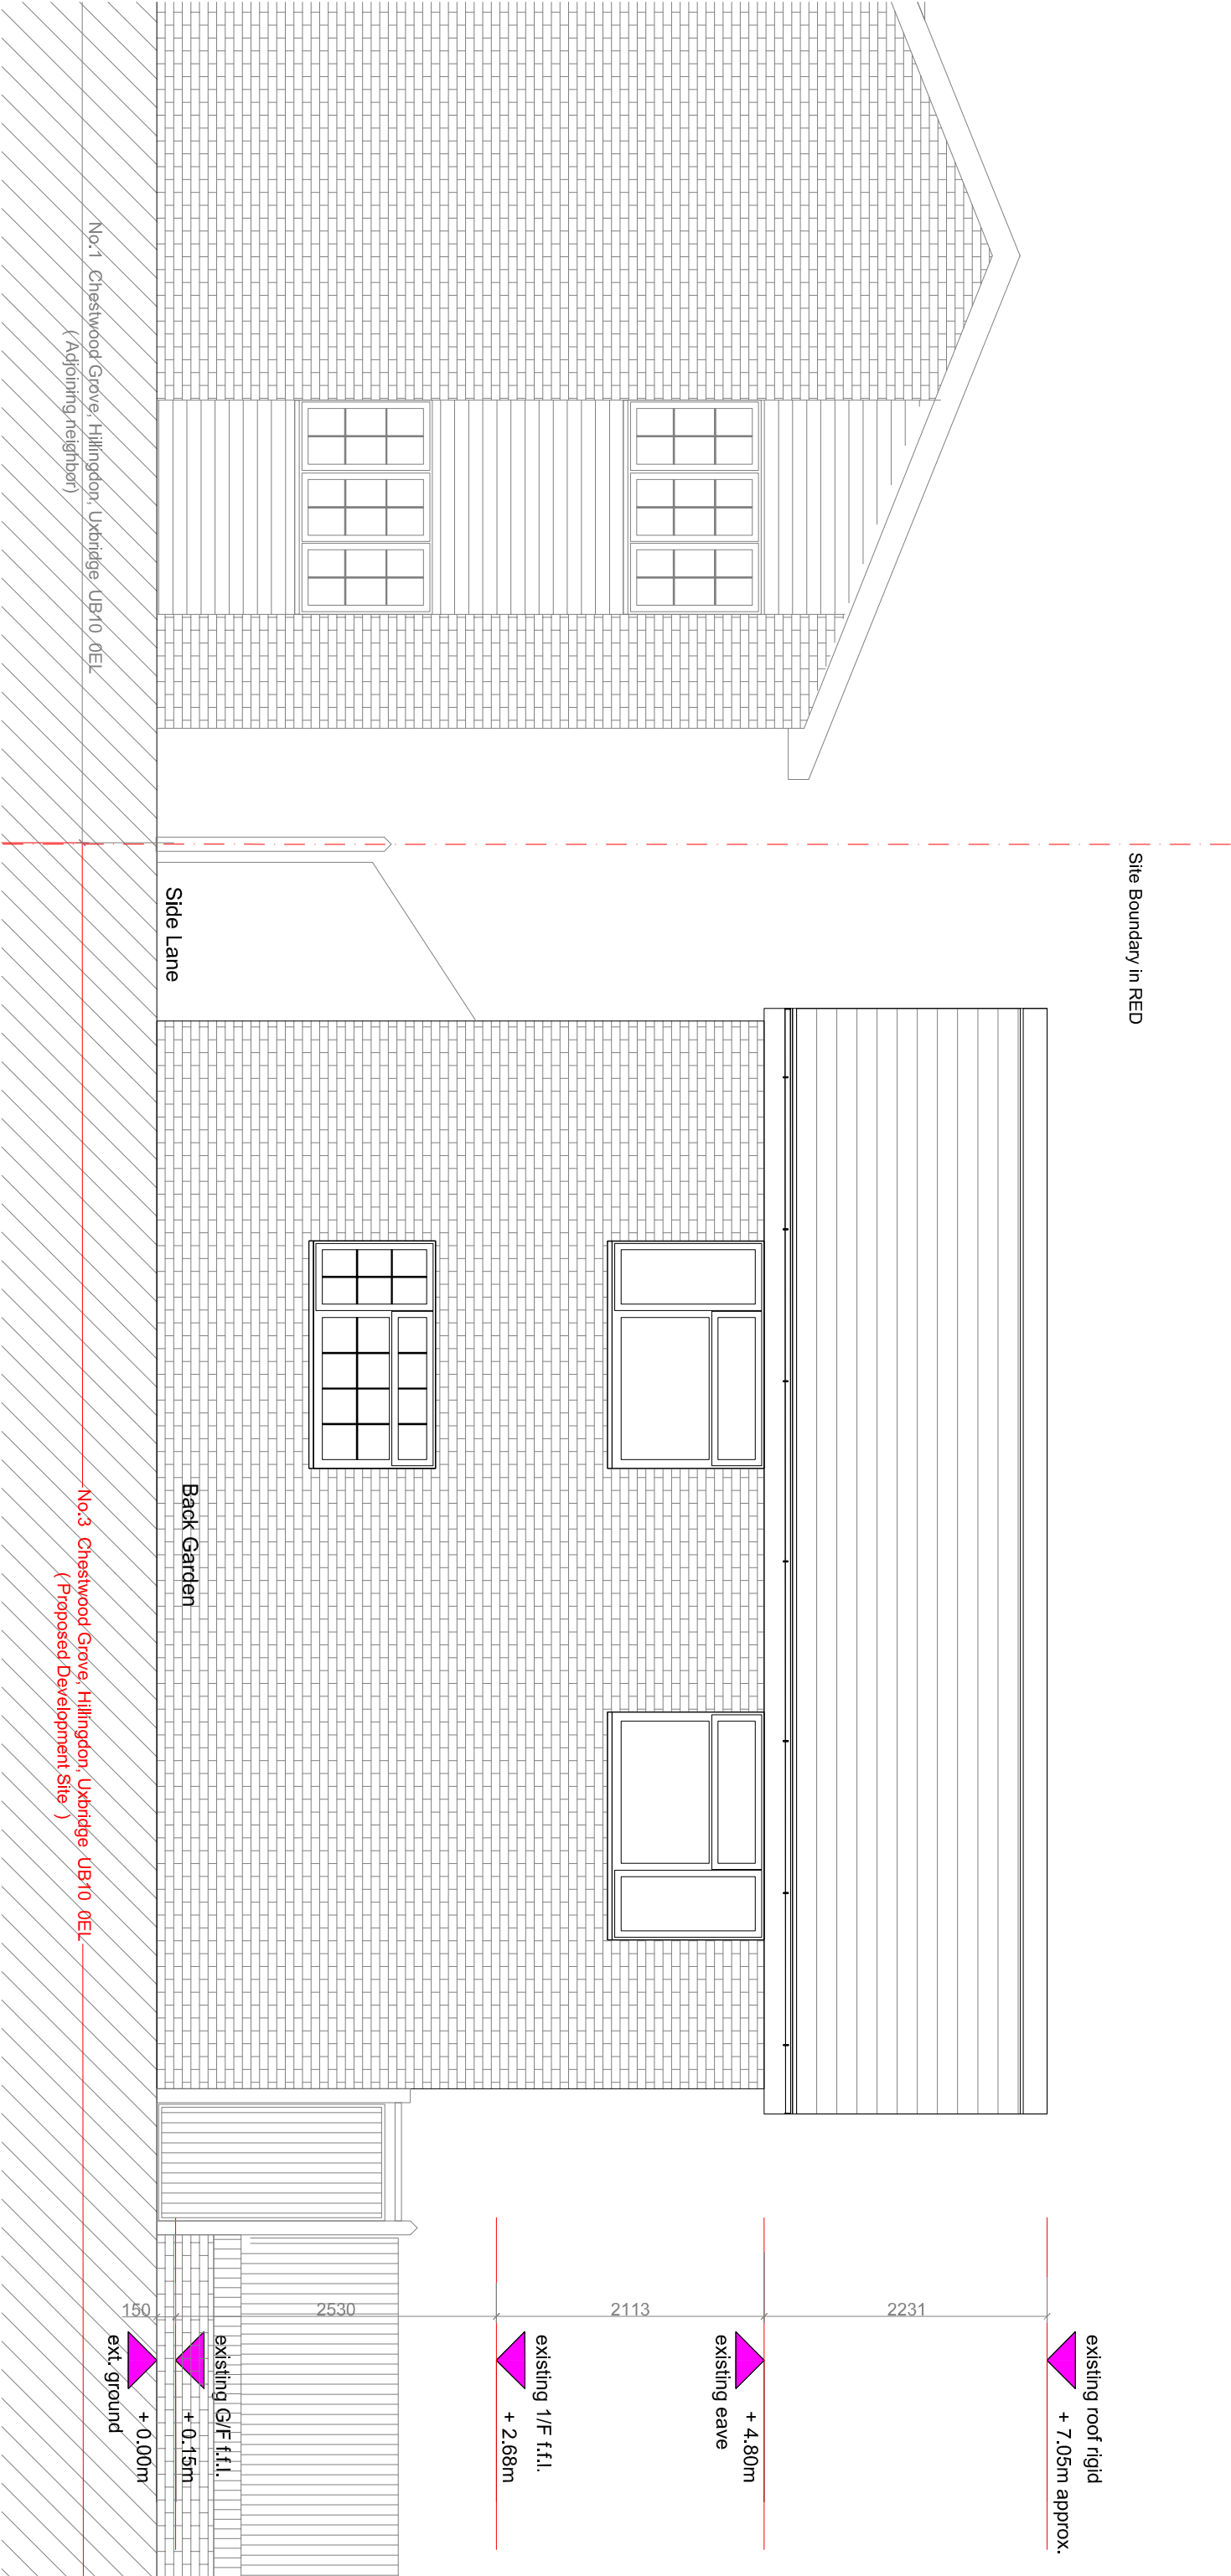

EXISTING REAR ELEVATION

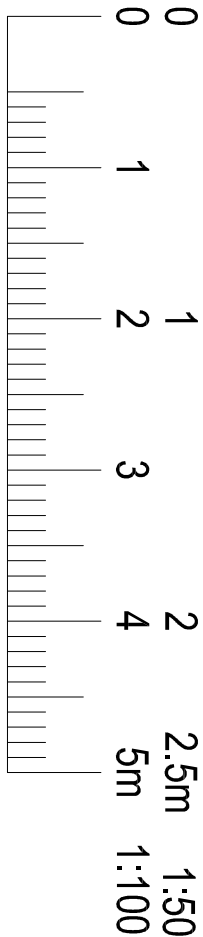

GAVIN FUNG ARCHITECTS

16 BROWNLOW COURT, BROWNLOW ROAD,
LONDON N11 2BH

e: gavin.fung@yahoo.co.uk m: 0790 6126 474

DRAWING TITLE: EXISTING REAR ELEVATION		DRAWING BY: GF		SCALE: 1:50 @ A3		DATE: FEB 2021					
PROJECT TITLE: PROPOSED TO RISE EXISTING ROOF RIDGE, CONVERTING A NEW LOFT ROOM WITH 3 x NEW ROOFLIGHTS AND 2 x GABLE WALL WINDOWS TO THE EXISTING DETACHED HOUSE AT 3 CHESTWOOD GROVE, HILLINGDON, UB10 0EL				DRAWING NUMBER: PROJECT		STATUS		NUMBER		REV.	
				2023		PL		110			