




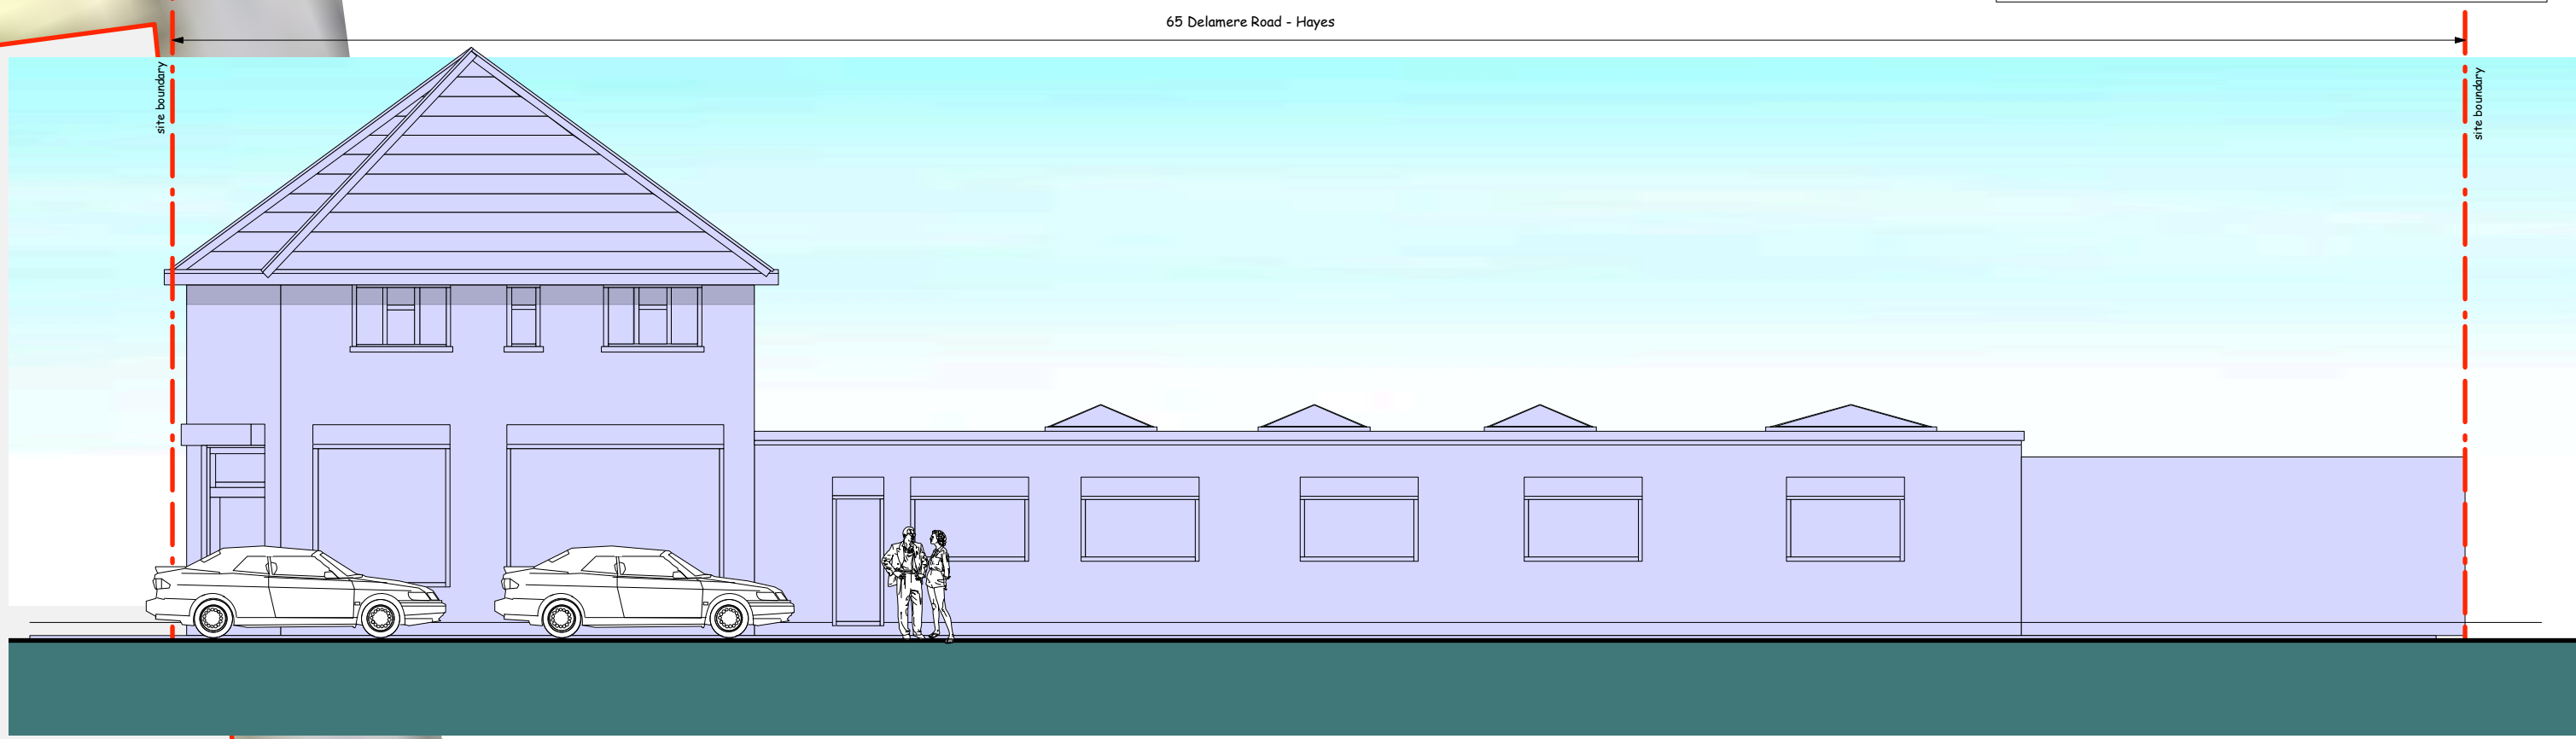


PROPOSED SIDE ELEVATION B
scale:- 1:100@A1

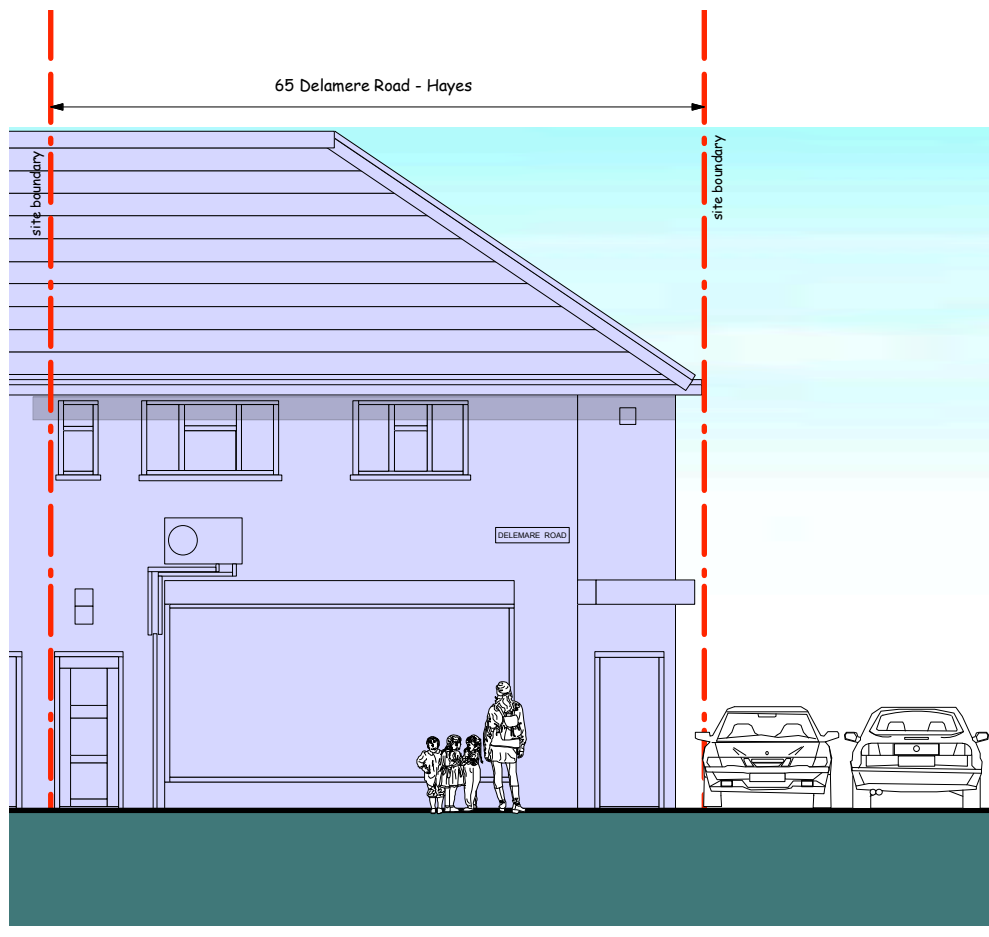

PROPOSED FRONT ELEVATION A
scale:- 1:100@A1

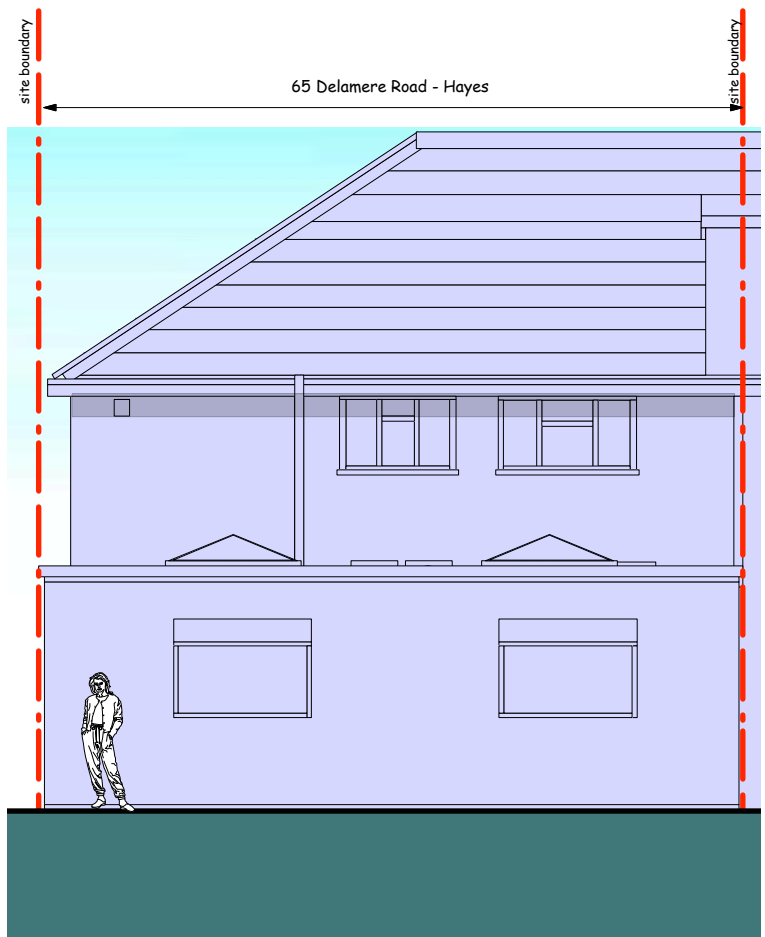

PROPOSED REAR ELEVATION C
scale:- 1:100@A1

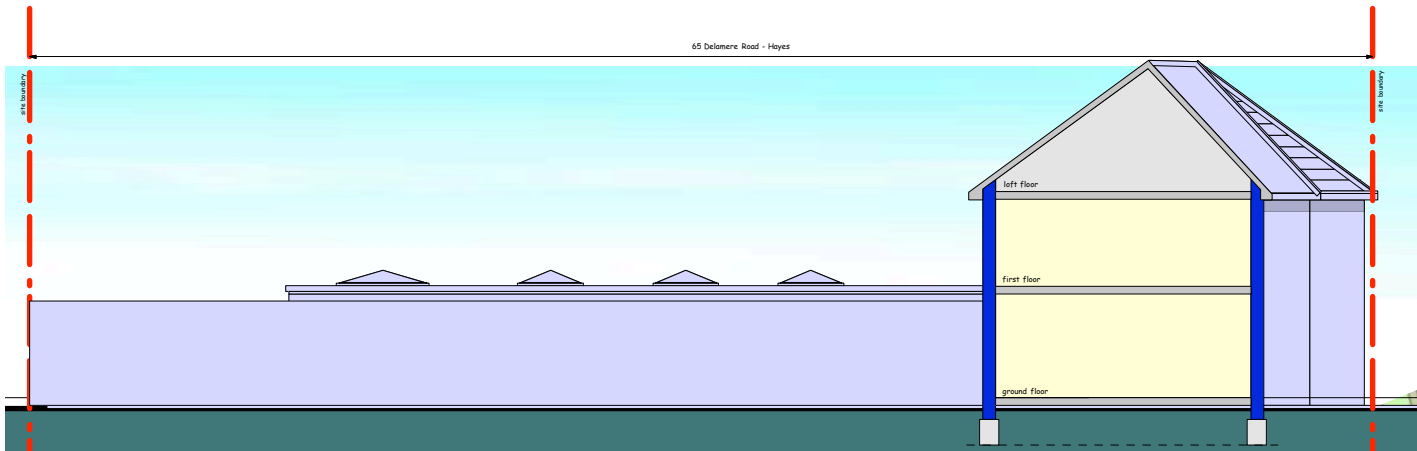


PROPOSED SIDE / SECTION
ELEVATION D
scale:- 1:200@A1

Site Area:- (approx) - 300sq.m/3,229sq.ft 0.074 ACRES


ACCOMMODATION TO SITE:-

loft floor:- 00sq.m
first floor:- 00sq.m
ground floor:- 214sq.m
TOTAL:- 214sq.m/2,303sq.ft

Parking onsite: 6 bay
amenity/yard space:- 62sq.m

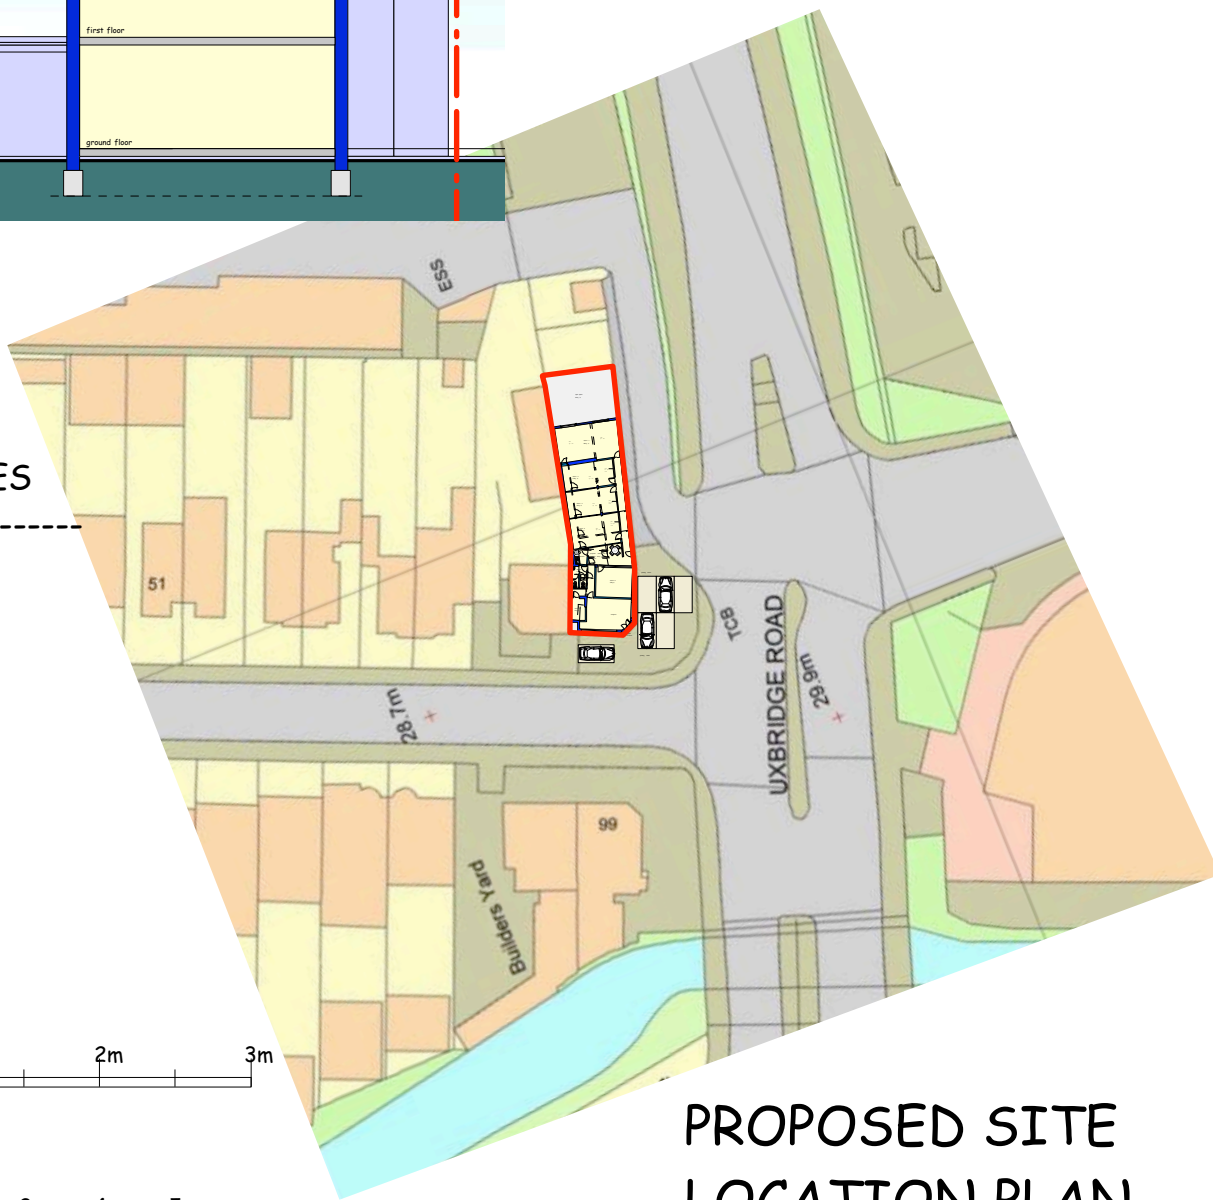

PROPOSED SITE
LOCATION PLAN
scale:- 1:1000@A1

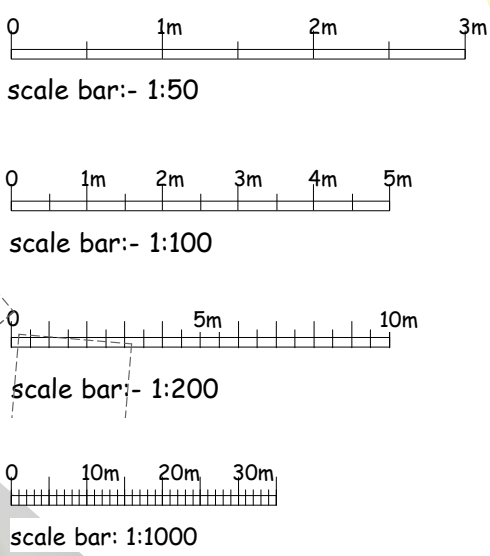

WALL CONSTRUCTION

- existing wall
- proposed wall

REV.	DATE	DESCRIPTION
------	------	-------------



Sit saxum firmum



Saxena

PROJECT	
65 DELAMERE ROAD, HAYES. UB4 0NN	
DRAWING	
PROPOSED INFORMATION	
CLIENT	
SCALE	DATE
1:50/1:100/1:200/1:1000 @ A1	MARCH/2018
DRAWING No	
65DELAMERE/PL03A	
© copyright retained	

open space
62sq.m

proposed rear
elevation C

office 1
40sq.m

office 2
23sq.m

office 3
23sq.m

office 4
26sq.m

kitchen

proposed office area
(internal area)
214sq.m

shared
w.c.

office 5
19sq.m

office 6
5sq.m

reception

access
to office

proposed front
elevation A

proposed side
elevation B

parking onsite



parking onsite

65 DELAMERE ROAD, HAYES. UB4 0NN
PROPOSED INFORMATION

PROPOSED SITE / GROUND PLAN
scale:- 1:500@A1