



THIS DRAWING IS PROTECTED BY COPYRIGHT LAWS.
NO PART OF IT MAY BE REPRODUCED OR COPIED WITHOUT
THE WRITTEN APPROVAL OF THE ARCHITECTS.

IMPORTANT NOTE:
1. ALL DIMENSIONS ARE IN MILLIMETRES.
2. DO NOT SCALE FROM THIS DRAWING.
3. IT IS THE CONTRACTORS RESPONSIBILITY TO CHECK AND
VERIFY ALL DIMENSIONS ON SITE AND REPORT BACK ANY
DESCREPARNCIES, ERRORS OR OMISSIONS TO THE ARCHITECT.

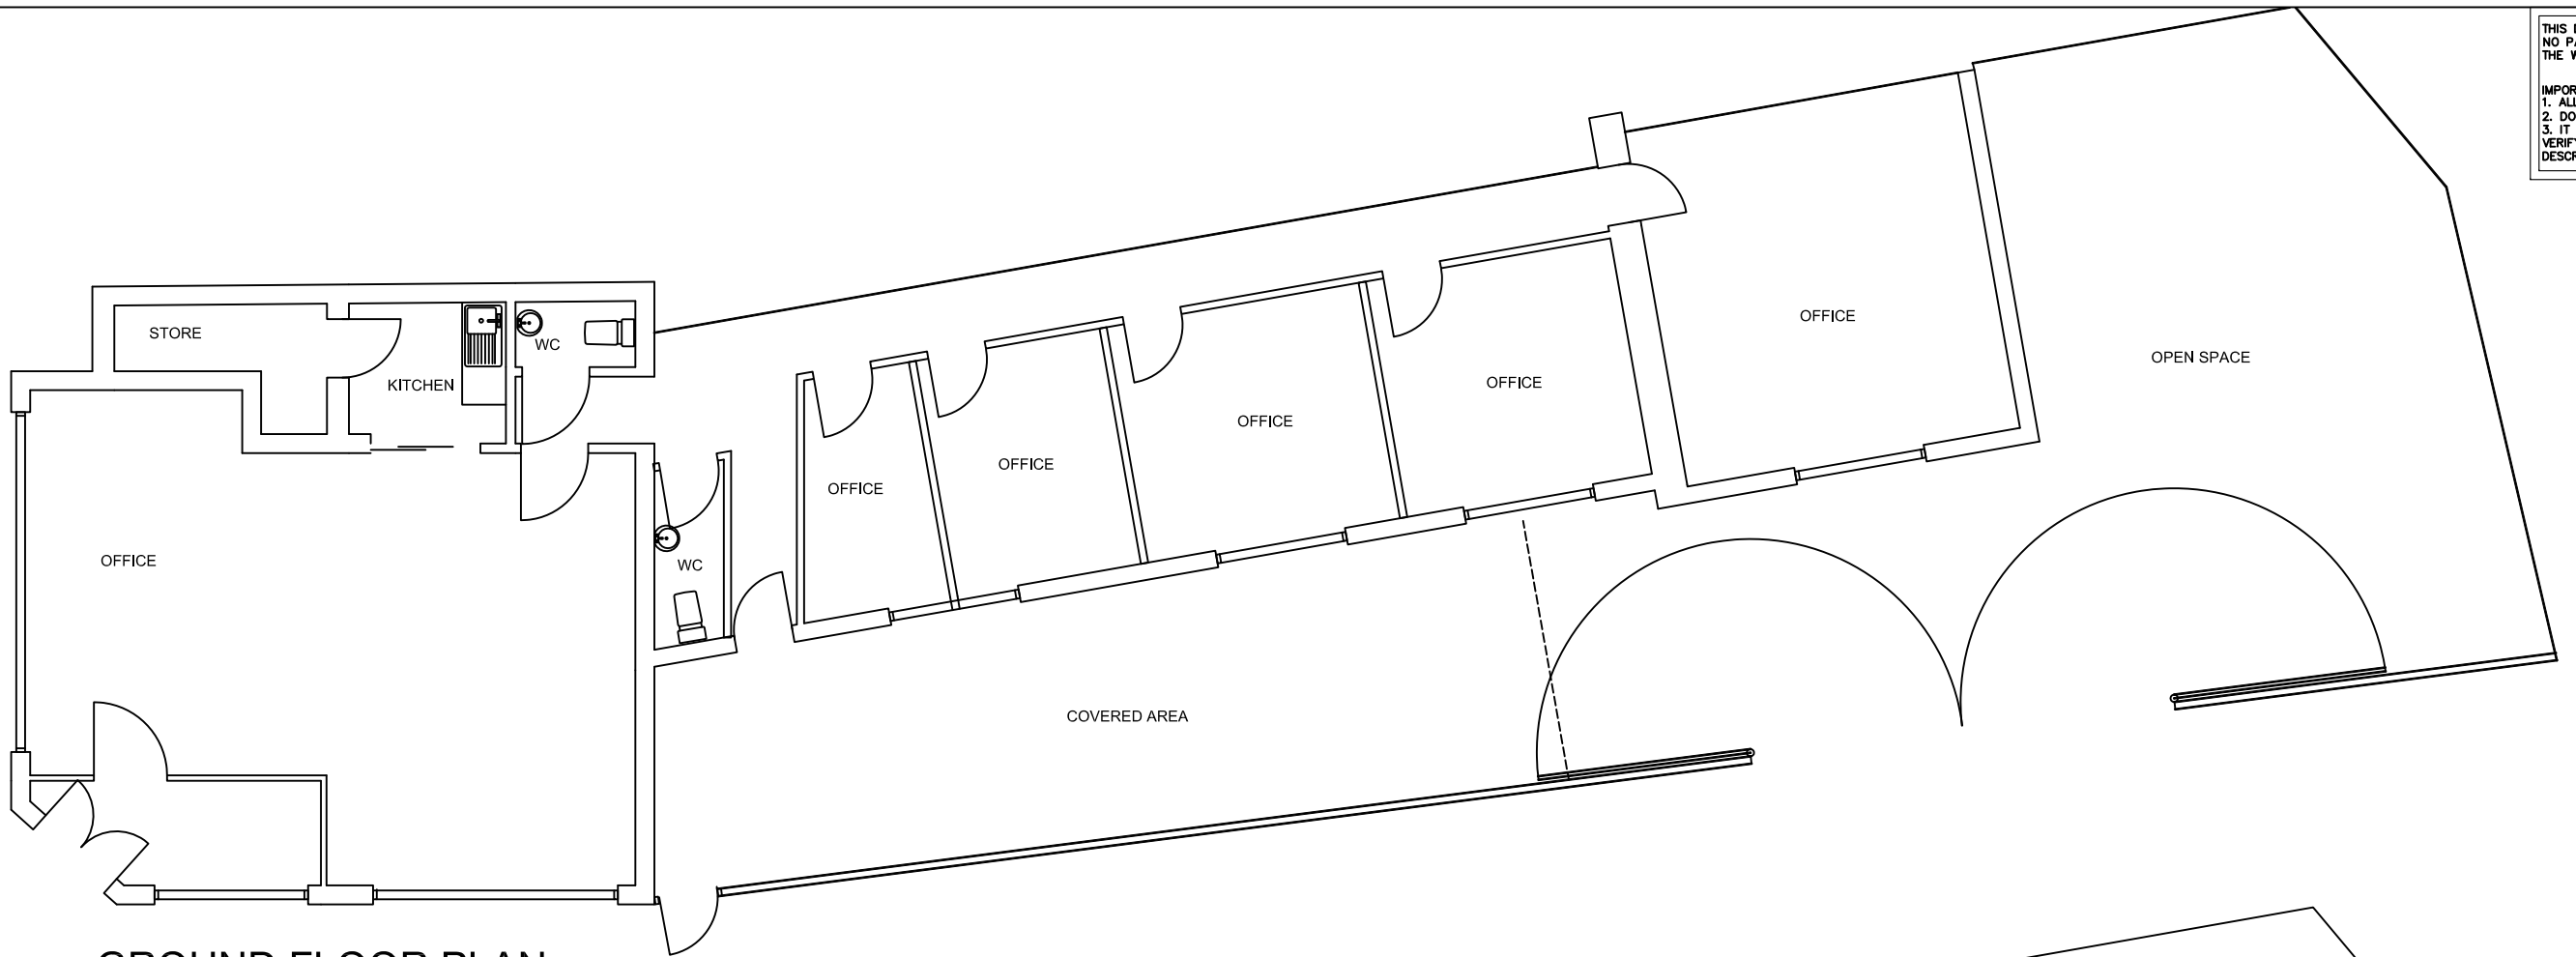

GROUND FLOOR PLAN

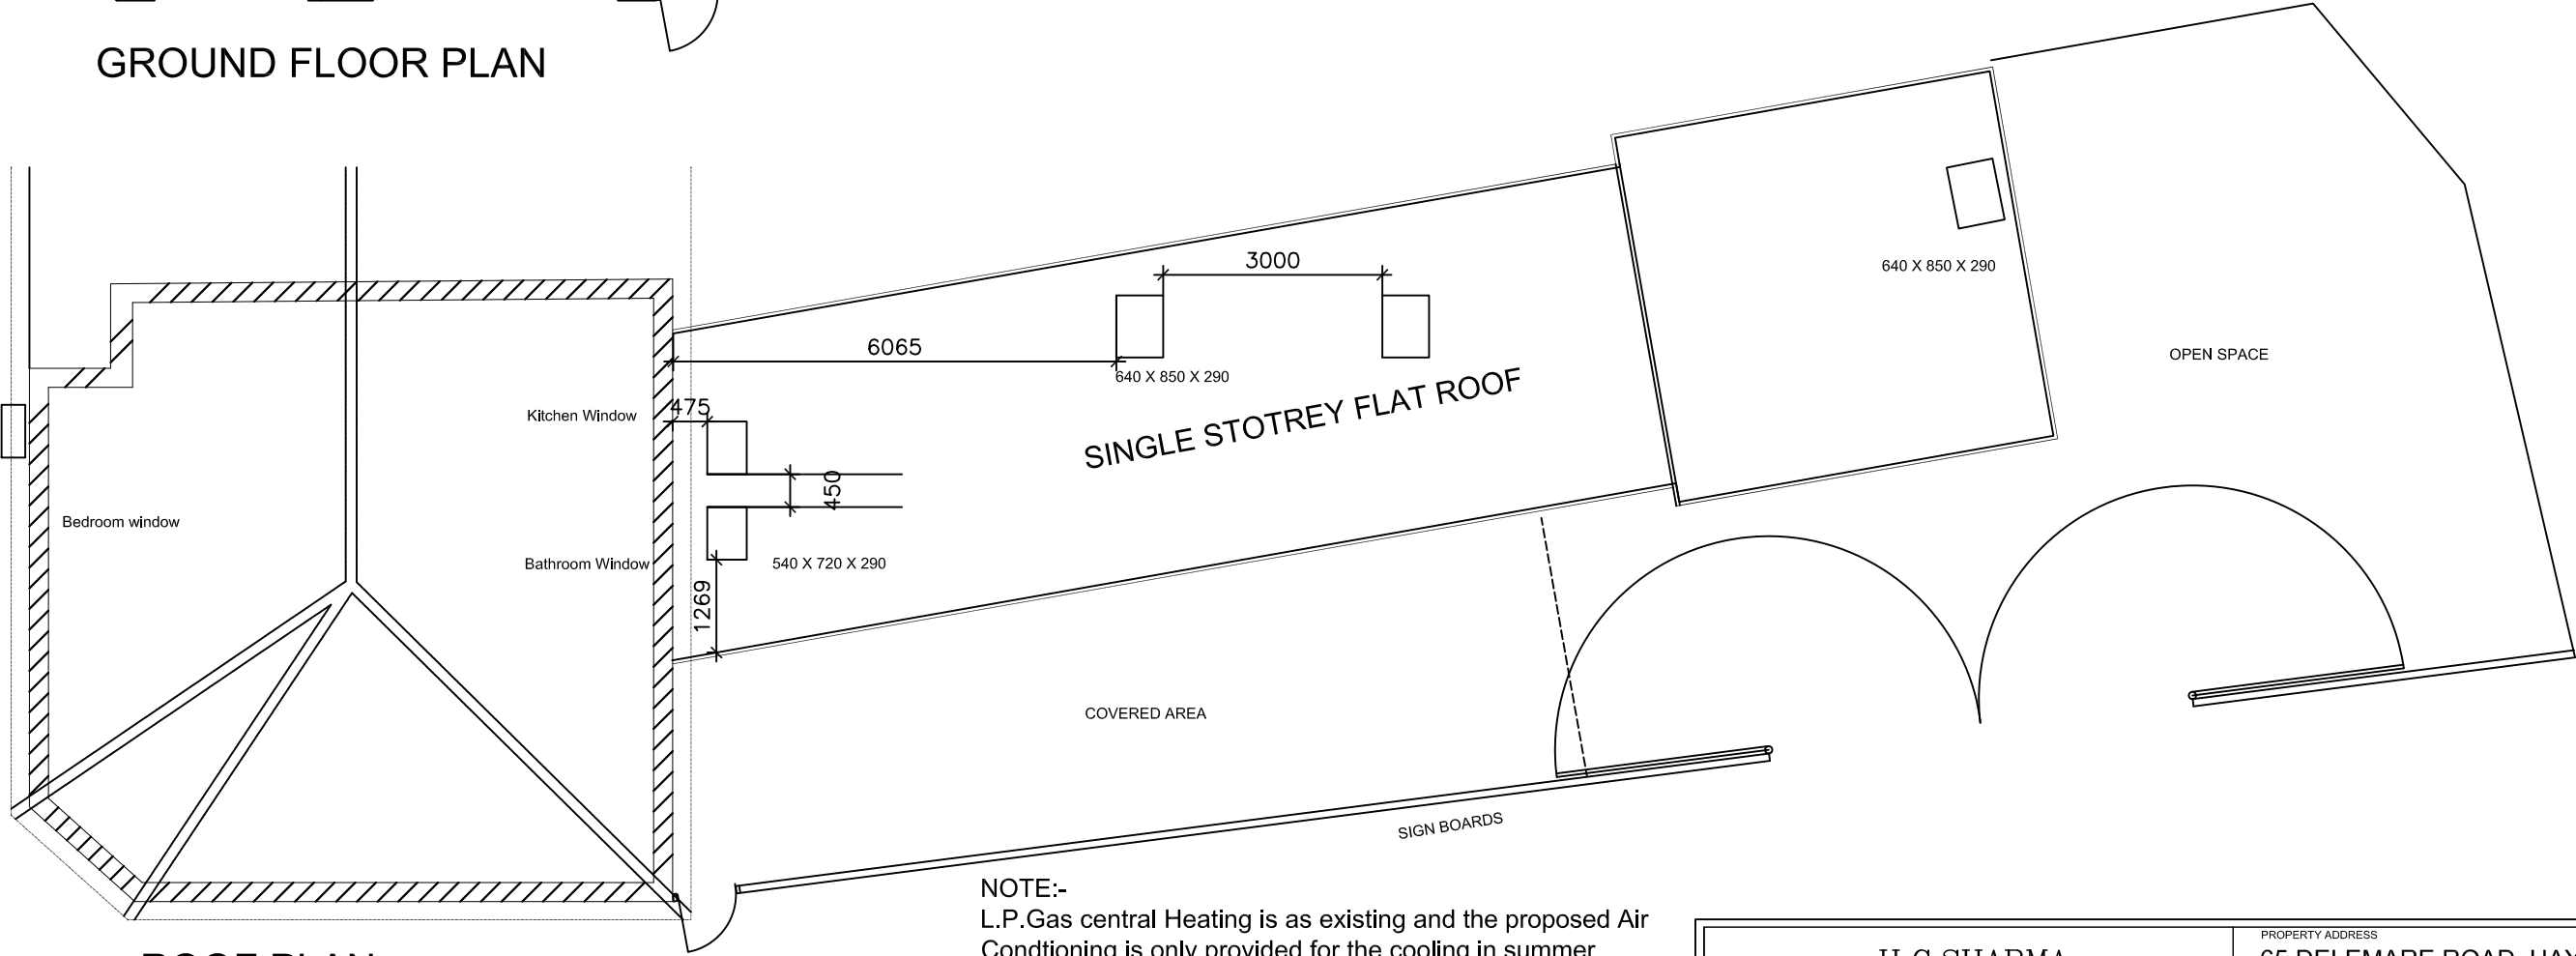

ROOF PLAN

NOTE:-
L.P.Gas central Heating is as existing and the proposed Air
Conditioning is only provided for the cooling in summer.
This is only operational in Office hours.

PROPERTY ADDRESS			
65 DELEMARE ROAD, HAYES, UB4 0NN			
TITLE			
OFFICE BUILDING AIR CONDITIONING		PLAN AS EXISTING	
DATE	SCALE	DRAWING No.	REV.
May-2008	1:100	DA-2008-01	—