


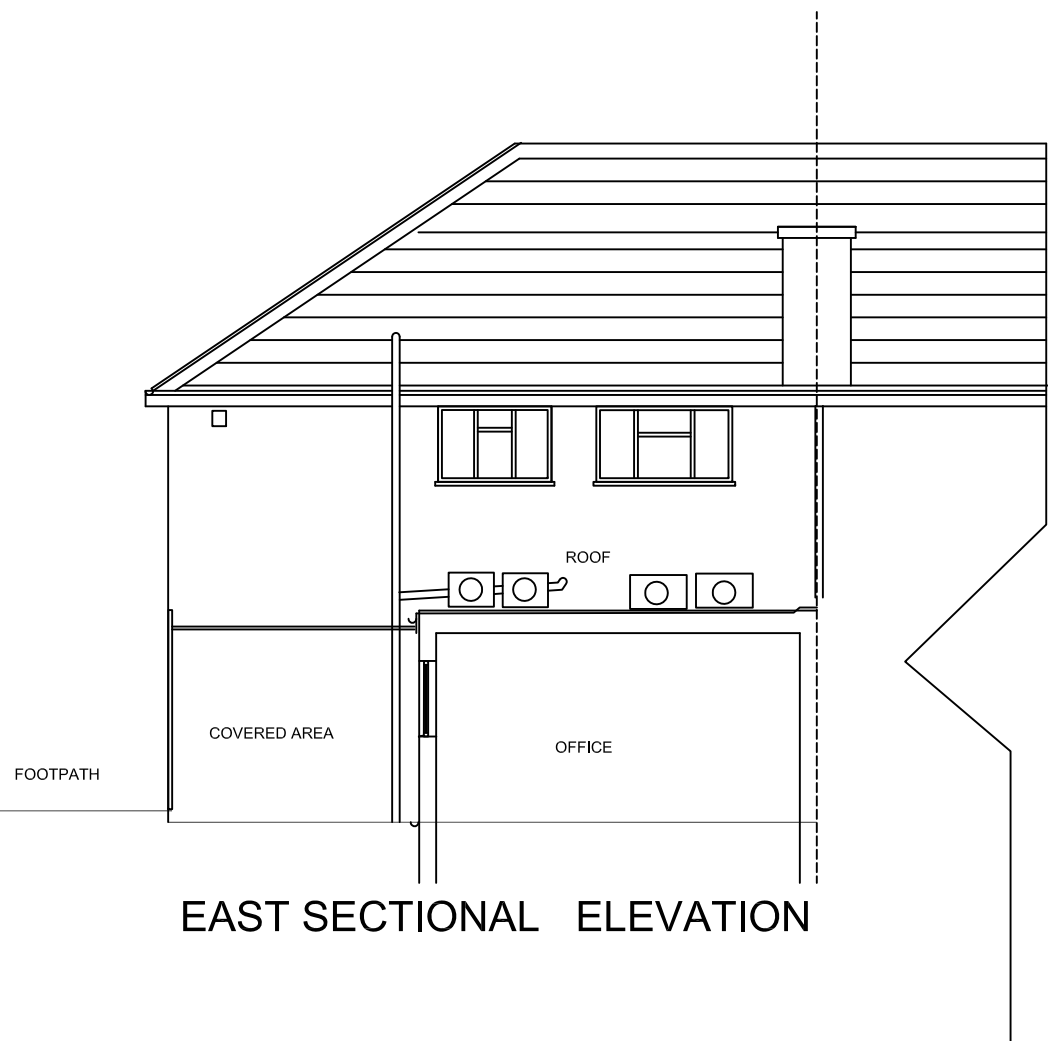

EAST SECTIONAL ELEVATION



WEST ELEVATION

H.C.SHARMA Chartered Architect 15 MORLAND GARDENS, SOUTHALL, MIDDX UB1 3DY Tel: 0790 999 5765 Fax: 020 8571 3550		PROPERTY ADDRESS 65 DELEMARE ROAD, HAYES, UB4 0NN	
		TITLE OFFICE BUILDING AIR CONDITIONING	TITLE PLAN AS EXISTING- WEST & EAST
DATE May-2008	SCALE 1:100	DRAWING No. DA-2008-02	REV. —