




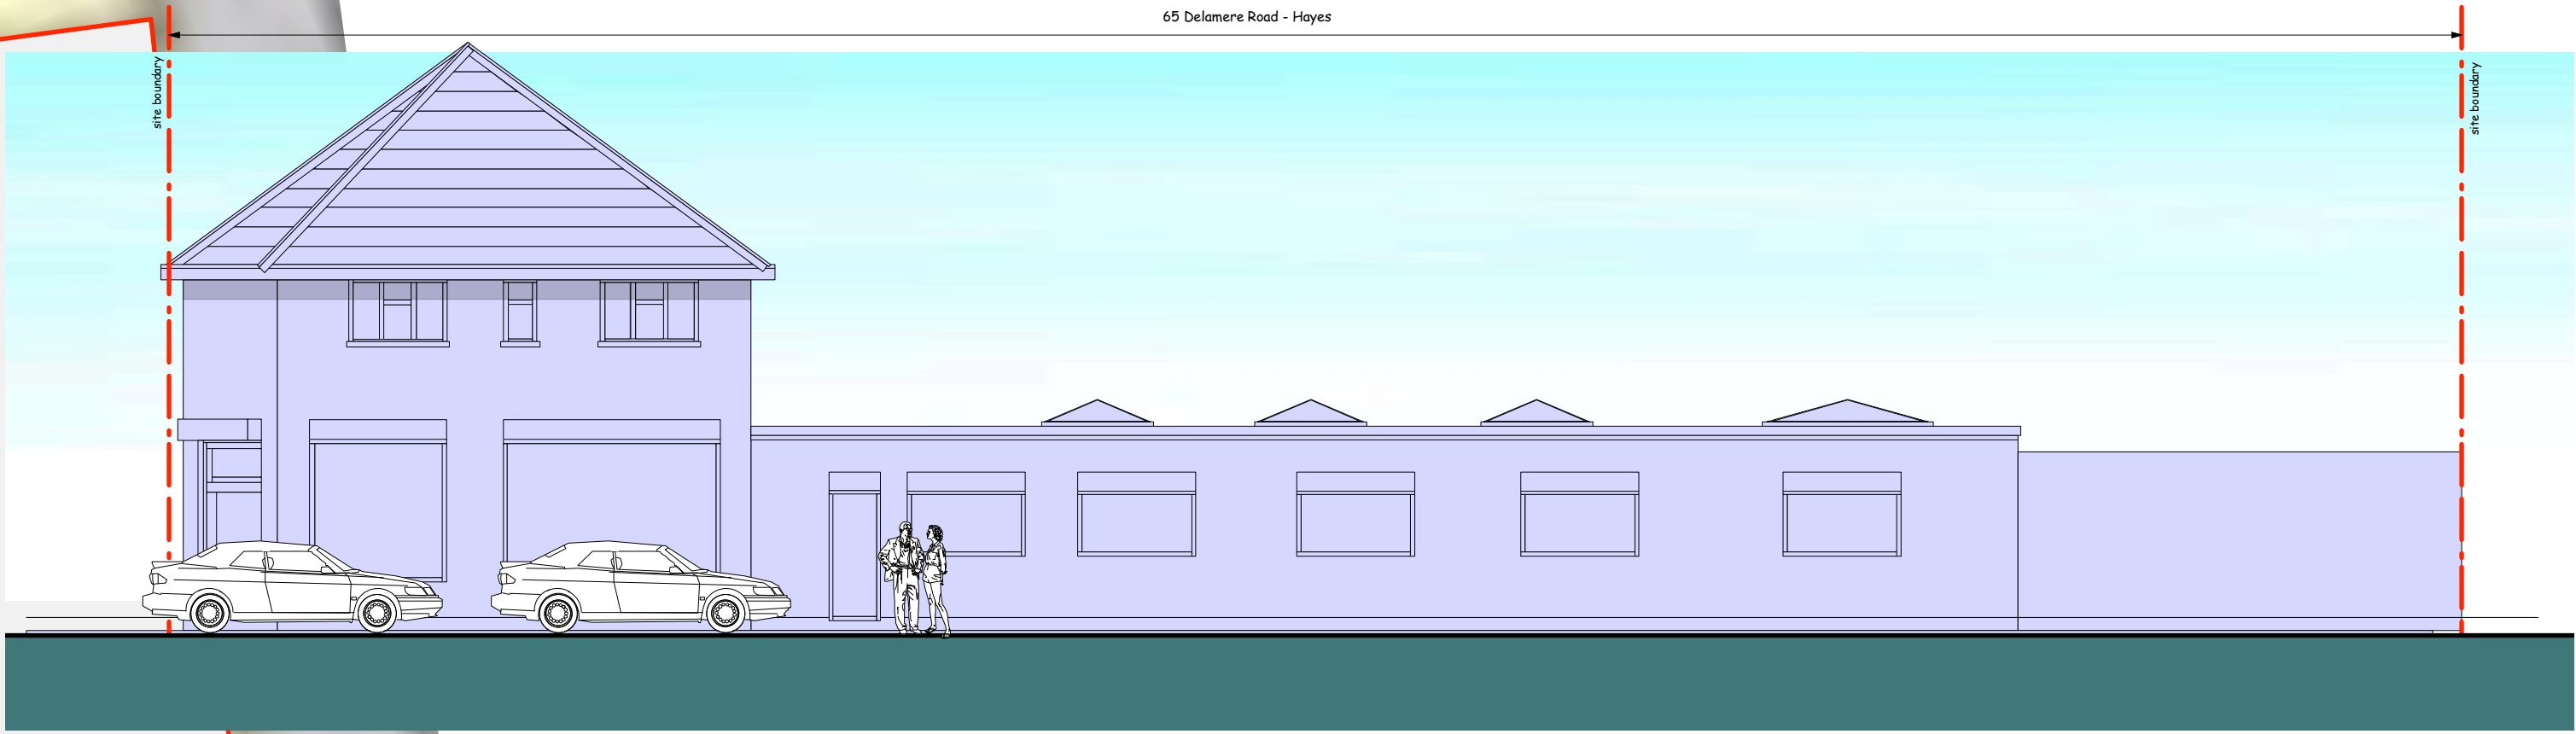


PROPOSED SIDE ELEVATION B
scale:- 1:100@A1

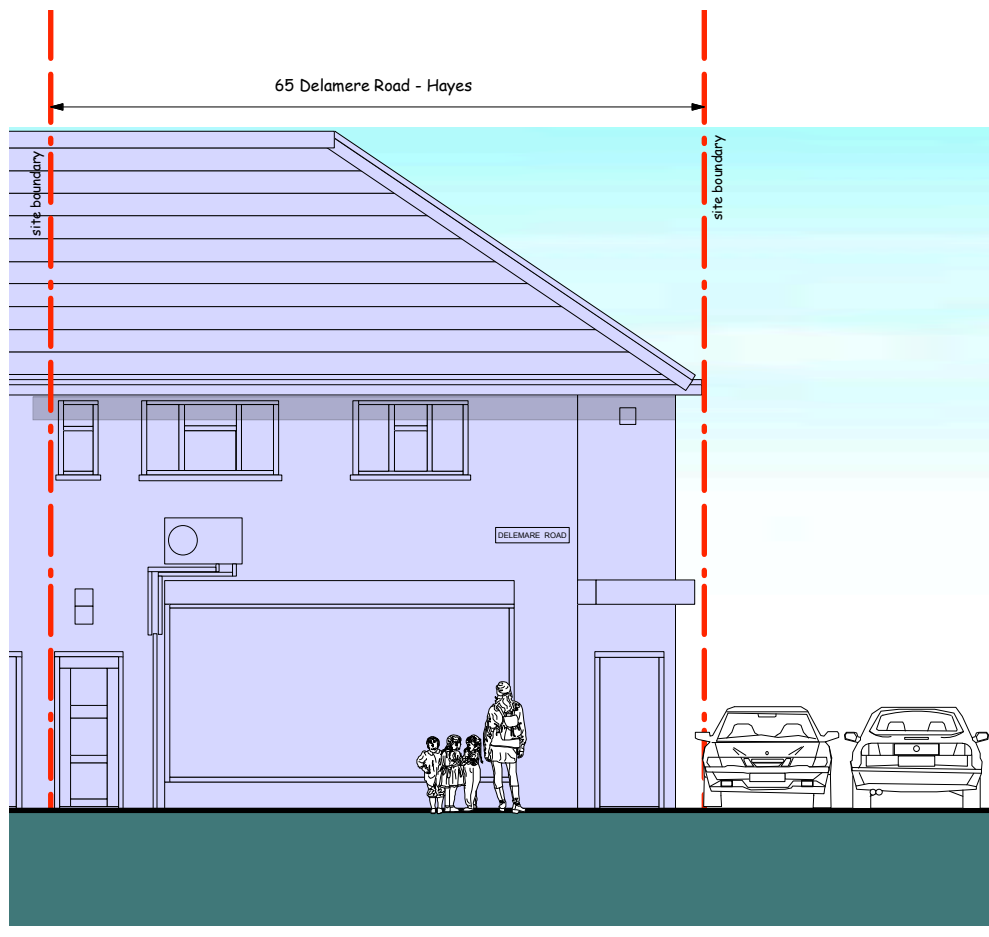

PROPOSED FRONT ELEVATION A
scale:- 1:100@A1

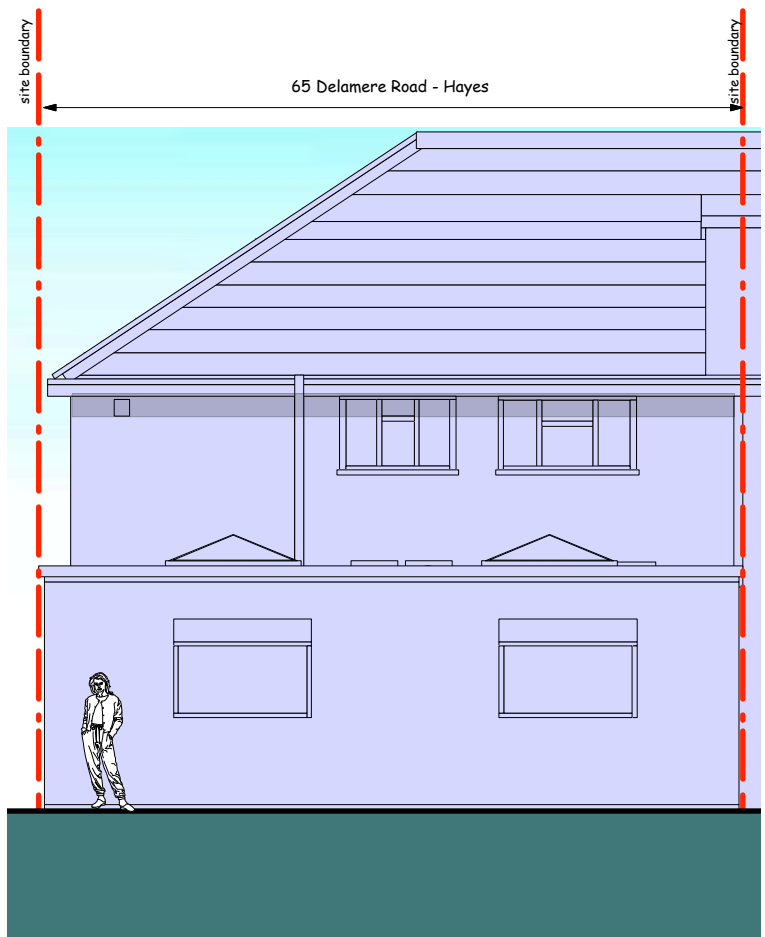

PROPOSED REAR ELEVATION C
scale:- 1:100@A1

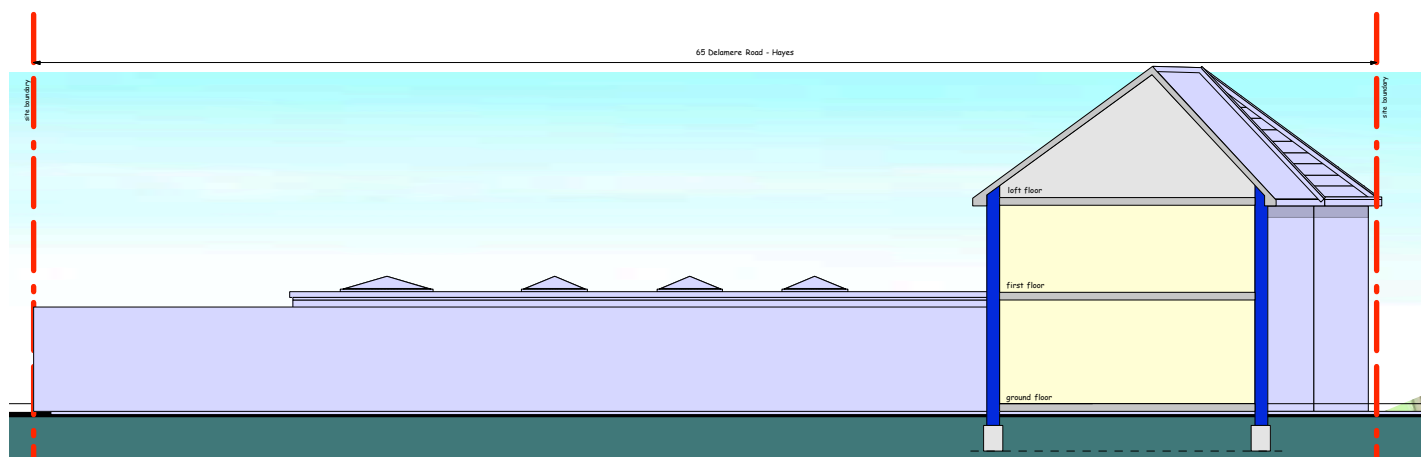


PROPOSED SIDE / SECTION
ELEVATION D
scale:- 1:200@A1

Site Area:- (approx) - 300sq.m/3,229sq.ft 0.074 ACRES


ACCOMMODATION TO SITE:-

loft floor:- 00sq.m
first floor:- 00sq.m
ground floor:- 214sq.m
TOTAL:- 214sq.m/2,303sq.ft

Parking onsite: 6 bay
amenity/yard space:- 62sq.m

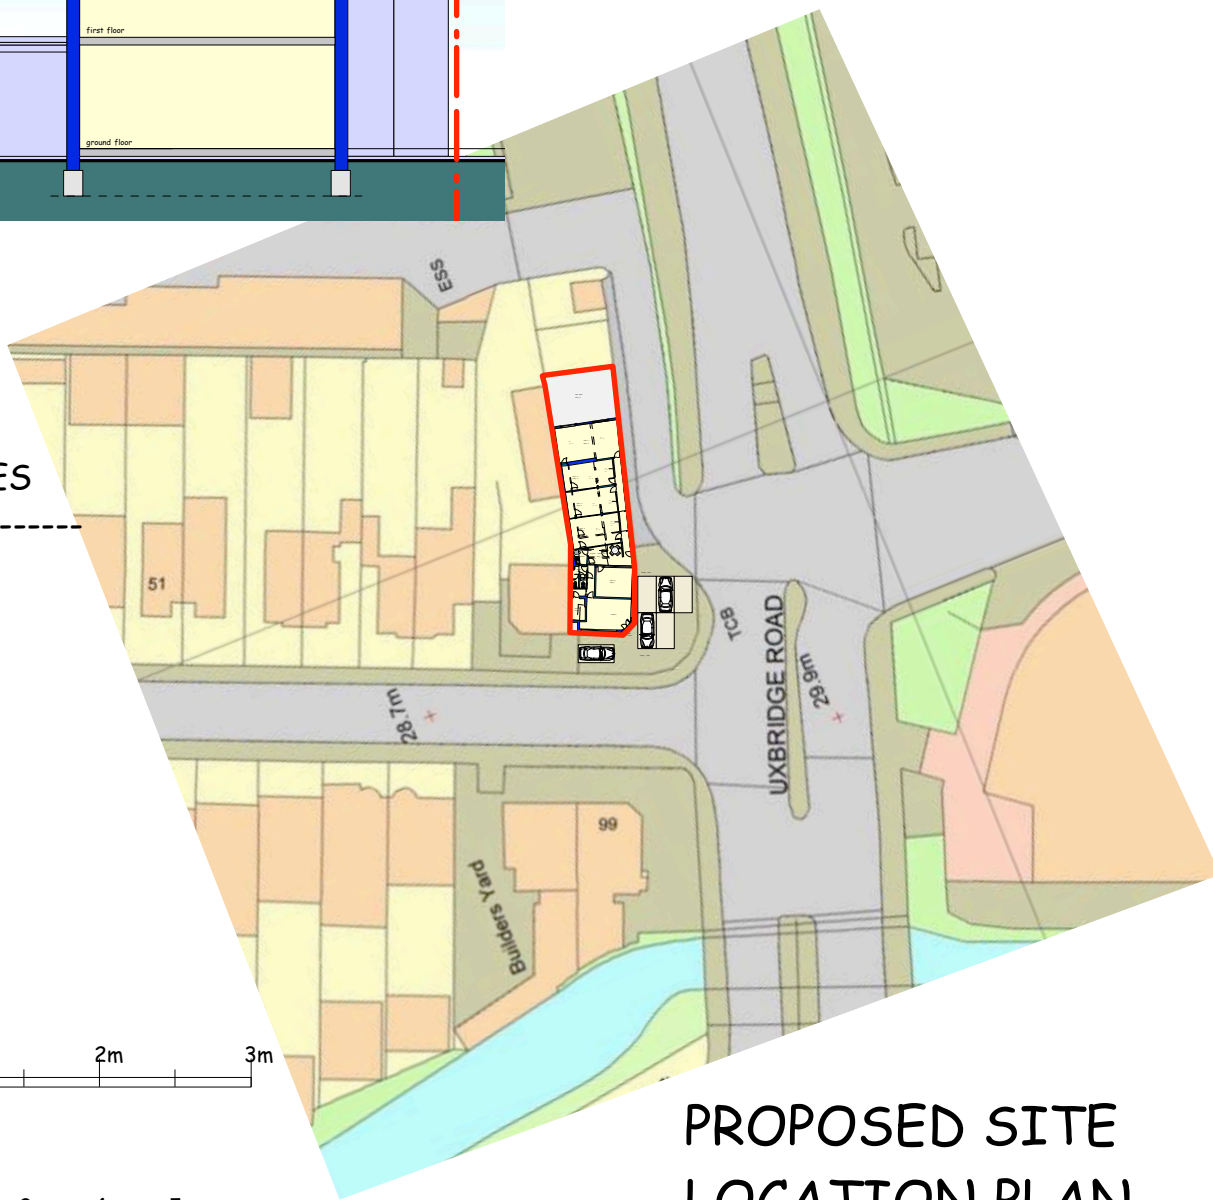


PROPOSED SITE
LOCATION PLAN
scale:- 1:1000@A1

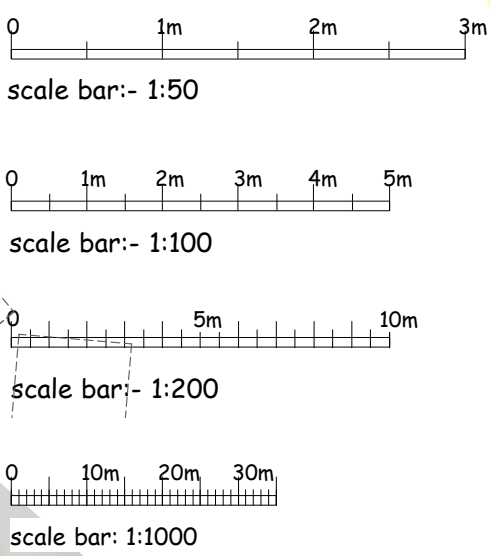

proposed side/
section
elevation B

proposed side
elevation B

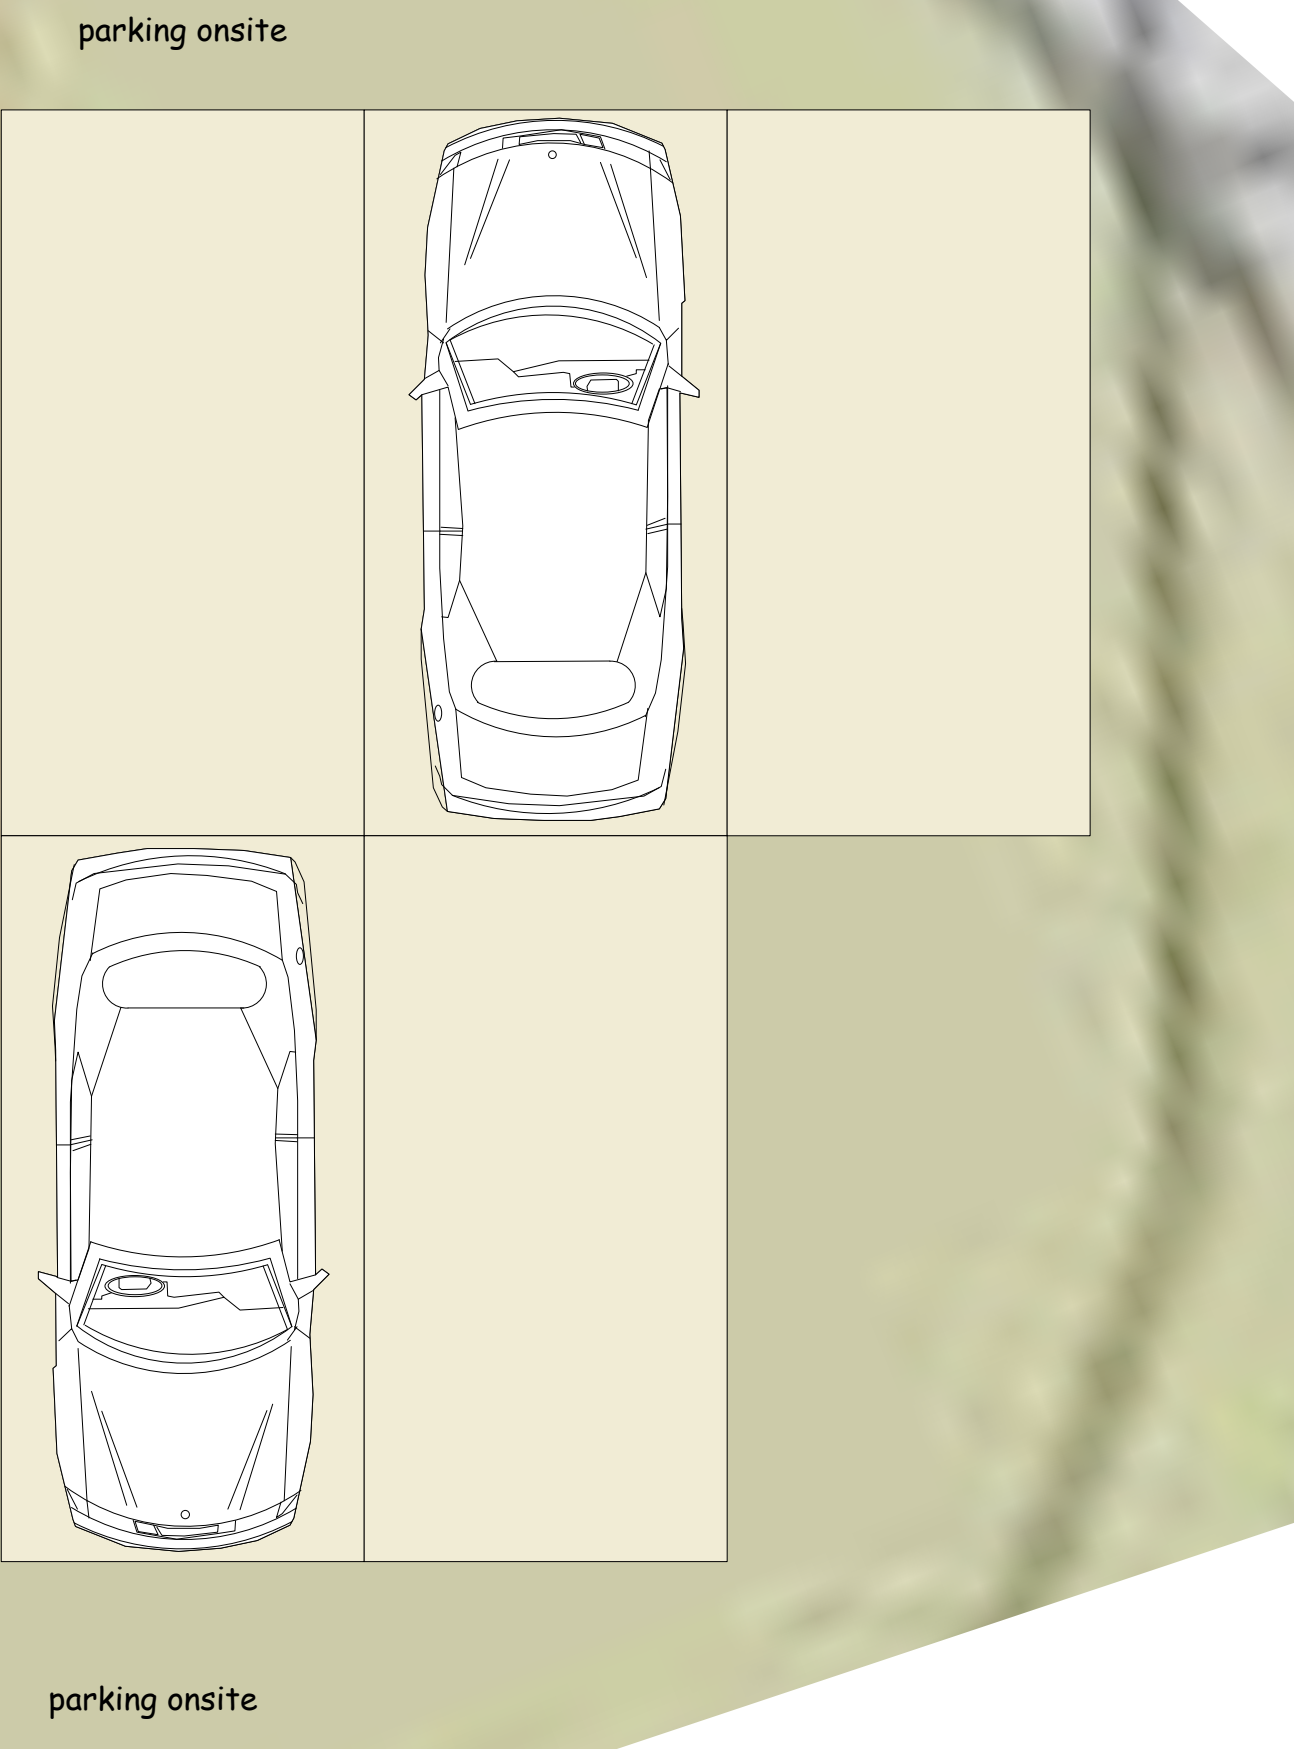

PROPOSED SITE / GROUND PLAN
scale:- 1:500@A1

65 DELAMERE ROAD, HAYES. UB4 0NN
PROPOSED INFORMATION

WALL CONSTRUCTION

- existing wall
- proposed wall

REV.	DATE	DESCRIPTION
------	------	-------------



PROJECT	
65 DELAMERE ROAD, HAYES. UB4 0NN	
DRAWING	
PROPOSED INFORMATION	
CLIENT	DATE
SCALE	MARCH/2018
DRAWING No	
65DELAMERE/PL03A	
© copyright retained	