
 


Issue:
PLANNING APPLICATION
Not for construction

- Notes.
- Contractors must verify all dimensions at the site before commencing any work.
 - No construction work before Local Authority consent, Planning Permission, Building Control approval and structural engineer confirmation.
 - All structural elements (i.e. joists, beams and columns) to be confirmed by structural engineer.
 - Any discrepancies to be reported to us.
 - All drawings are to be read in conjunction with all relevant drawings and specifications.

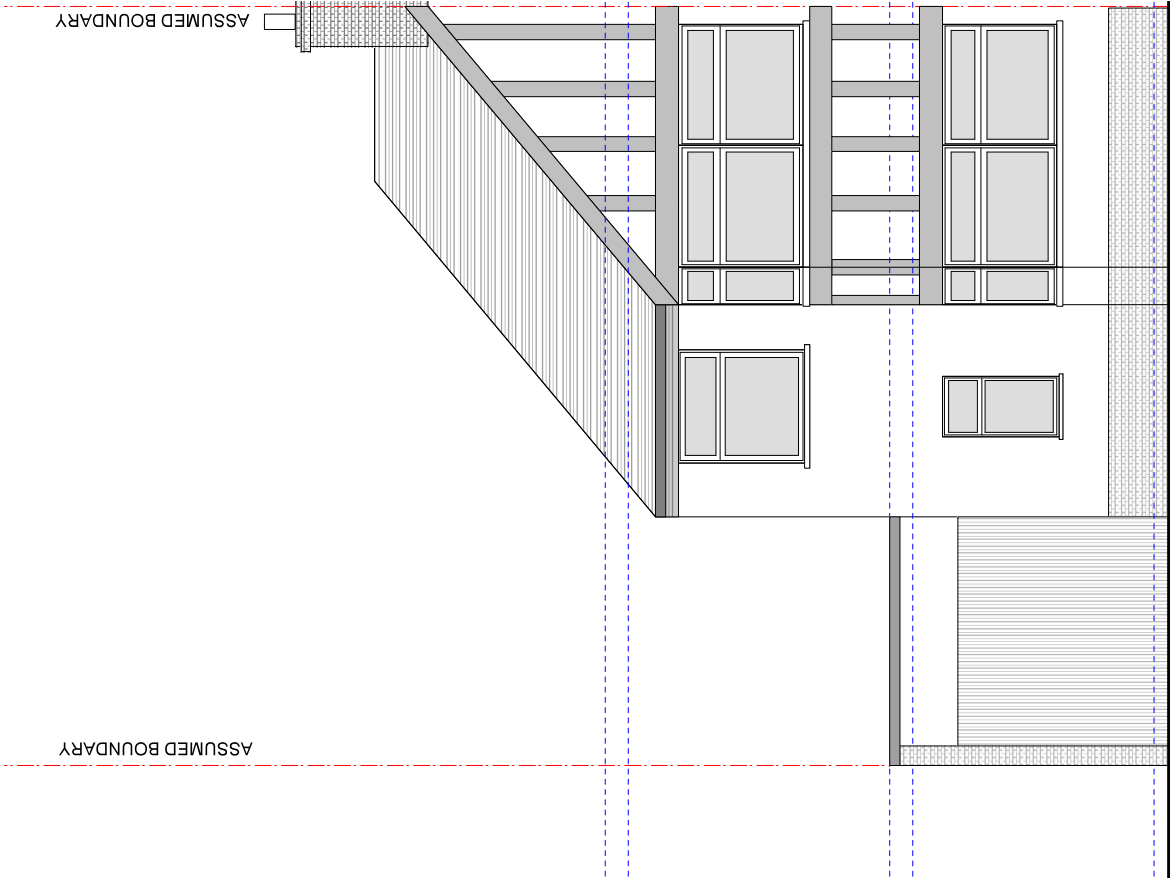

Revision	Description
YOUArchitecture Ltd	
A 69 Pinkwell Lane, UB3 1PH W 0181 708 6000 T 0181 708 6000 E youarchitecture@gmail.com	

Project:
59 Delamere Road UB4 0NN

Drawing Title: Existing Front Elevation			
Dwg no: 0123456789	Revision: A	Date: 18.06.2020	
Scale: 1:50 @ A3p	Drawn by: R.S.H.	Checked by:	