


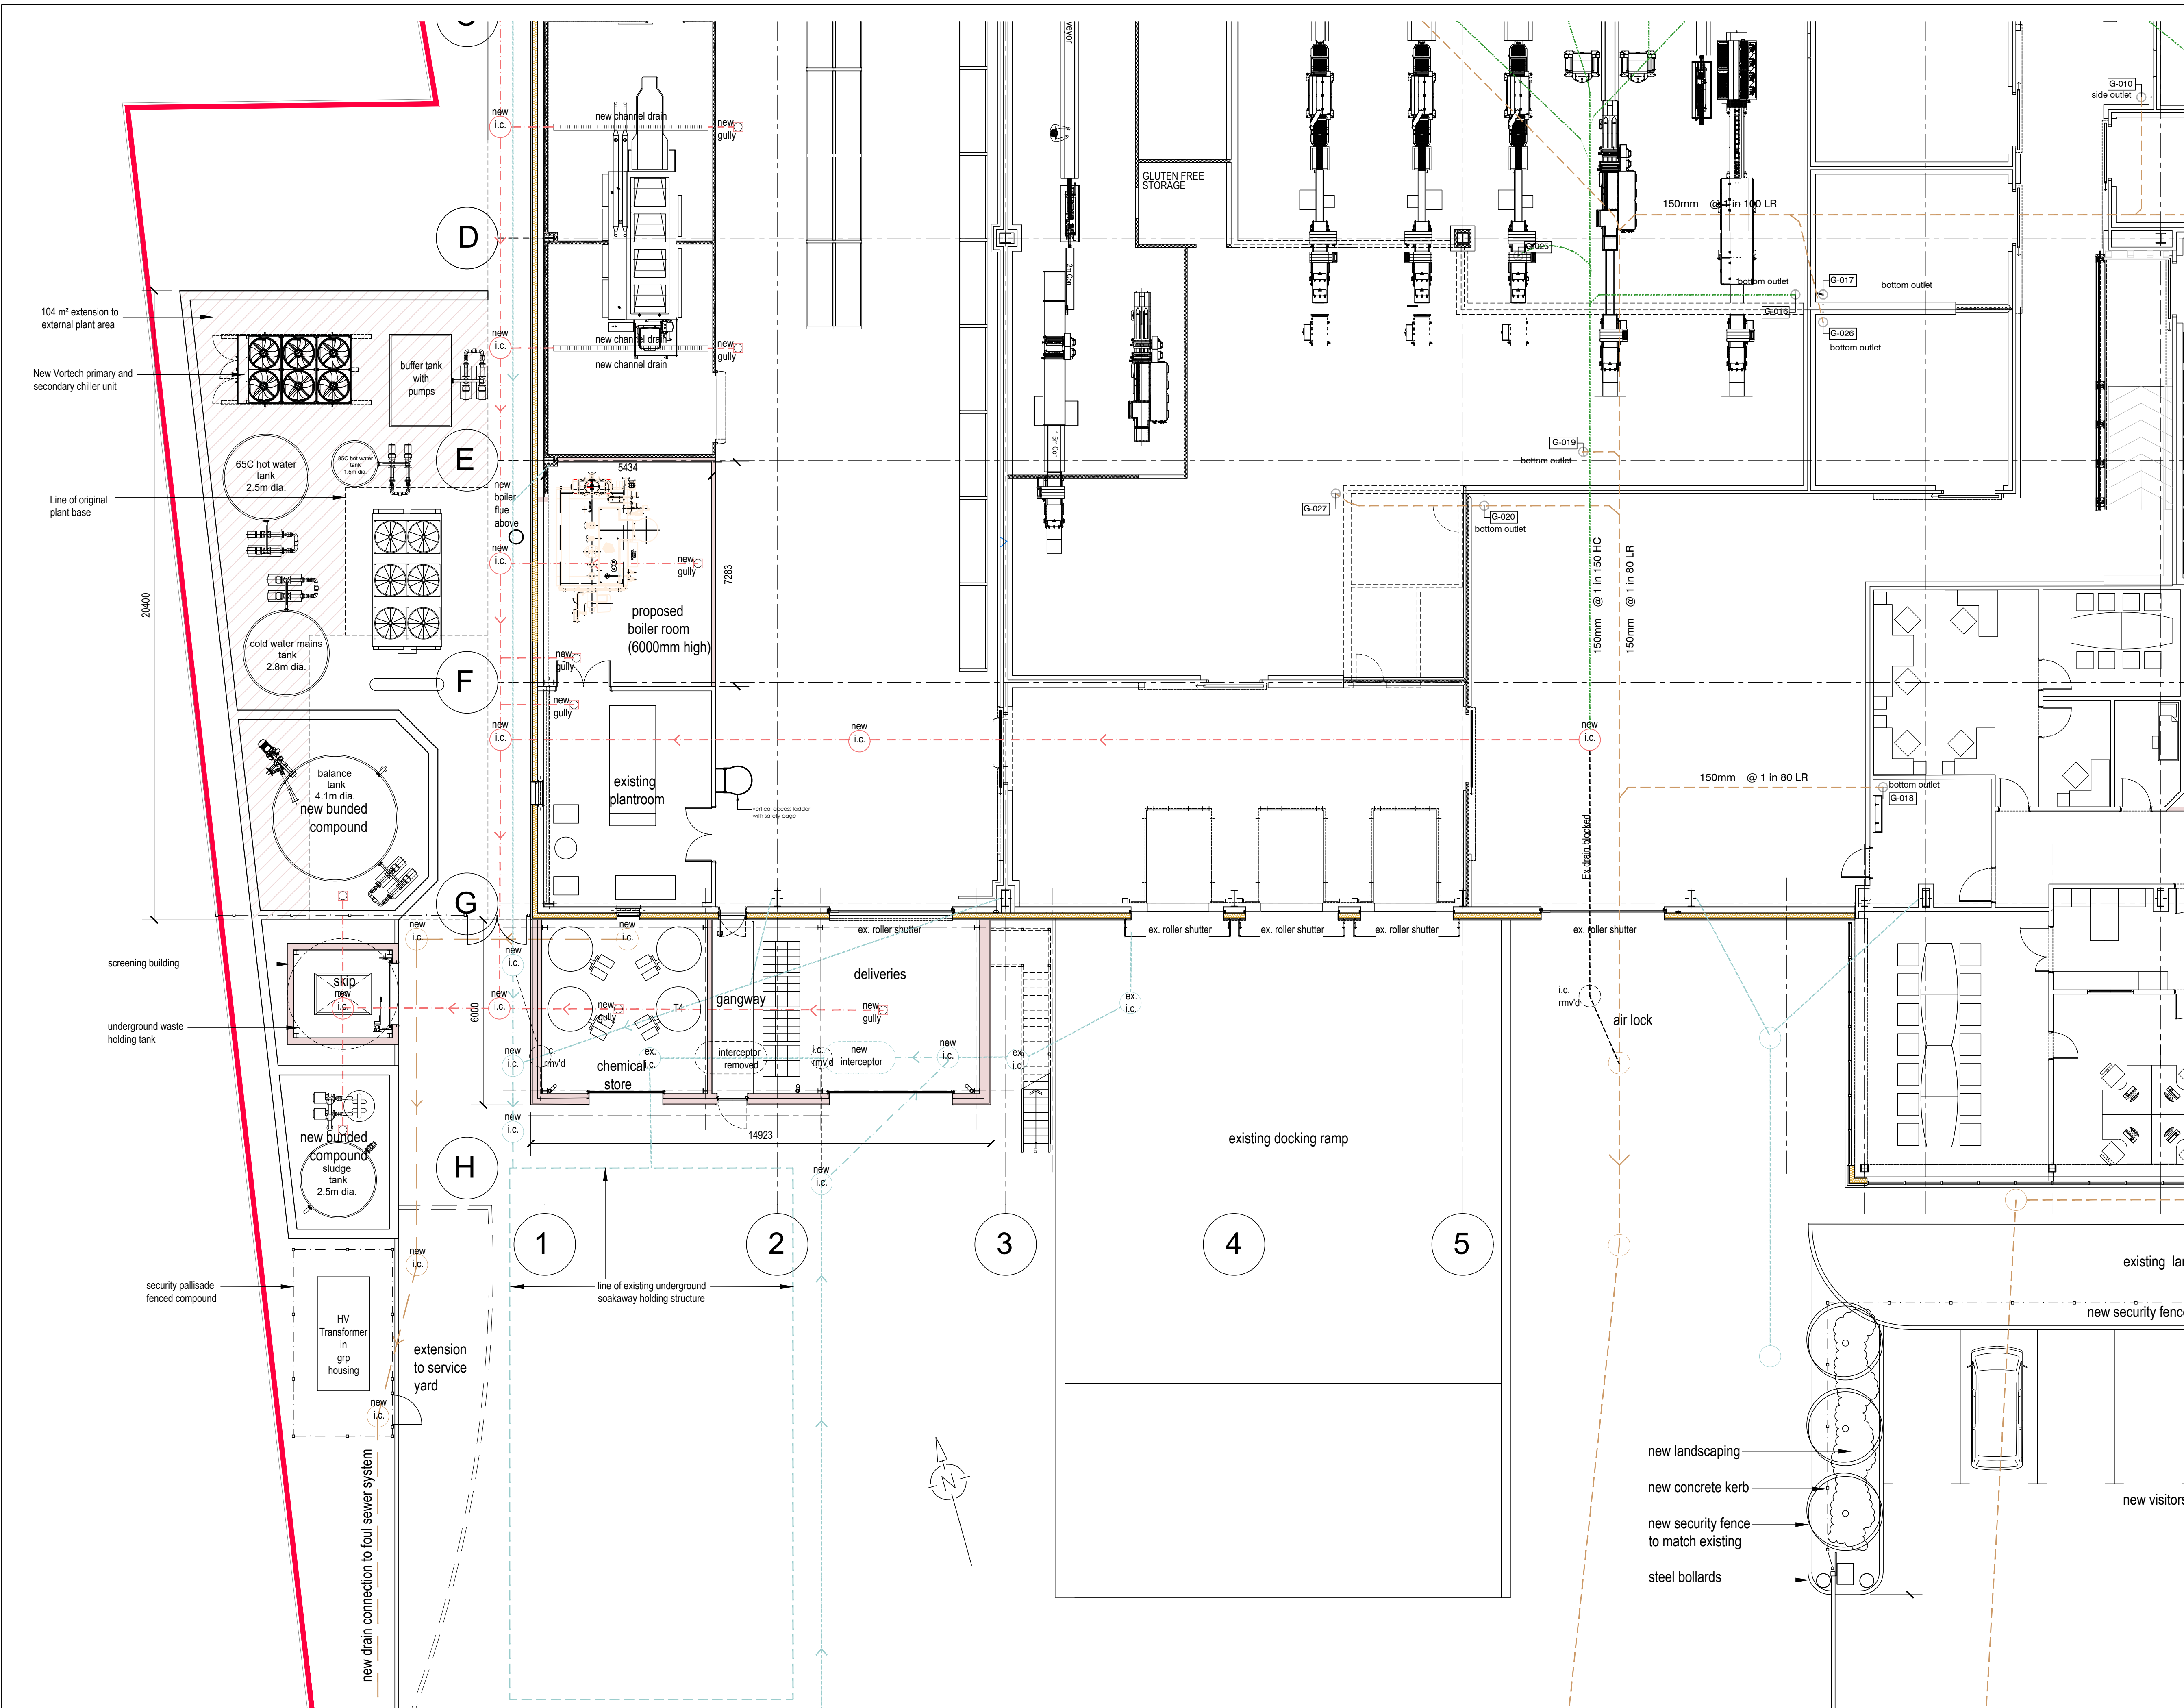

KEY TO DRAINAGE

rain and surface water
proposed existing

foul water
proposed existing

factory process water
proposed existing

A - DAF Building redesigned and reduced in size, air-lock building removed

Revision 300120 CC

Date Initial

greencore
food to go

The Old Post Office, Station Road
Wickham, PO17 5JA
t: 01329 832405
e: admin@axismail.co.uk
w: www.axisarchitecture.co.uk

Axis
ARCHITECTURE
CHARTERED PRACTICE

BIM Enabled Practice

All dimensions are to be checked on site and any discrepancies reported to the architect before work commences. Figured dimensions only are to be taken from this drawing. This drawing is to be read in conjunction with all relevant consultants and/or specialists drawings/documents and any discrepancies or variations notified to the architect before work commences. This drawing is copyright and may not be reproduced, wholly or in part, without the consent of the architect.

**Alterations & Extensions
at Heathrow, London
for Greencore Food to Go**

Proposed Ground Floor Plan

0mm 1 1.5 2 3 4 5 6 7 8 9

PLANNING

Scale @ A1	Drawn	Checked	Date
1:100	CC	PA	Aug 2018
Job Number & Drawing Number	Revision		
16-083-PL501	A		