

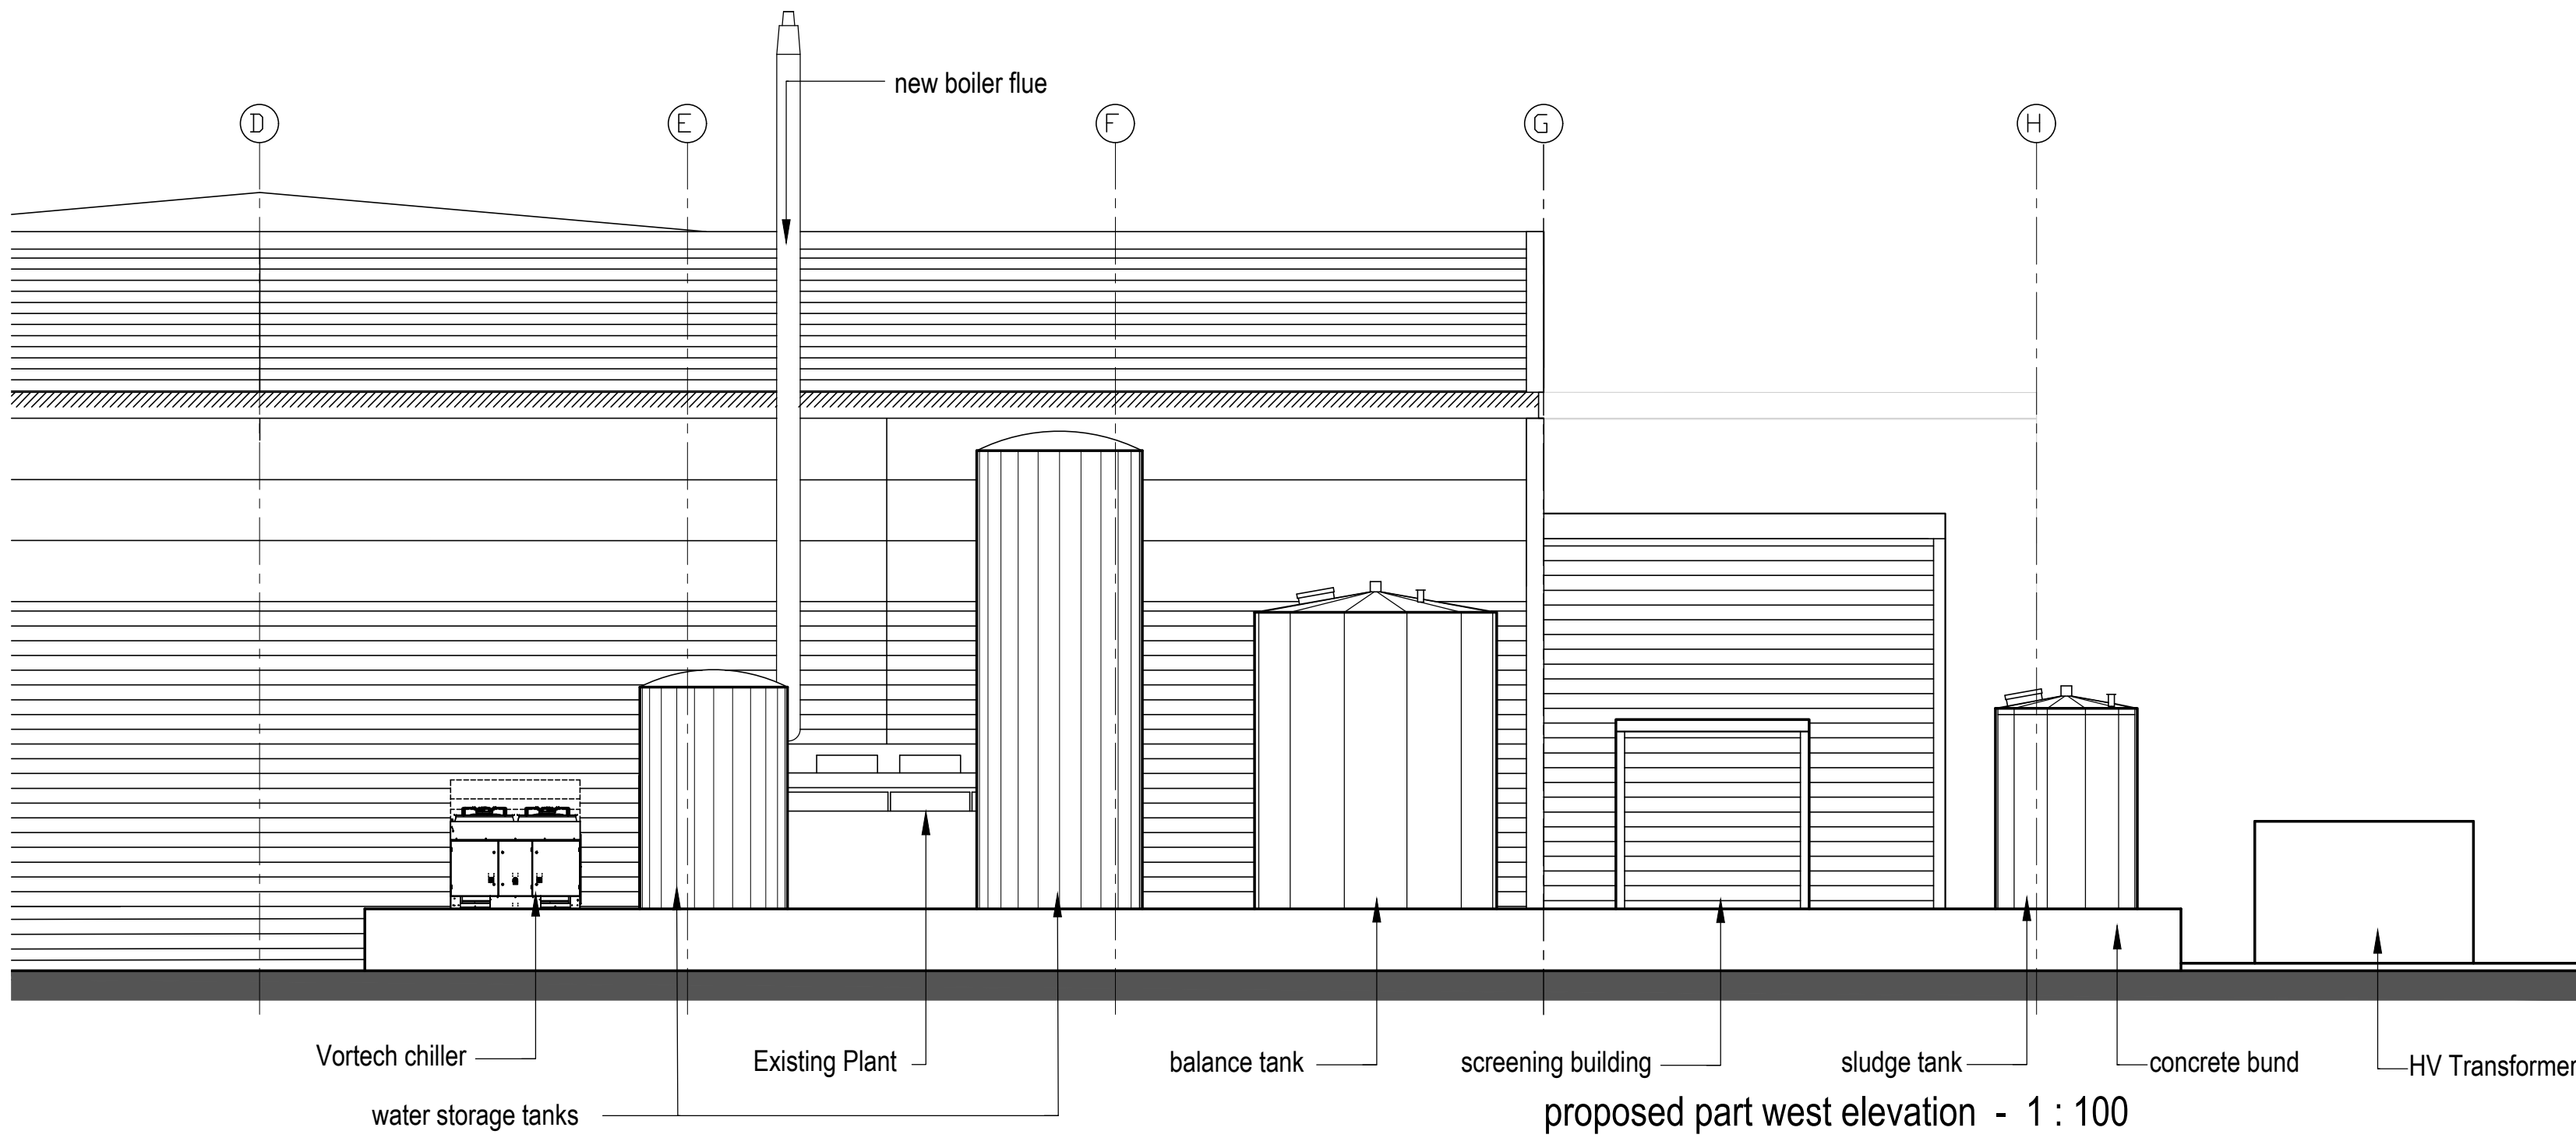


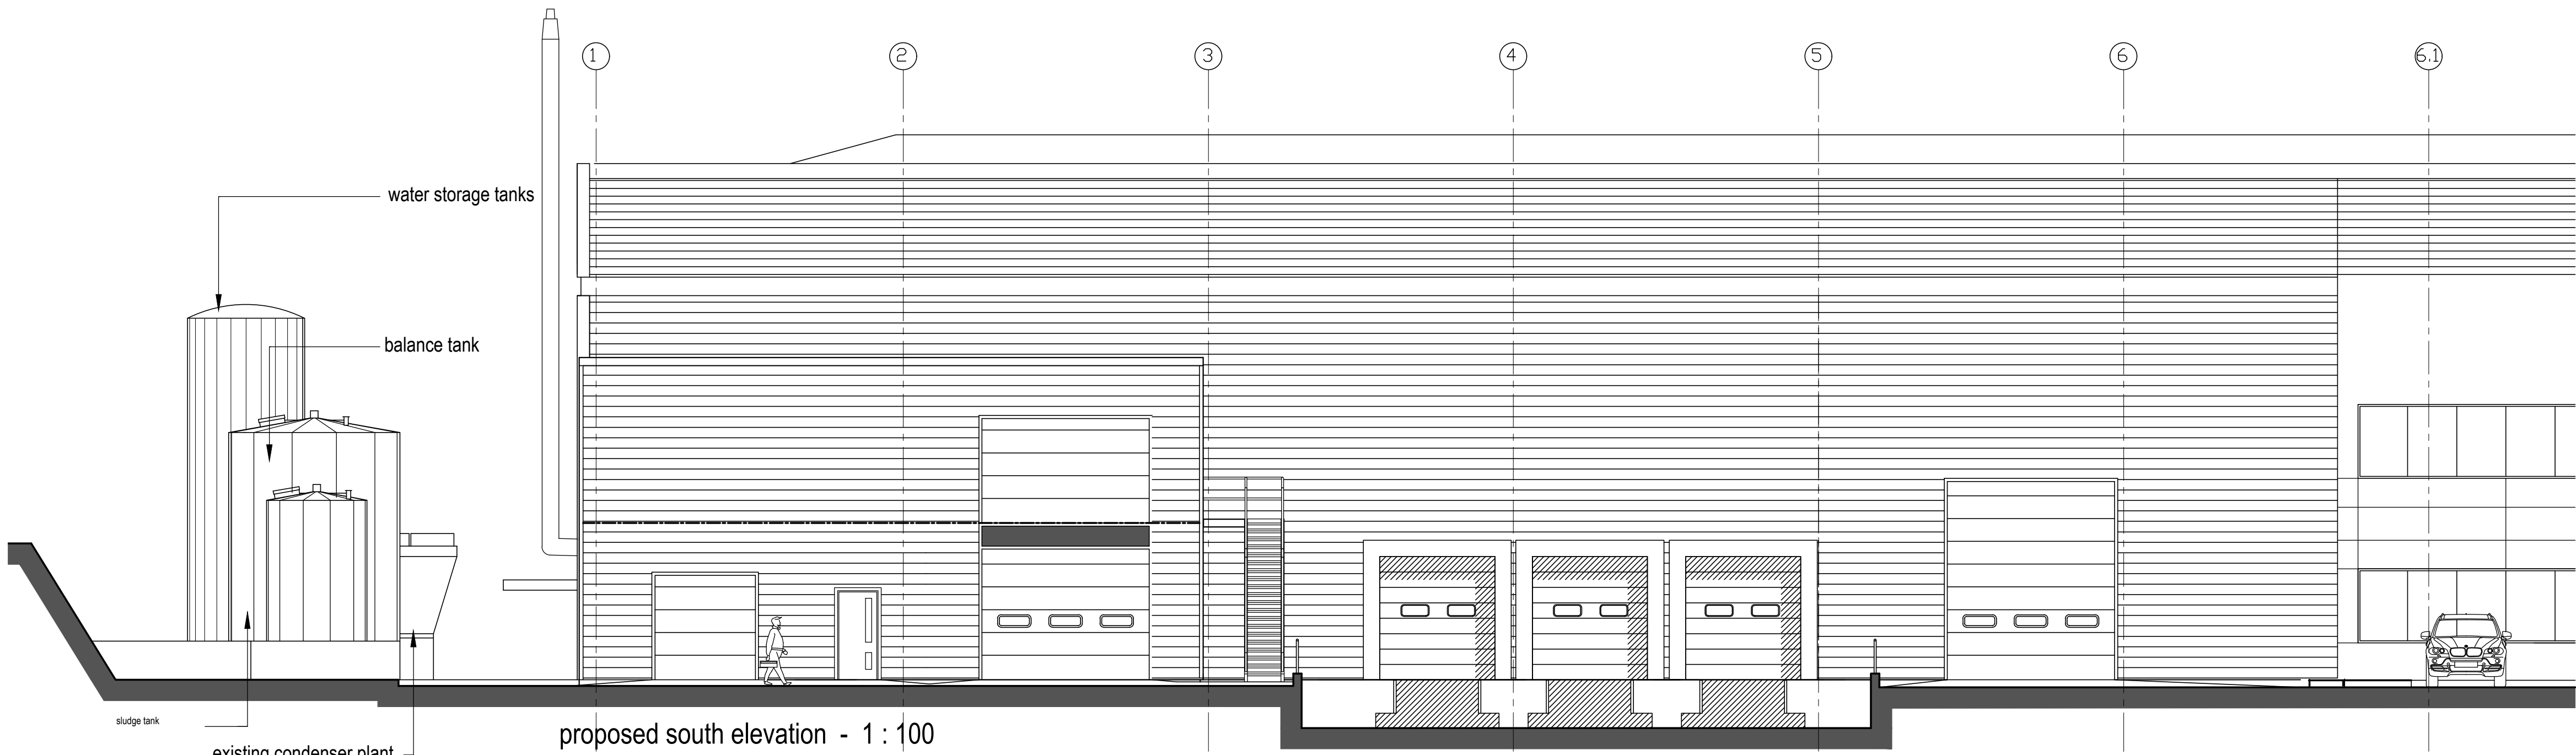

mesh security fencing to match existing

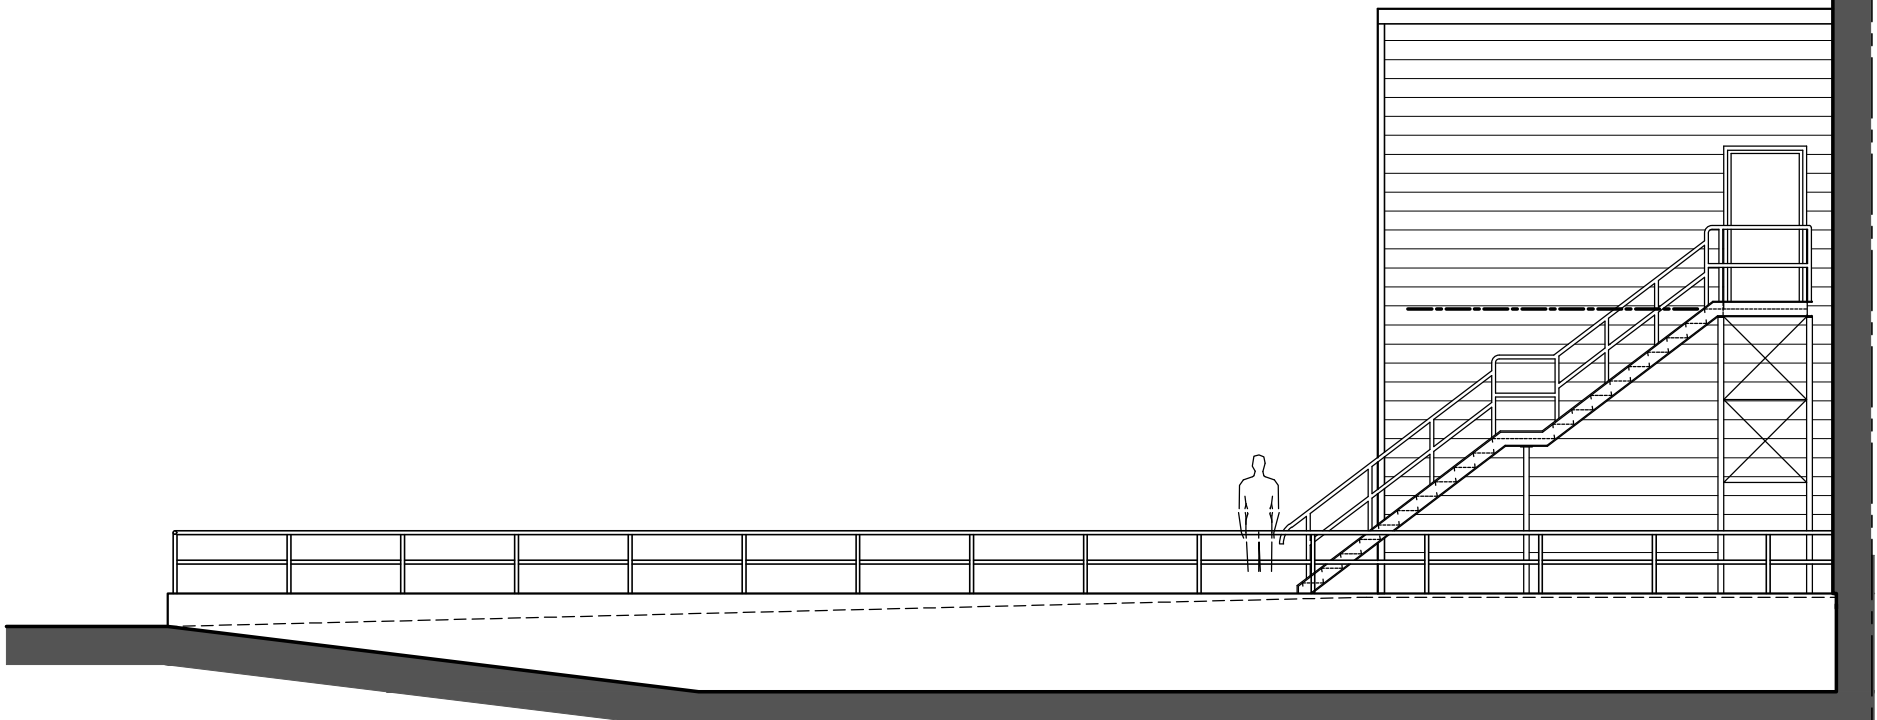


proposed east elevation - 1 : 100

- MATERIALS & FINISHES**
- External walls - horizontal profiled metal cladding, colour coated silver grey to match existing on main body of building
 - External Doors & Windows - polyester powder coated aluminium colour dark grey to match existing
 - Roller Shutters - galvanised steel
 - Sectional Doors - polyester powder coated aluminium colour light grey to match existing
 - Extension Roofs - light grey single ply membrane
 - Storage Tanks - steel colour coated matt RAL 6021 Sage Green

C - DAF Building redesigned and reduced in size, air-lock building removed	300120	CC
B - DAF building width and breadth reduced	110119	CC
A - note regarding planning status of security/transport cabin added and material notes removed	141118	CC

Revision	Date	Initial
----------	------	---------

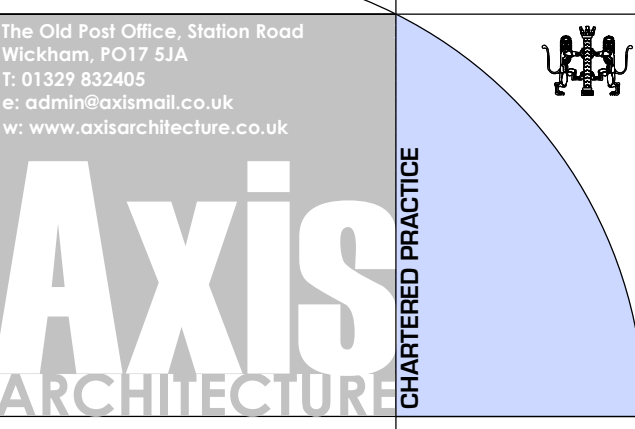


BIM Enabled Practice

All dimensions are to be checked on site and any discrepancies reported to the architect before work commences. Figured dimensions only are to be taken from this drawing. This drawing is to be read in conjunction with all relevant consultants and/or specialists drawings/documents and any discrepancies or variations notified to the architect before work commences. This drawing is copyright and may not be reproduced, wholly or in part, without the consent of the architect.

Alterations & Extensions at Heathrow, London for Greencore Food to Go

Proposed Elevations

 

PLANNING

Scale	@ A1	Drawn	Checked	Date
1:100	CC	PA		Aug 2018
Job Number & Drawing Number		Revision		

17-045-PL503 C