


DRAWING NOTE

LEGEND

CONSTRUCTION NOTES

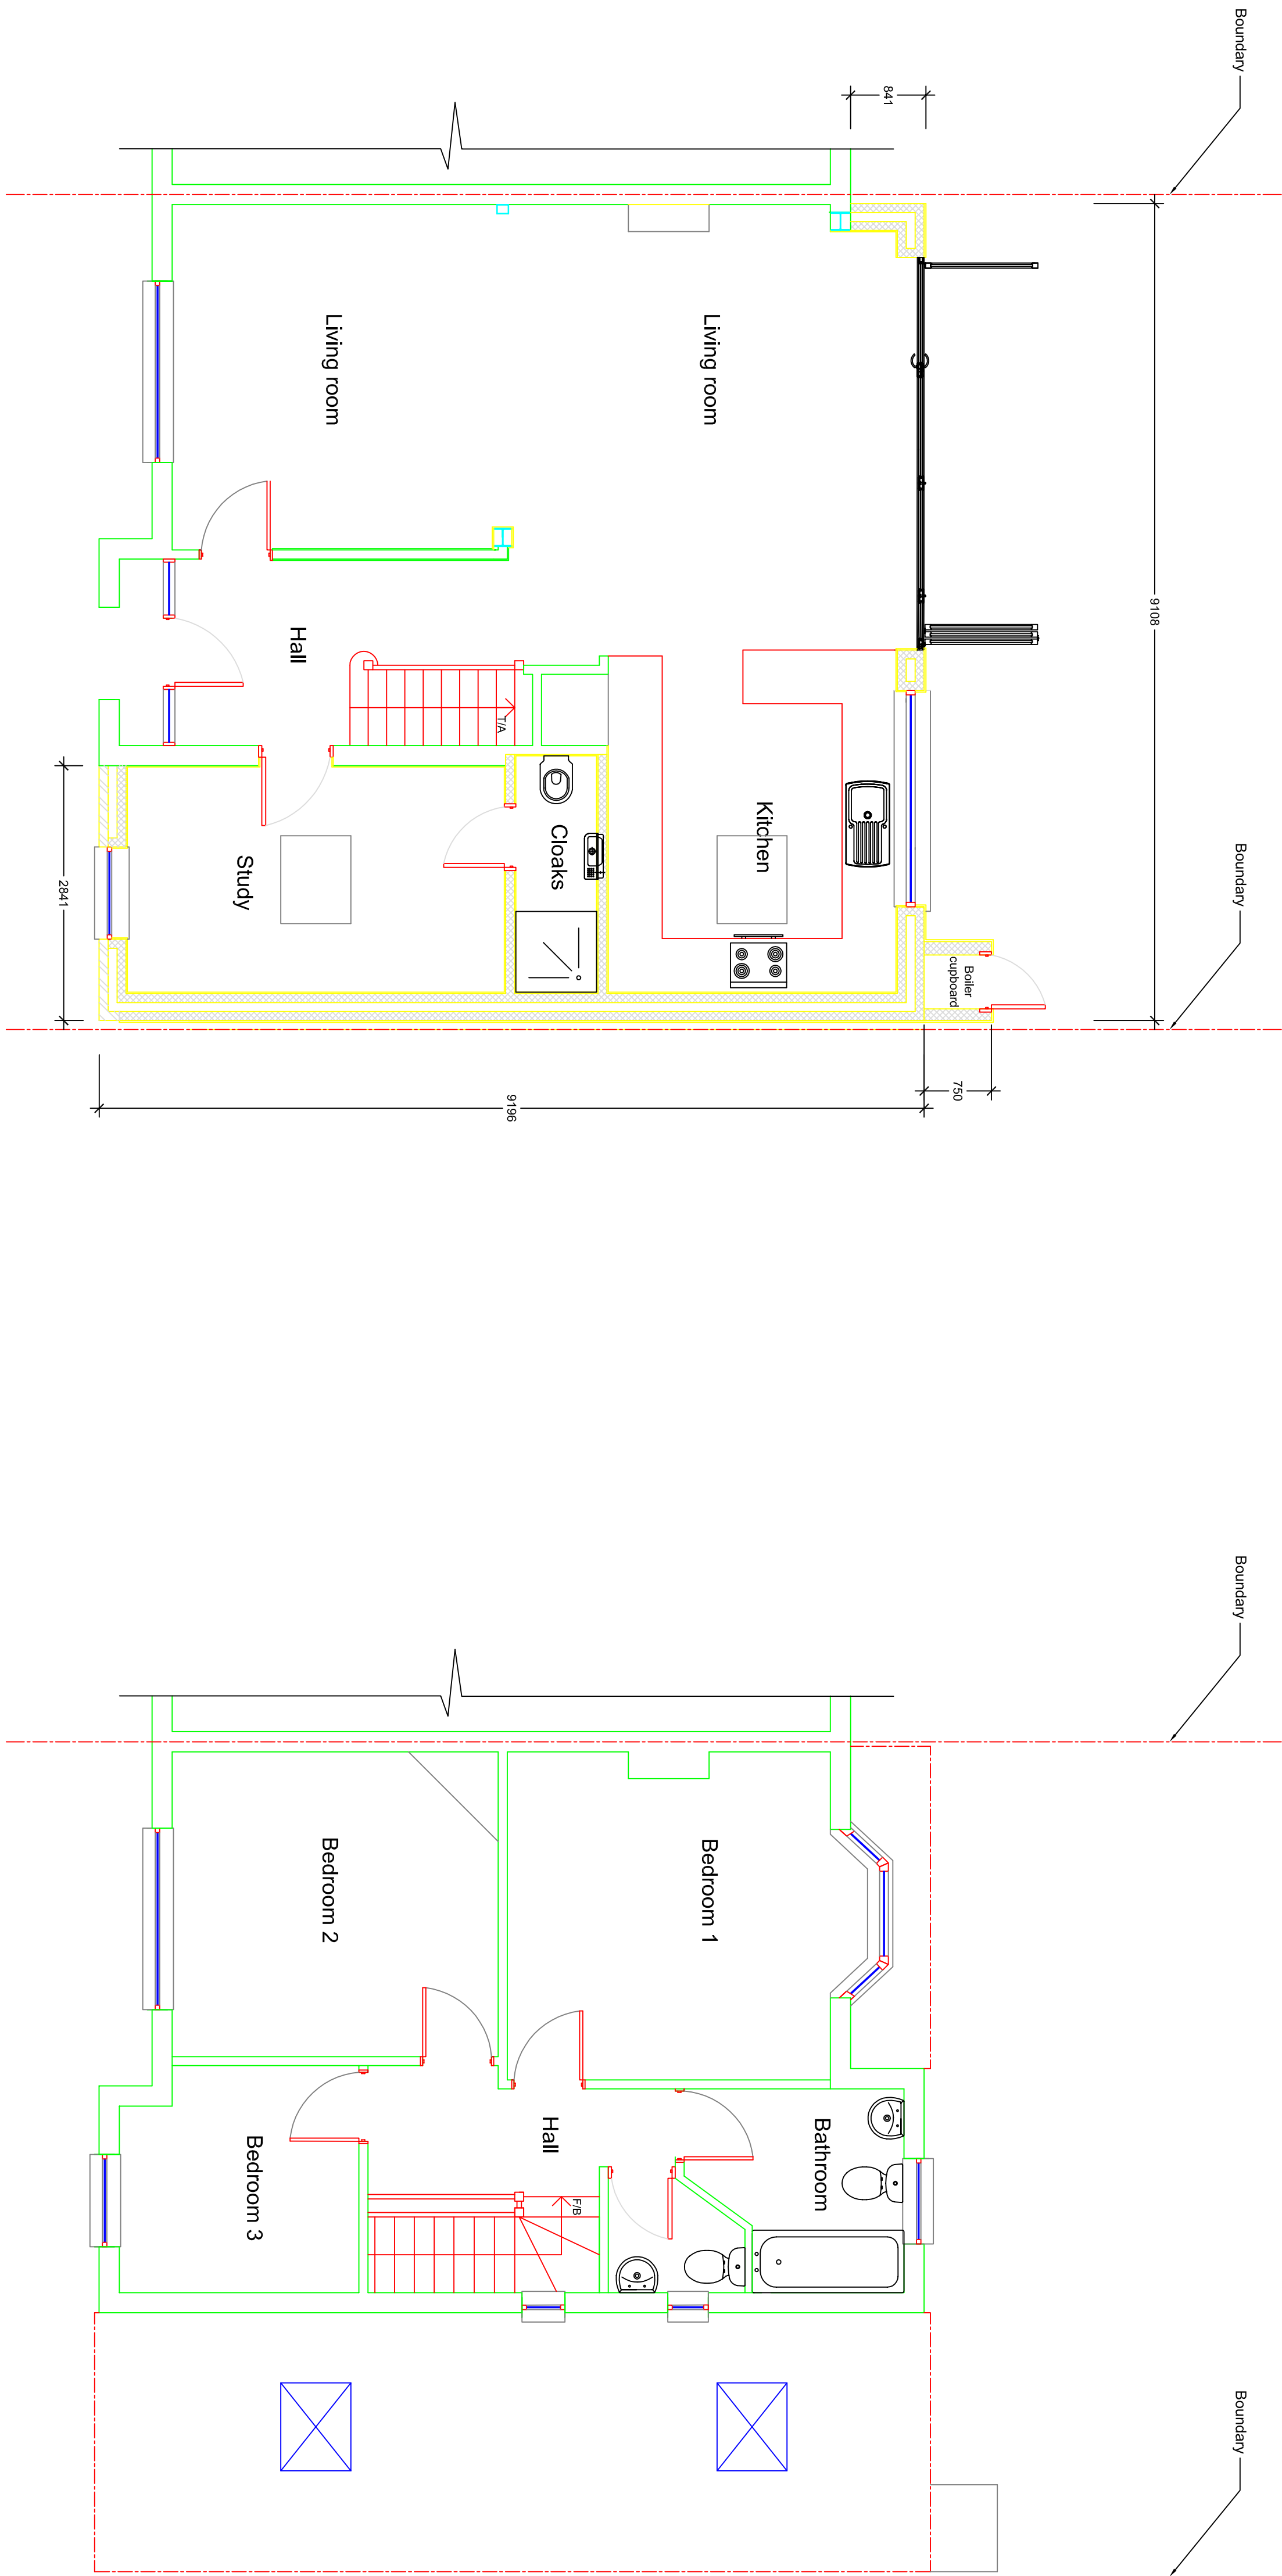

PROPOSED GROUND FLOOR PLAN
1:50

PROPOSED FIRST FLOOR PLAN

[illegible]

project: 7 HAMILTON ROAD
UXBRIDGE MIDD.. UB8 3AJ

Unit#	PROPOSED GROUND & FIRST FLOOR PLANS
-------	--

client
Mr. O. Mazumder

scale	date		
1	50	11	06 20

dwg. no.	revision	
1164	A1	P01
		-

REN
DESIGN & PROJECT
MANAGEMENT

8 HAMILTON ROAD
COWLEY
UXBRIDGE
UB8 3AJ

t: 01895 461 866
f: 01895 464 471
m: 07940 730 952
e: druckreyer@aol.com