





EXISTING FRONT ELEVATION

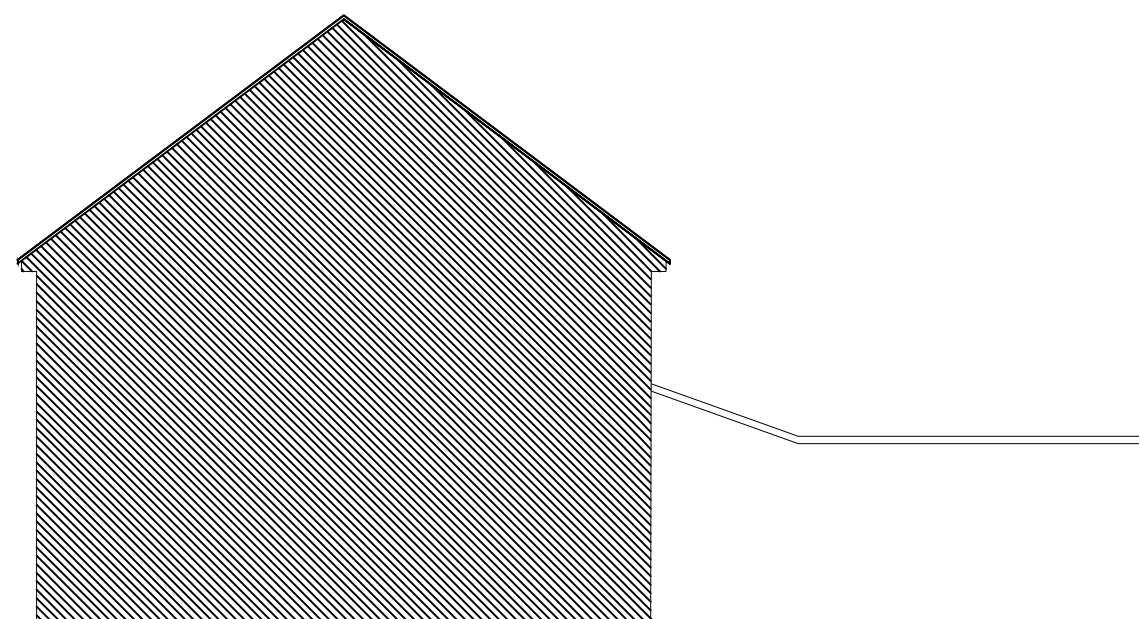

EXISTING SIDE ELEVATION (FROM No.23)




EXISTING REAR ELEVATION

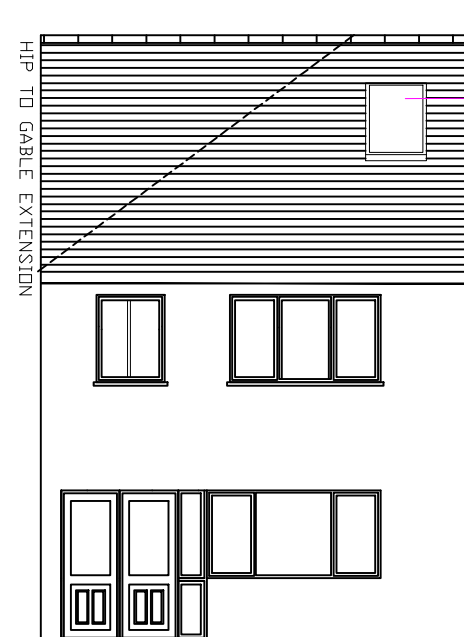

PROPOSED FRONT ELEVATION

Proposed Front facing Roof Windows
to protrude no more than 150mm from
Roof slope

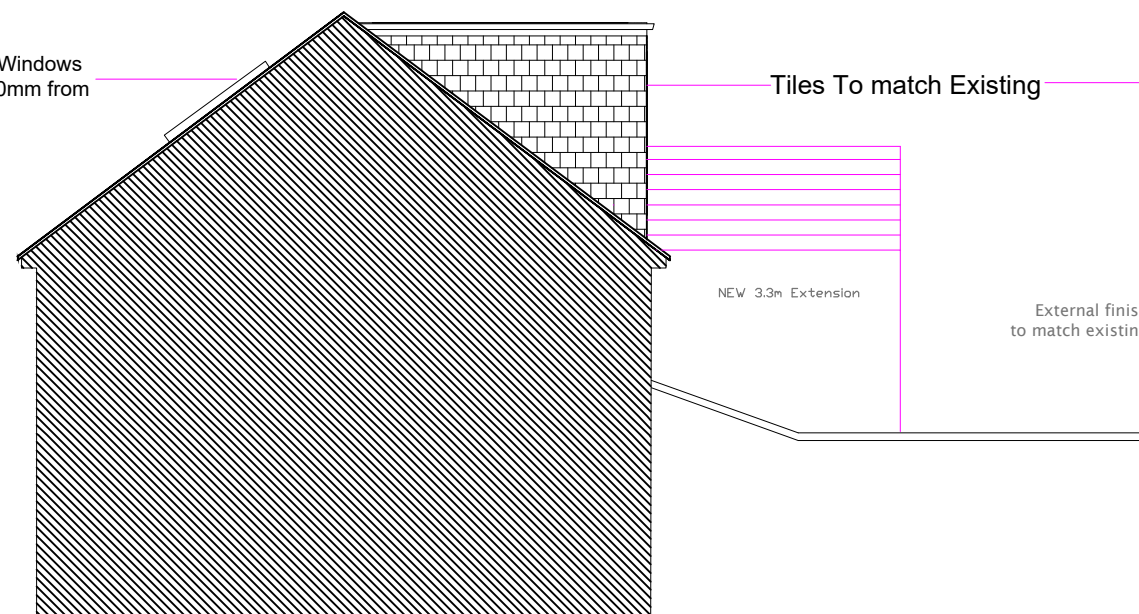


PROPOSED SIDE ELEVATION (FROM No.23)

Tiles To match Existing

NEW 3.3m Extension

External finish
to match existing

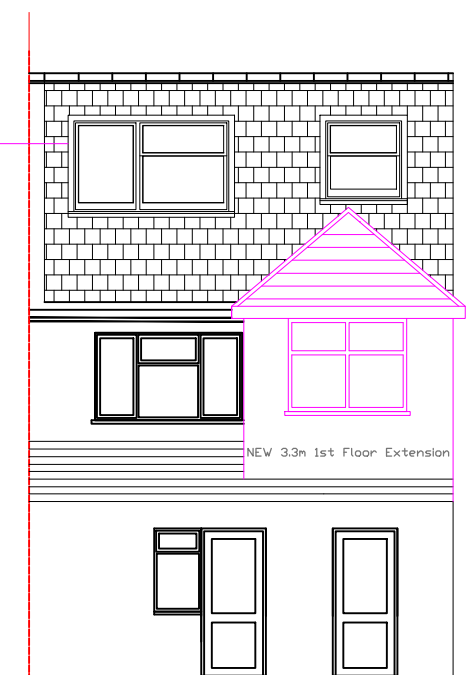

PROPOSED REAR ELEVATION

Proposed External Finish
Materials to Match Existing
External Finish Materials

0 .5m1m 2m 3m 4m 5m 6m
Scale 1:100

INCORPORATING Approved Extensions

NEW Rear Infill Extension

Application Ref:
51502/APP/2026/1280

NEW Loft With Dormer Extension

Application Ref:
51502/APP/2026/693

Tel: 078598 77288		moshamaun@gmail.com		
Client Raju Tal		Site 21 SPENCER AVENUE, HAYES, UB4 0QX		
Project 1st Floor Rear Extension Incorporating approved Ground Floor and Loft Extensions		Title ELEVATIONS		
Scale 1:100 @ A3	Date 03/10/2026	Drawn by MS	Drg. No 21SA/ELNS	Revision A