


PROPOSED SITE PLAN SHOWING PROPOSED FIRST FLOOR

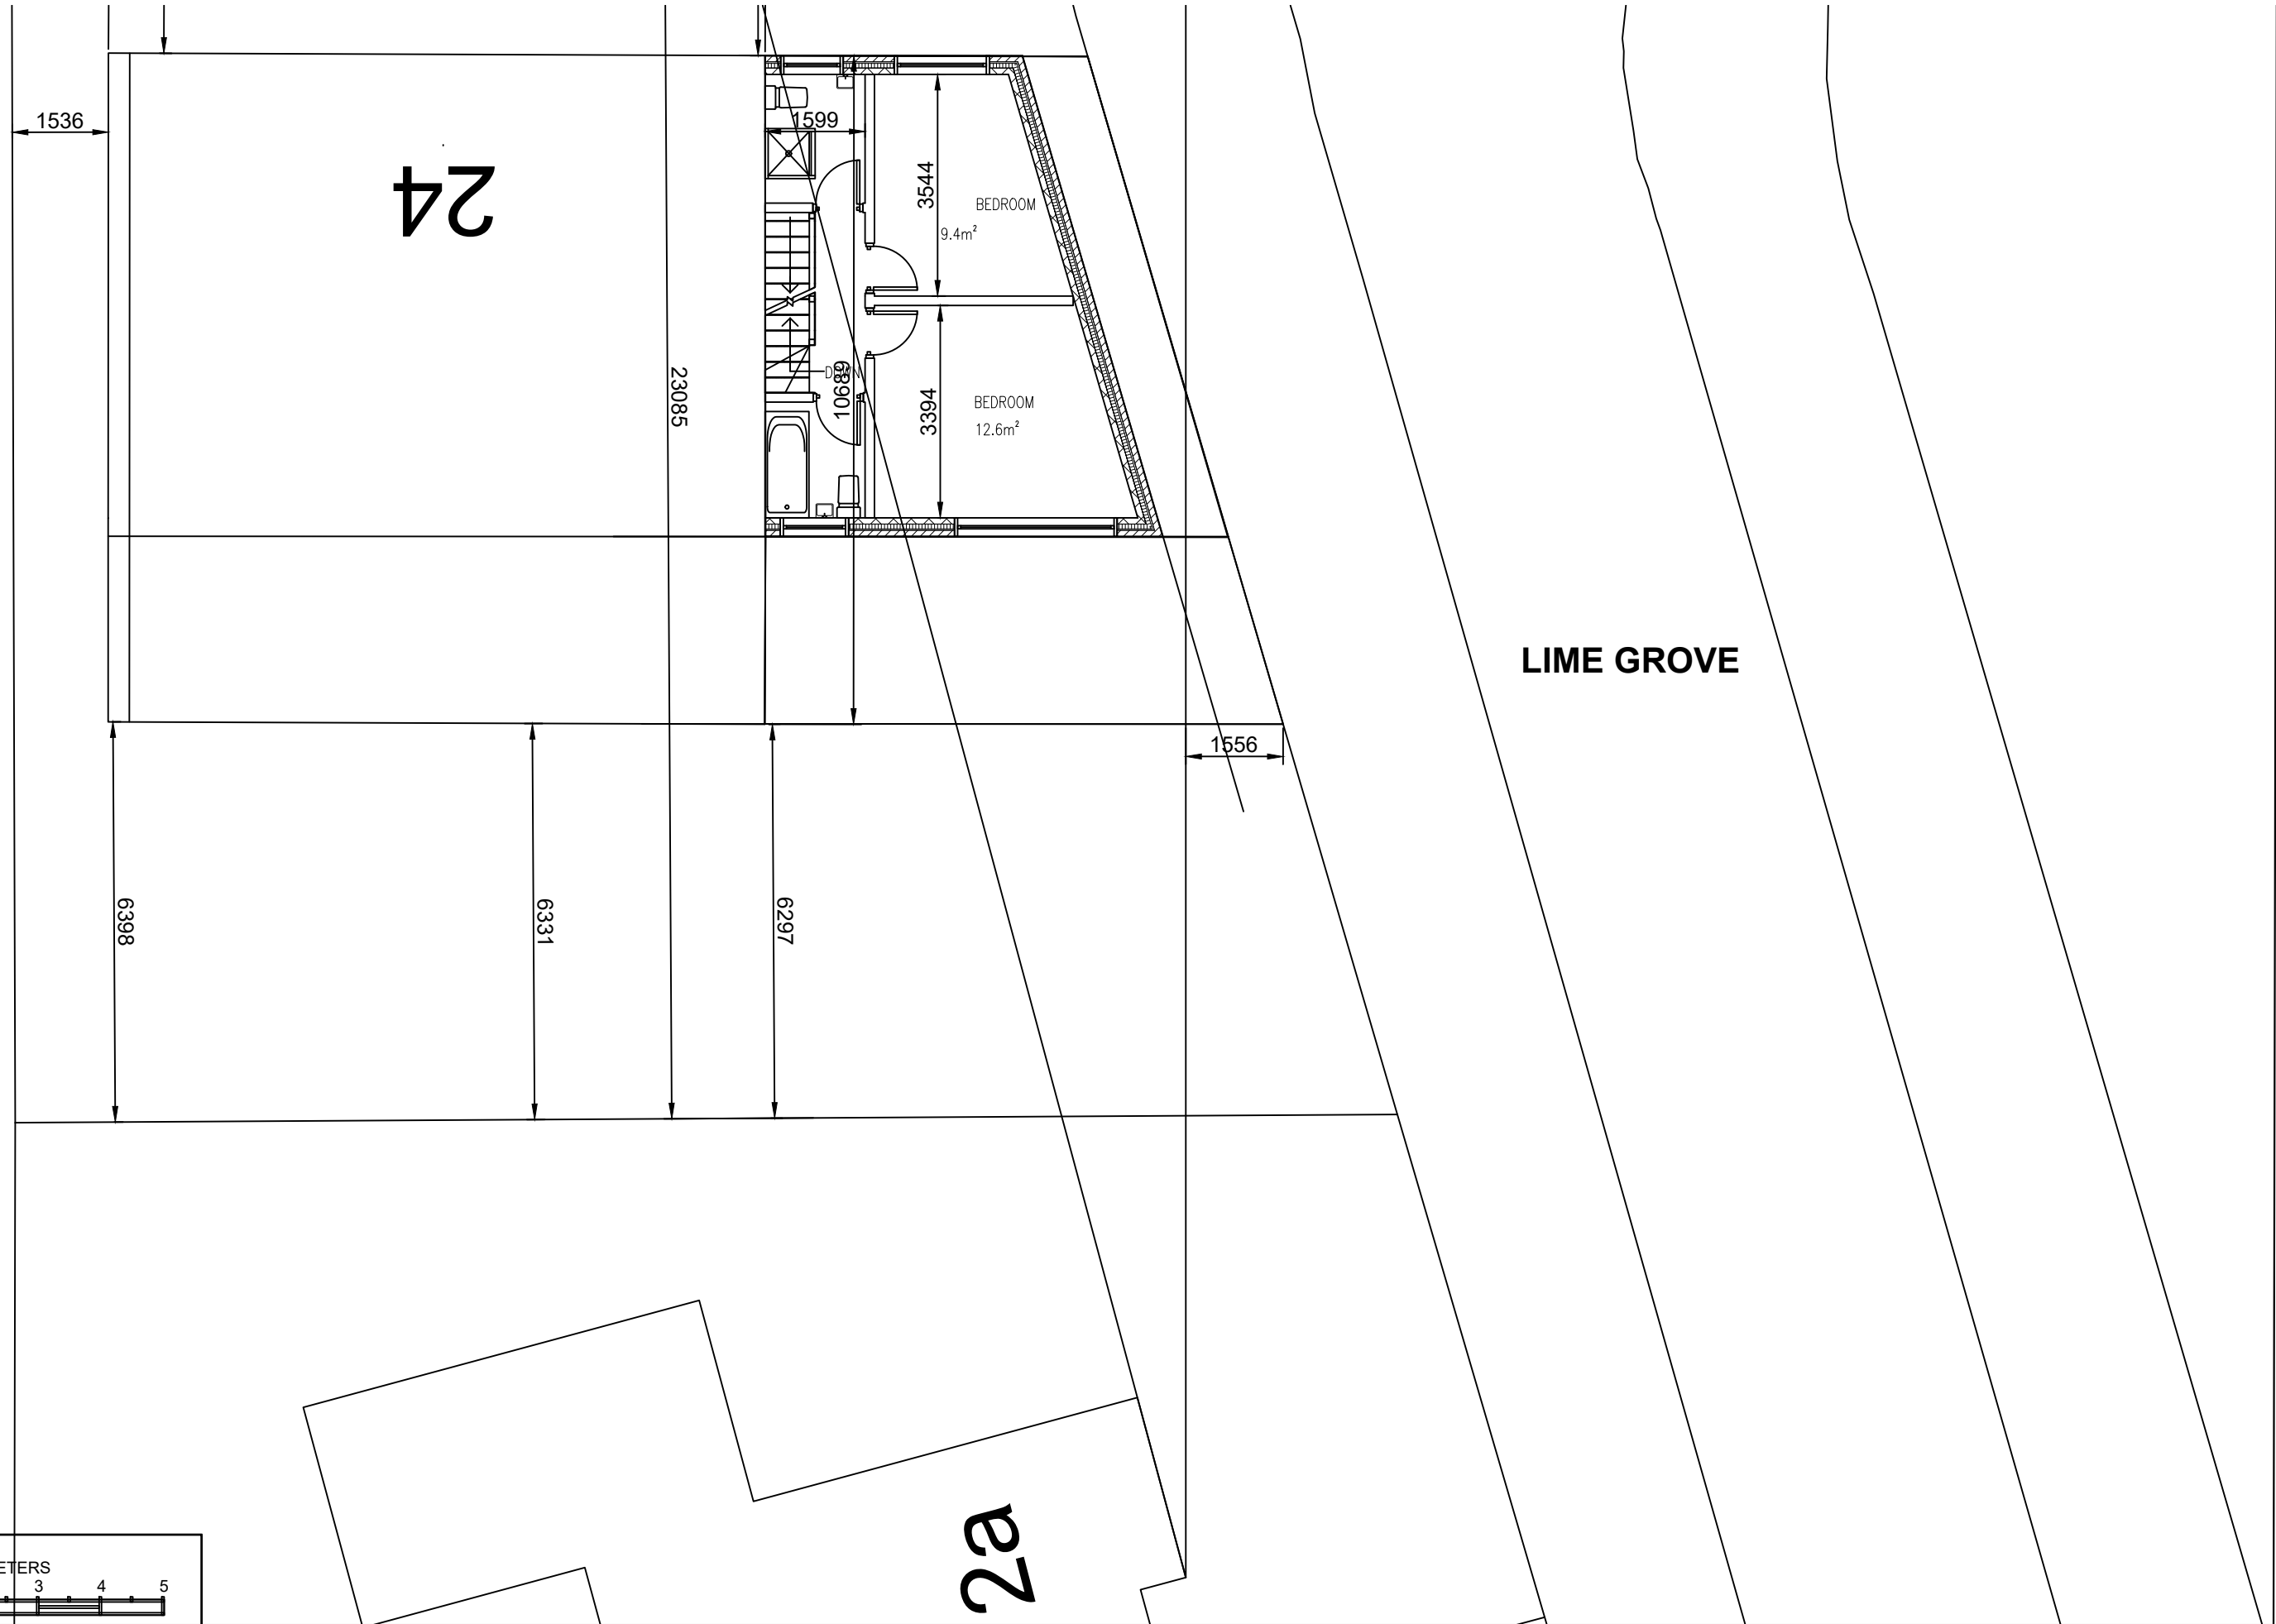

R I C S

J B ASSOCIATES
CHARTERED SURVEYORS & ENGINEERS
140 Morton Way, Southgate, London N14 7AL
Tel: 07967 966 097
ALL DRAWINGS REMAIN THE COPYRIGHT OF JB ASSOCIATES.



PROJECT **24 BEECHWOOD AVENUE, HAYES, UB3 1JN.**
PROPOSED NEW DWELLING

SCALE
1:100@ A3

DATE
2/2/2019

DRAWING NO.
F/4

REVISION
B

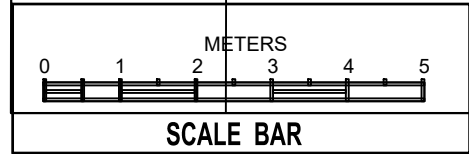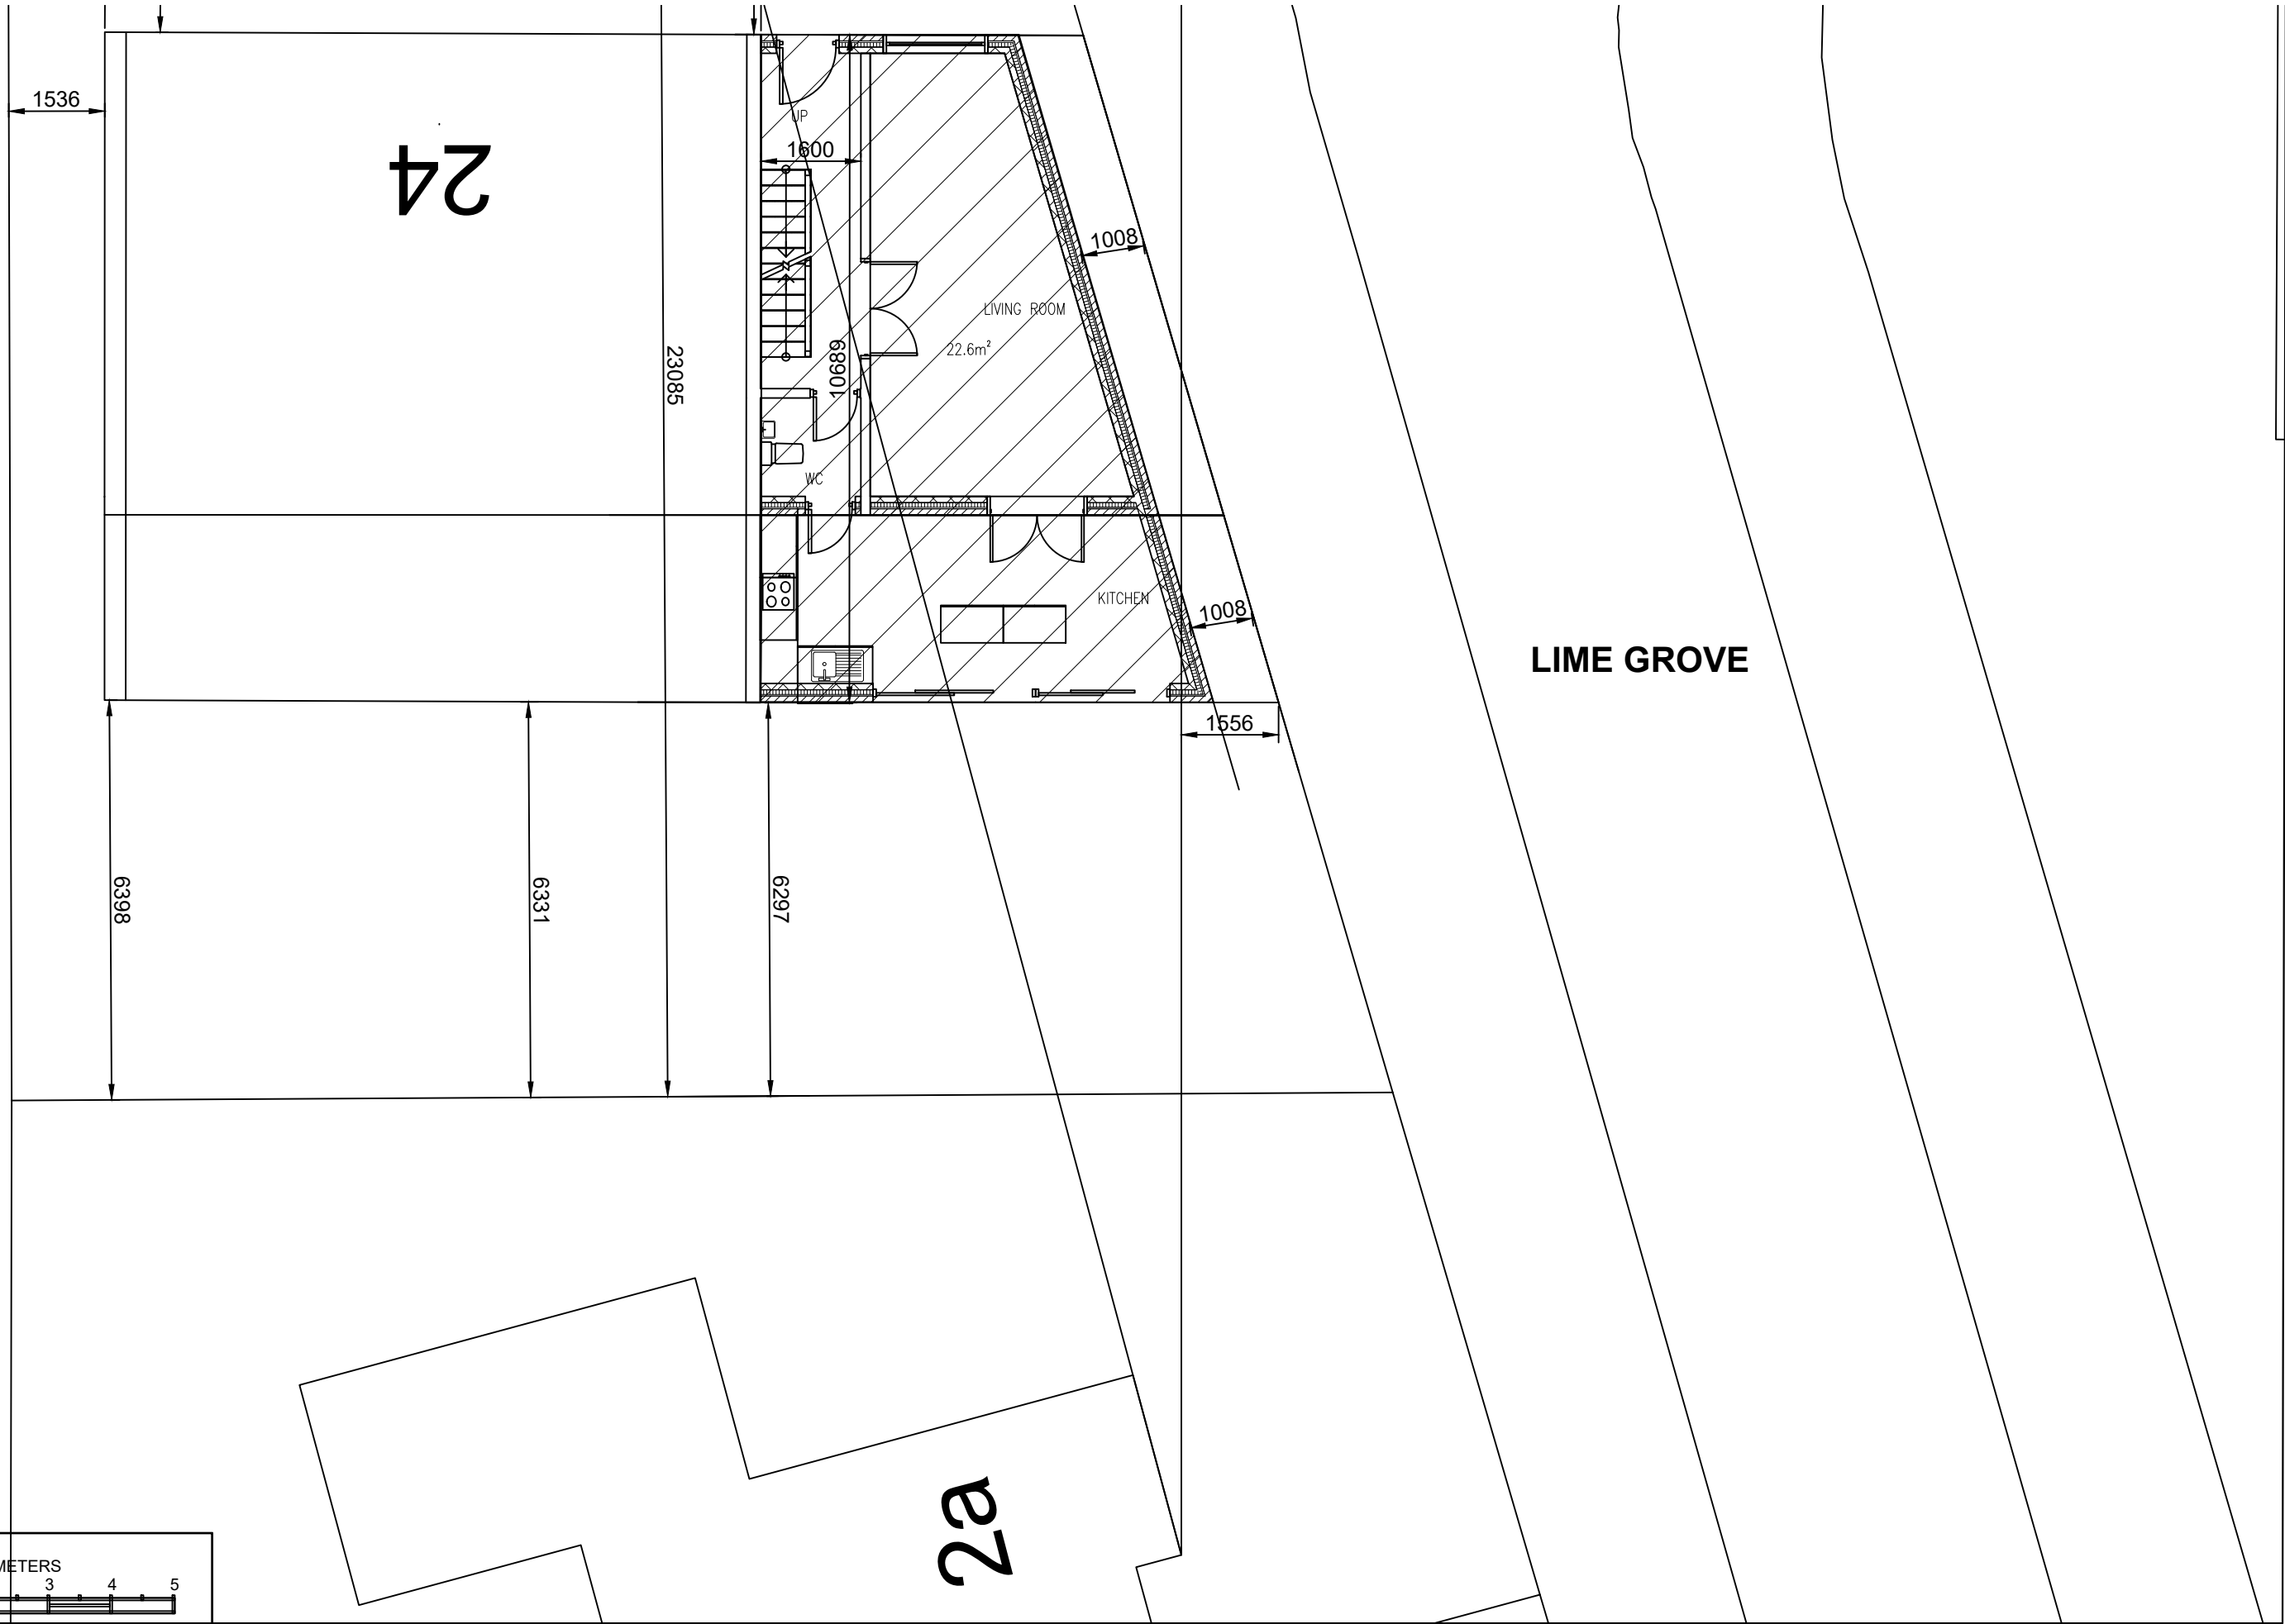

PROPOSED SITE PLAN SHOWING PROPOSED GROUND FLOOR



R I C S

J B ASSOCIATES
CHARTERED SURVEYORS & ENGINEERS
140 Morton Way, Southgate, London N14 7AL
Tel: 07967 966 097
ALL DRAWINGS REMAIN THE COPYRIGHT OF JB ASSOCIATES.


PROJECT **24 BEECHWOOD AVENUE, HAYES, UB3 1JN.**
PROPOSED NEW DWELLING

SCALE
1:100@ A3

DATE
2/2/2019

DRAWING NO.
F/4

REVISION
B

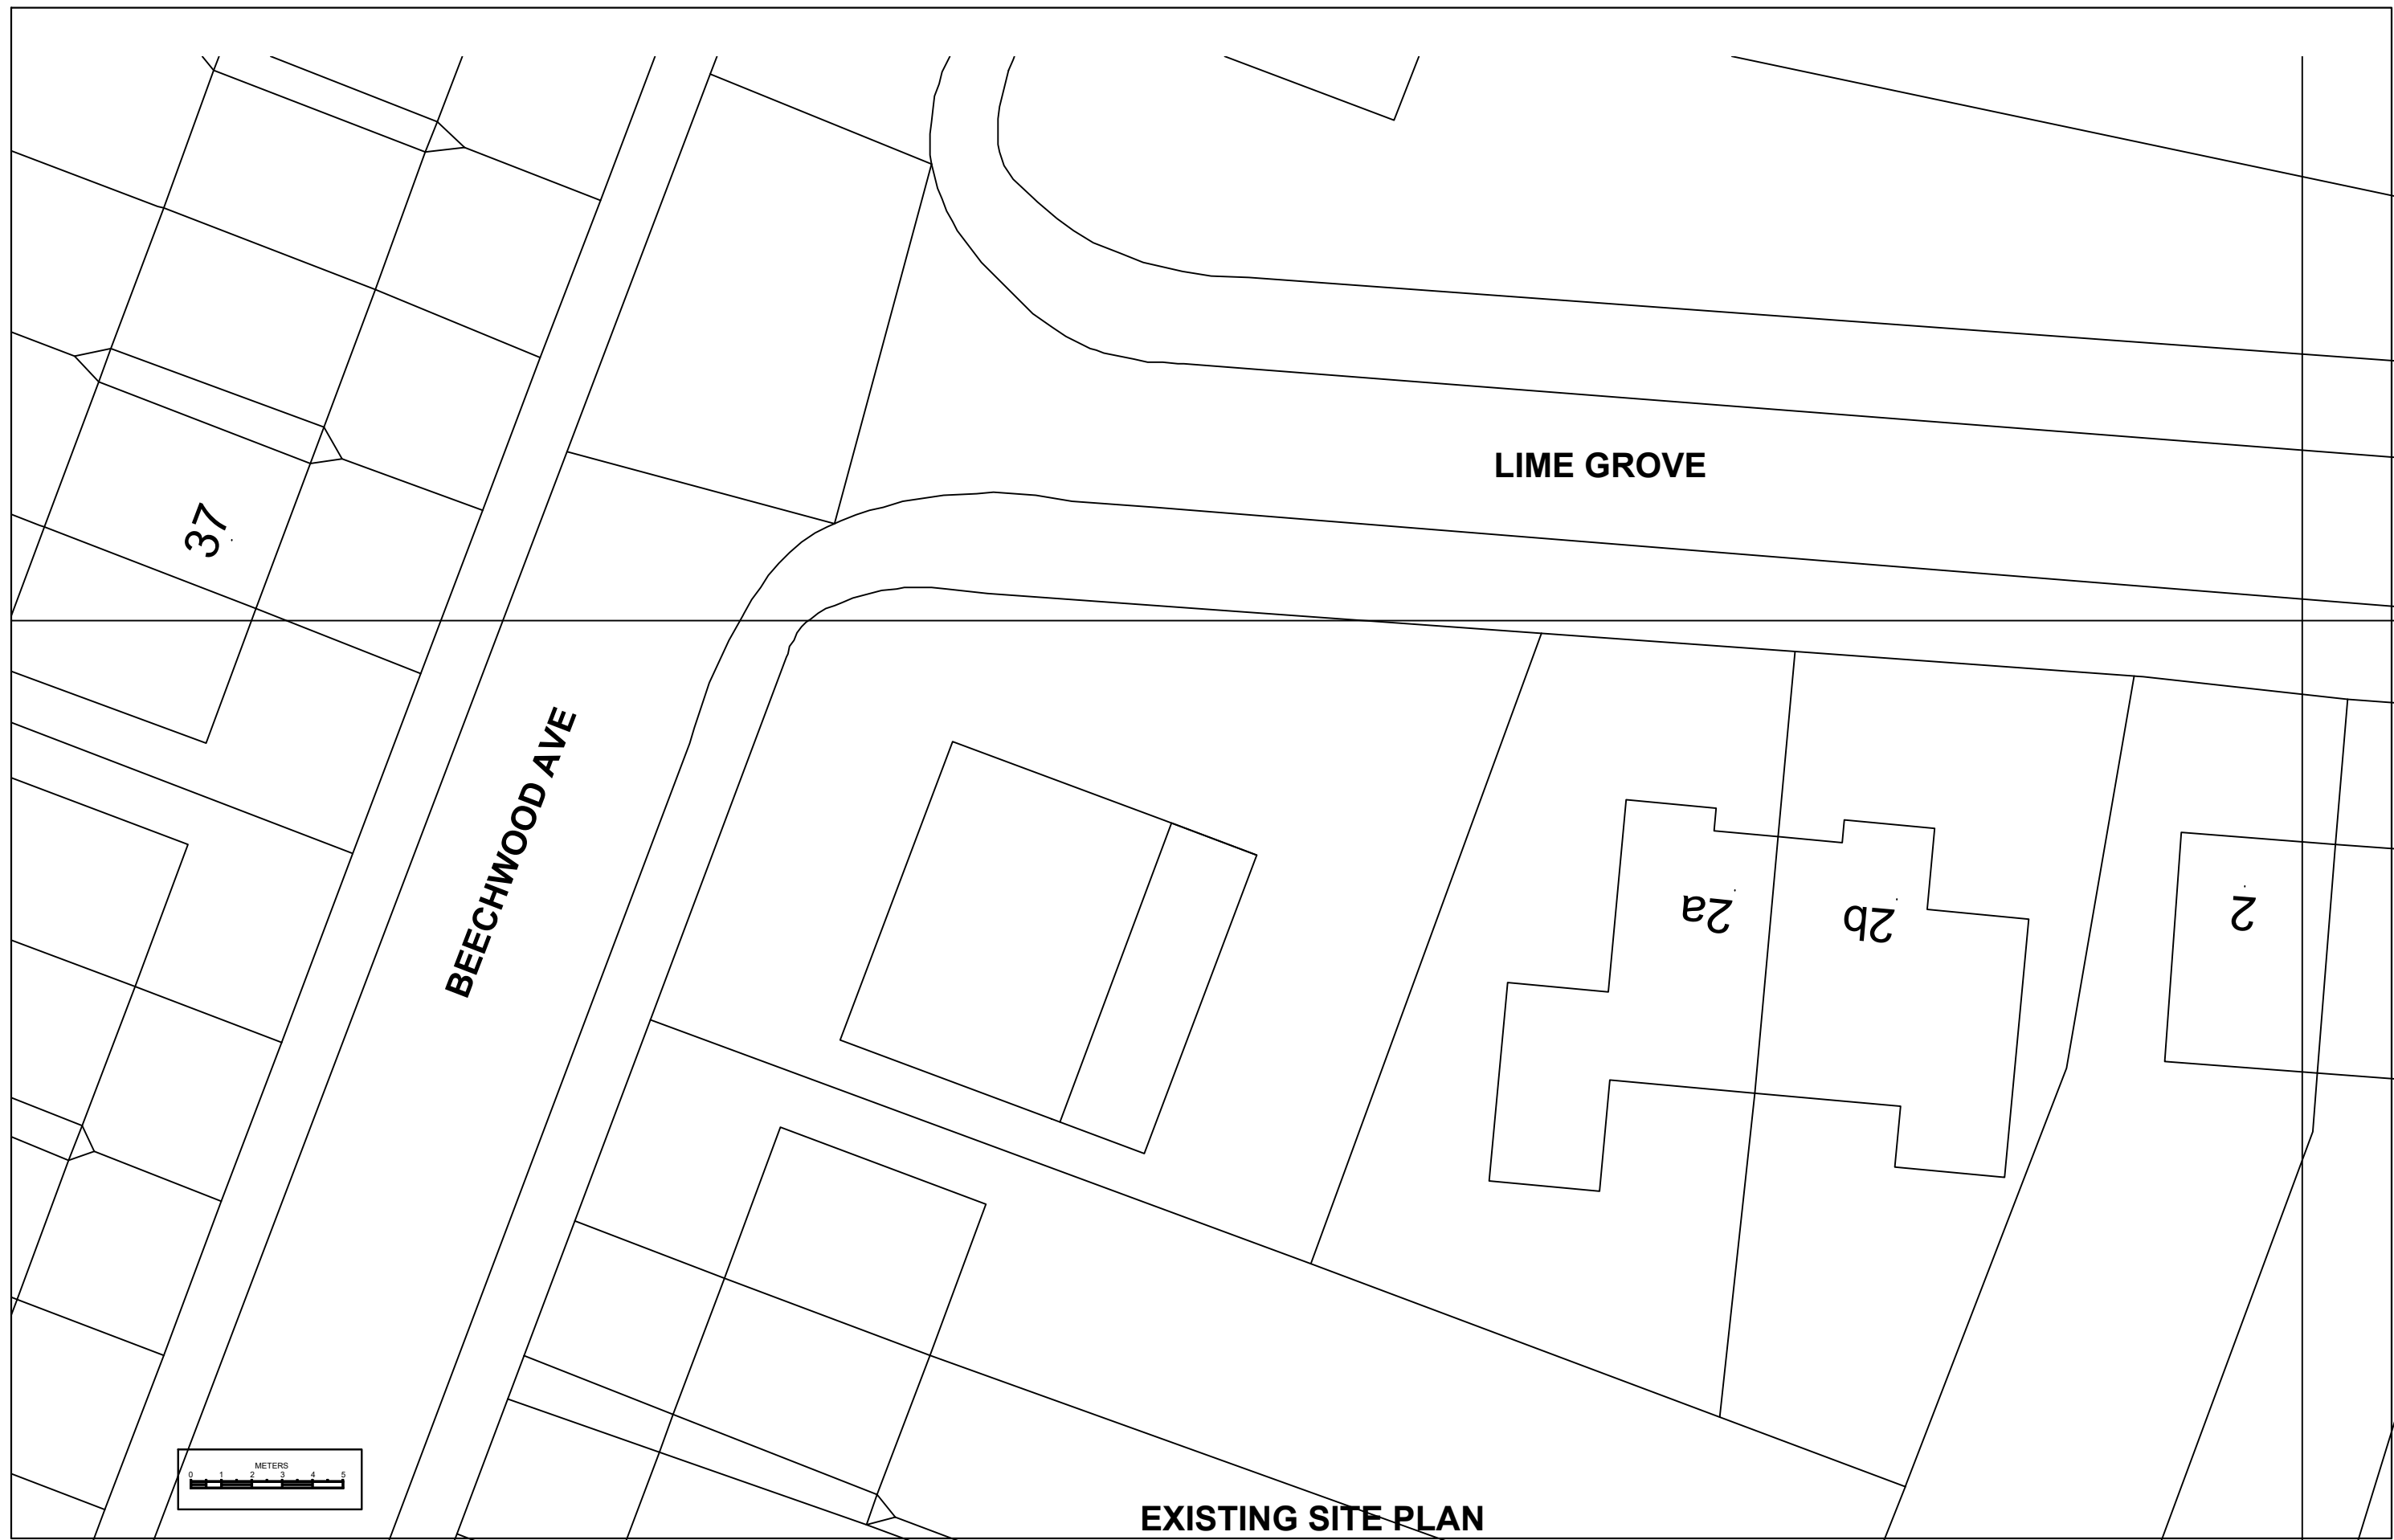

SCALE BAR

EXISTING SITE PLAN

SCALE 1:200



R I C S

J B ASSOCIATES

CHARTERED SURVEYORS & ENGINEERS

140 Morton Way, Southgate, London N14 7AL

Tel: 07967 966 097

ALL DRAWINGS REMAIN THE COPYRIGHT OF JB ASSOCIATES.

PROJECT

24 BEECHWOOD AVENUE, HAYES, UB3 1JN.

PROPOSED NEW DWELLING

SCALE

1:200@ A3

DATE


2/2/2019

DRAWING NO.

F/2

REVISION

B


 


SCALE 1:200



ALL DRAWINGS REMAIN THE COPYRIGHT OF JB ASSOCIATES.

B

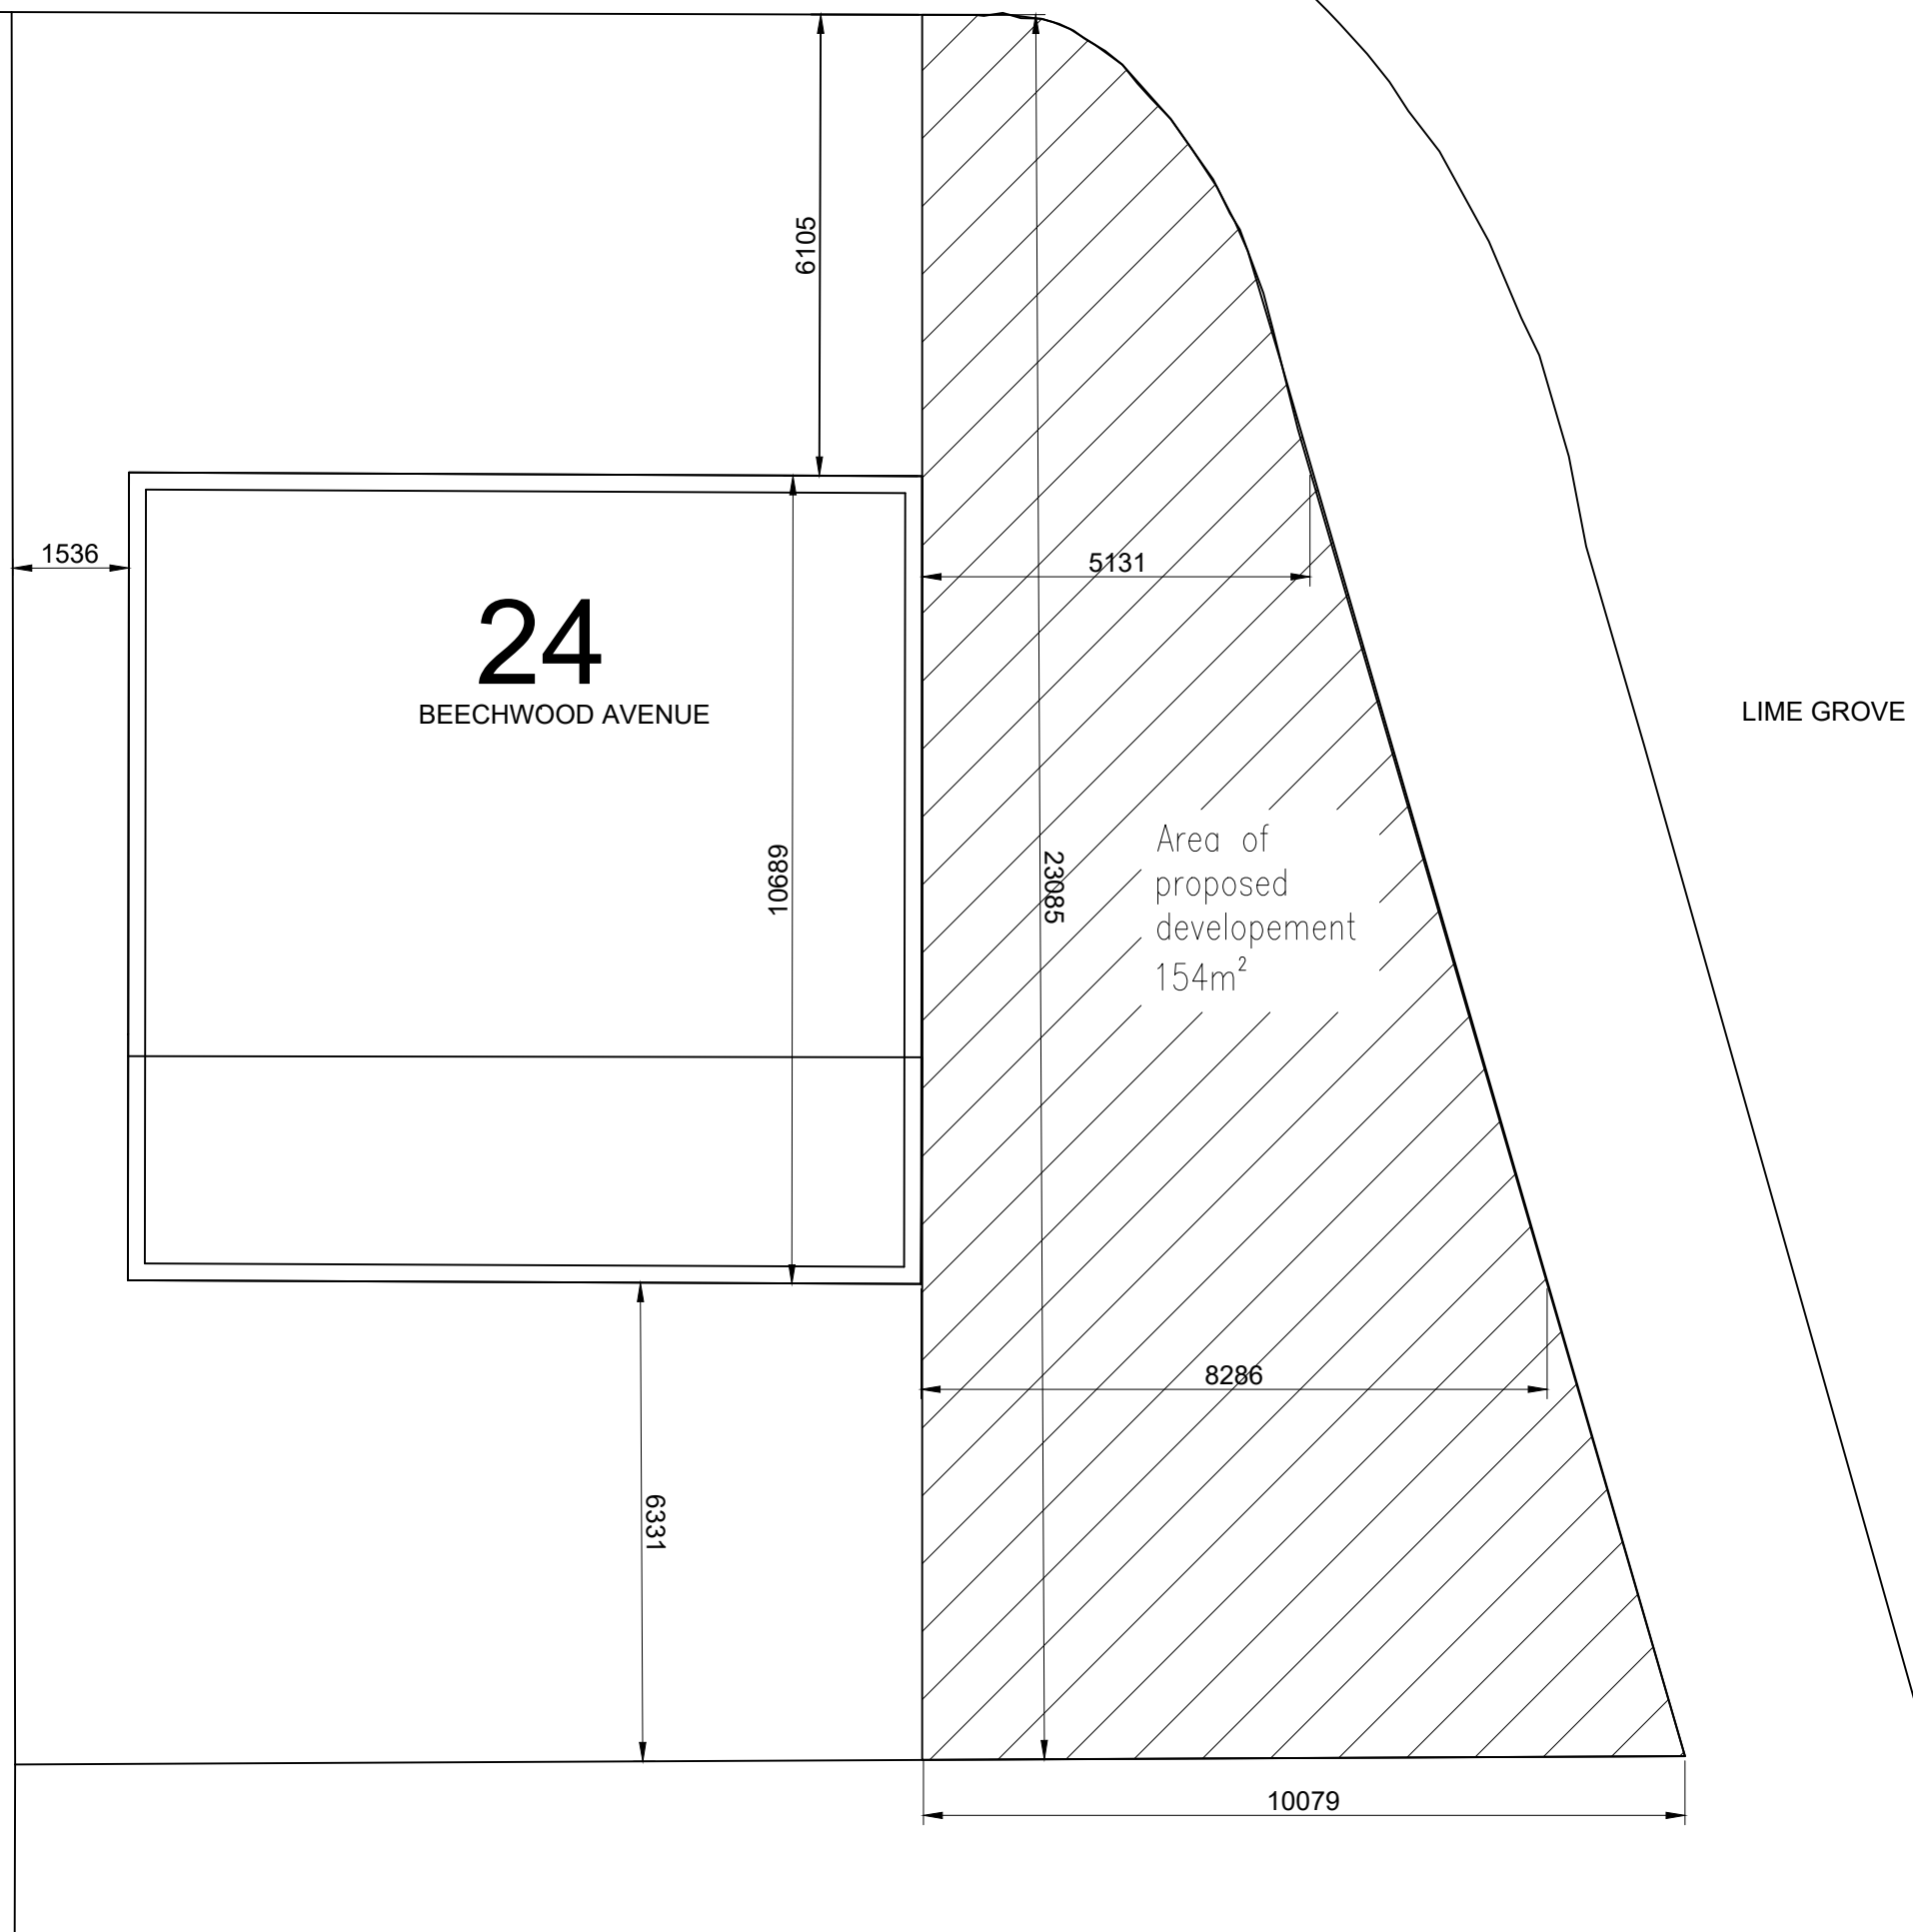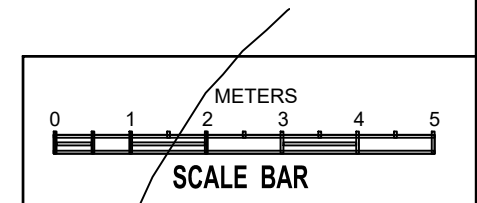

R I C S

J B ASSOCIATES
CHARTERED SURVEYORS & ENGINEERS
140 Morton Way, Southgate, London N14 7AL
Tel: 07967 966 097
ALL DRAWINGS REMAIN THE COPYRIGHT OF J.B. ASSOCIATES.

PROJECT **24 BEECHWOOD AVENUE, HAYES, UB3 1JN.**
PROPOSED NEW DWELLING



SCALE
1:100@A3

DATE
2/2/2019

DRAWING NO.
F/3

REVISION
B

BEECHWOOD AVEVENUE

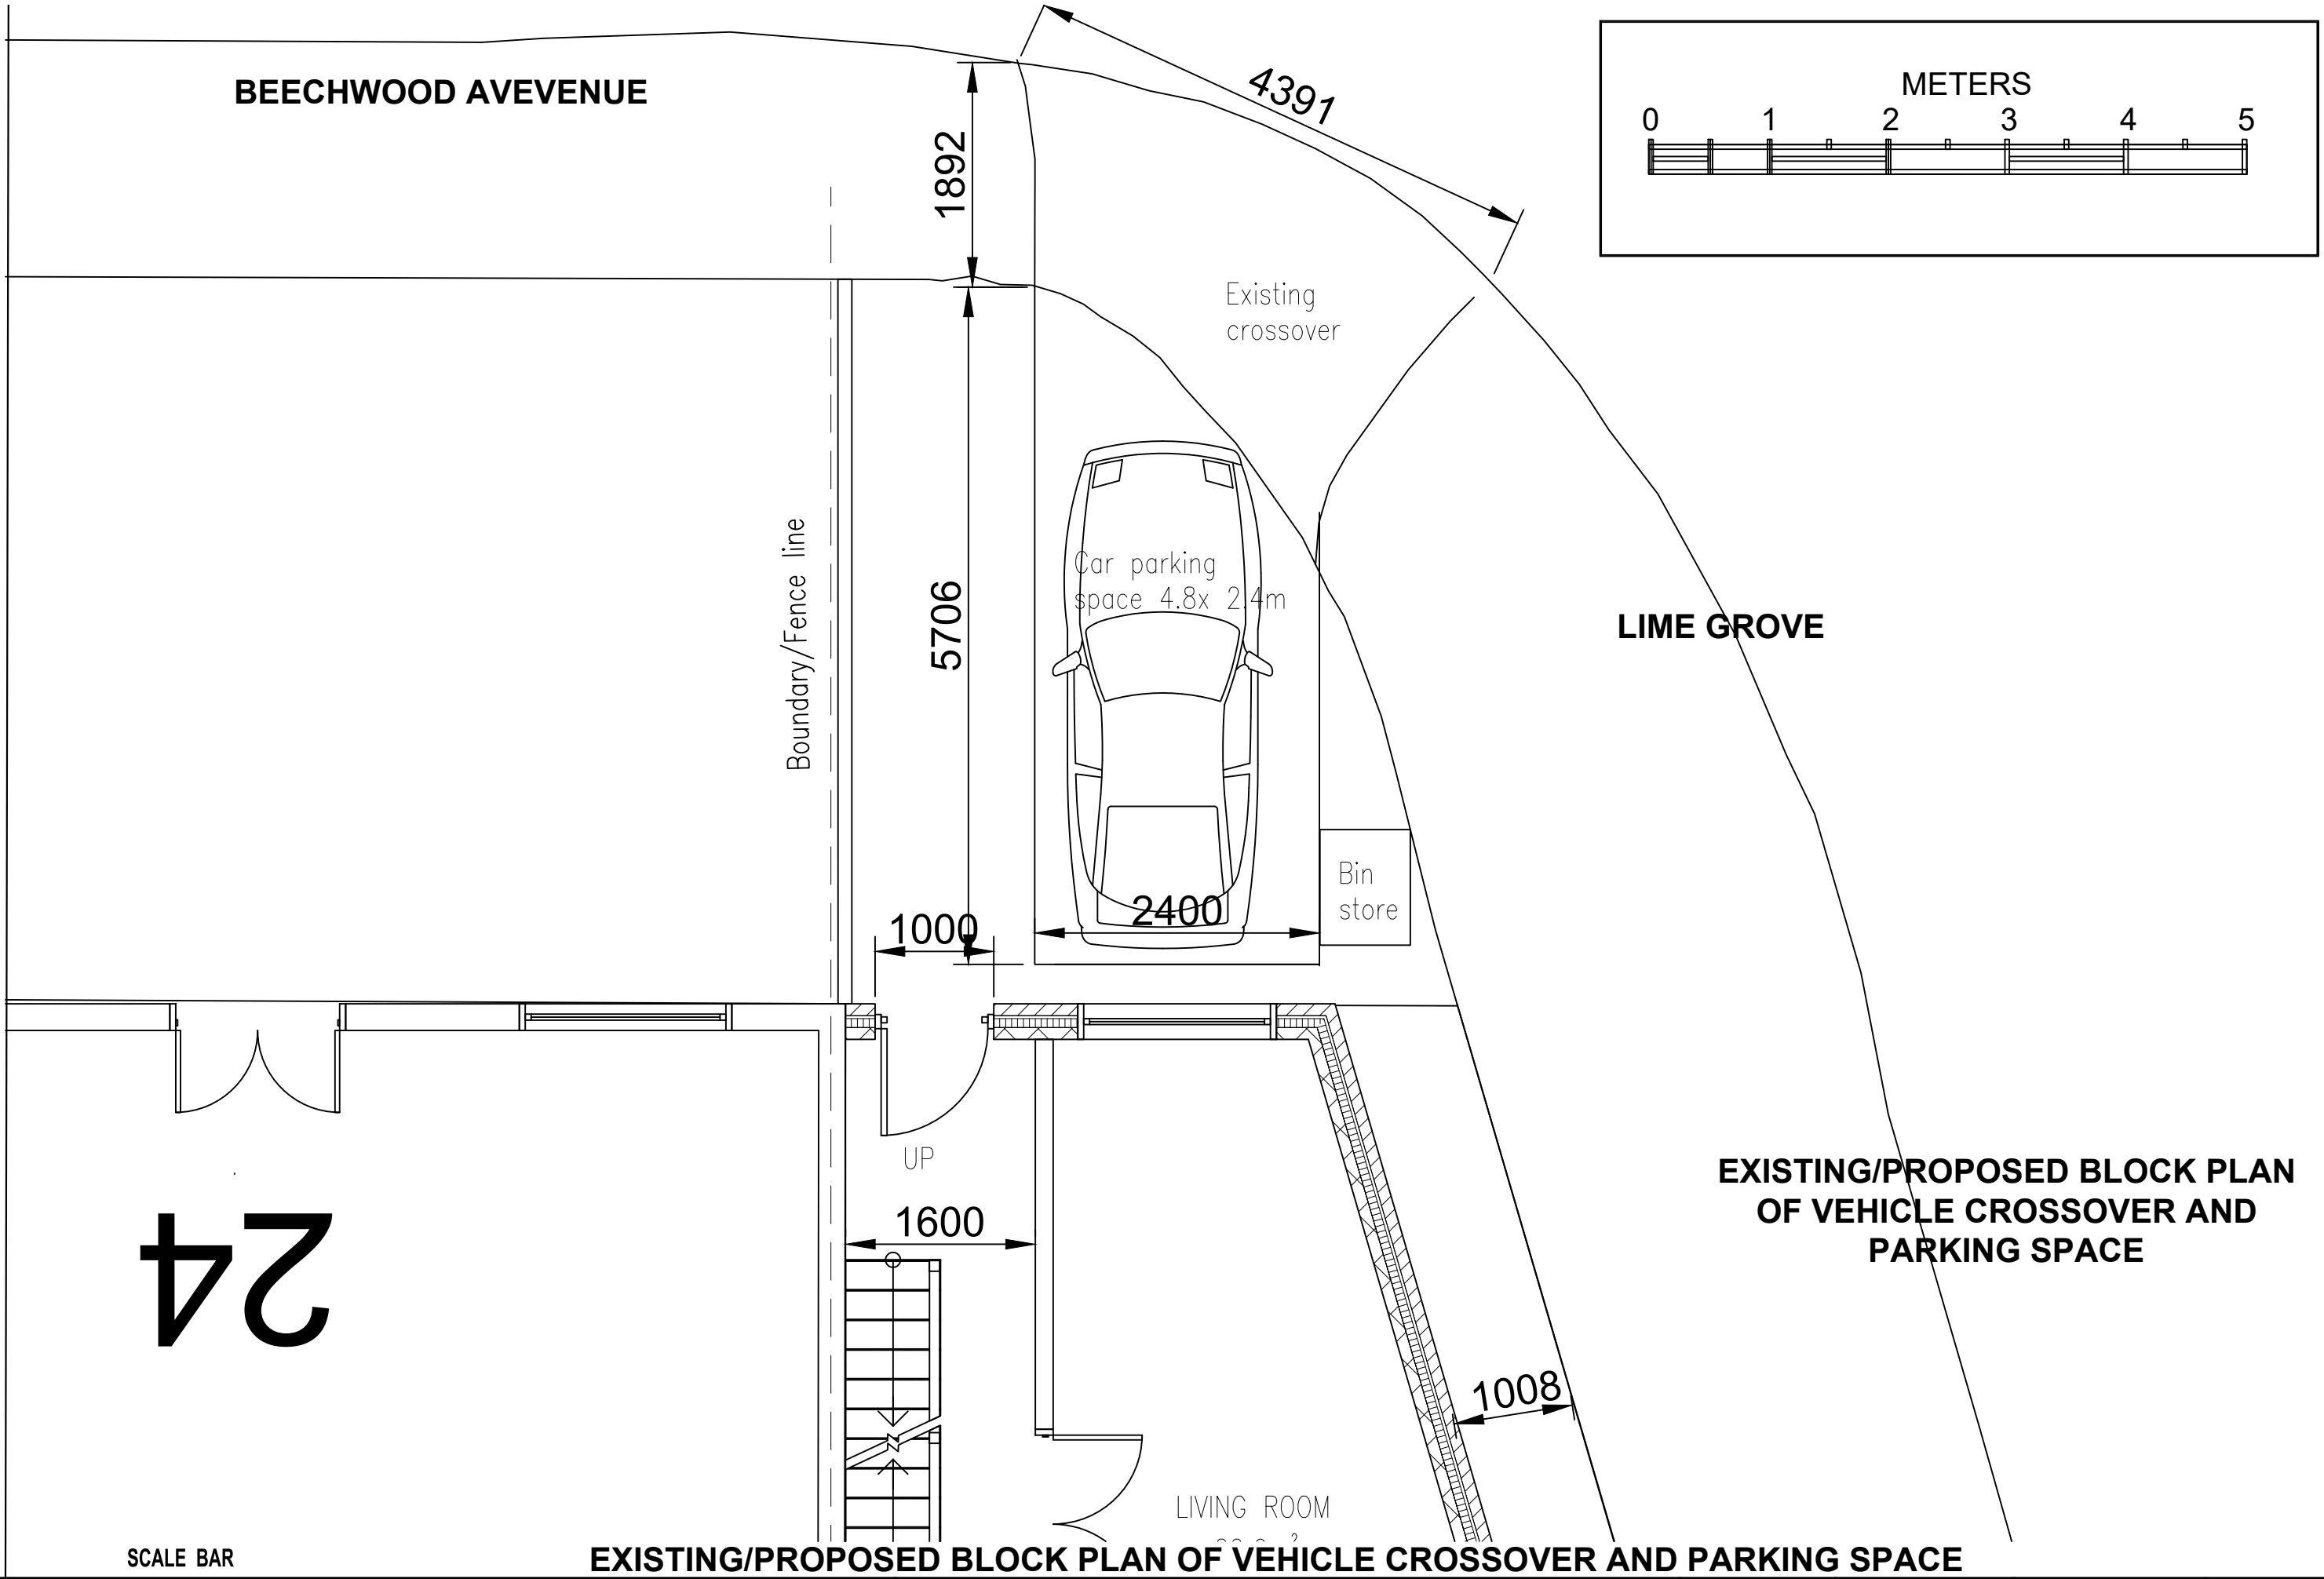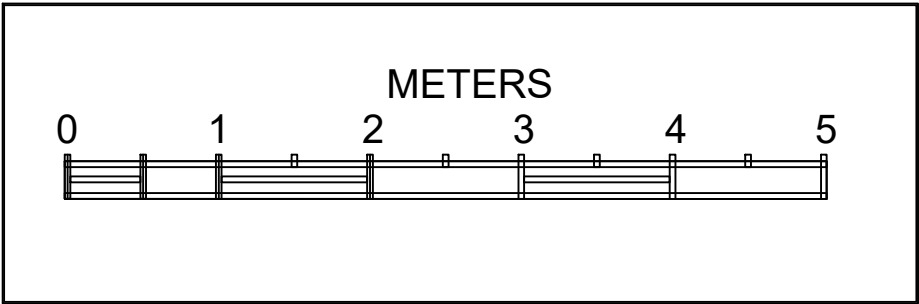


24

EXISTING/PROPOSED BLOCK PLAN OF VEHICLE CROSSOVER AND PARKING SPACE

SCALE BAR



EXISTING/PROPOSED BLOCK PLAN OF VEHICLE CROSSOVER AND PARKING SPACE

	JB ASSOCIATES CHARTERED SURVEYORS & ENGINEERS 140 Morton Way, Southgate, London N14 7AL Tel: 07967 966 097 ALL DRAWINGS REMAIN THE COPYRIGHT OF JB ASSOCIATES.	PROJECT 24 BEECHWOOD AVENUE, HAYES, UB3 1JN. PROPOSED NEW DWELLING	SCALE	DATE	DRAWING NO.	REVISION
			1:50@ A3	2/2/2019	F/10	B

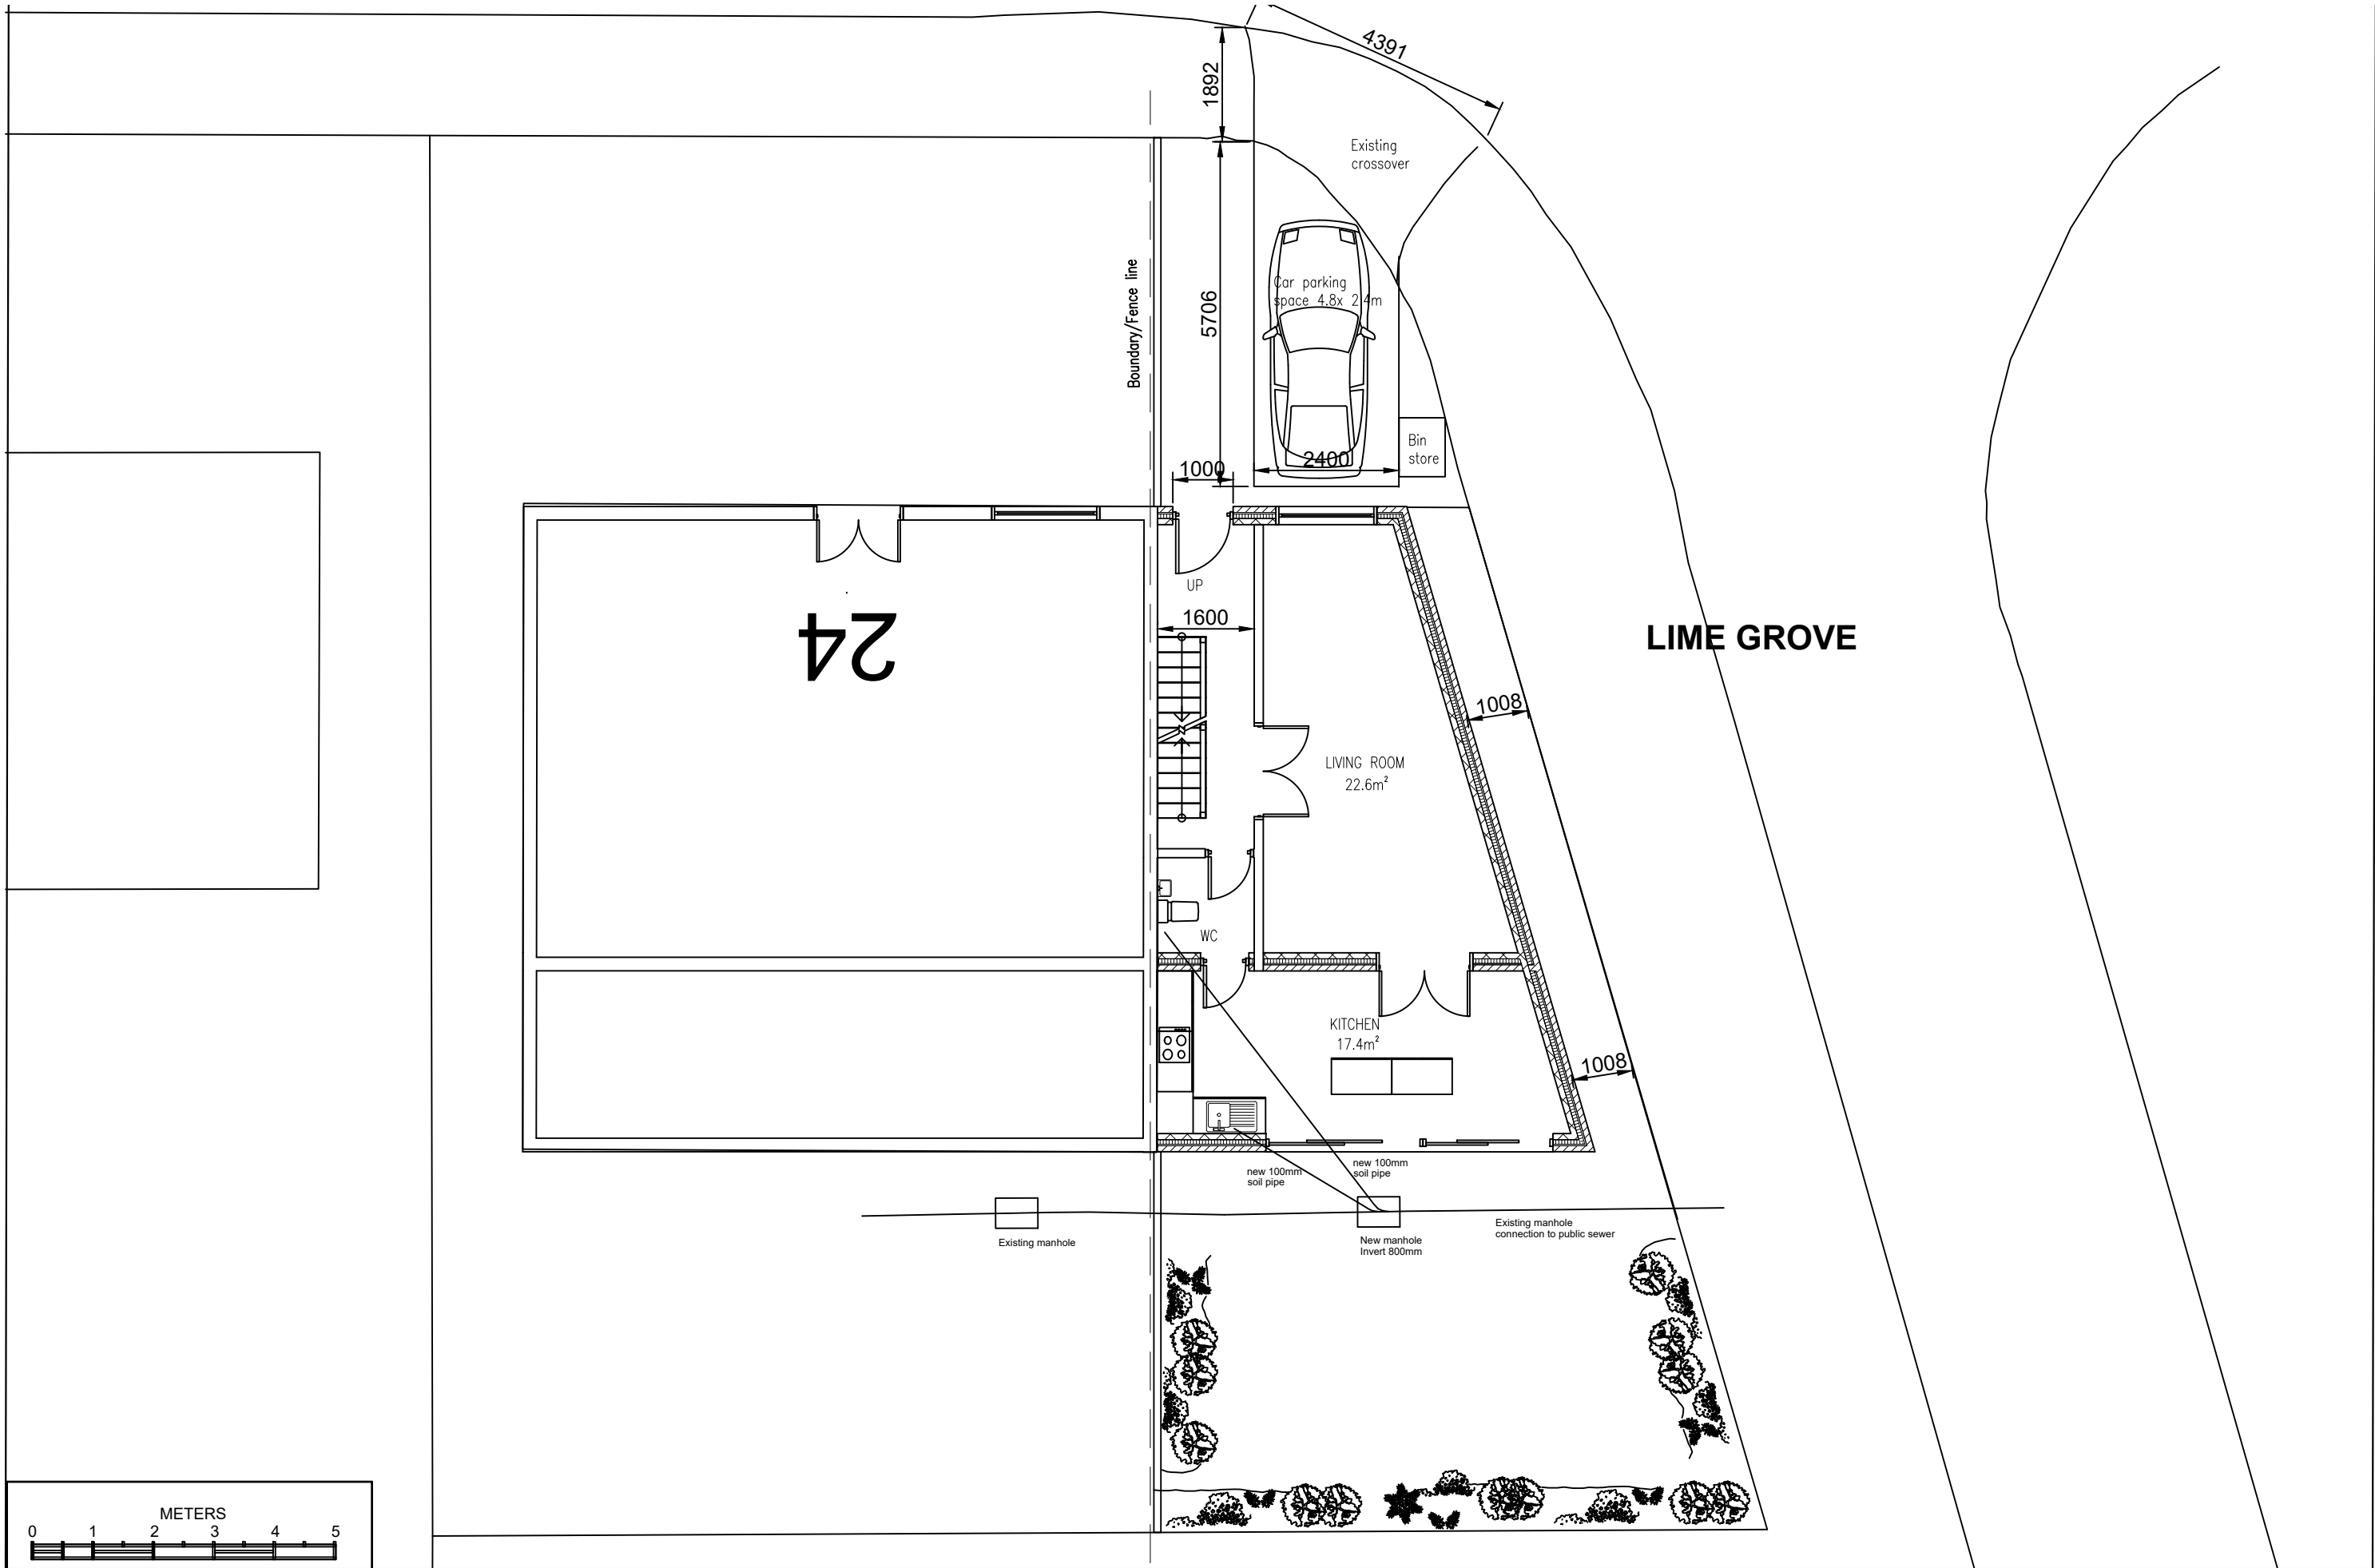

PROPOSED SITE PLAN

 J B ASSOCIATES CHARTERED SURVEYORS & ENGINEERS 140 Morton Way, Southgate, London N14 7AL Tel: 07967 966 097 ALL DRAWINGS REMAIN THE COPYRIGHT OF J B ASSOCIATES.	PROJECT 24 BEECHWOOD AVENUE, HAYES, UB3 1JN. PROPOSED NEW DWELLING	SCALE 1:100@ A3	DATE 2/2/2019	DRAWING NO. F/4	REVISION B
--	---	-----------------------------------	---------------------------------	-----------------------------------	------------------------------

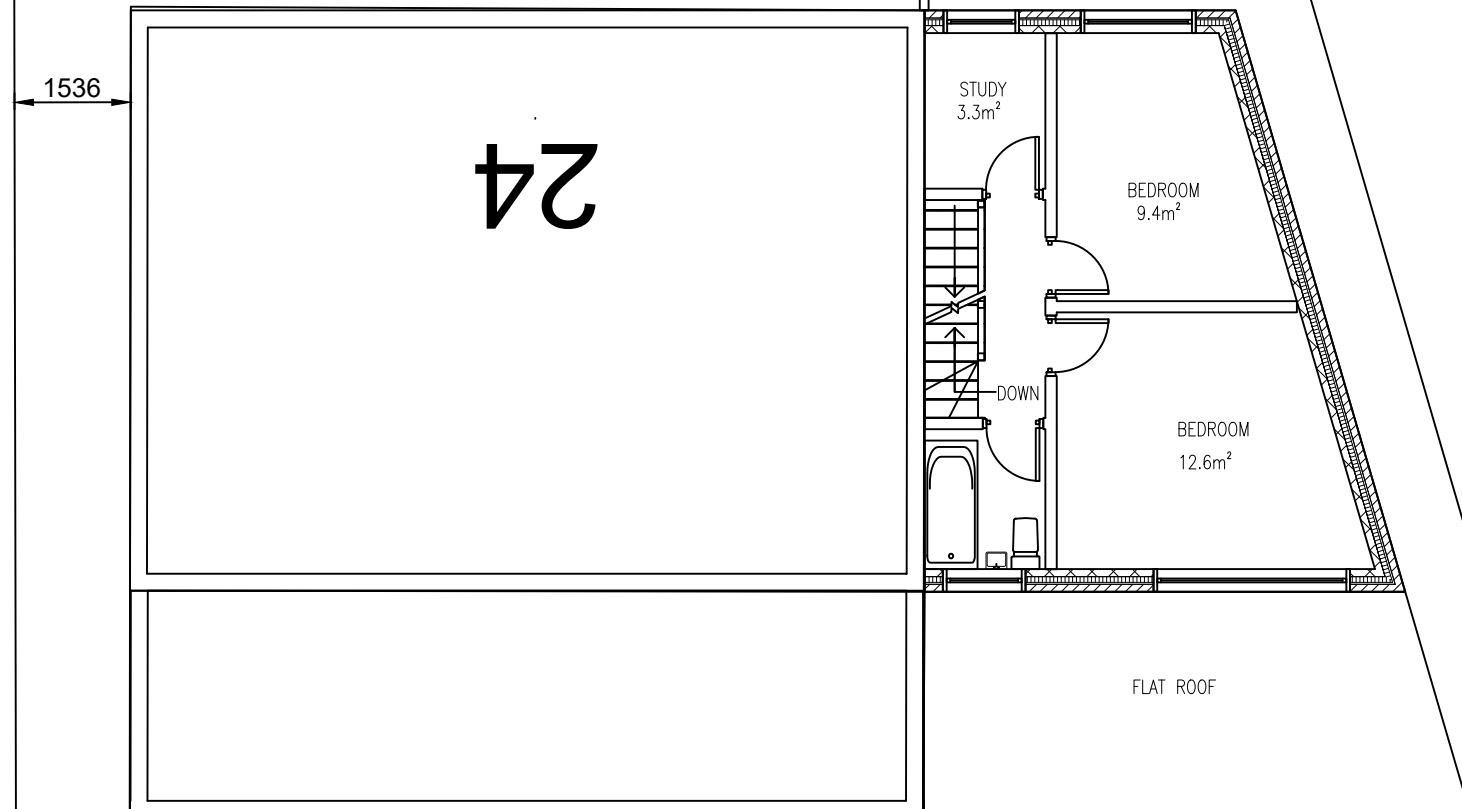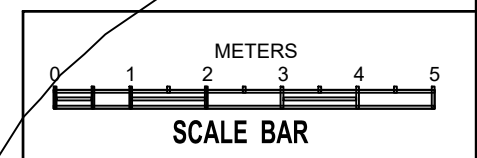

PROPOSED FIRST FLOOR PLAN



J B ASSOCIATES
CHARTERED SURVEYORS & ENGINEERS
140 Morton Way, Southgate, London N14 7AL
Tel: 07967 966 097
ALL DRAWINGS REMAIN THE COPYRIGHT OF J.B. ASSOCIATES.

PROJECT

24 BEECHWOOD AVENUE, HAYES, UB3 1JN.
PROPOSED NEW DWELLING

SCALE

1:100@A3

DATE



2/2/2019

DRAWING NO.

F/5

REVISION

B

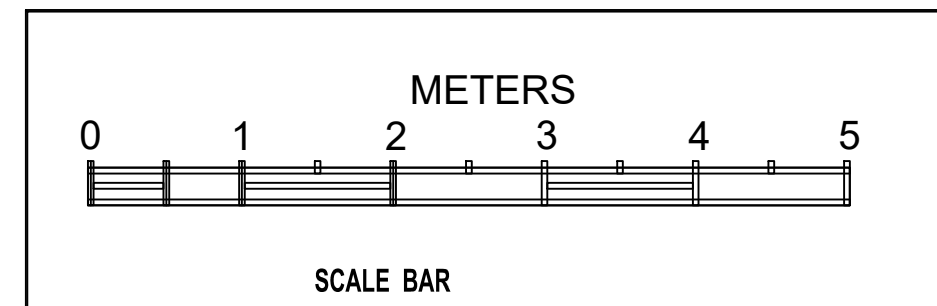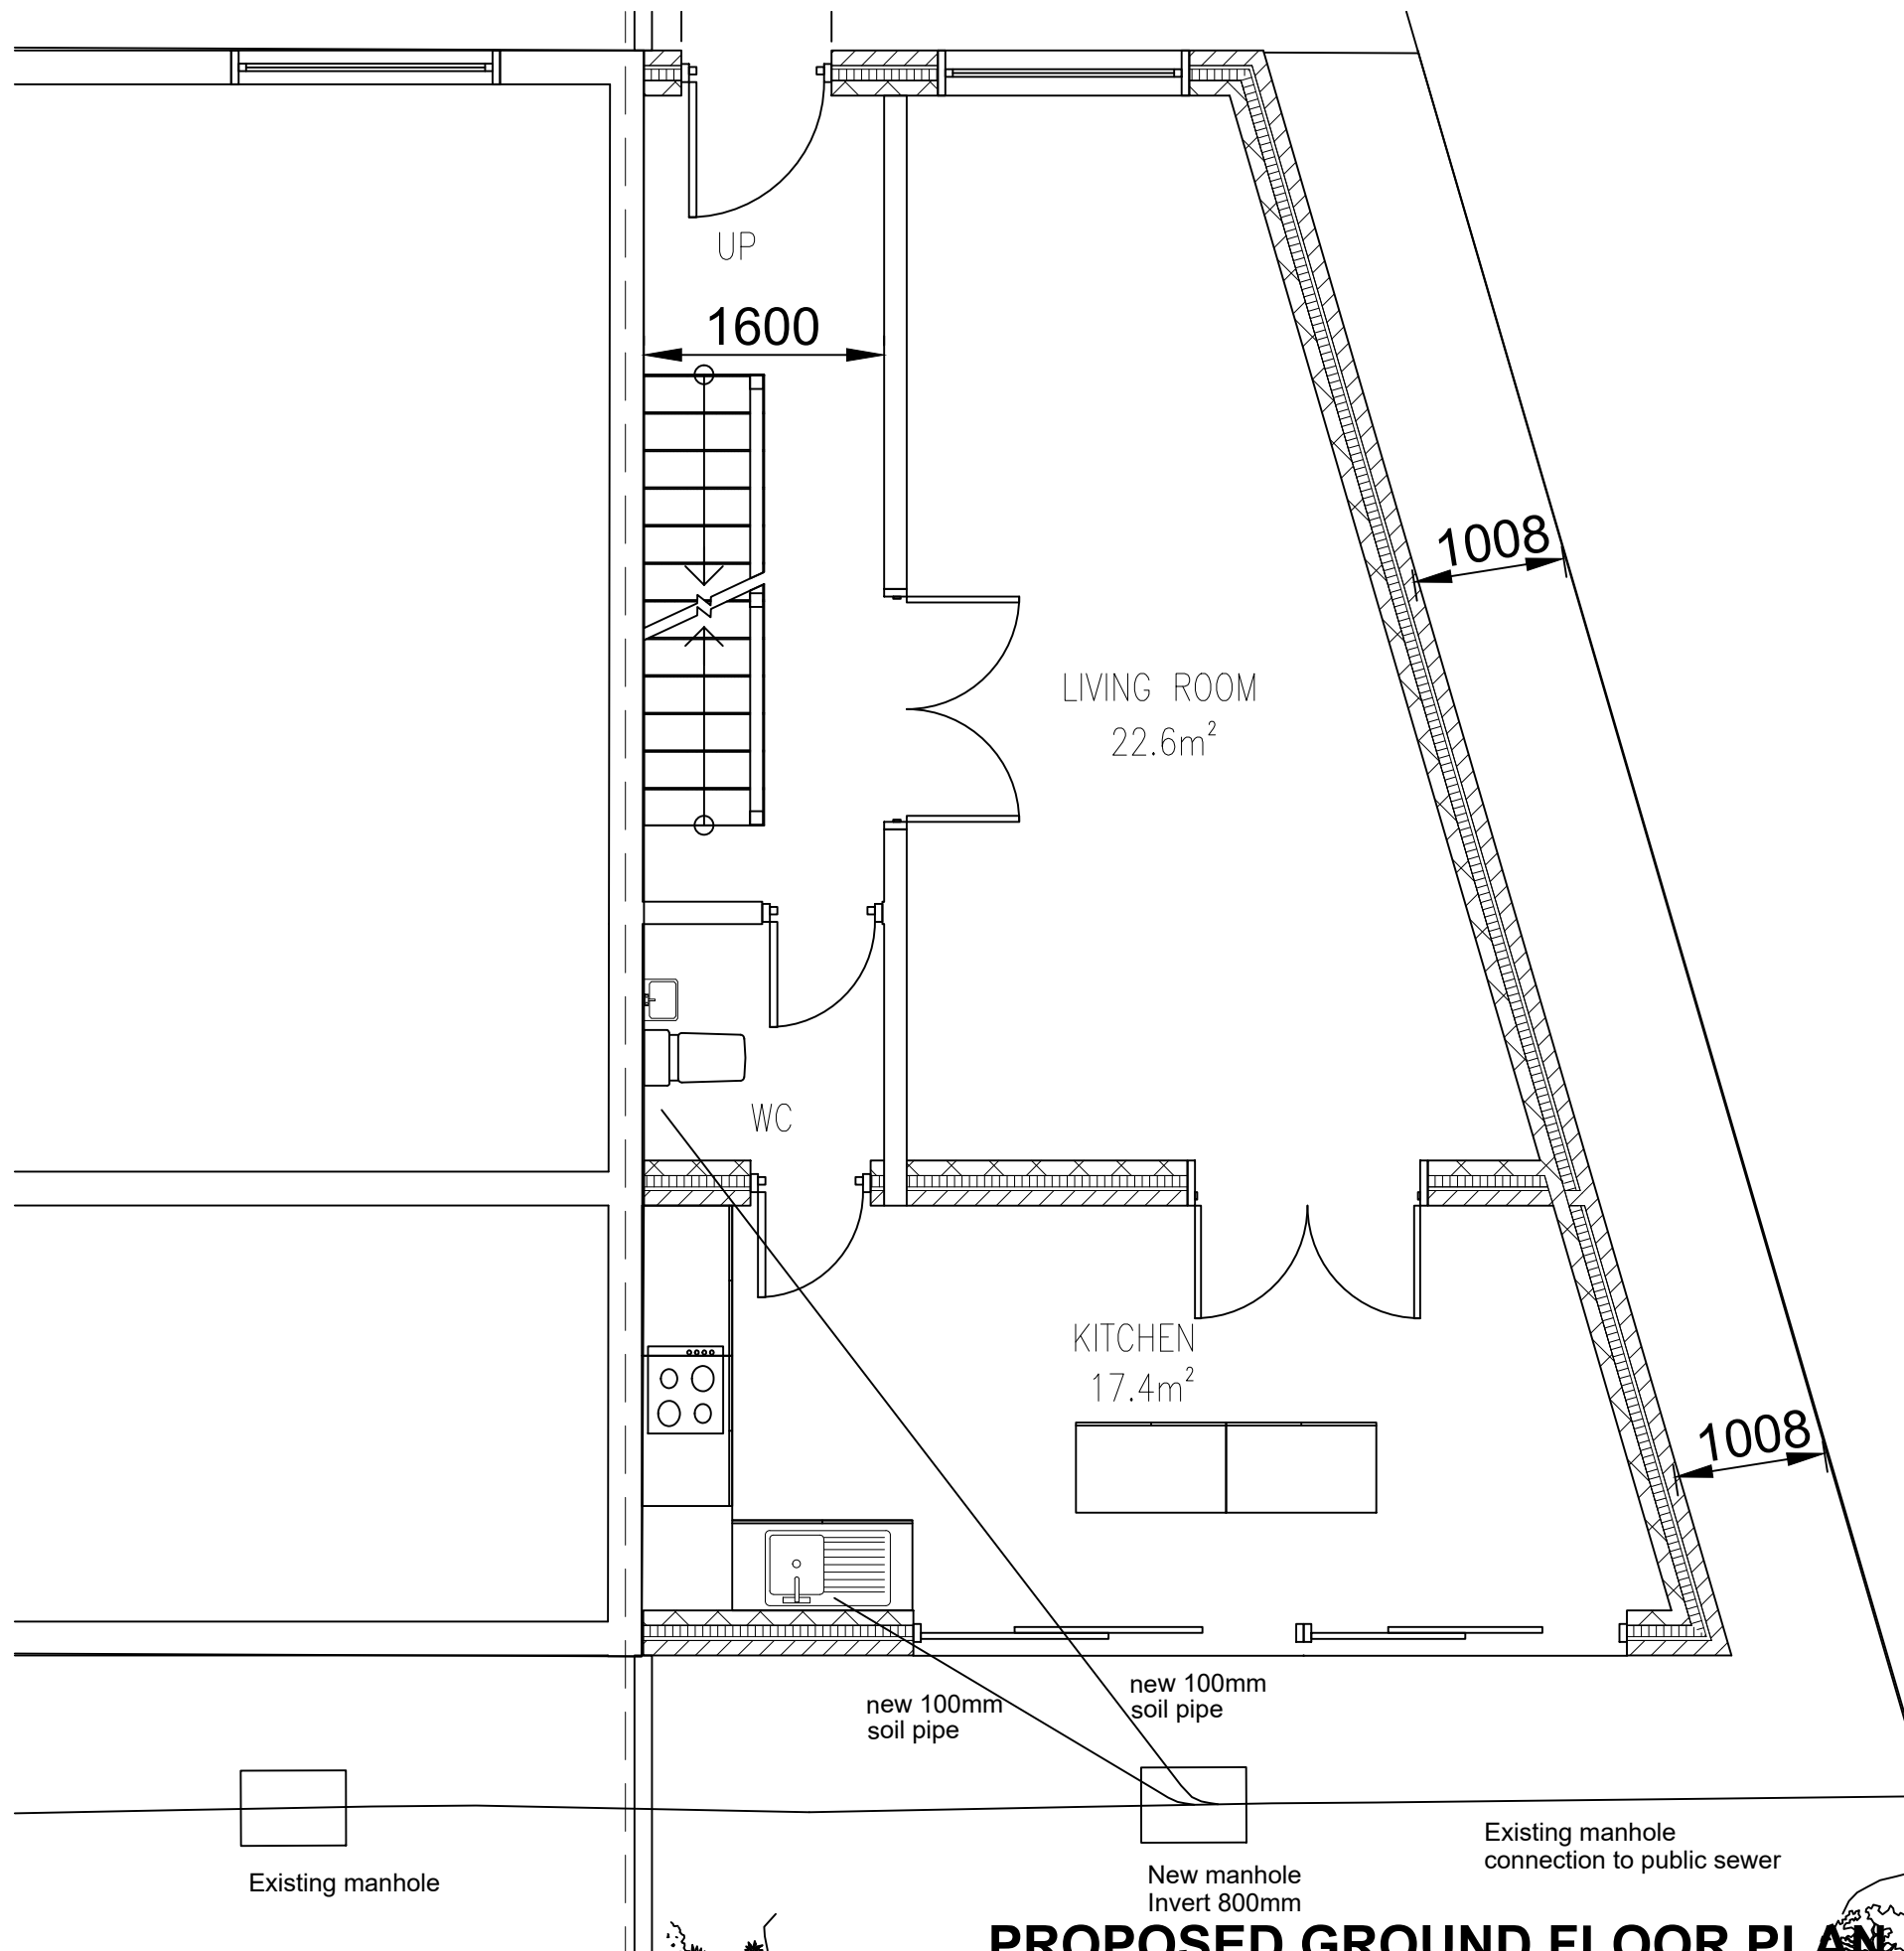

PROPOSED GROUND FLOOR PLAN



JB ASSOCIATES
 CHARTERED SURVEYORS & ENGINEERS
 140 Morton Way, Southgate, London N14 7AL
 Tel: 07967 966 097
 ALL DRAWINGS REMAIN THE COPYRIGHT OF JB ASSOCIATES.



PROJECT **24 BEECHWOOD AVENUE, HAYES, UB3 1JN.**
PROPOSED NEW DWELLING

SCALE
 1:50@A3

DATE
 2/2/2019

DRAWING NO.
 F/6

REVISION
 B

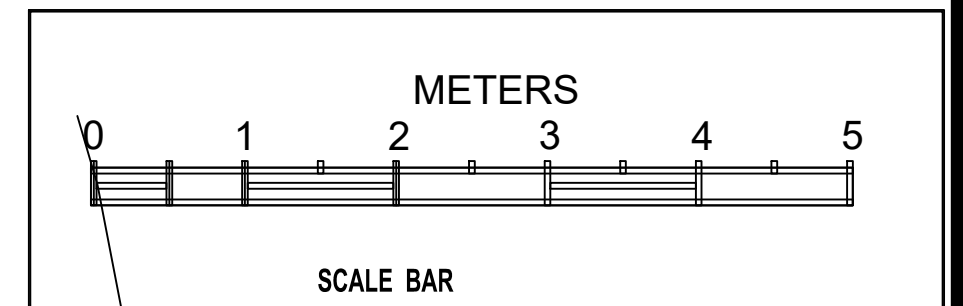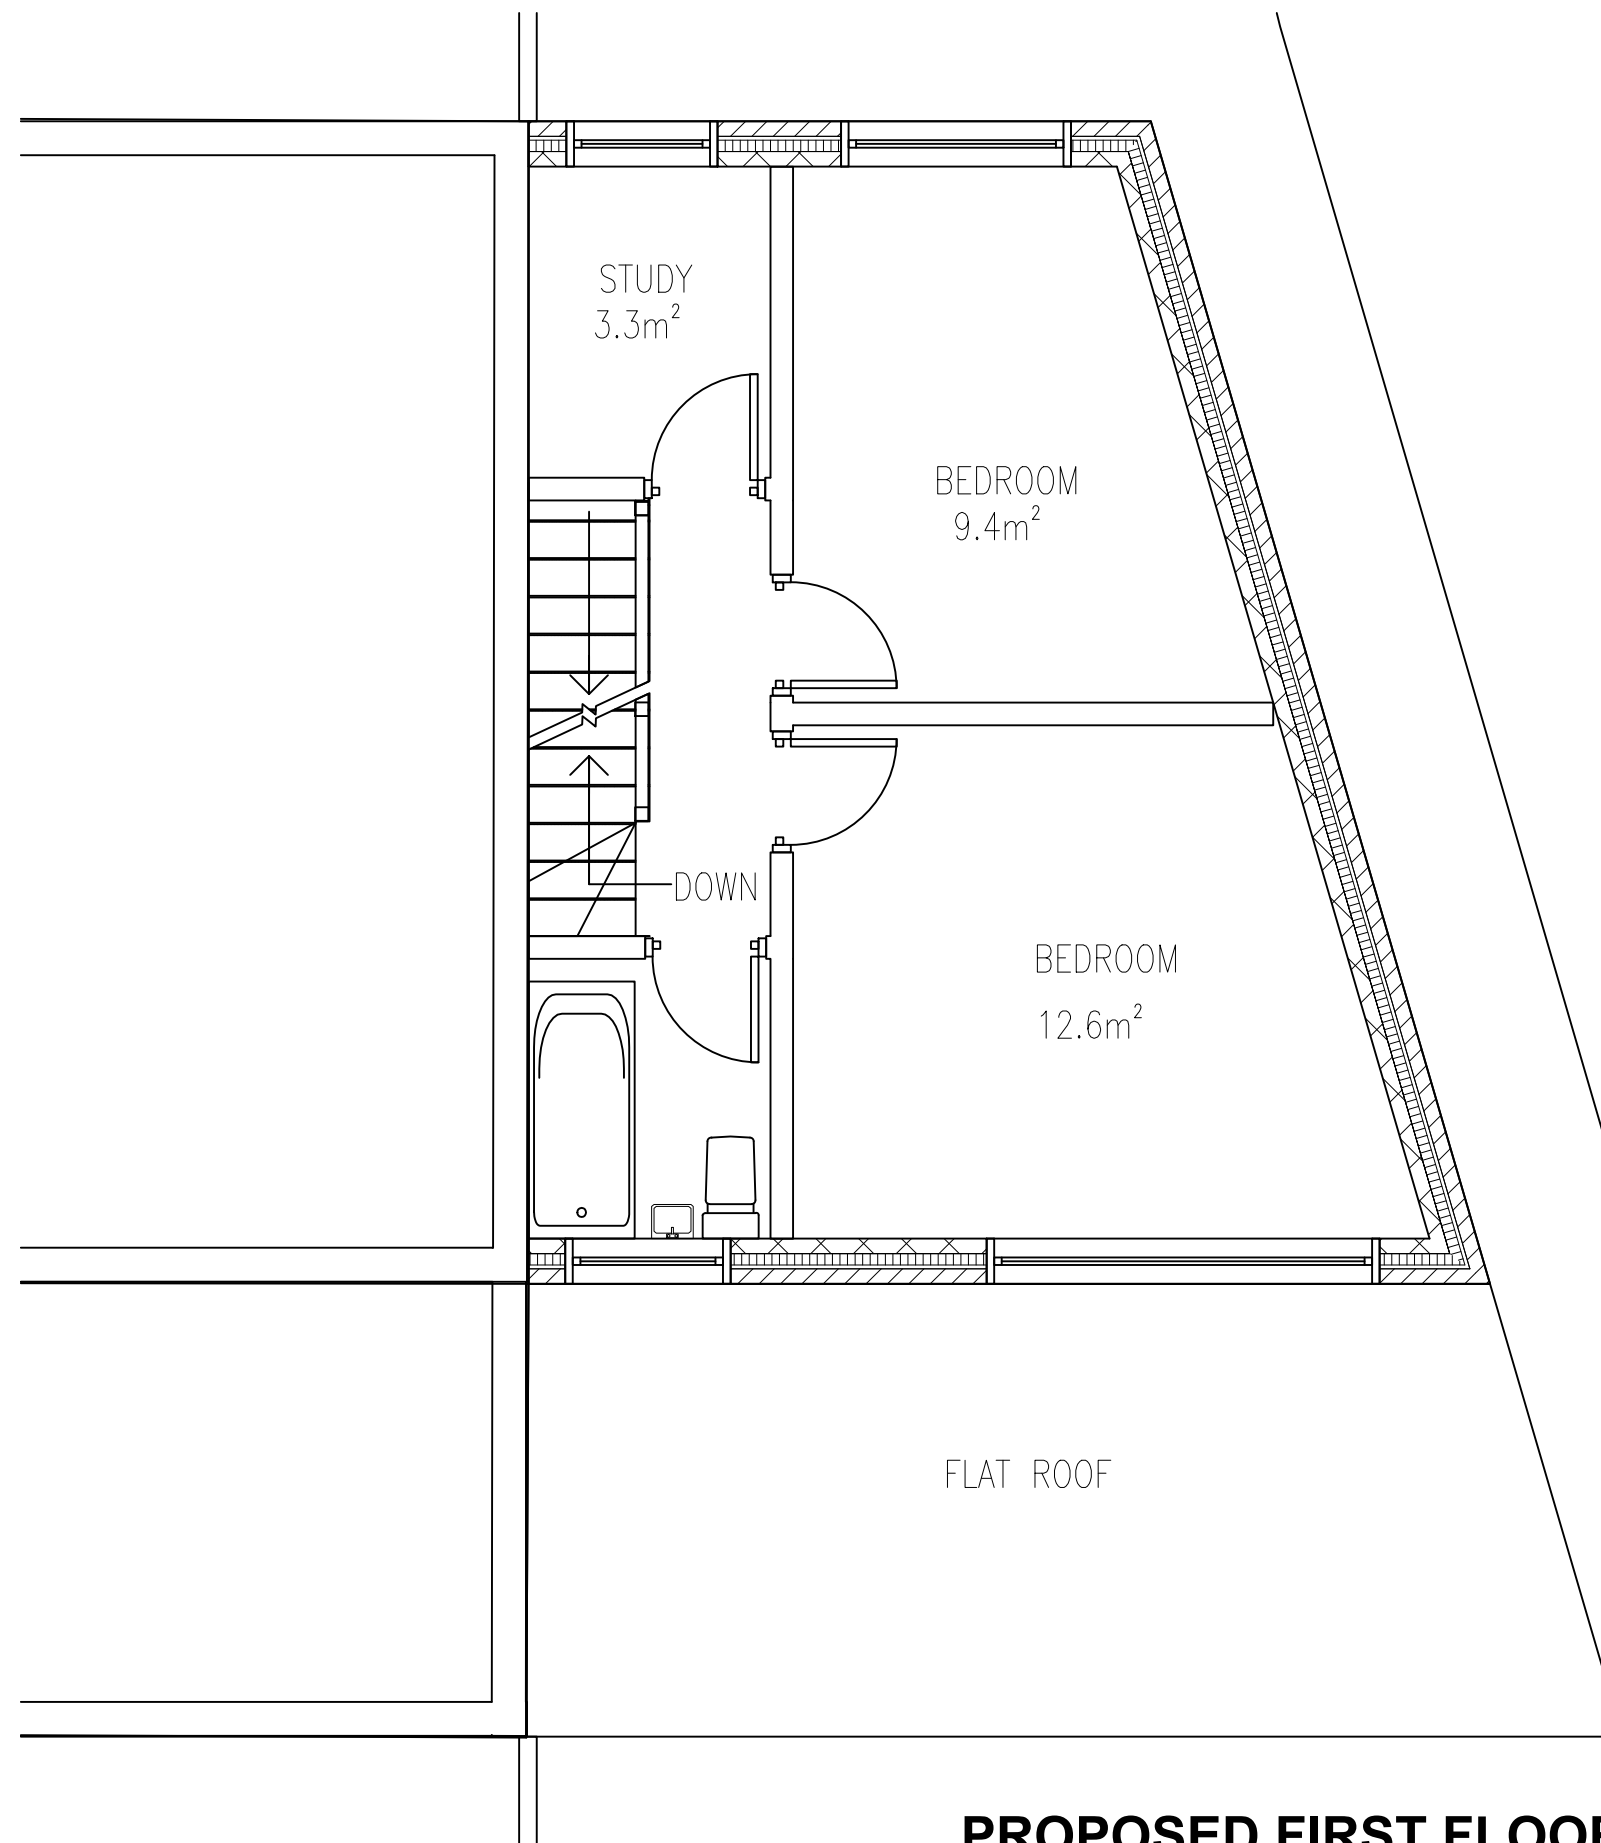

PROPOSED FIRST FLOOR PLAN



J B ASSOCIATES
 CHARTERED SURVEYORS & ENGINEERS
 140 Morton Way, Southgate, London N14 7AL
 Tel: 07967 966 097
 ALL DRAWINGS REMAIN THE COPYRIGHT OF J.B. ASSOCIATES.

PROJECT

24 BEECHWOOD AVENUE, HAYES, UB3 1JN.
 PROPOSED NEW DWELLING

SCALE

1:50@A3

DATE



2/2/2019

DRAWING NO.

F/7

REVISION

B

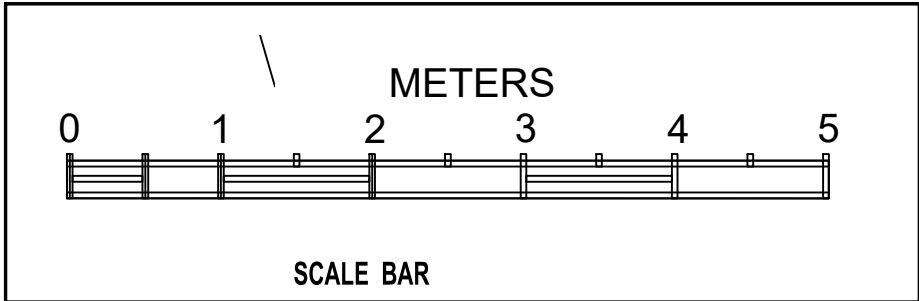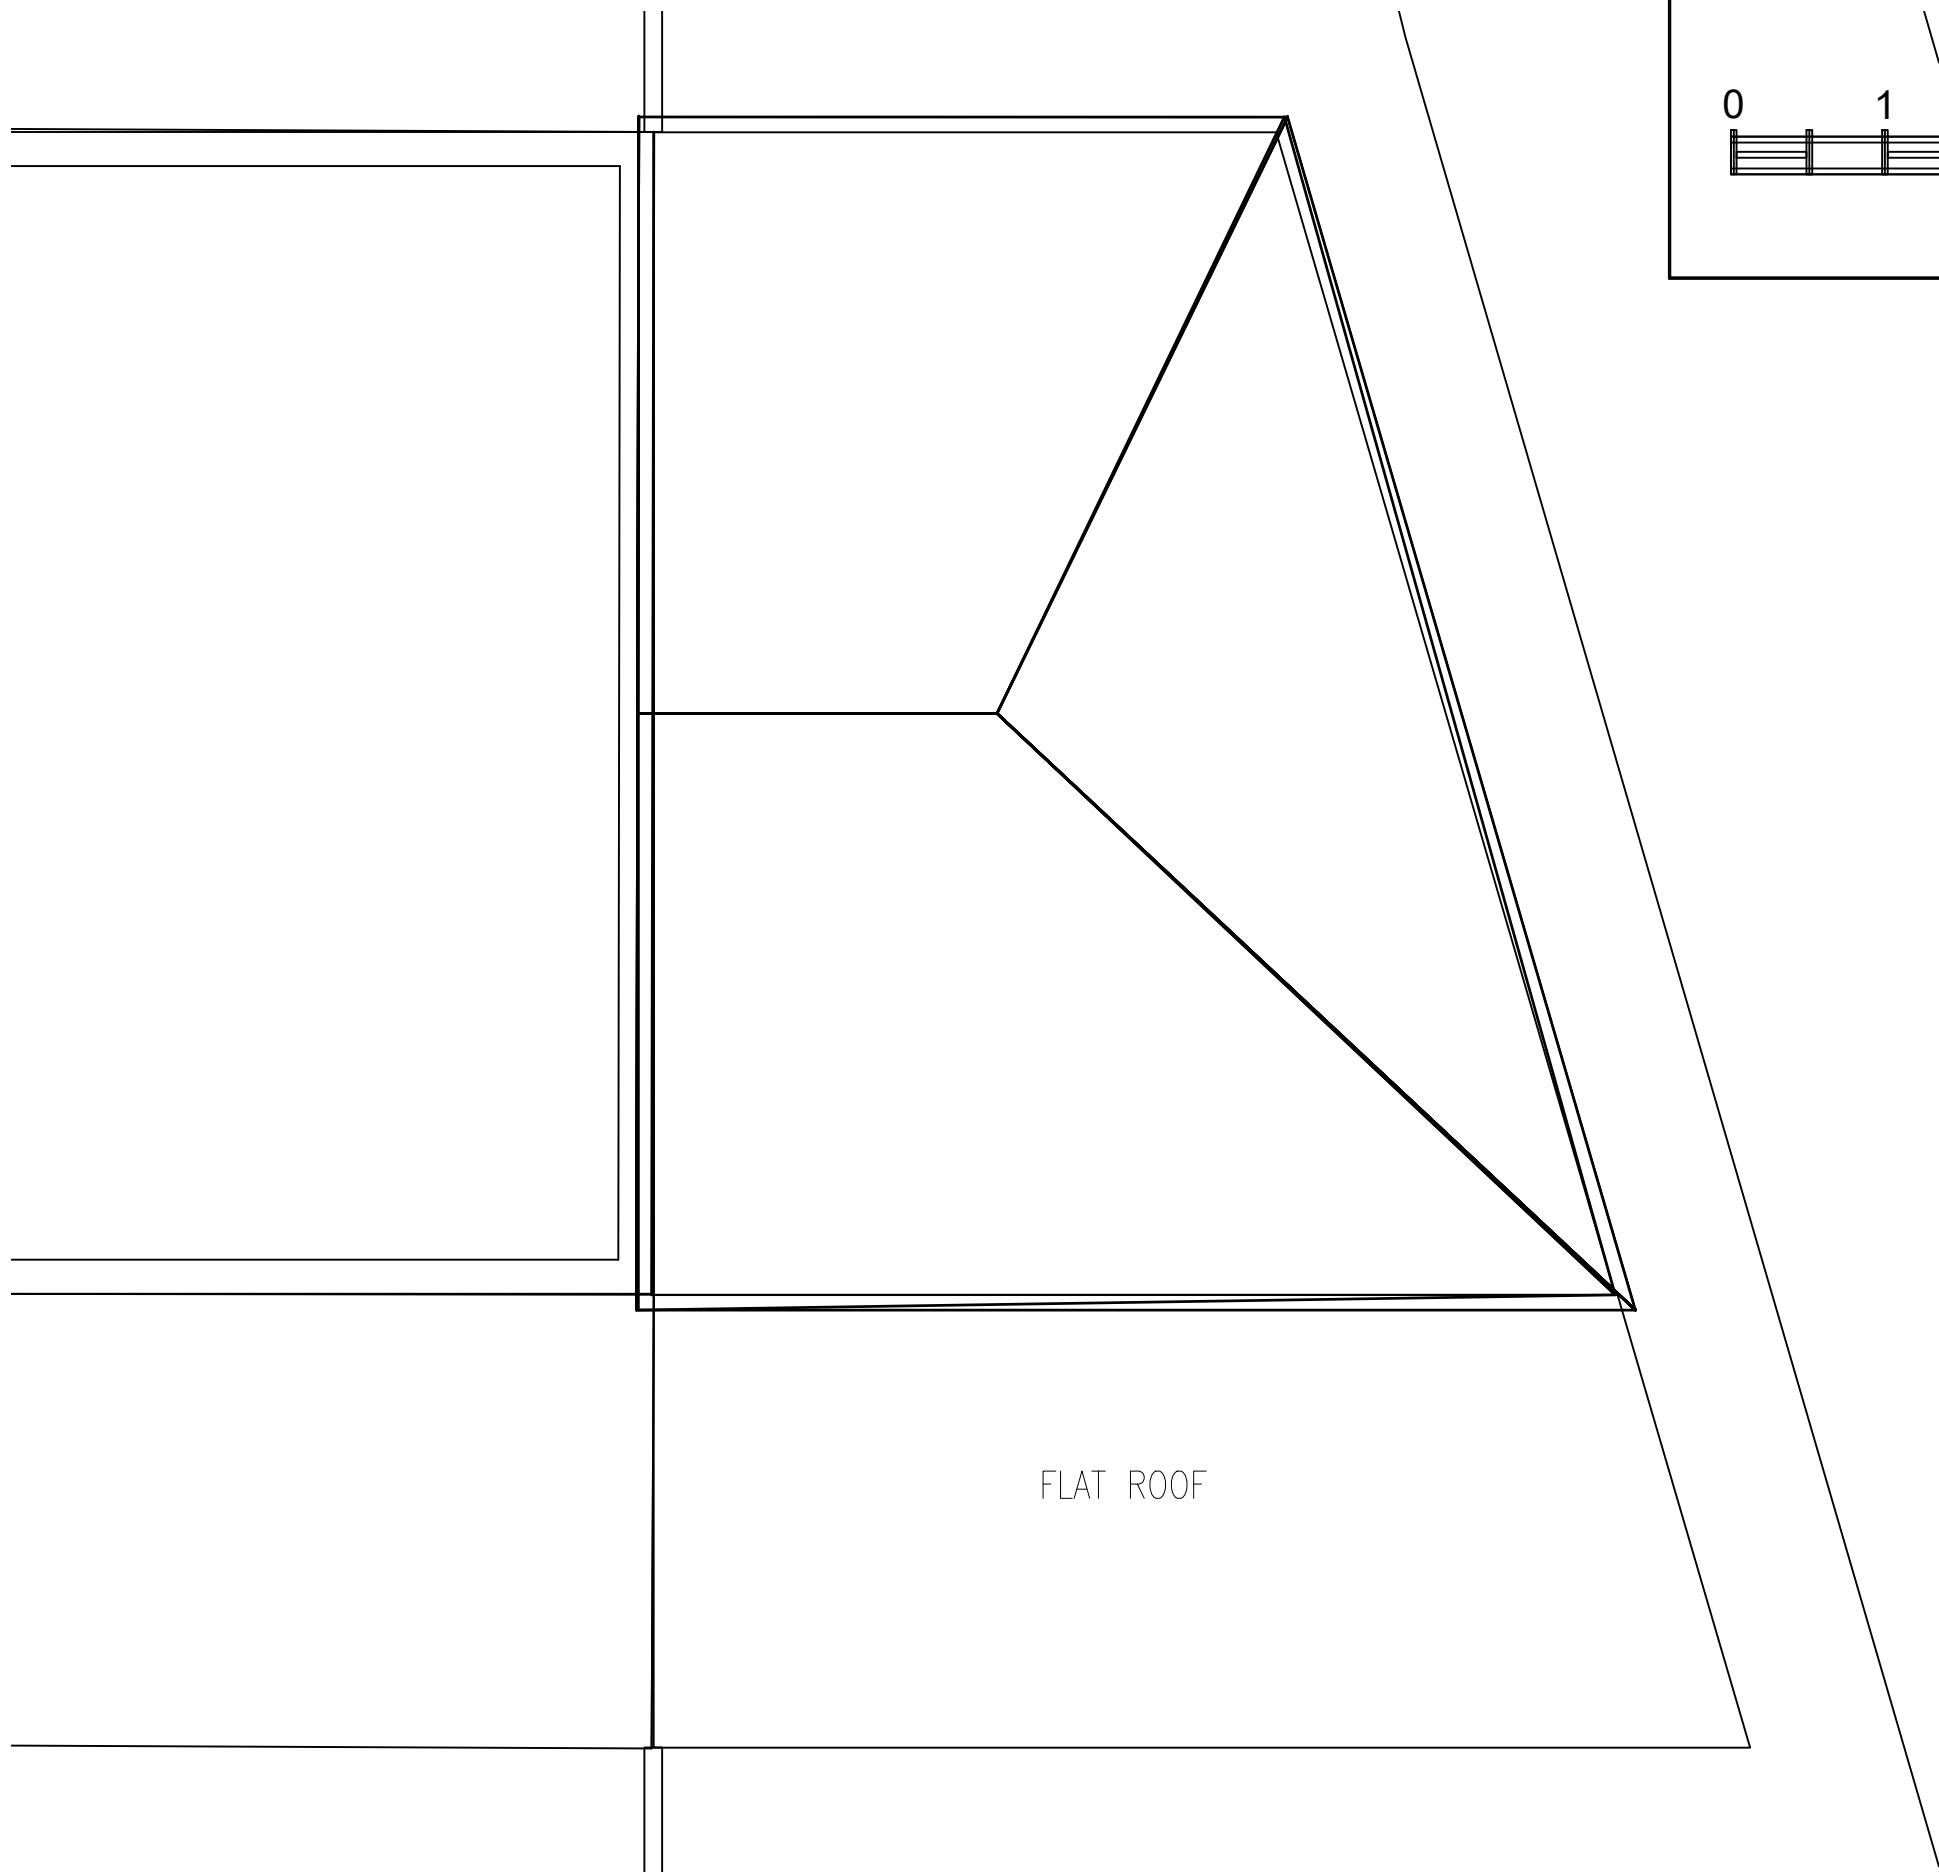

PROPOSED ROOF PLAN



J B ASSOCIATES
CHARTERED SURVEYORS & ENGINEERS
140 Morton Way, Southgate, London N14 7AL
Tel: 07967 966 097
ALL DRAWINGS REMAIN THE COPYRIGHT OF J.B. ASSOCIATES.

PROJECT
24 BEECHWOOD AVENUE, HAYES, UB3 1JN.
PROPOSED NEW DWELLING


SCALE
1:50@A3

DATE
2/2/2019


DRAWING NO.
F/8

REVISION
B

LIME GROVE

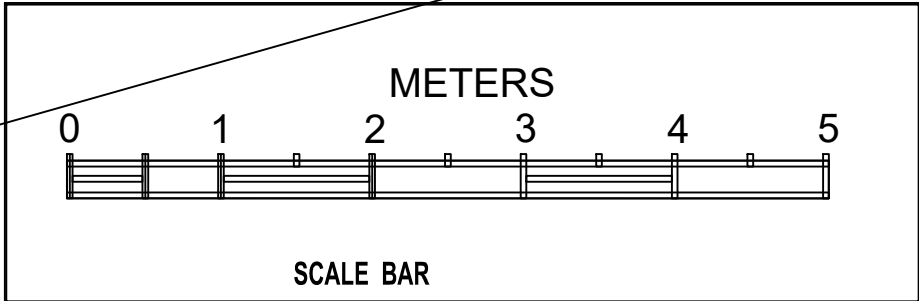

pavement

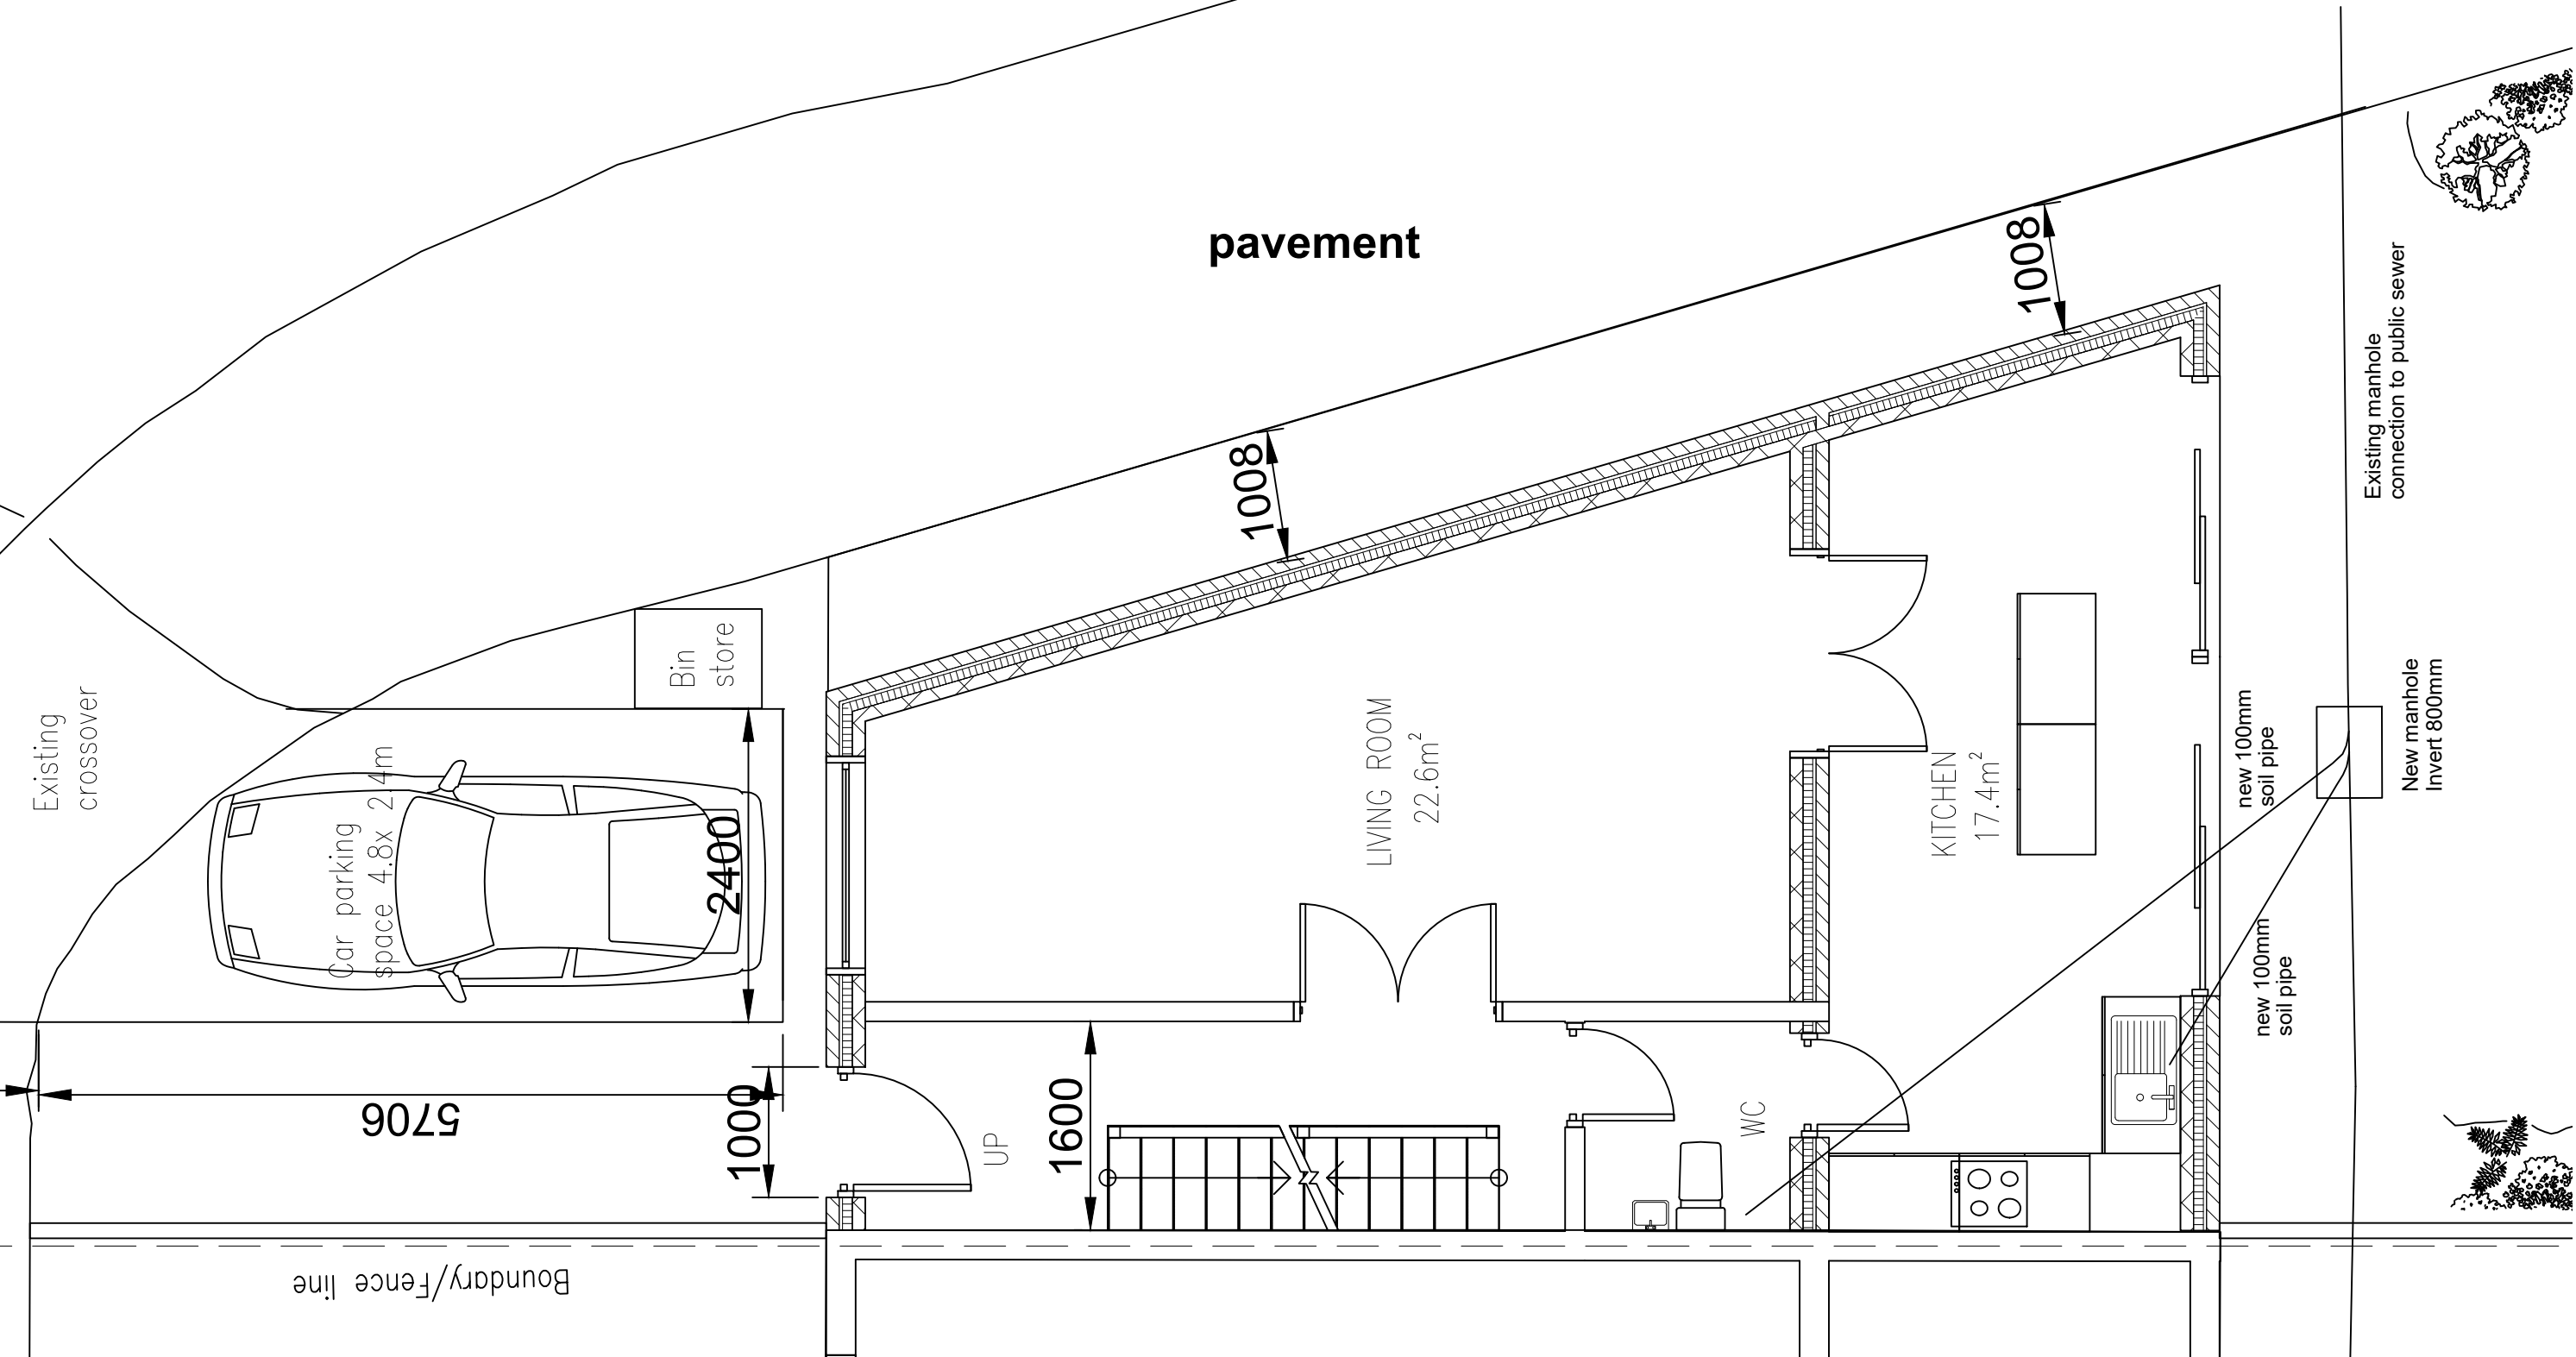

PROPOSED GROUND FLOOR PLAN SHOWING DRAINAGE



JB ASSOCIATES
CHARTERED SURVEYORS & ENGINEERS
140 Morton Way, Southgate, London N14 7AL
Tel: 07967 966 097
ALL DRAWINGS REMAIN THE COPYRIGHT OF JB ASSOCIATES.


PROJECT
24 BEECHWOOD AVENUE, HAYES, UB3 1JN.
PROPOSED NEW DWELLING

SCALE
1:50@A3

DATE
2/2/2019

DRAWING NO.
F/9

REVISION
B

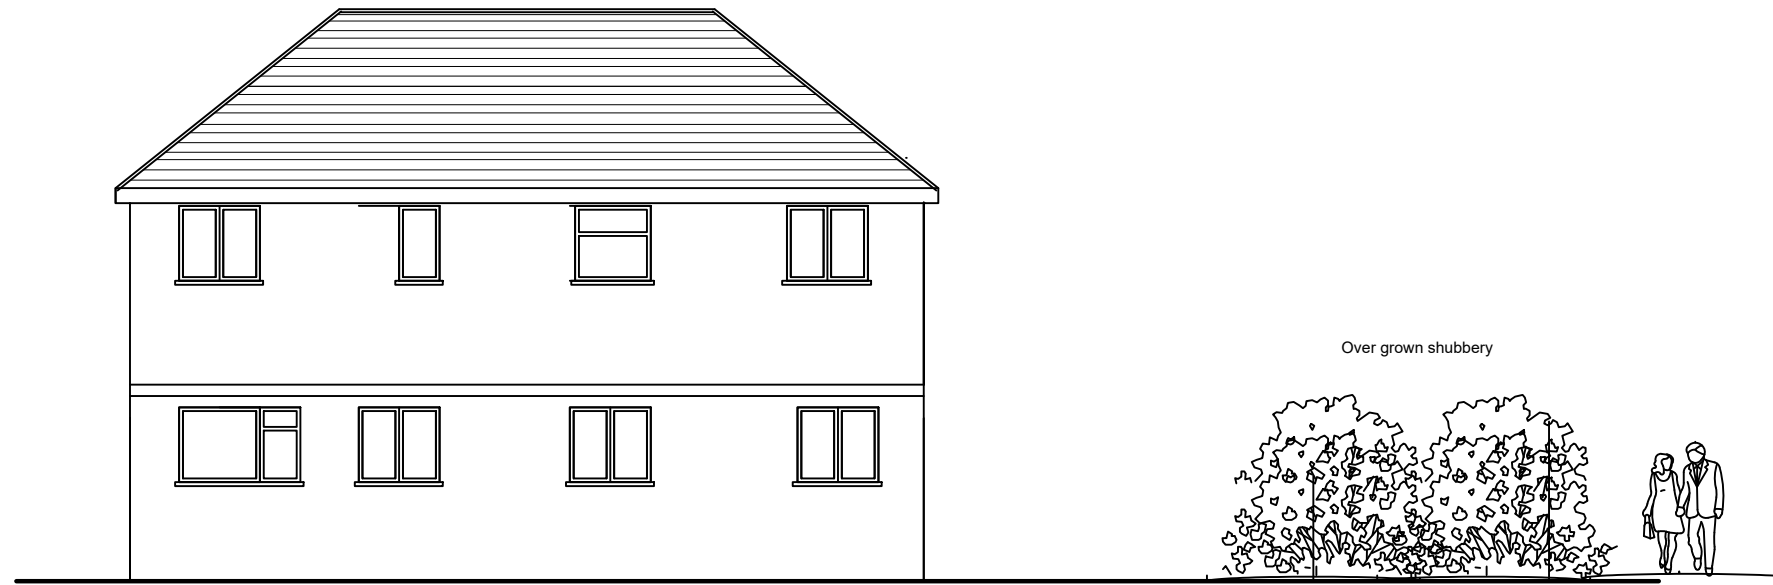

EXISTING REAR ELEVATION



JB ASSOCIATES
 CHARTERED SURVEYORS & ENGINEERS
 140 Morton Way, Southgate, London N14 7AL
 Tel: 07967 966 097
 ALL DRAWINGS REMAIN THE COPYRIGHT OF JB ASSOCIATES.

PROJECT

24 BEECHWOOD AVENUE, HAYES, UB3 1JN.
 PROPOSED NEW DWELLING

SCALE

1:100@A3

DATE



2/2/2019

DRAWING NO.

E/1

REVISION

B

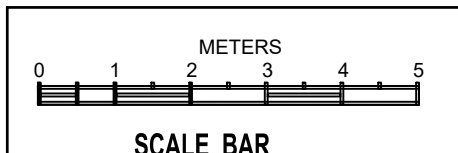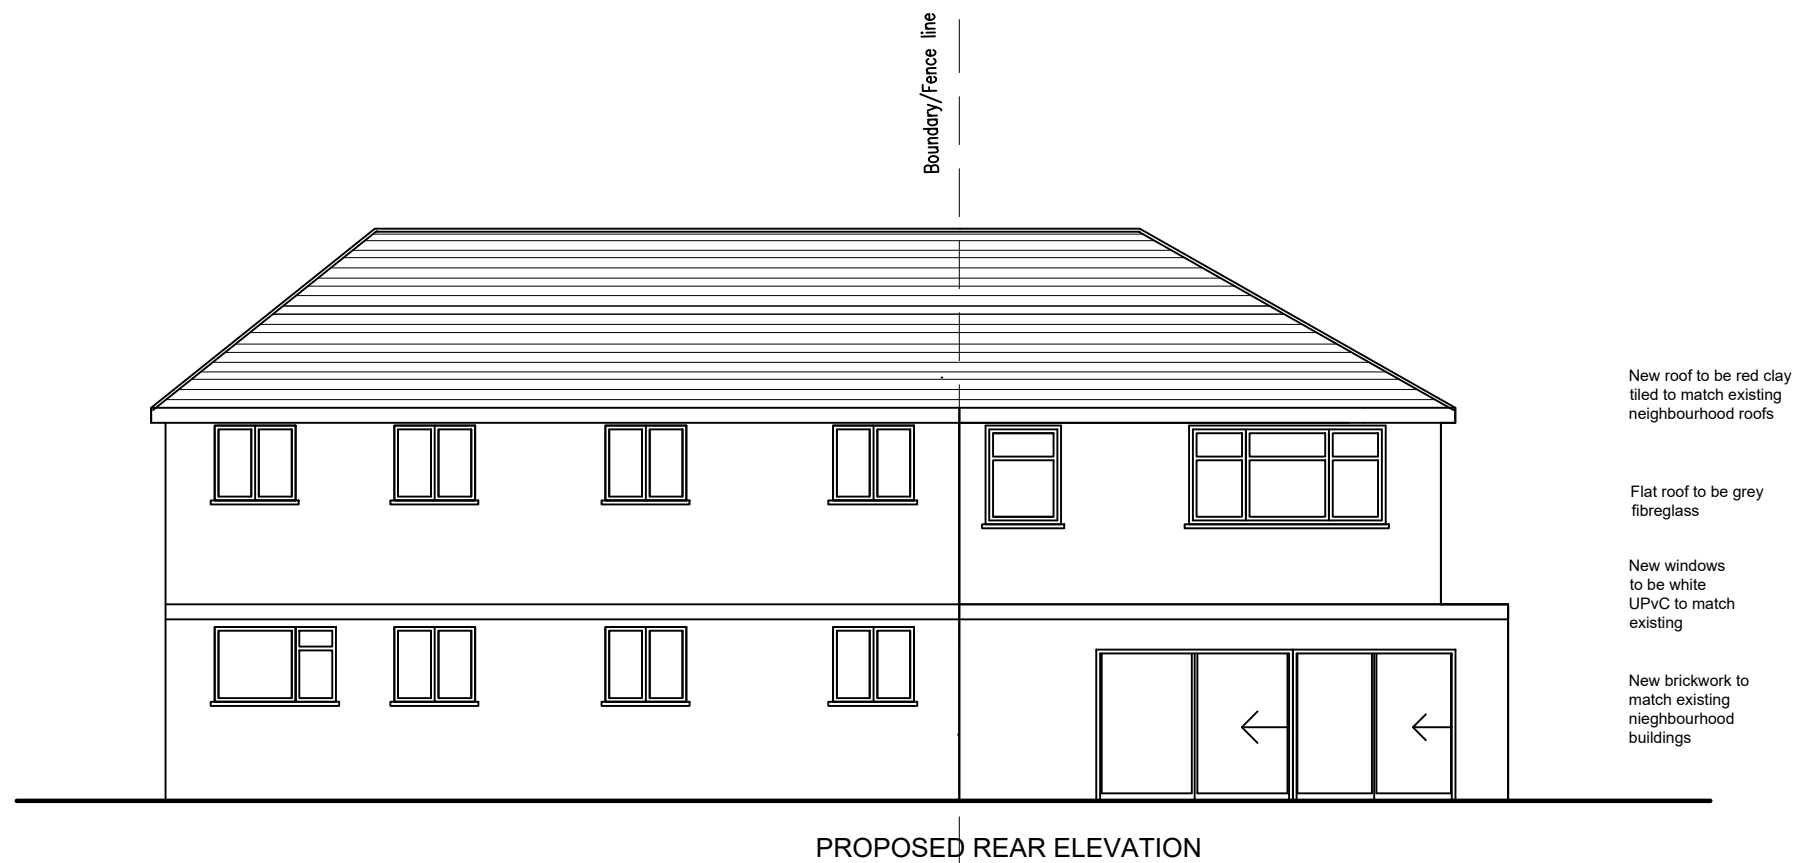

JB ASSOCIATES
 CHARTERED SURVEYORS & ENGINEERS
 140 Morton Way, Southgate, London N14 7AL
 Tel: 07967 966 097
 ALL DRAWINGS REMAIN THE COPYRIGHT OF JB ASSOCIATES.

PROJECT

24 BEECHWOOD AVENUE, HAYES, UB3 1JN.
PROPOSED NEW DWELLING

SCALE

1:100@A3

DATE


20/7/2019

DRAWING NO.

E/2

REVISION

C

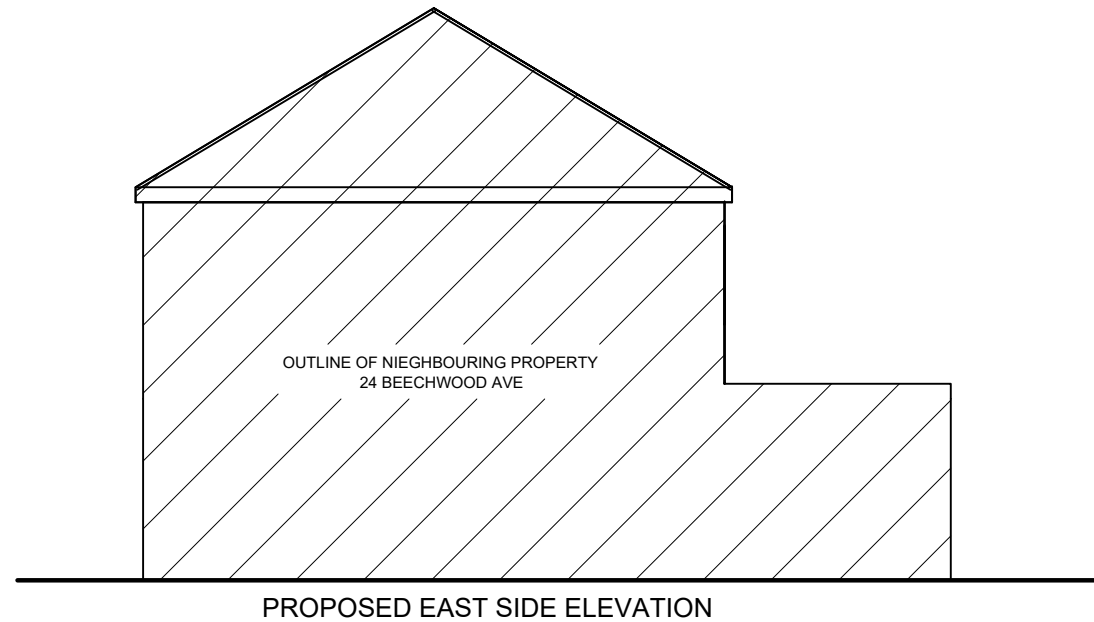

JB ASSOCIATES
CHARTERED SURVEYORS & ENGINEERS
140 Morton Way, Southgate, London N14 7AL
Tel: 07967 966 097
ALL DRAWINGS REMAIN THE COPYRIGHT OF JB ASSOCIATES.

PROJECT

24 BEECHWOOD AVENUE, HAYES, UB3 1JN.
PROPOSED NEW DWELLING

SCALE

1:100@A3

DATE



2/2/2019

DRAWING NO.

E/7

REVISION

B

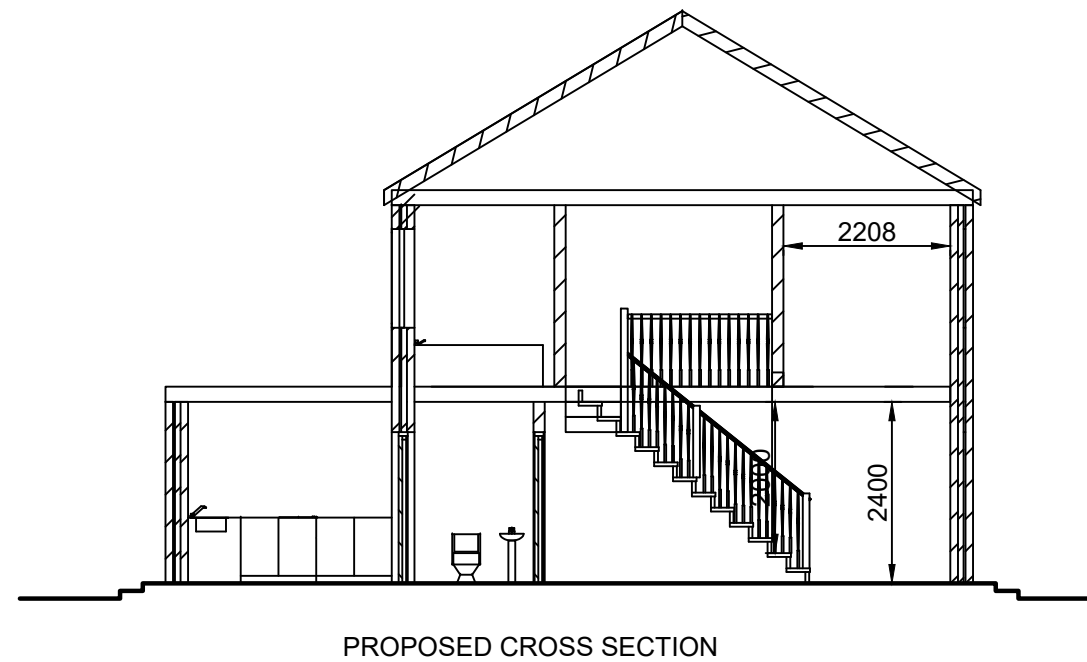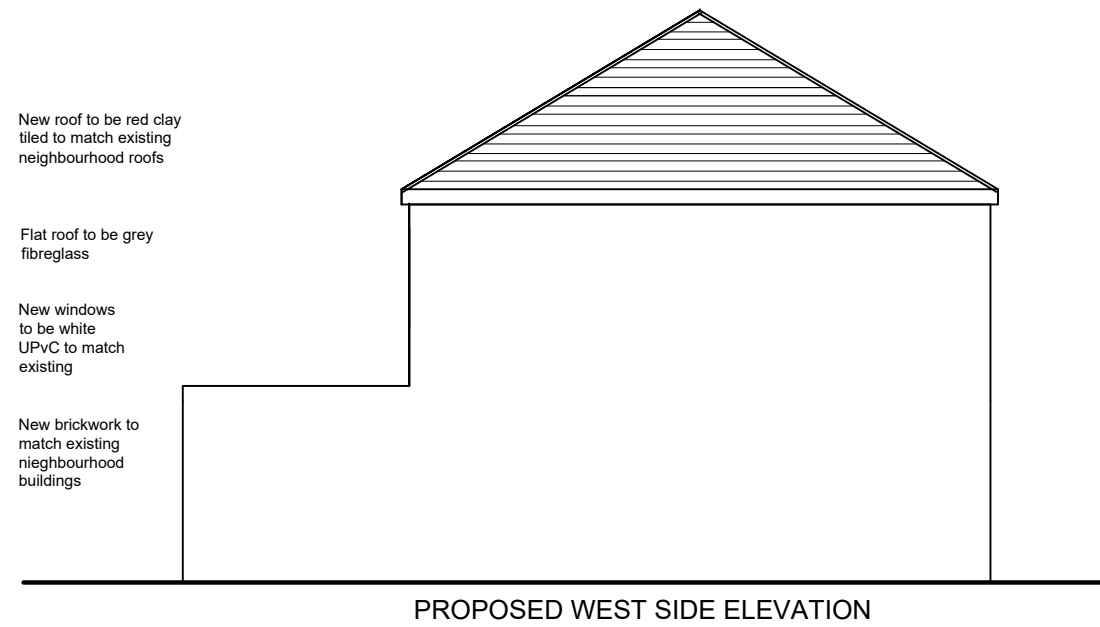

JB ASSOCIATES
CHARTERED SURVEYORS & ENGINEERS
140 Morton Way, Southgate, London N14 7AL
Tel: 07967 966 097
ALL DRAWINGS REMAIN THE COPYRIGHT OF JB ASSOCIATES.

PROJECT

24 BEECHWOOD AVENUE, HAYES, UB3 1JN.
PROPOSED NEW DWELLING

SCALE

1:100@A3

DATE

2/2/2019

DRAWING NO.

E/3

REVISION

B


New roof to be red clay
tiled to match existing
neighbourhood roofs

Flat roof to be grey
fibreglass

New windows
to be white
UPvC to match
existing

New brickwork to
match existing
neighbourhood
buildings

Boundary/Fence line

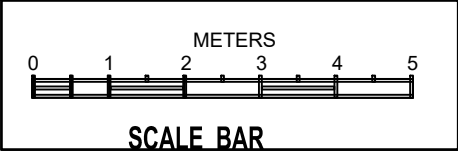

PROPOSED FRONT ELEVATION



JB ASSOCIATES
CHARTERED SURVEYORS & ENGINEERS
140 Morton Way, Southgate, London N14 7AL
Tel: 07967 966 097
ALL DRAWINGS REMAIN THE COPYRIGHT OF JB ASSOCIATES.

PROJECT

24 BEECHWOOD AVENUE, HAYES, UB3 1JN.
PROPOSED NEW DWELLING

SCALE

1:100@A3

DATE


2/2/2019

DRAWING NO.


E/4

REVISION

B

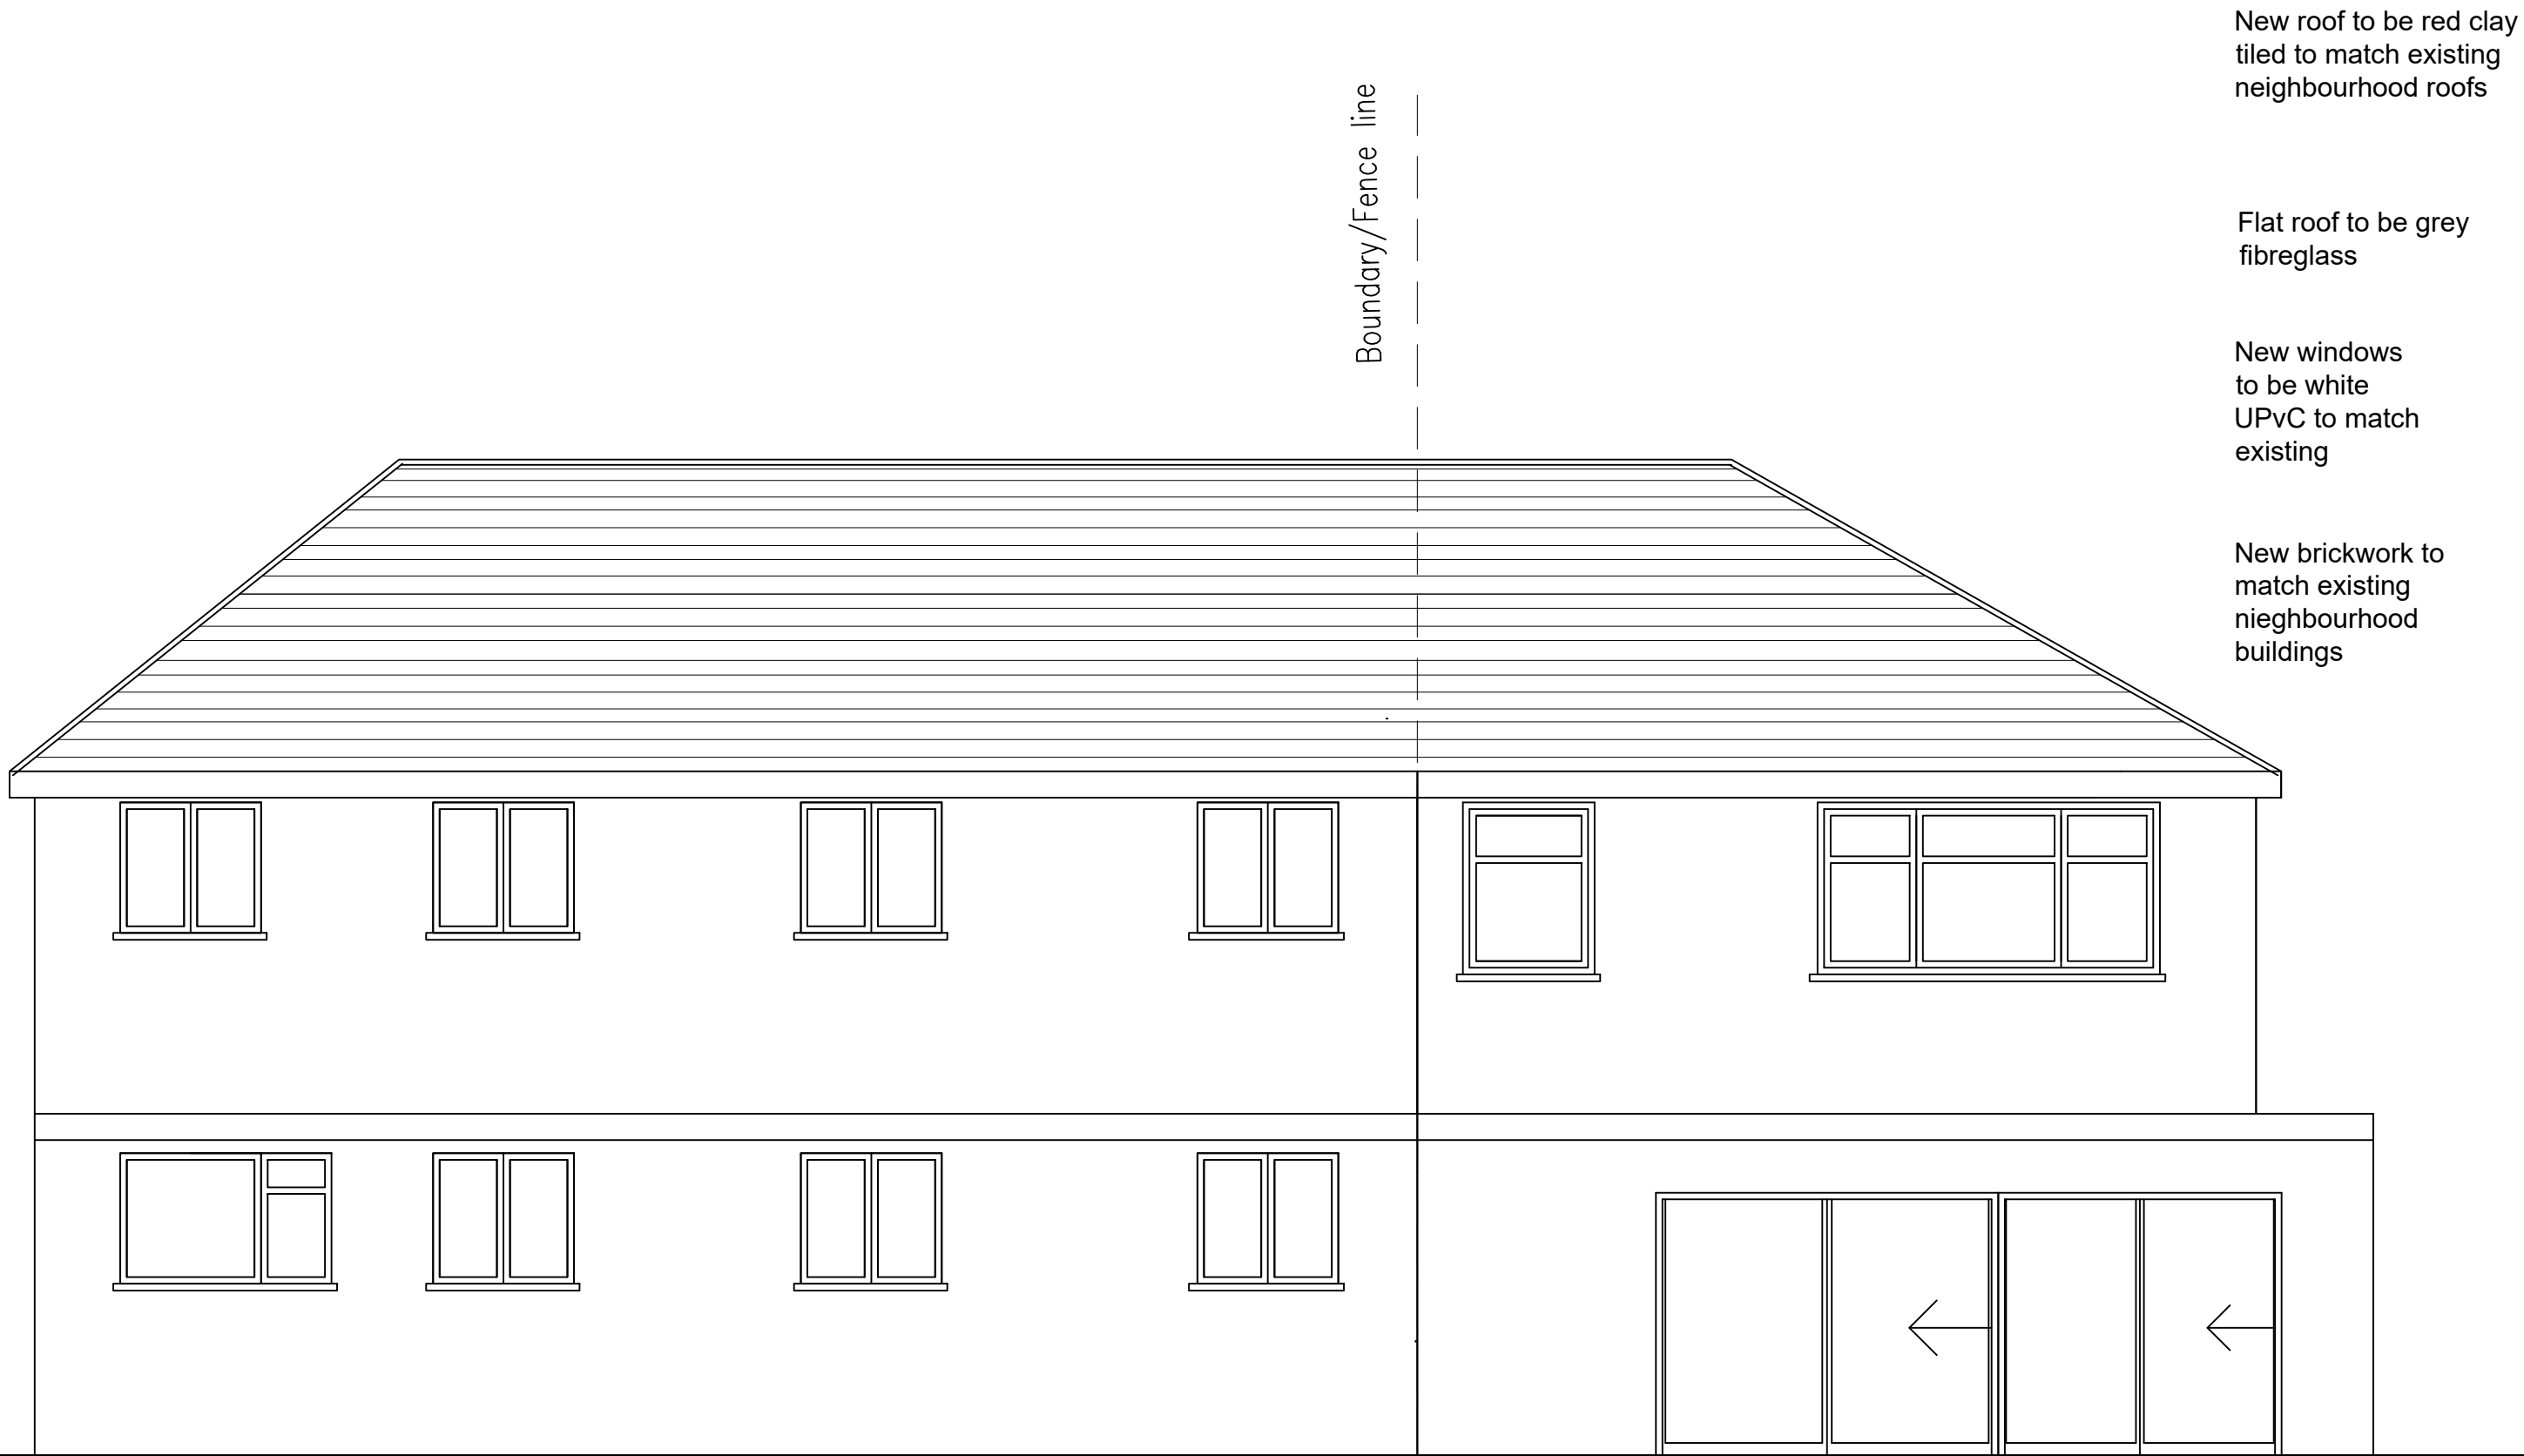

PROPOSED REAR ELEVATION

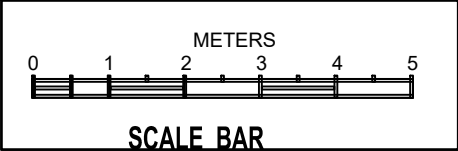


New roof to be red clay
tiled to match existing
neighbourhood roofs


Flat roof to be grey
fibreglass

New windows
to be white
UPvC to match
existing

New brickwork to
match existing
neighbourhood
buildings

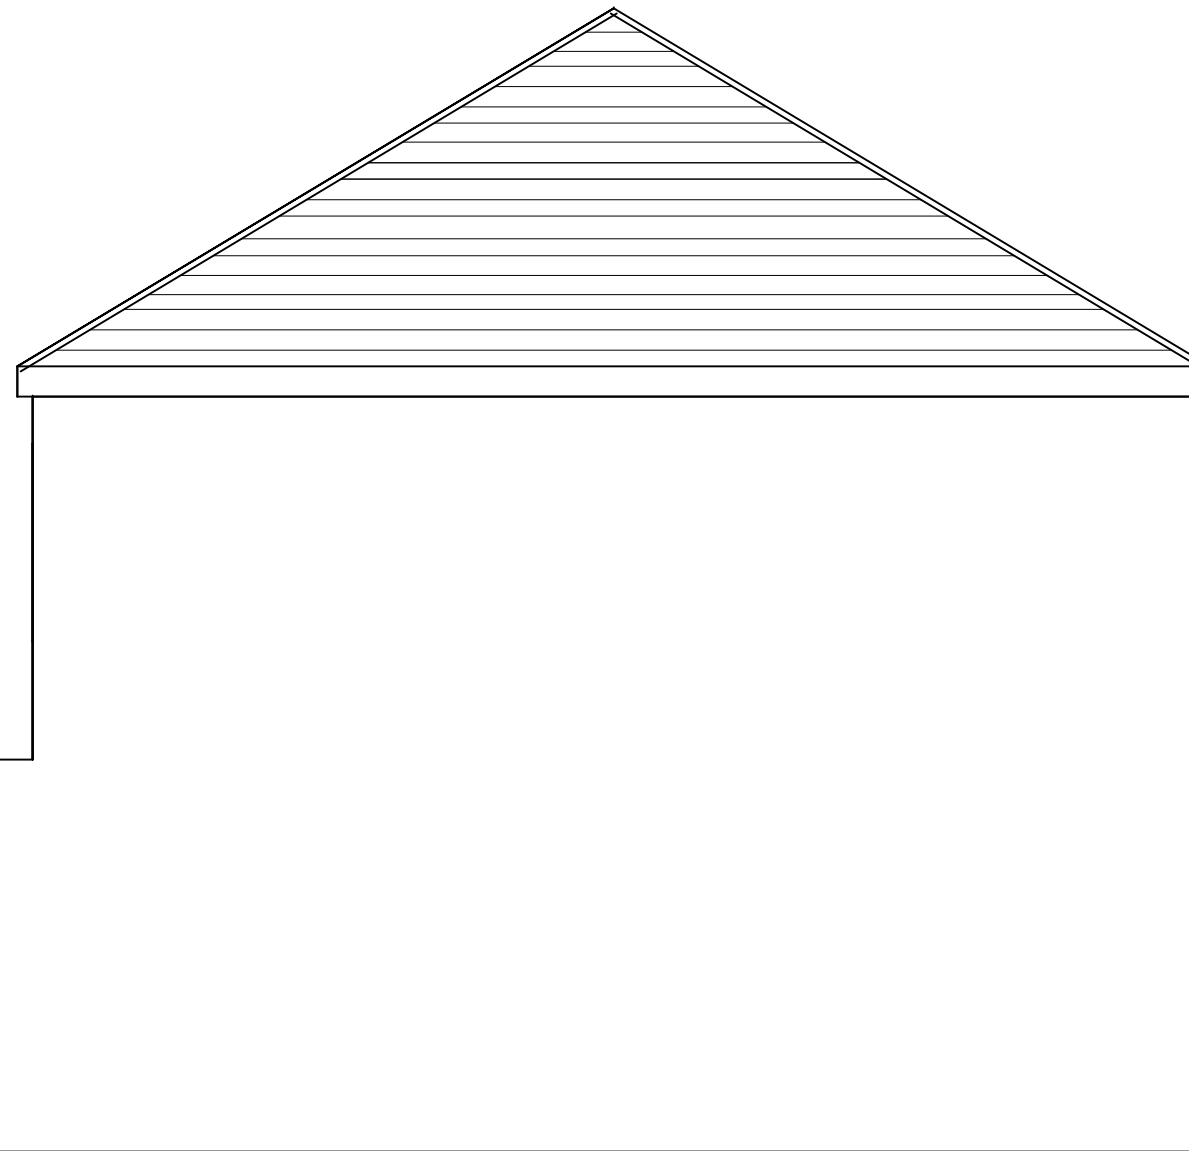

PROPOSED WEST SIDE ELEVATION

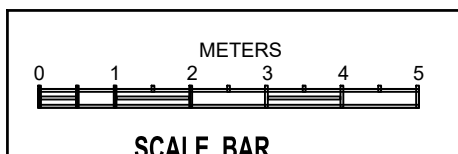

J B ASSOCIATES
CHARTERED SURVEYORS & ENGINEERS
140 Morton Way, Southgate, London N14 7AL
Tel: 07967 966 097
ALL DRAWINGS REMAIN THE COPYRIGHT OF J.B. ASSOCIATES.

PROJECT

24 BEECHWOOD AVENUE, HAYES, UB3 1JN.
PROPOSED NEW DWELLING

SCALE

1:100@A3

DATE

2/2/2019

DRAWING NO.

E/6

REVISION


B

New roof to be red clay
tiled to match existing
neighbourhood roofs


Flat roof to be grey
fibreglass

New windows
to be white
UPvC to match
existing

New brickwork to
match existing
neighbourhood
buildings

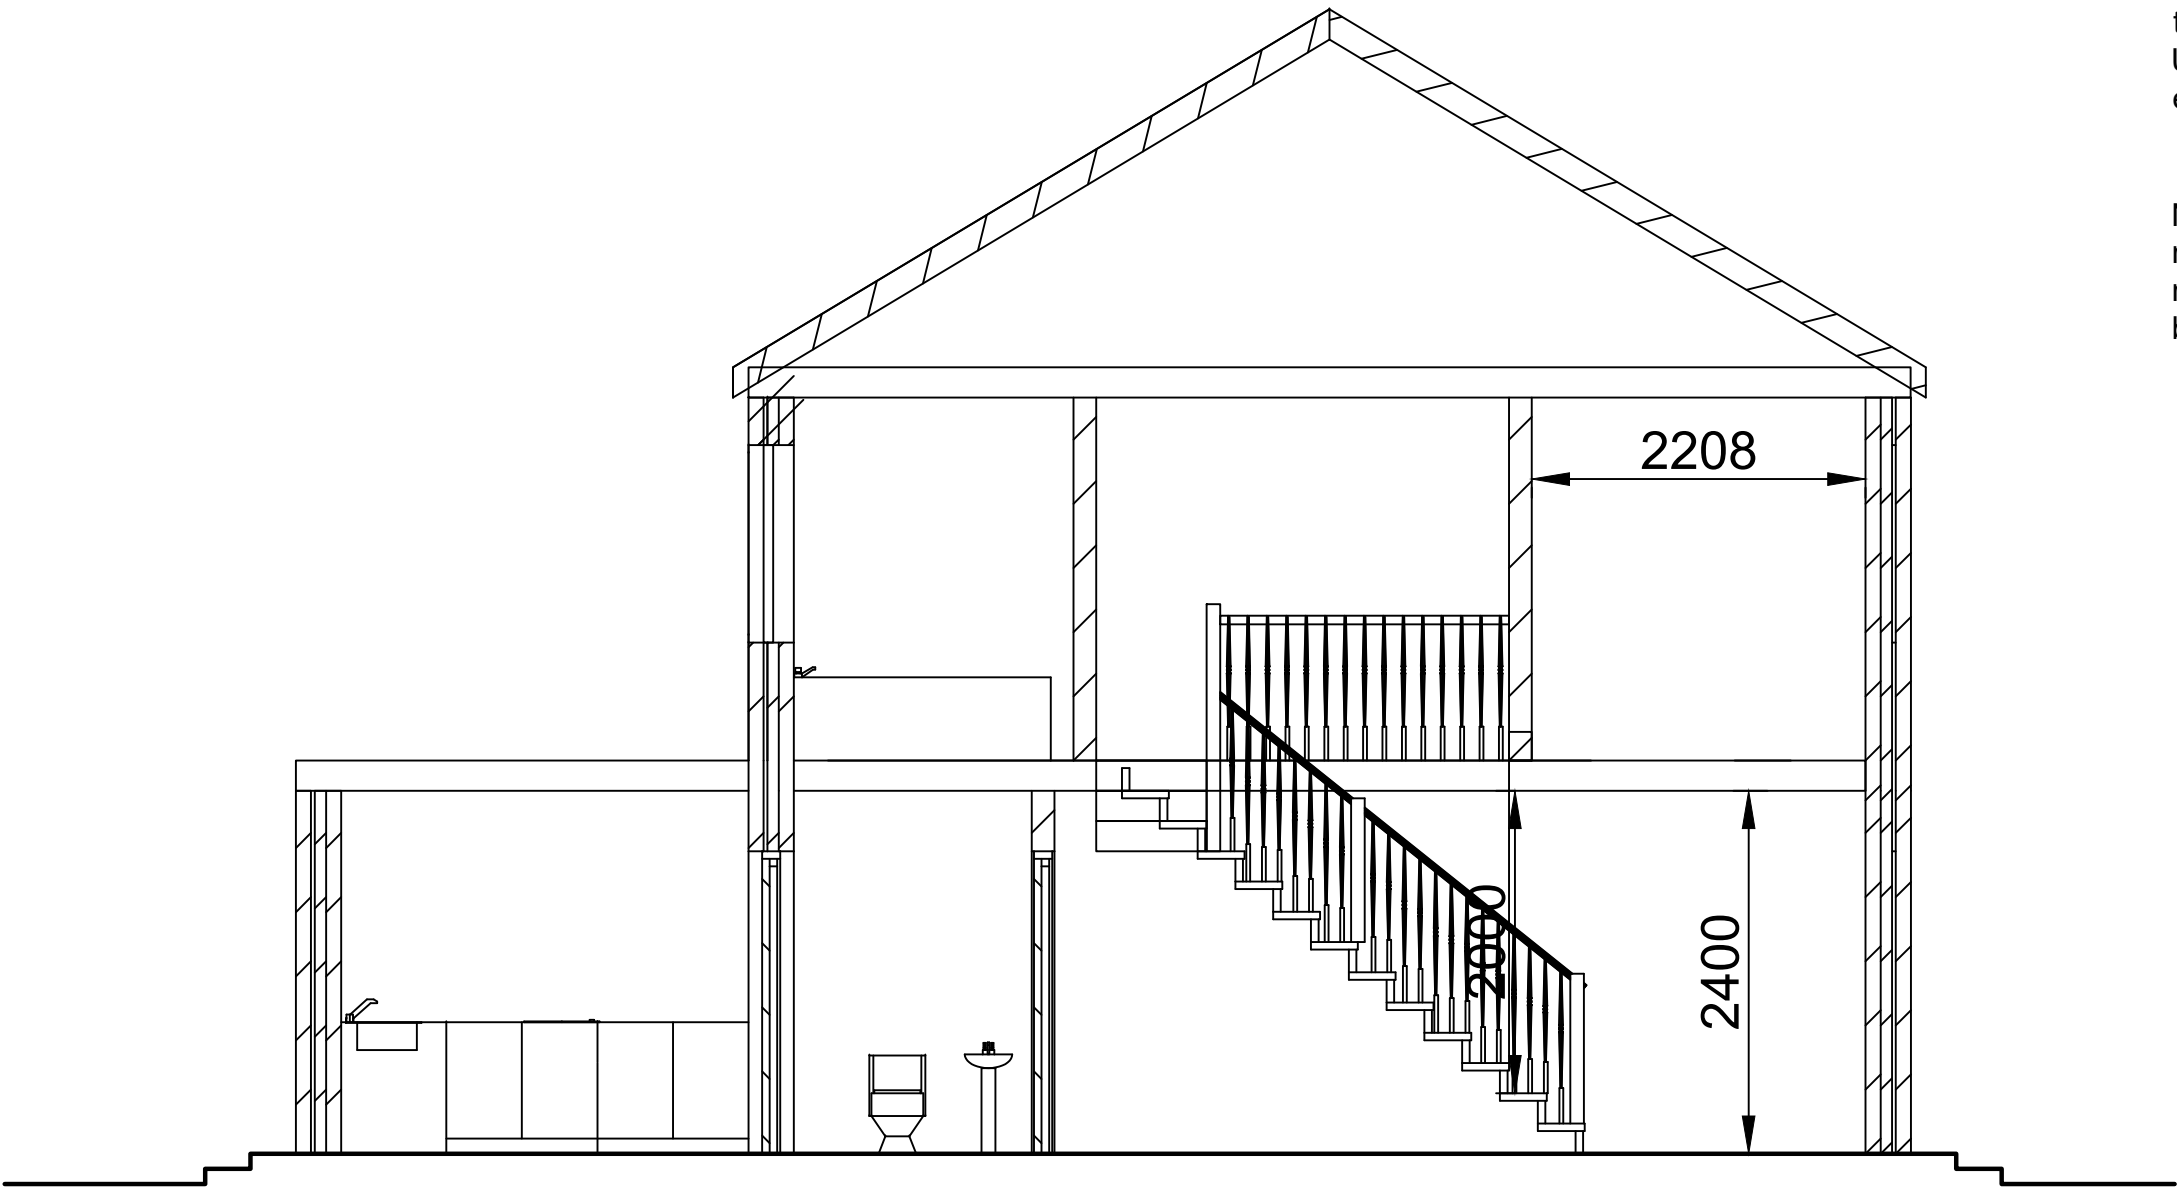

PROPOSED CROSS SECTION

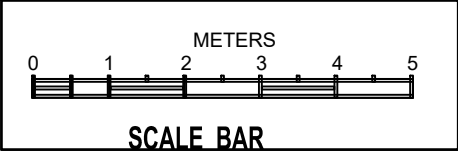

JB ASSOCIATES
CHARTERED SURVEYORS & ENGINEERS
140 Morton Way, Southgate, London N14 7AL
Tel: 07967 966 097
ALL DRAWINGS REMAIN THE COPYRIGHT OF JB ASSOCIATES.

PROJECT
24 BEECHWOOD AVENUE, HAYES, UB3 1JN.
PROPOSED NEW DWELLING

SCALE
1:100@A3

DATE
2/2/2019

DRAWING NO.
S/7

REVISION
B