



Revisions

- A Dimension update/revision
- B Further update
- C Dimension clarification and roof plan added


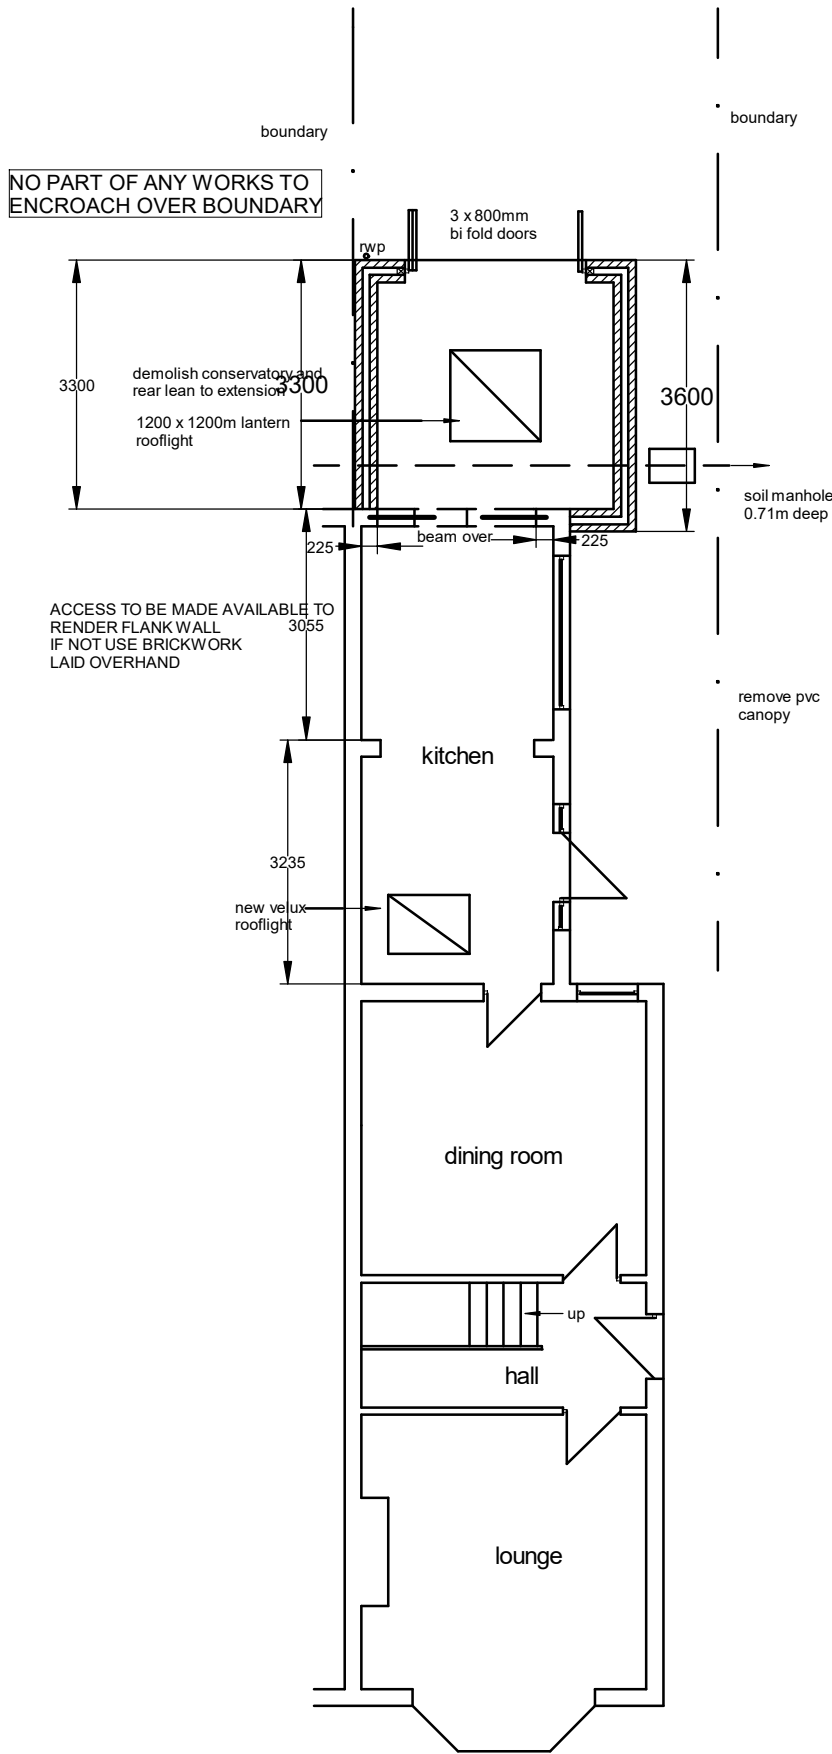


GROUND FLOOR PLAN

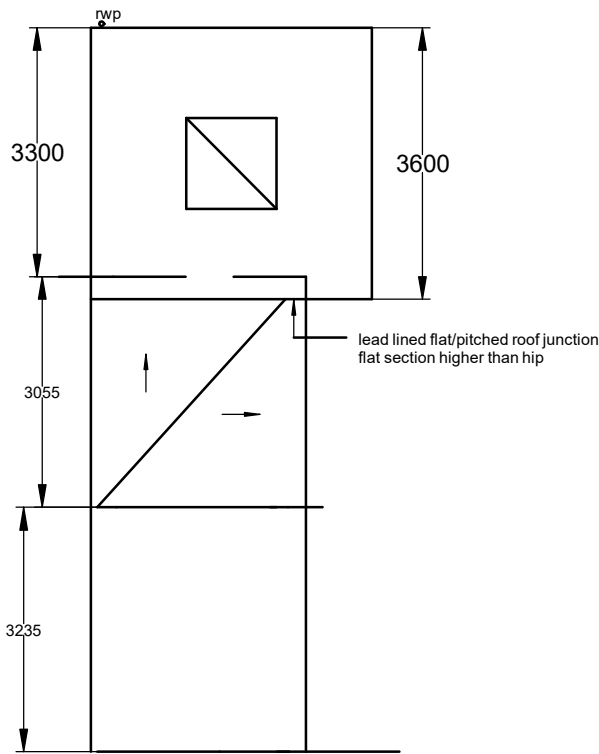


ROOF PLAN


ALL EXTERNAL FINISHES TO MATCH EXISTING
ALL INTERNAL FINISHES TO CLIENTS SPECIFICATION

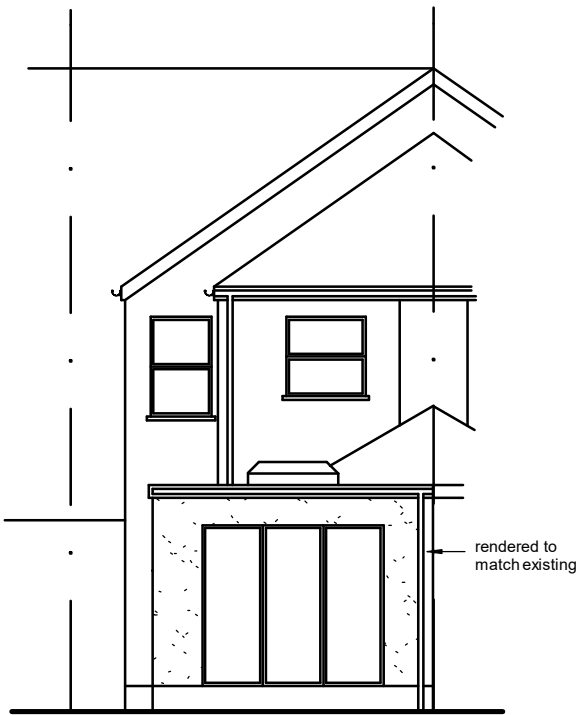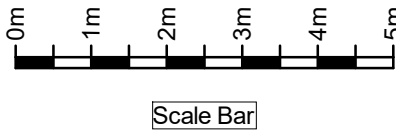

REAR ELEVATION

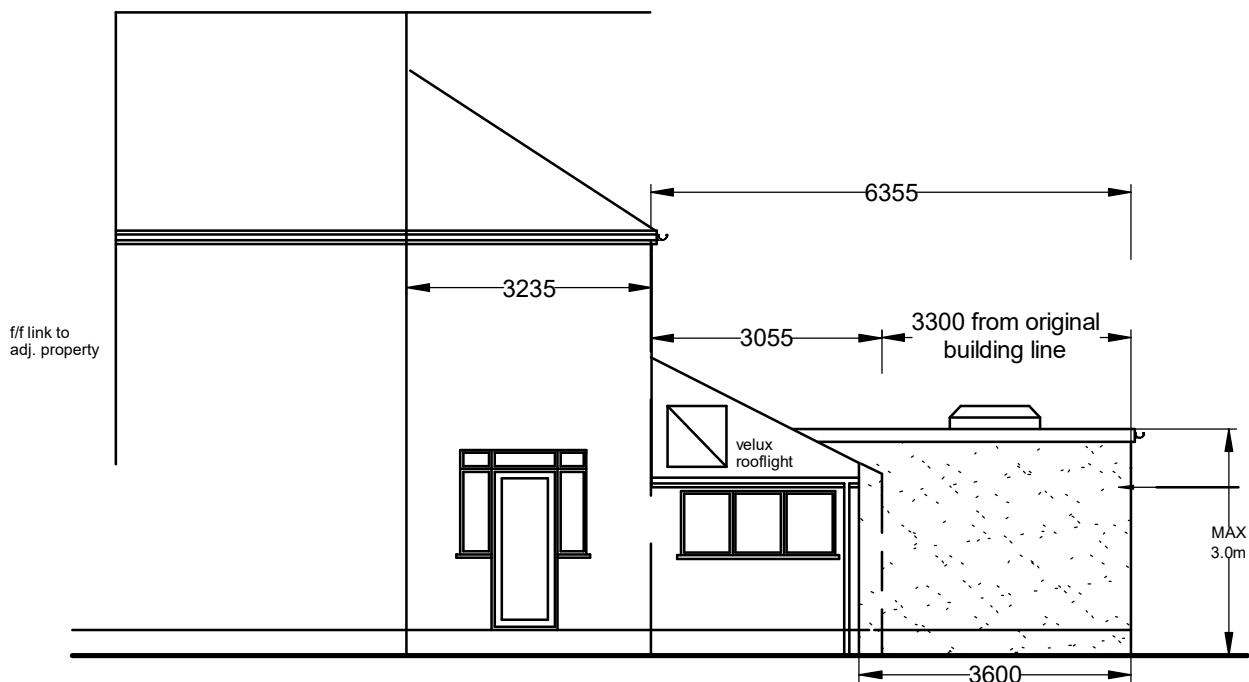

SIDE ELEVATION

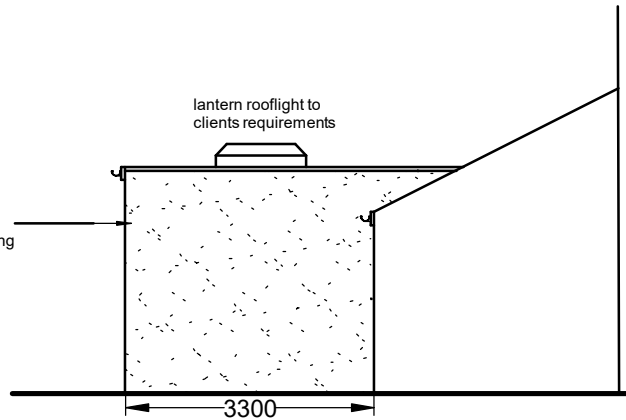

SIDE ELEVATION

The contractor is responsible for checking dimensions on site before work is carried out.

client
Mr W Garvey

drawing title
Proposed Plans and Elevations

site
90 High Street Northwood

scale 1:100 @ A2
date July 2018

drawing no. WG/90/101
revision C