




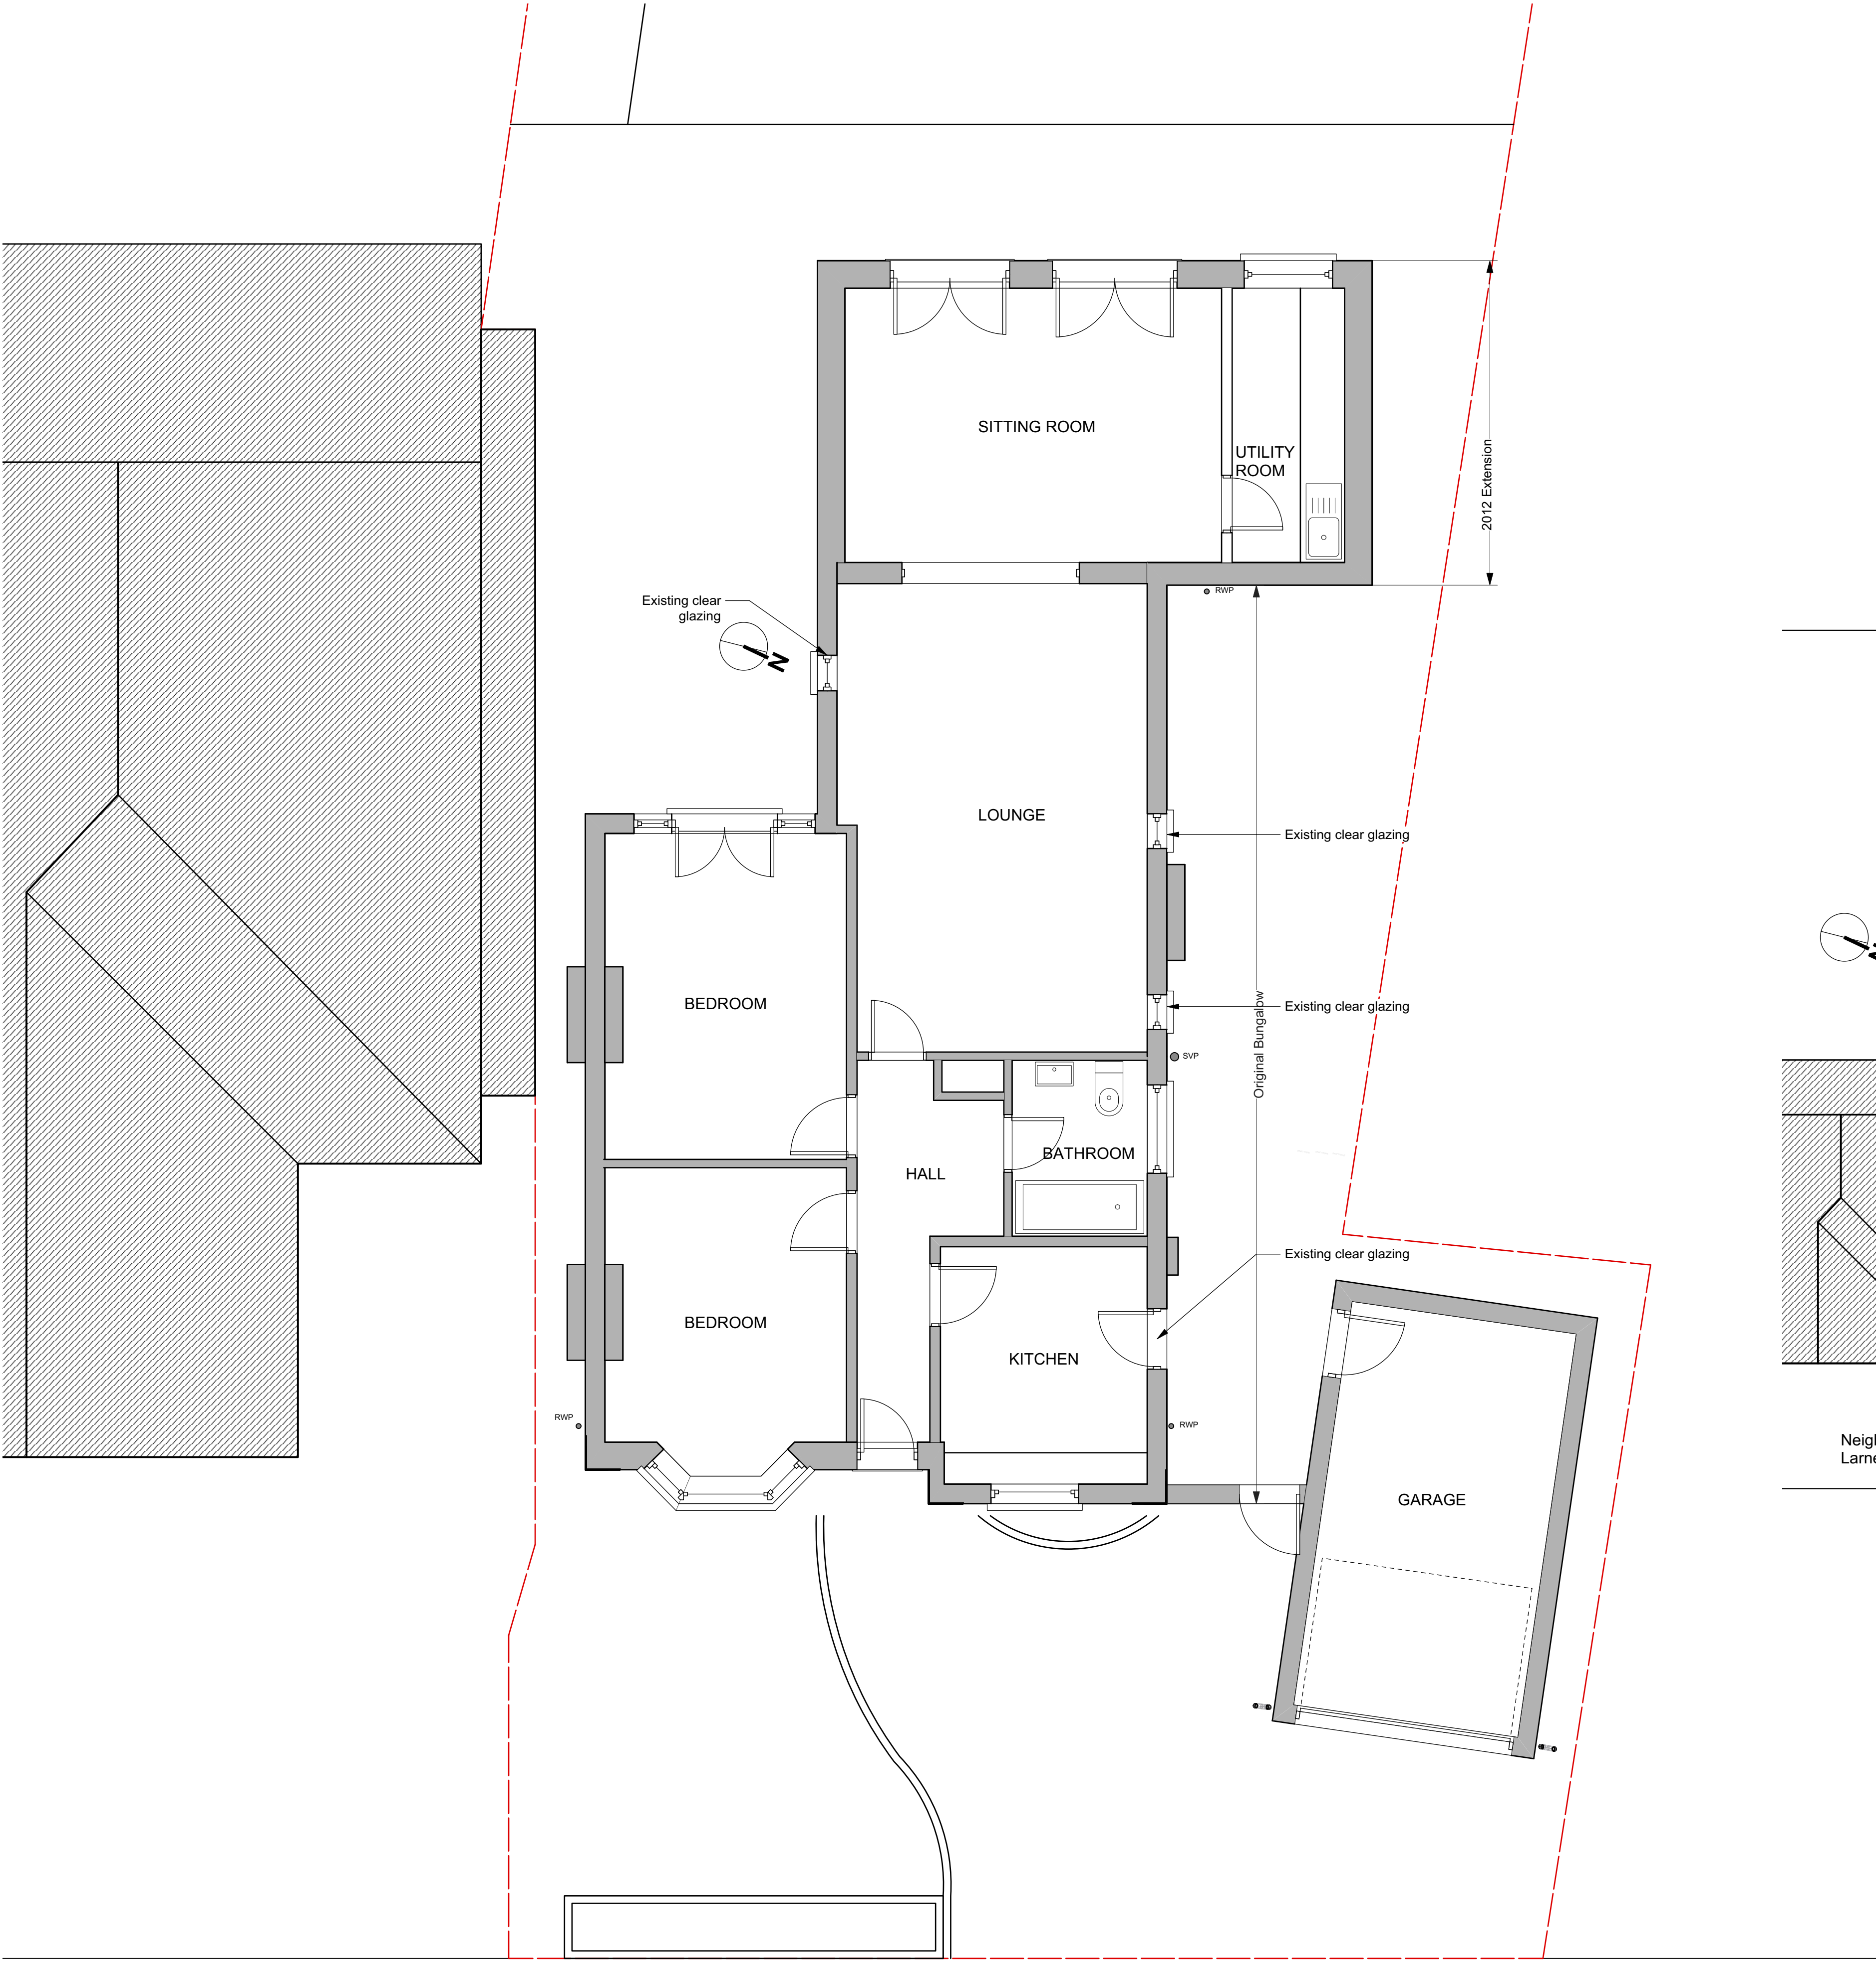

1 Ground Floor Plan - Existing
Scale: 1:50

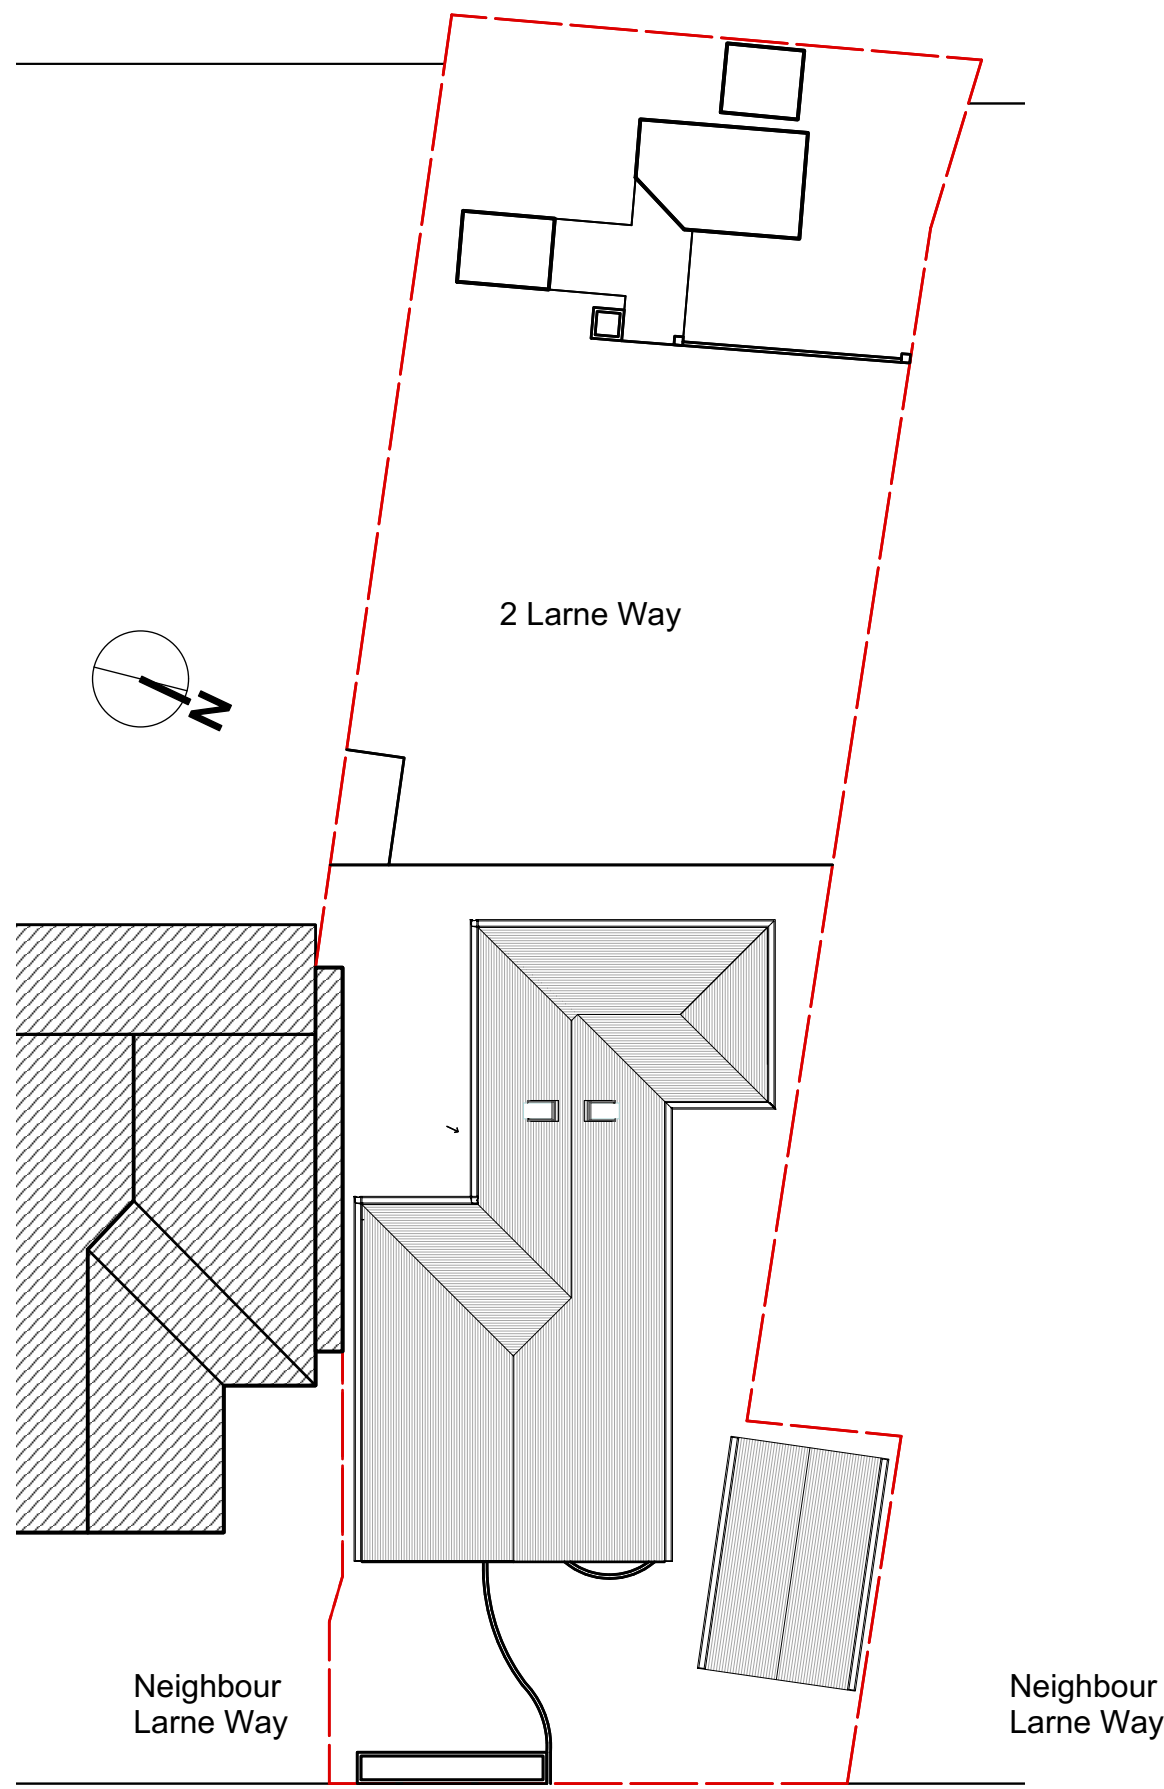

2 Roof and Site Plan - Existing
Scale: 1:200

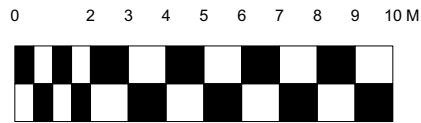

- Notes:
- Use figure dimensions only
 - Do not scale from this drawing
 - Issued for purpose indicated only
 - All dimensions to be checked on site
 - Architect to be notified of any discrepancies before construction commences
 - Structural and services information is indicative only
 - Refer to consultants' drawings and specification for details and setting out
 - All work and materials to be in accordance with current applicable statutory legislation and to comply with all relevant codes of practice and British and European Standards
 - Information gained from this drawing is the sole copyright of Livewell Architecture and should not be copied or reproduced without prior permission

No.	Date	Revision Notes
Architect		
Livewell Architecture info@livewellarchitecture.co.uk www.livewellarchitecture.co.uk 07915 906393		
Client		
Project Address		
2 Larne Road Ruislip, HA4 8DR		
Sheet Title		
Plans - Existing		
Drawn By	Status	
CL	PLANNING	
Scale @ A1	Date	
1:50	09/08/2021	
Project Ref	Drawing Number	Revision
2021.16	110	