





1 Front Elevation- Existing
Scale: 1:50



2 Side Elevation - Existing
Scale: 1:50

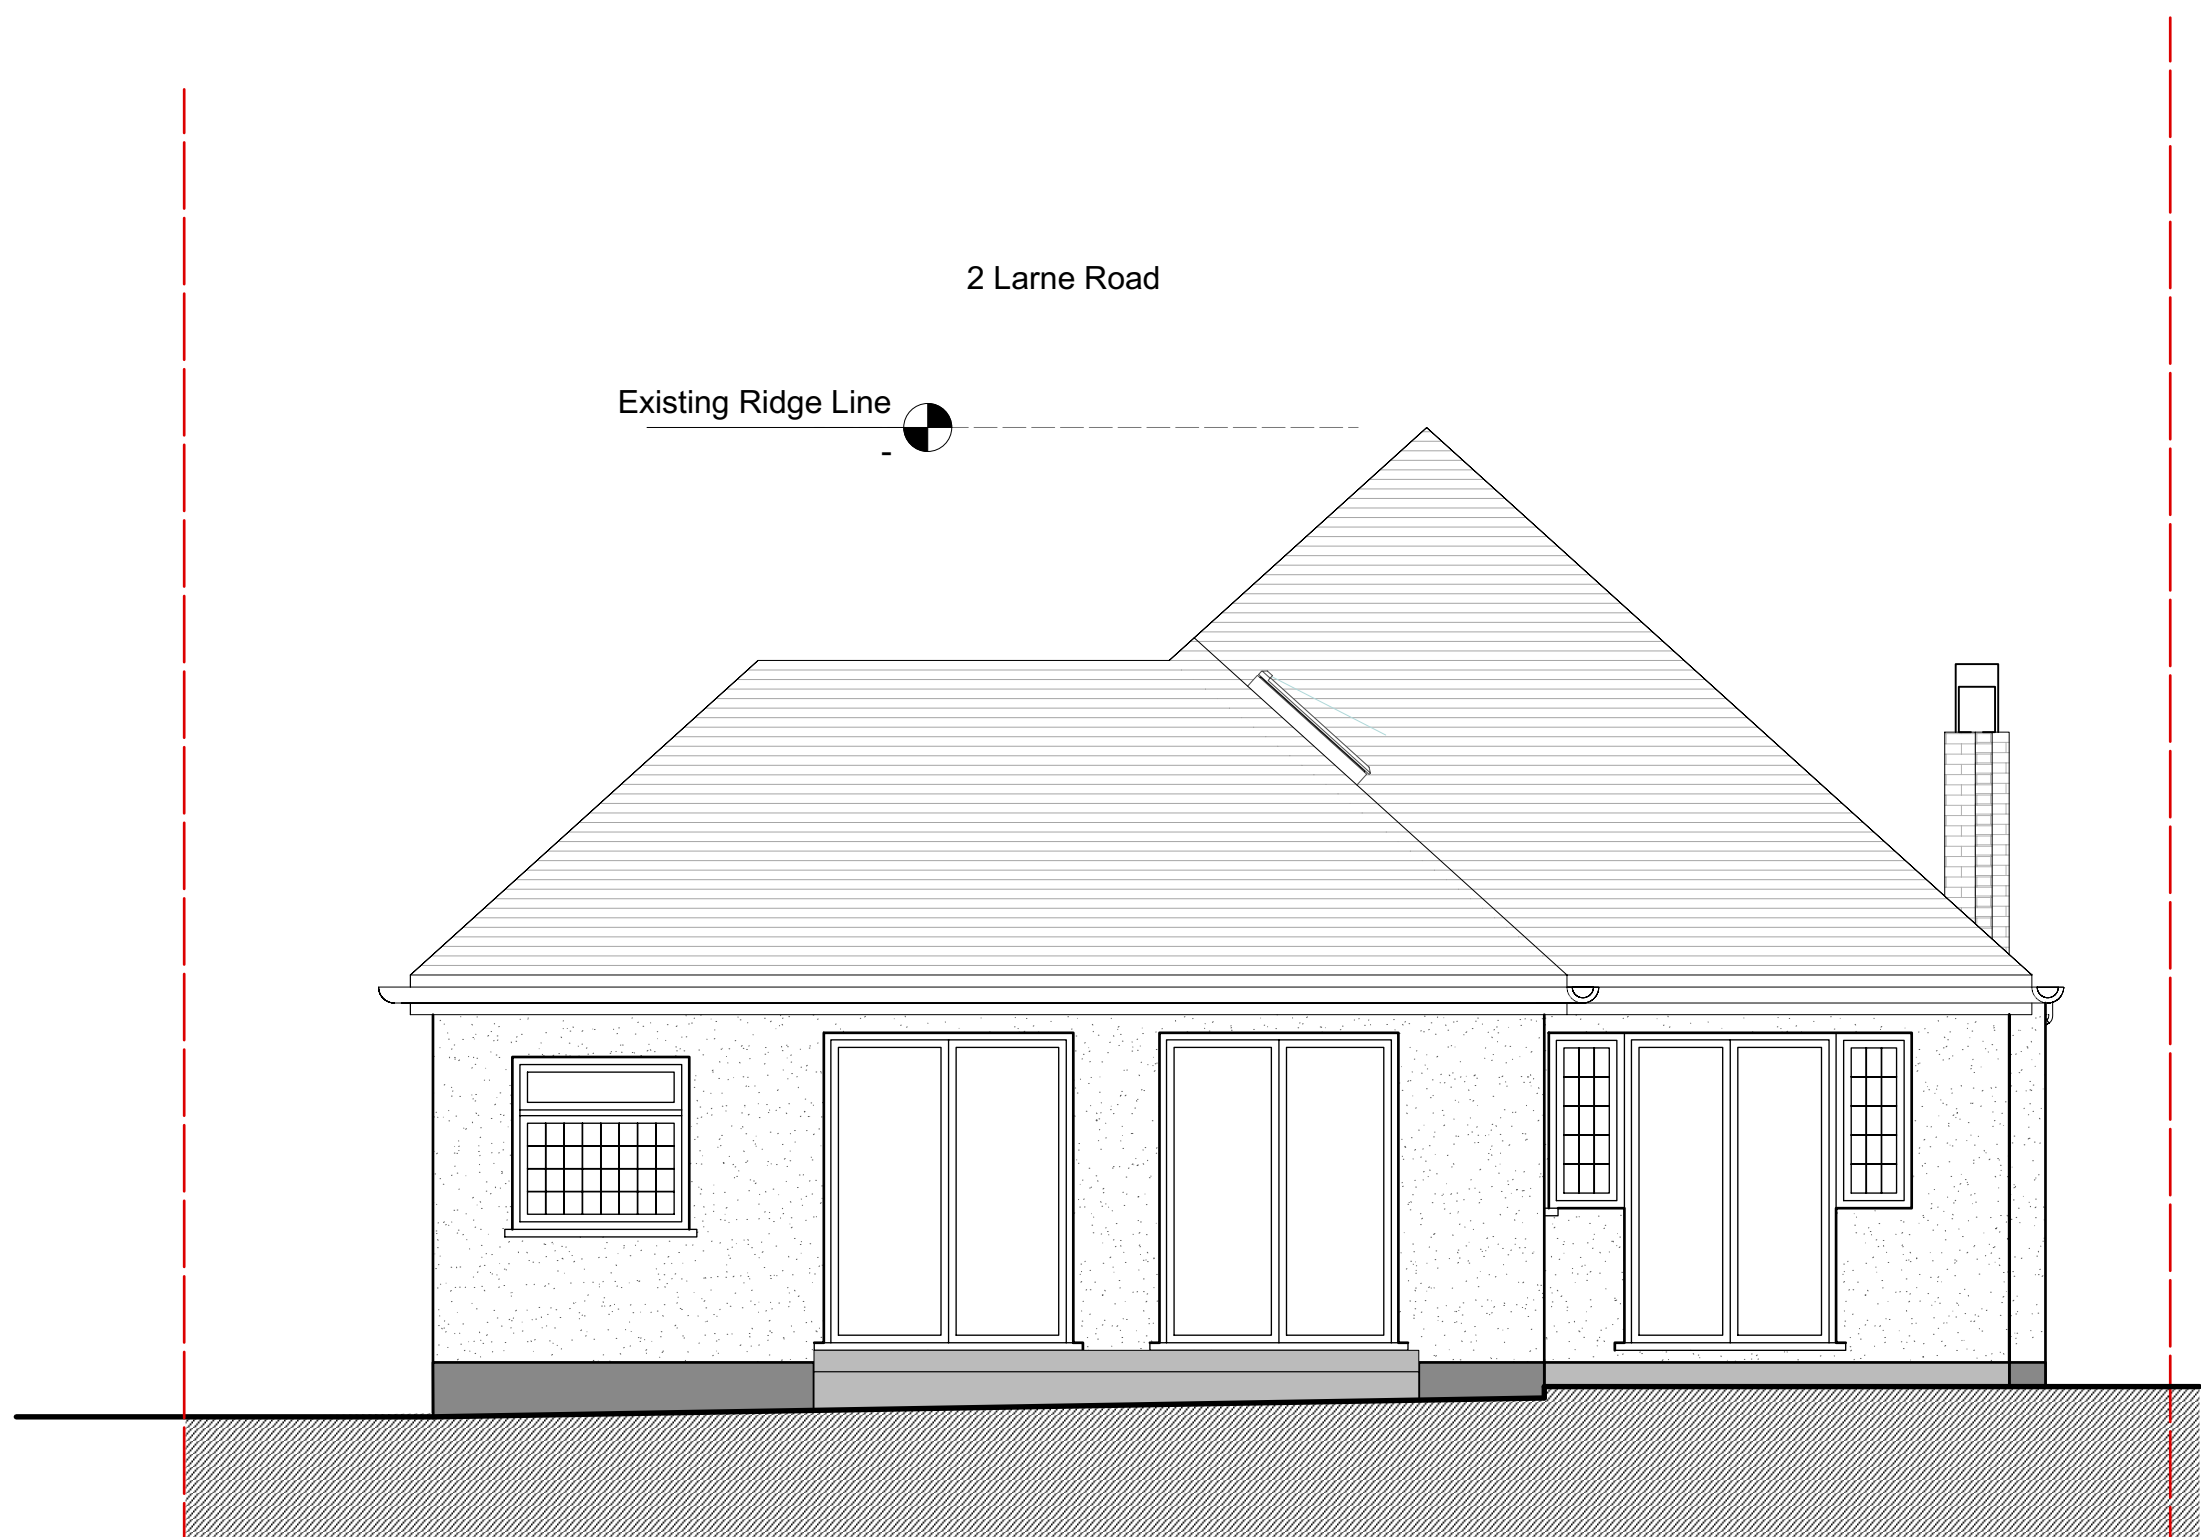

3 Rear Elevation - Existing
Scale: 1:50

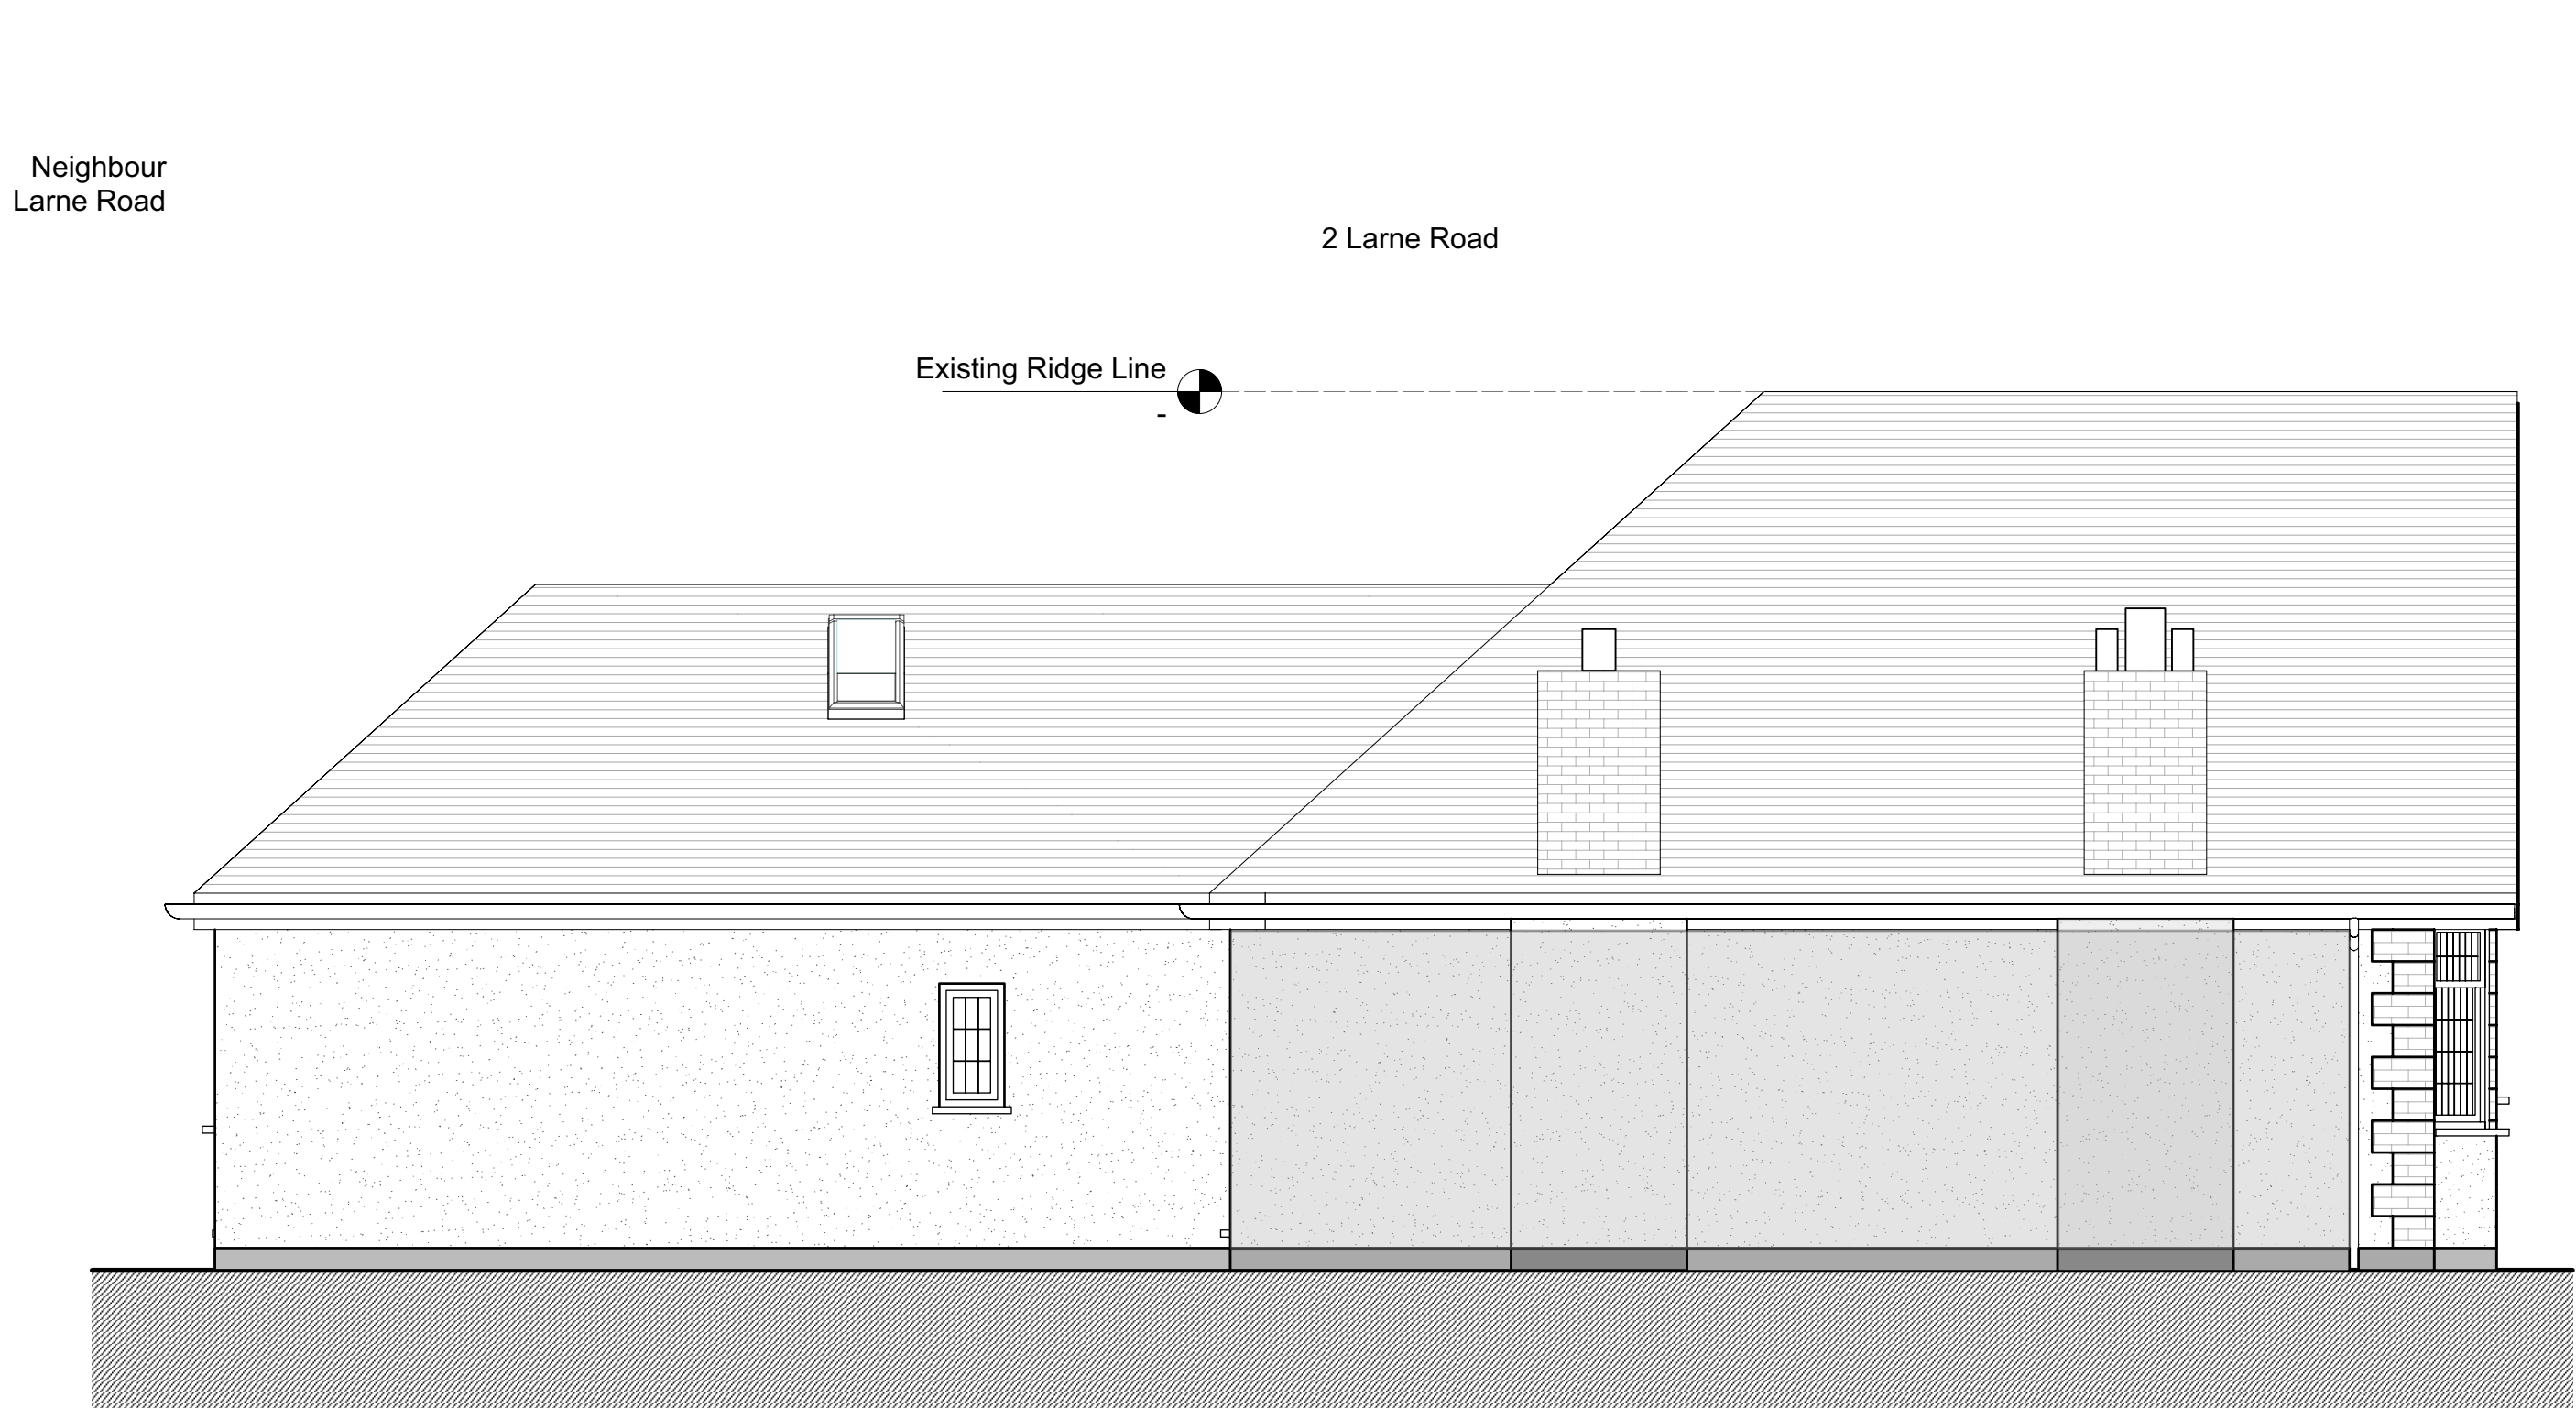

4 Side Elevation - Existing
Scale: 1:50



- Notes:
- Use figure dimensions only
 - Do not scale from this drawing
 - Issued for purpose indicated only
 - All dimensions to be checked on site
 - Architect to be notified of any discrepancies before construction commences
 - Structural and services information is indicative only
 - Refer to consultants' drawings and specification for details and setting out
 - All work and materials to be in accordance with current applicable statutory legislation and to comply with all relevant codes of practice and British and European Standards
 - Information gained from this drawing is the sole copyright of Livewell Architecture and should not be copied or reproduced without prior permission

No.	Date	Revision Notes
Architect		
Livewell Architecture info@livewellarchitecture.co.uk www.livewellarchitecture.co.uk 07915 906393		
Client		
-		
Project Address		
2 Larne Road Ruislip, HA4 8DR		
Sheet Title		
Elevations - Existing		
Drawn By		Status
CL		PLANNING
Scale @ A1		Date
1:50		09/08/2021
Project Ref		Drawing Number
2021.16		200
		Revision