
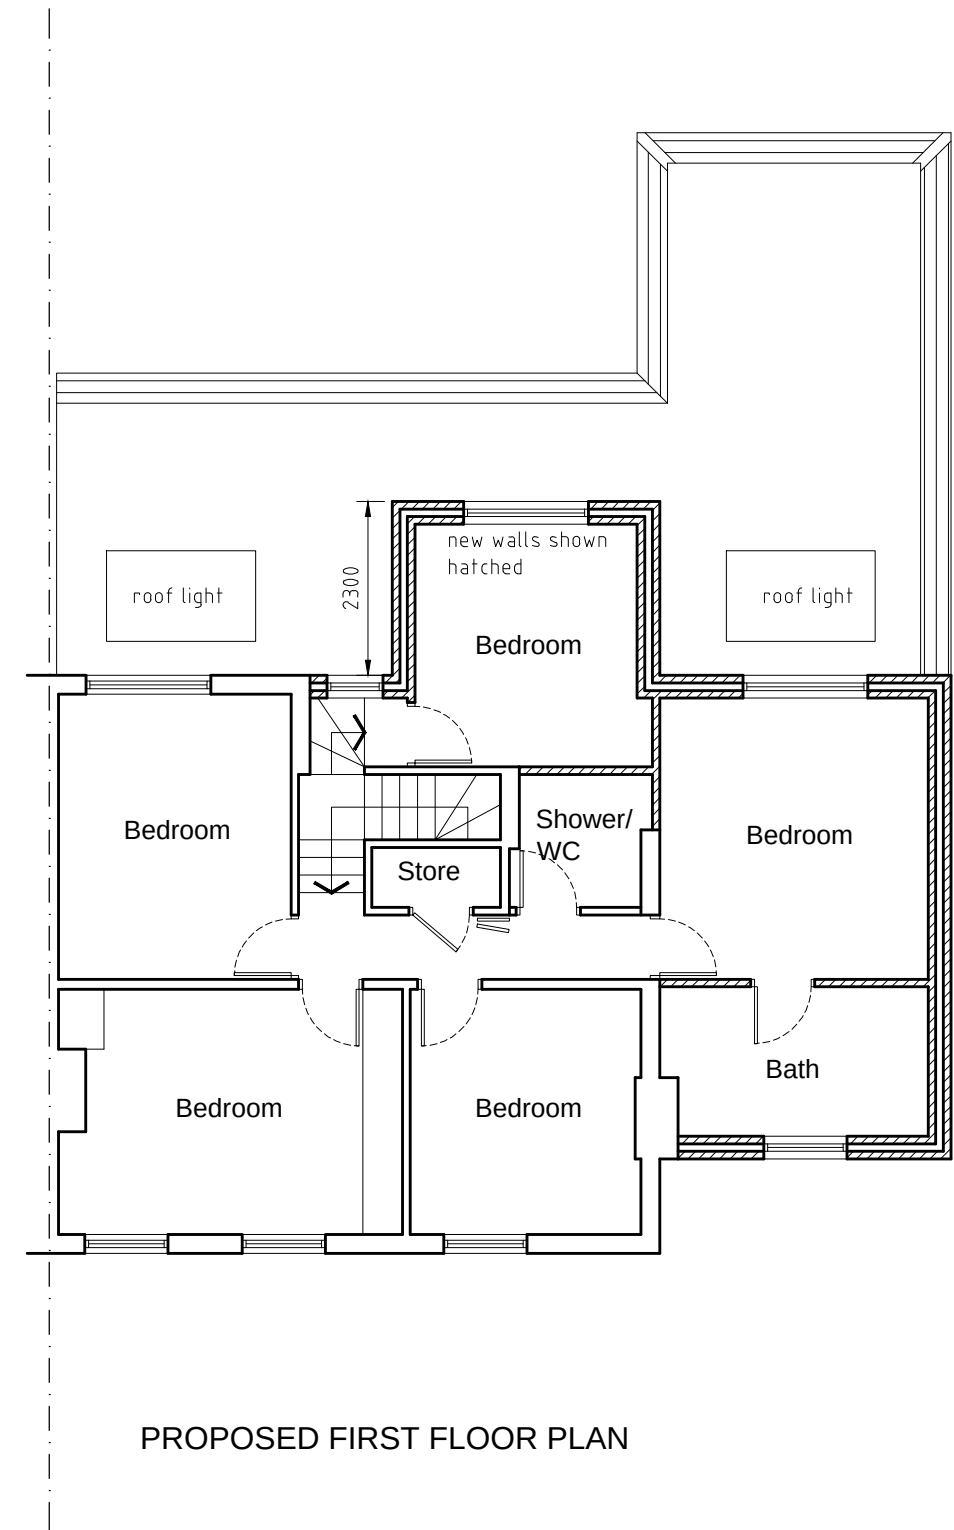
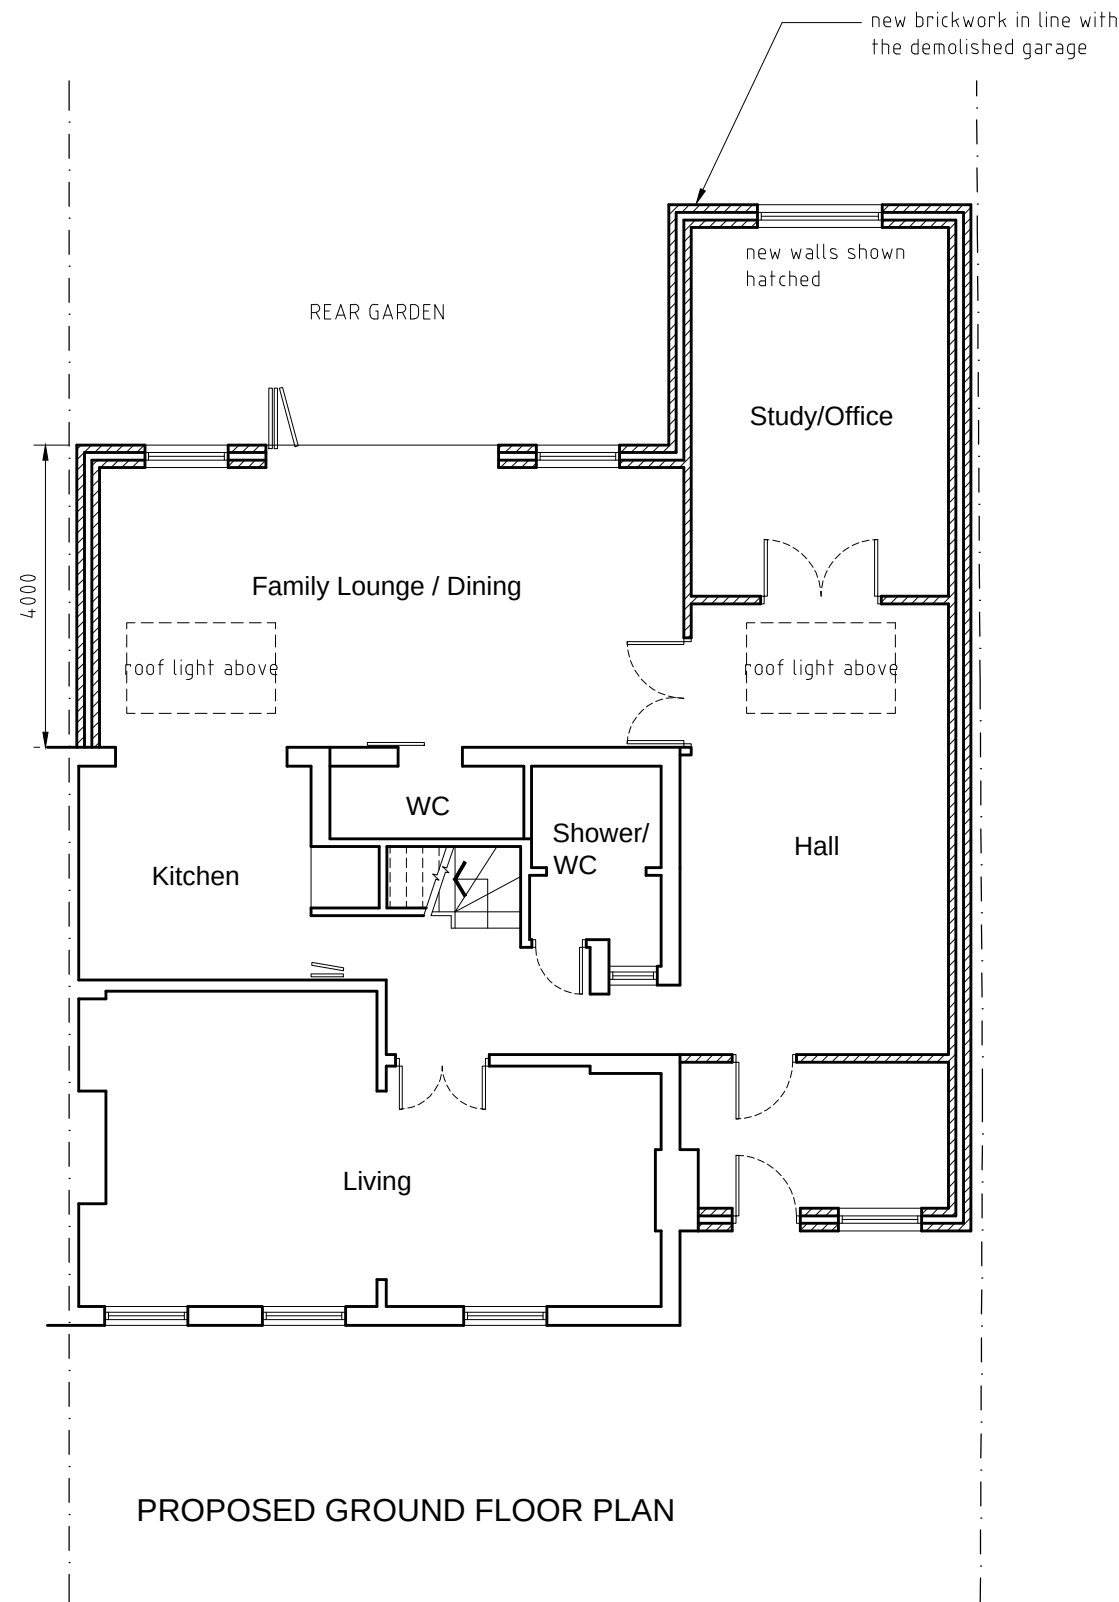


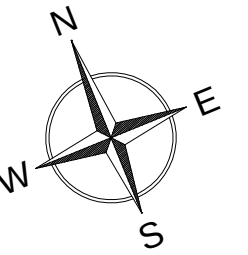

|   |  |                                      |                                           |             |                                                                                       |          |
|---|--|--------------------------------------|-------------------------------------------|-------------|---------------------------------------------------------------------------------------|----------|
| Purpose of Issue                                                                                                  |  | Project                              | Client                                    | Scale @ A3  | Date                                                                                  | Revision |
| FOR PLANNING PURPOSES ONLY                                                                                        |  | EXTENSIONS                           | MR SUSHIL DHANUKA                         | 1:100       | 18/11/19                                                                              | -        |
| Notes   |  | AT 80 PINNER ROAD, NORTHWOOD HA6 1BT | Agent                                     | Project No. |  |          |
| 1. This drawing is issued for planning purposes. Do not scale from the drawing, for the purposes of construction. |  | Drawing                              | ORAMA ARCHITECTS LTD                      | 1929        |                                                                                       |          |
| 2. Structure to be in accordance with Structural Engineer's drawings.                                             |  | PROPOSED                             | 29 The Grove, London NW9 0TL              | Drawing No. |                                                                                       |          |
| 3. All works to be carried out as per building regulations & approvals of statutory authorities.                  |  | FLOOR PLANS                          | Tel: 07796657631                          | PL-100-011  |                                                                                       |          |
| 4. Party wall/fence matters to be agreed with the adjoining owners.                                               |  |                                      | Email: sanjeev.sharma@oramaarchitects.com |             |                                                                                       |          |