



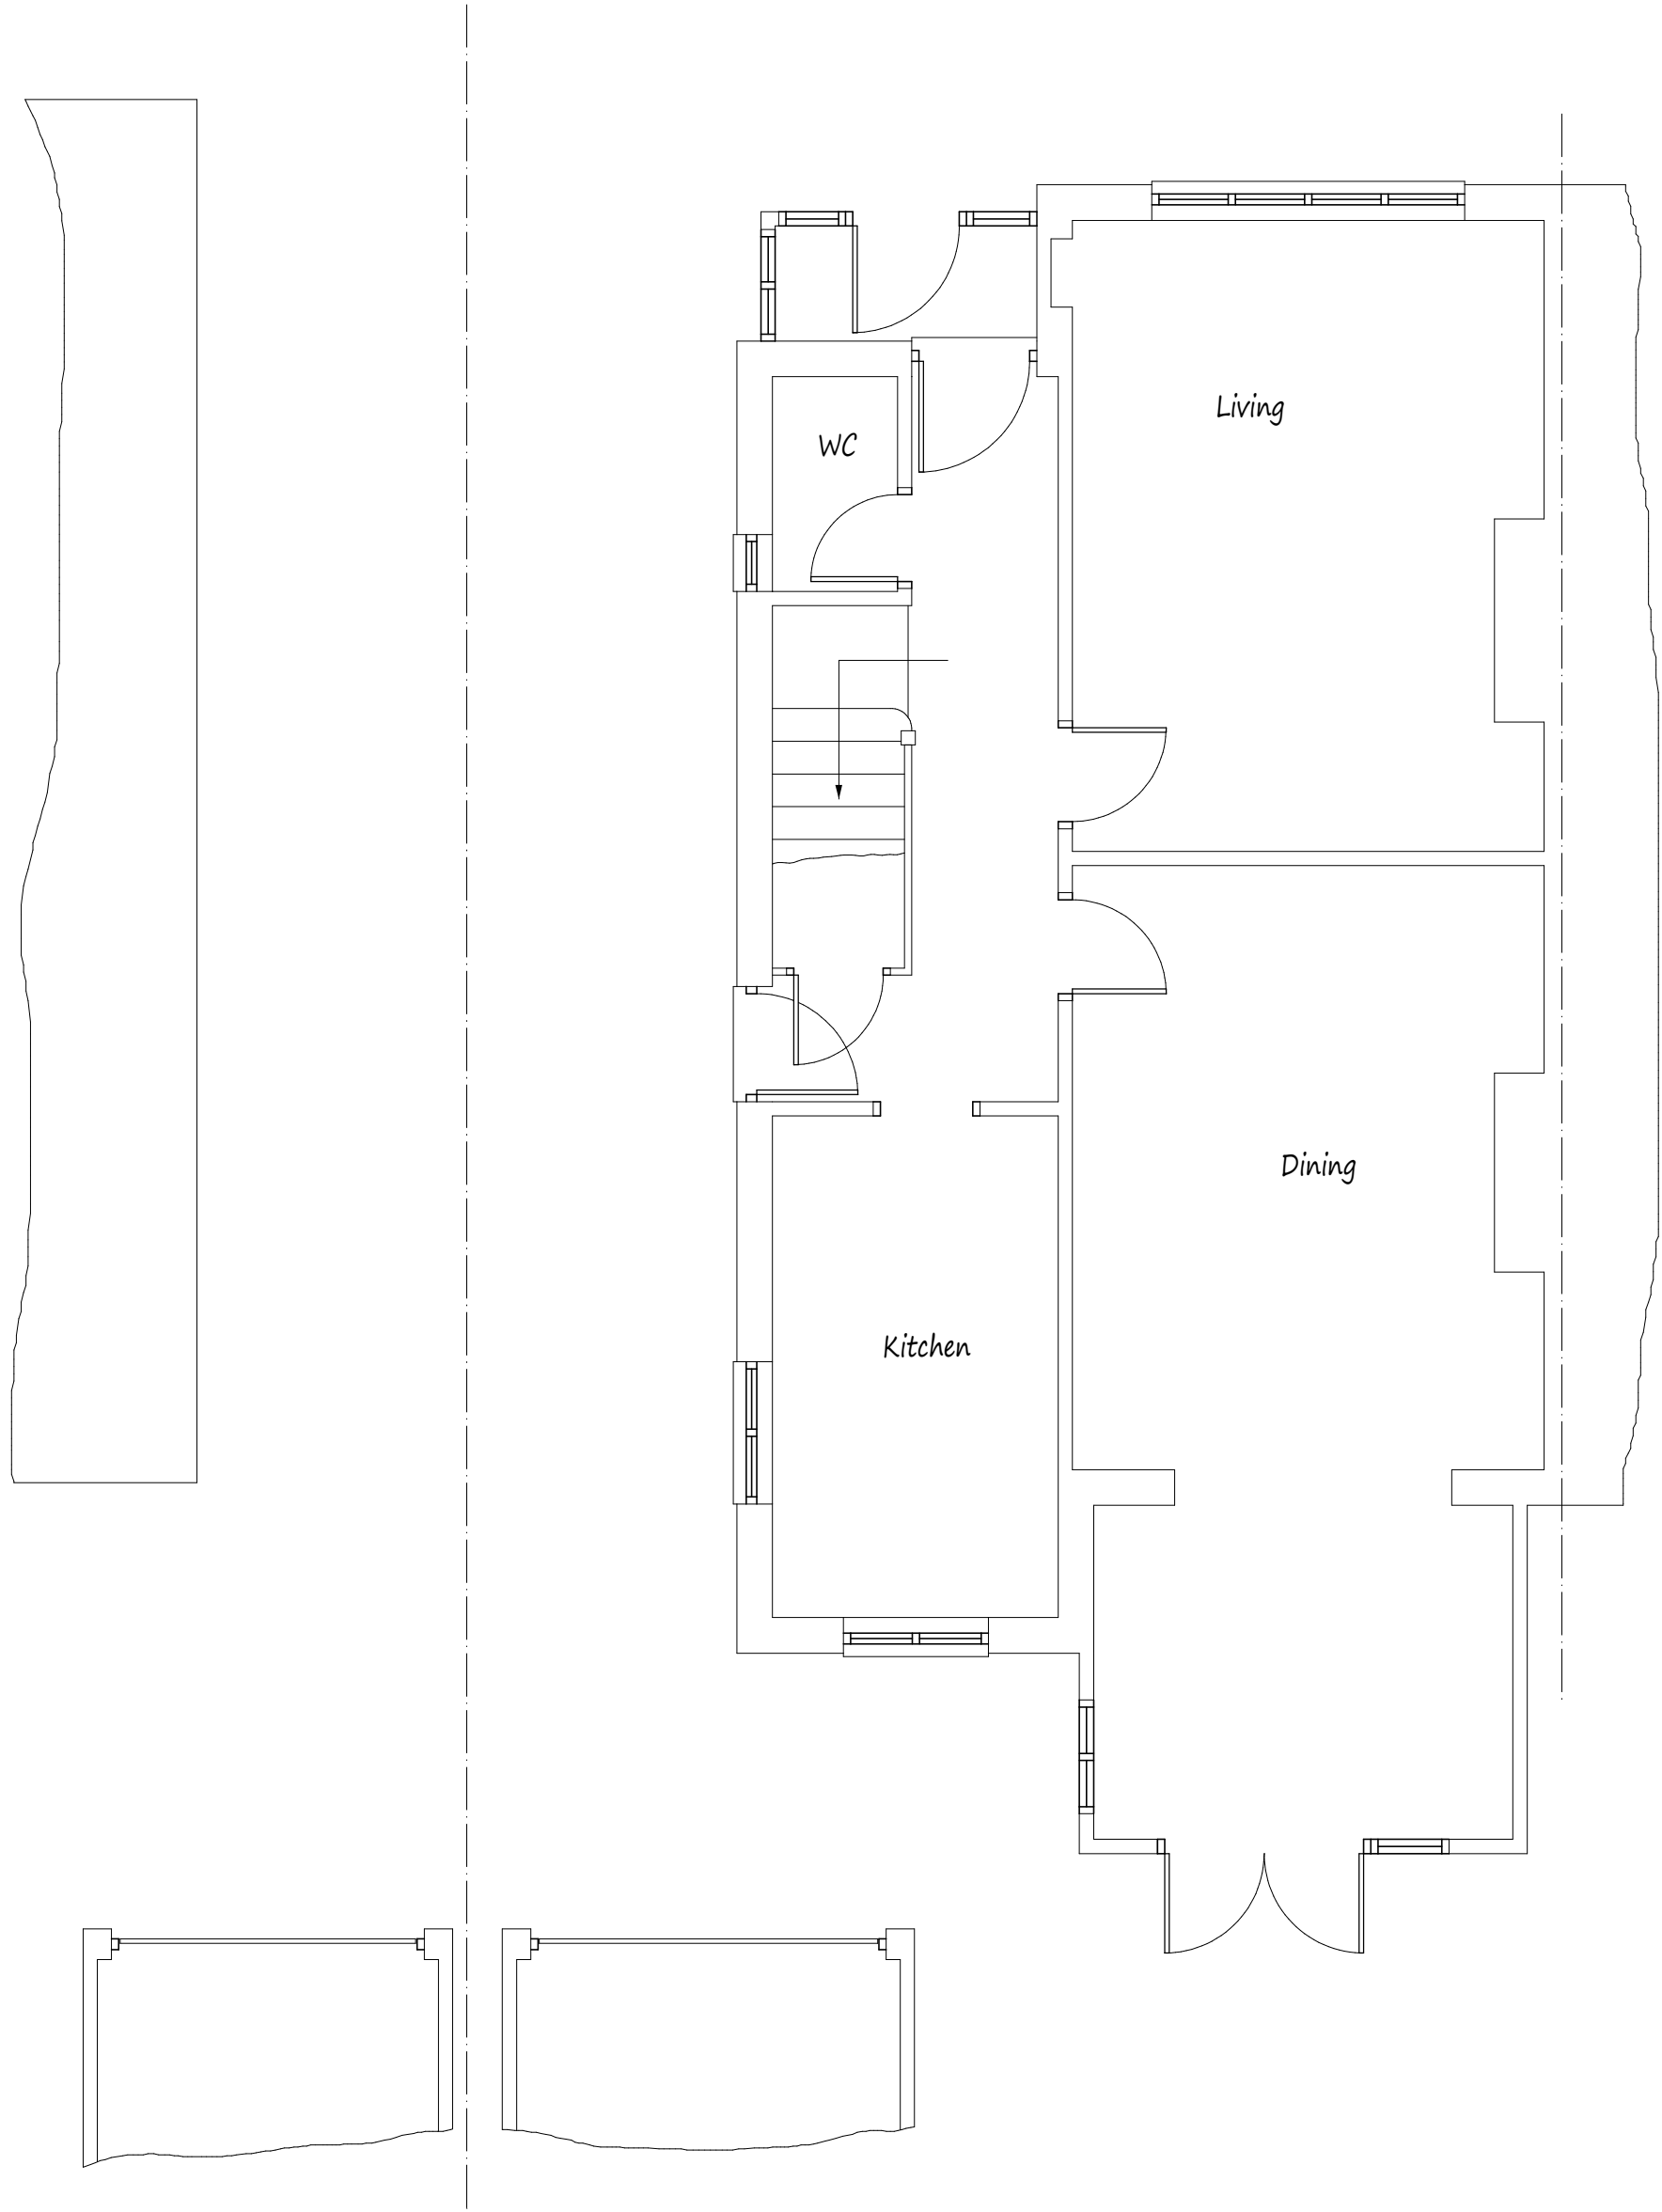

Existing Ground Floor Plan

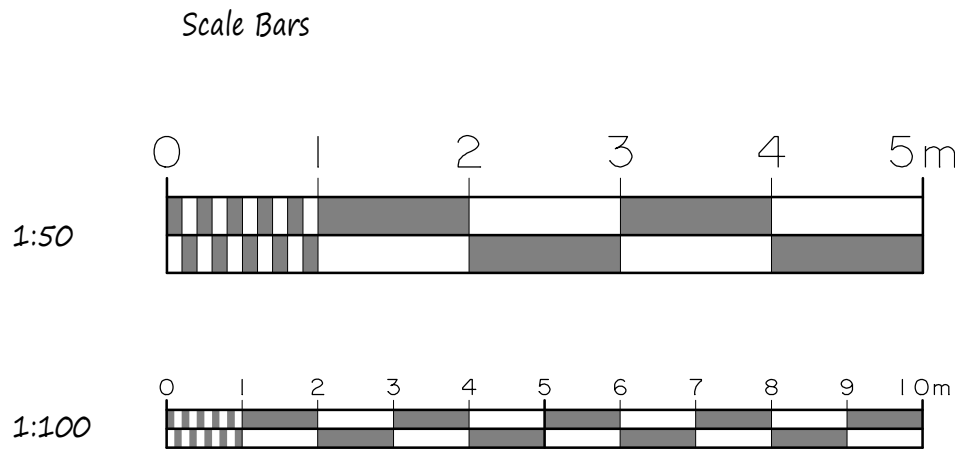

This drawing to be read in conjunction with Drg No 4582/02

Existing Elevations



Front Elevation



Side Elevation



Rear Elevation

NOTES:
All dimensions must be checked on site and not scaled from this drawing.

A		
	Date	Revisions
Copyright		
Pottle & Co Ltd. Building Design & Management Services		
Suite A 128 Manor Way Ruislip Middlesex HA4 8HR		
Tel: 01895 622800 www.pottle.uk.com		
Client Mr & Mrs Lad		
Job Title 34 Ivy House Road Ickenham Middlesex		
Drawing Title Existing Details		
Scale 1:50, 100		
Date July 2021		Drawn by MDP
Drg No. 4582/01		