



NOTES:
All dimensions must be checked on
site and not scaled from this drawing.

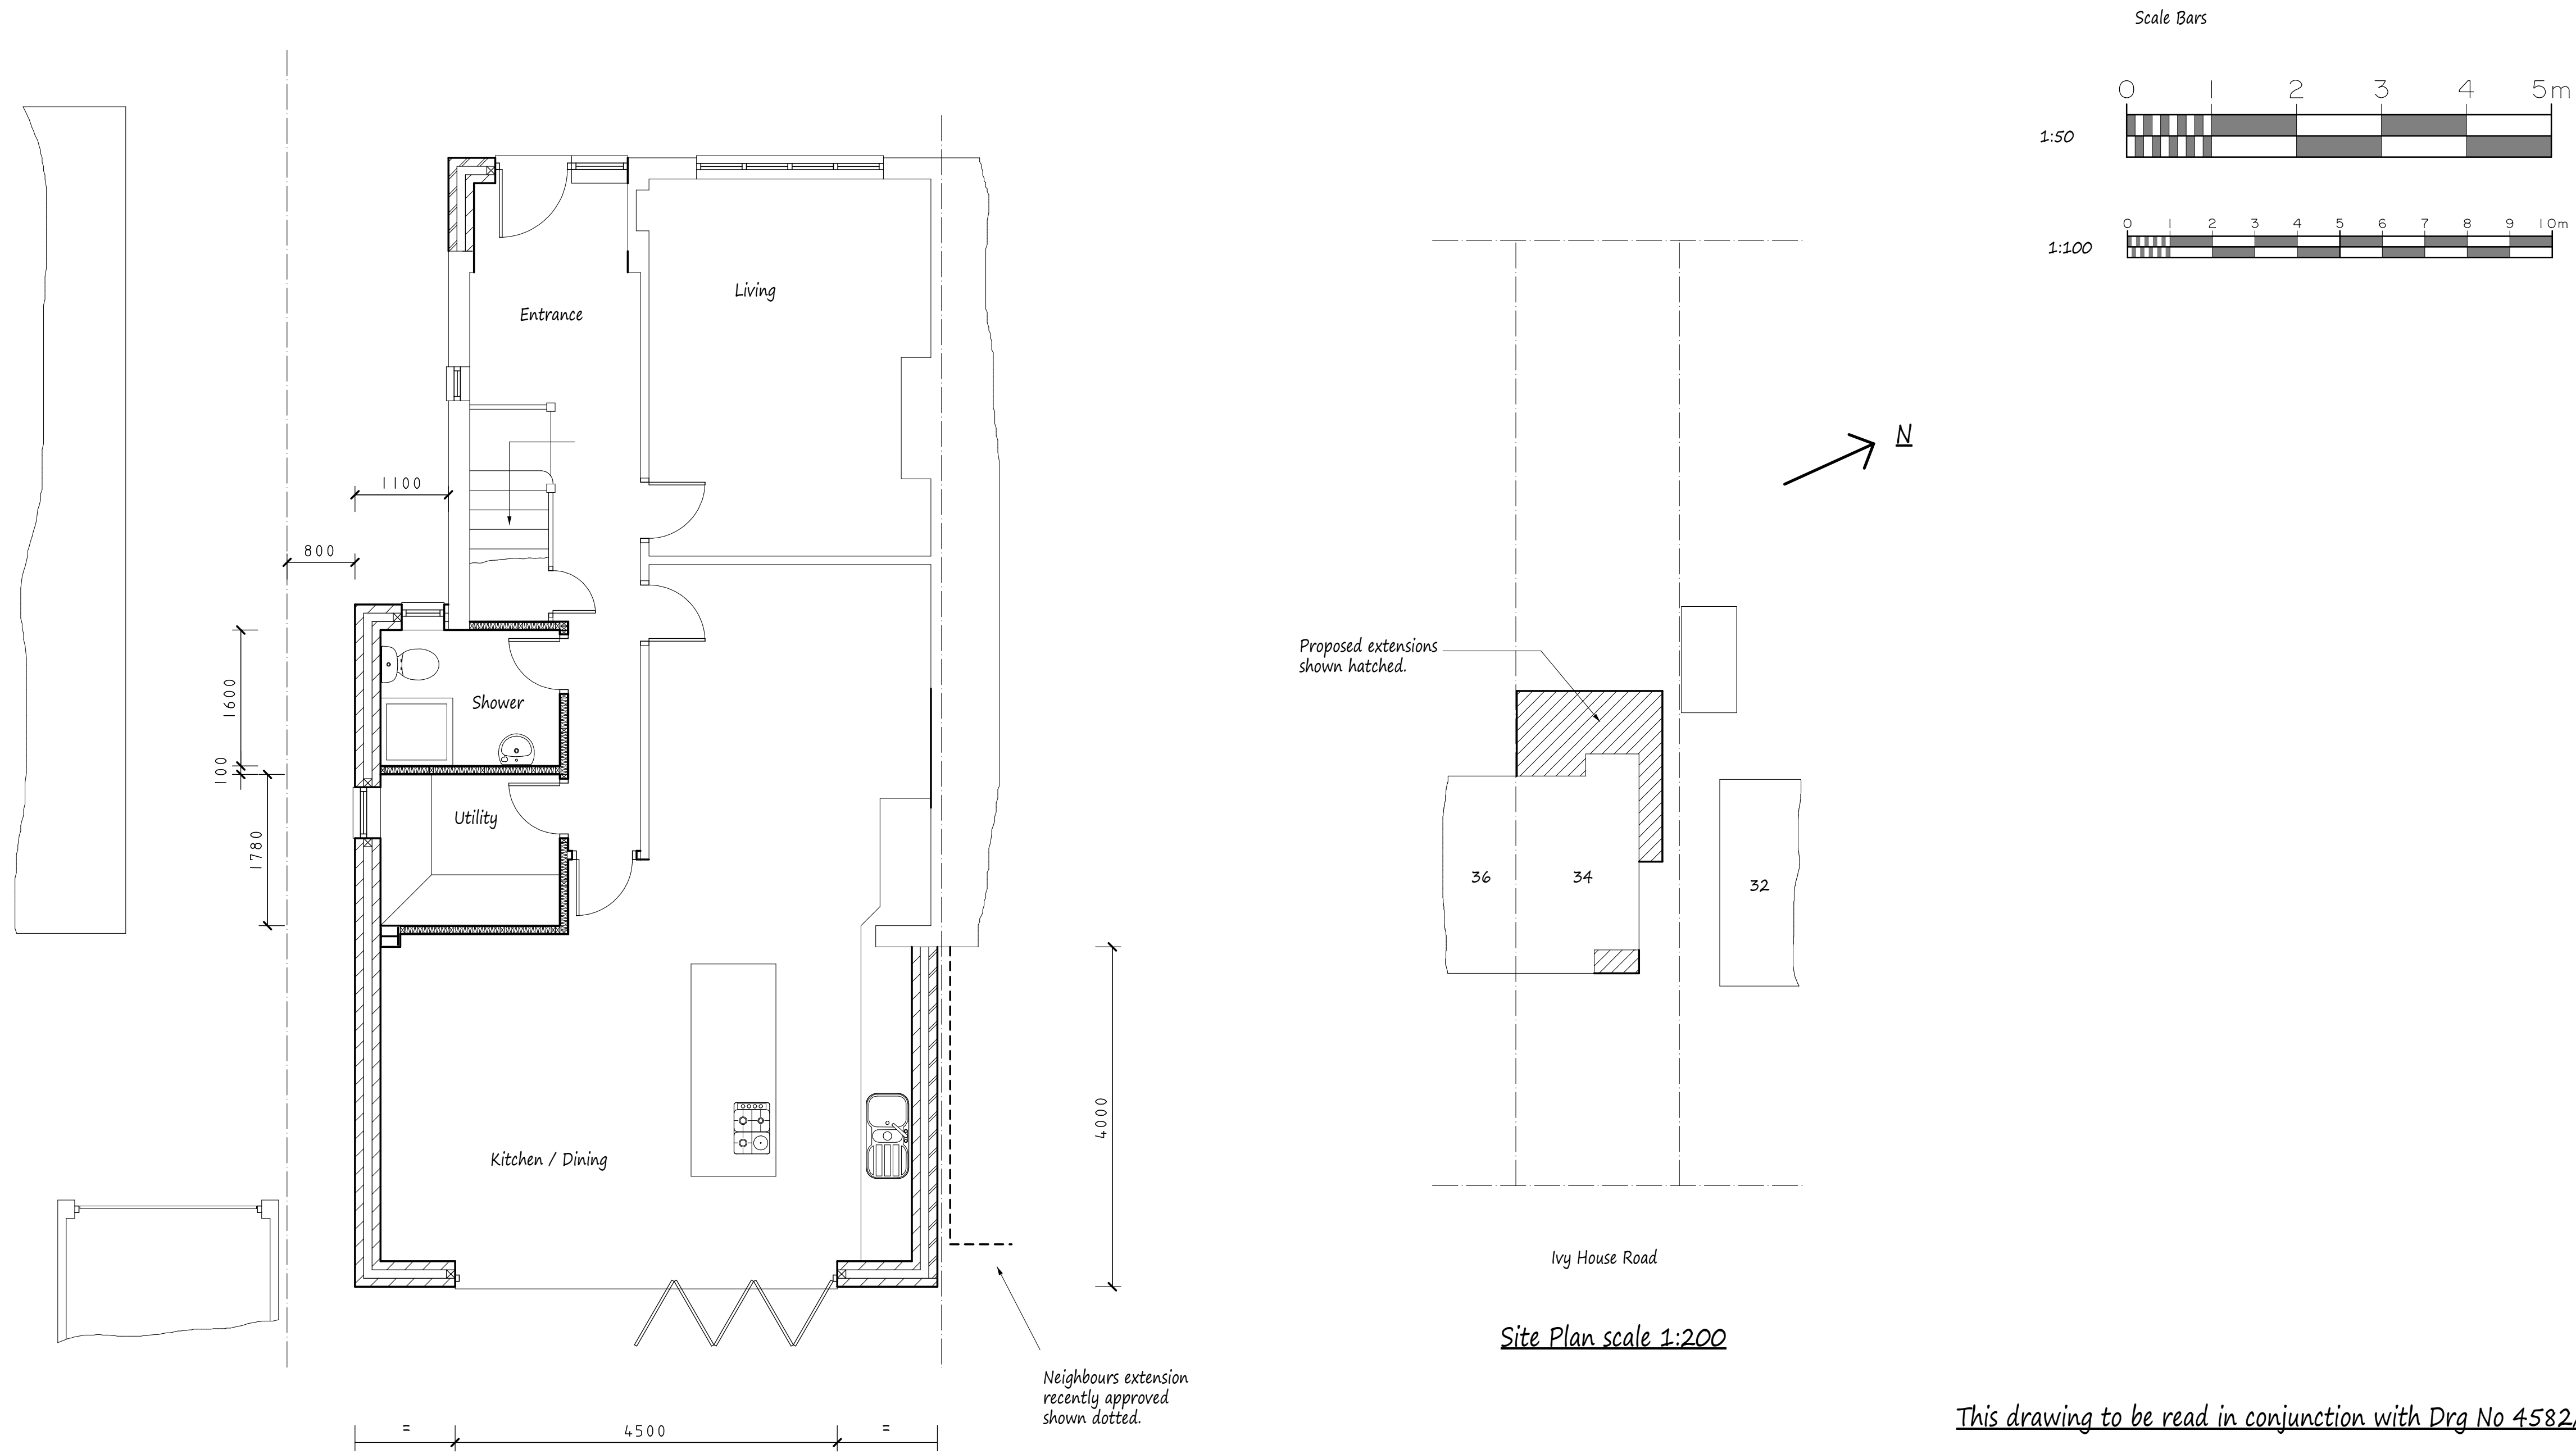

Proposed Ground Floor Plan

Proposed Elevations - All Materials to Match Existing

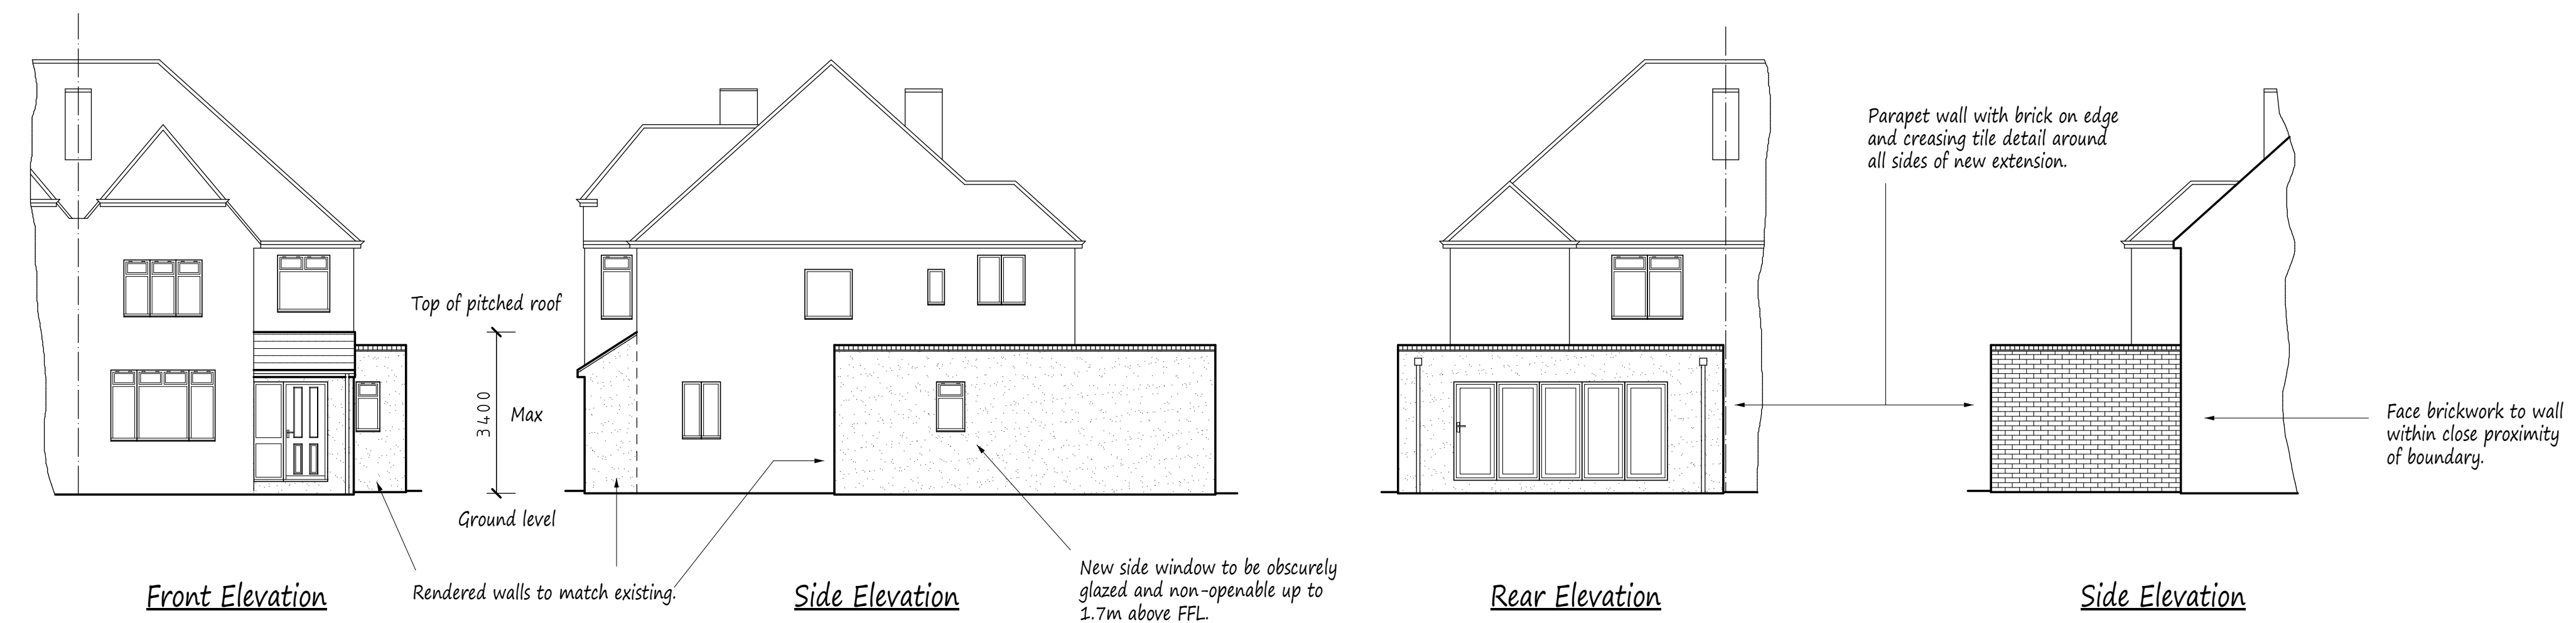

Drawing Title

*Proposed Single Storey Front,
Side and Rear Extensions.*

Scale
1:50. 100. 200

Date	Drawn by
July 2021	MDP

Drg No.
4582/02