



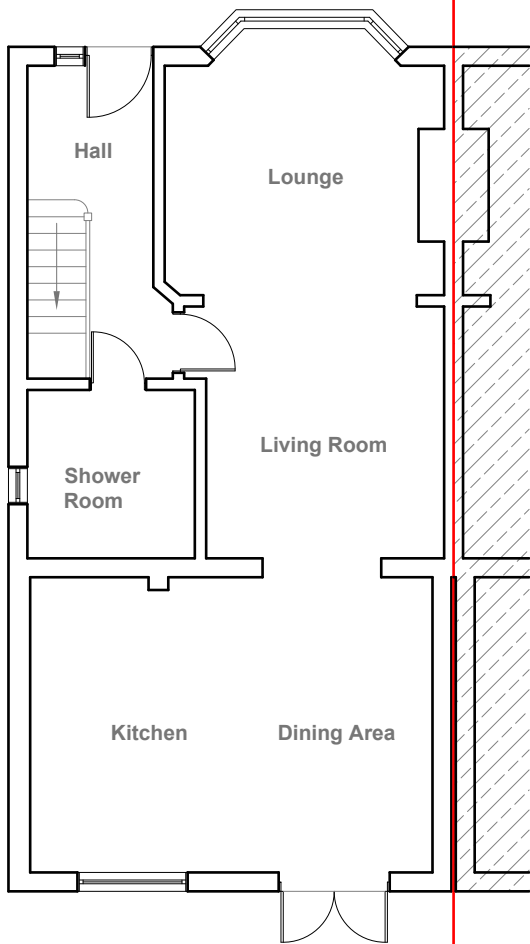


Existing Ground Floor Plan
Scale 1:100

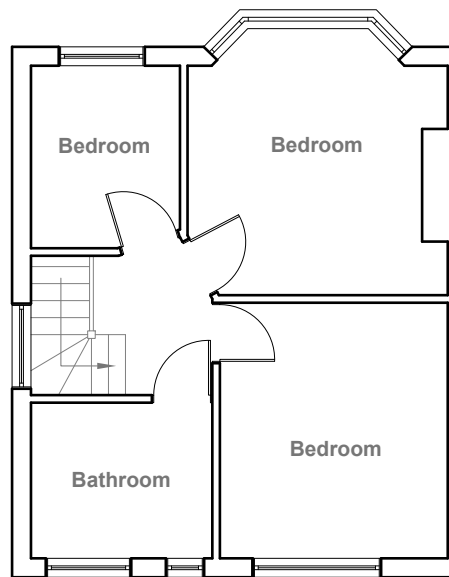

Existing First Floor Plan
Scale 1:100




Existing Front Elevation
Scale 1:100

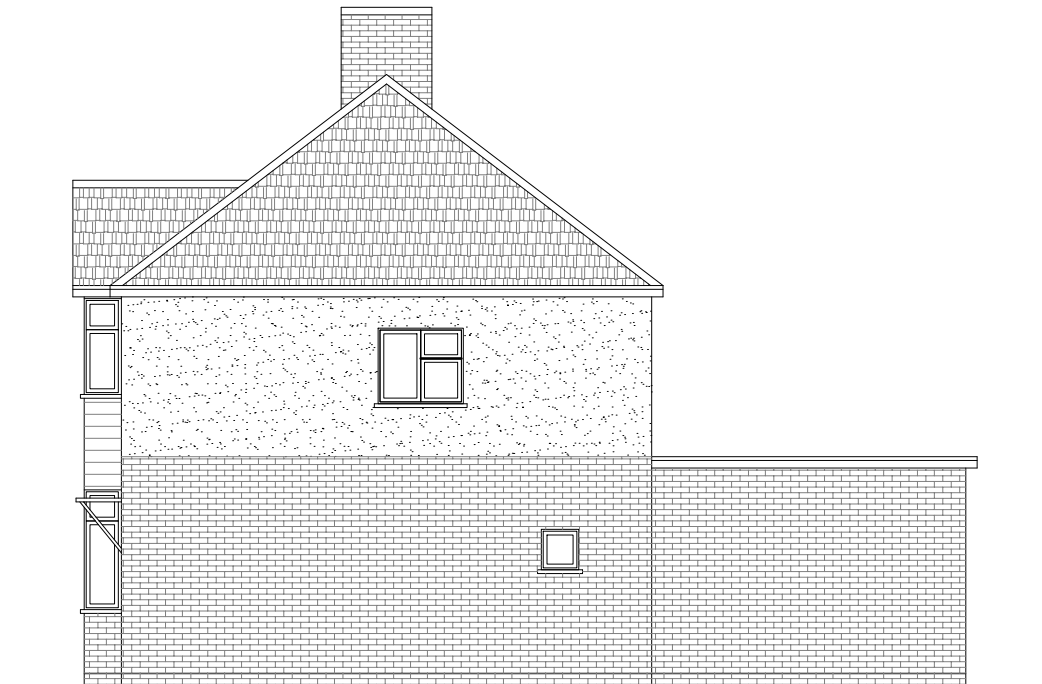

Existing Side Elevation
Scale 1:100



Existing Rear Elevation
Scale 1:100

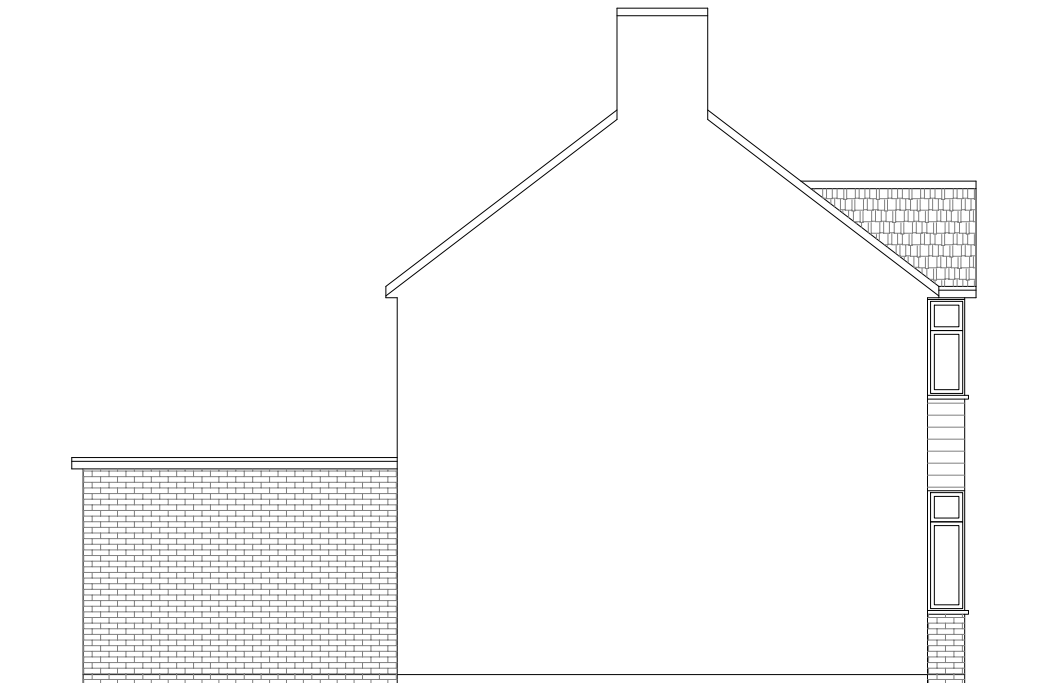

Existing Side Elevation
Scale 1:100



- GENERAL NOTES:
1. ALL DIMENSIONS ARE IN MILLIMETER.
 2. VERIFY ALL DIMENSIONS AND CONDITIONS BEFORE BUILDING OR STARTING CONSTRUCTION. NOTIFY THE DESIGNER IMMEDIATELY OF ANY DISCREPANCY OR VARIATION.
 3. ALL WORK TO COMPLY WITH CURRENT BUILDING REGULATIONS AND CODES OF PRACTICE

Title:

Existing Floor Plans and Elevations

Site Address

59 Cranborne Way,
Hayes,
UB4 0HP

Scale: 1:100 @A3

Date: 20/07/2021


Drawing No.:
2021/108 -01

Drawn By:
DP


Revision Date:

e:mail -
faluckpatel@yahoo.com
(M) +44 (0) 7871 466 254

**Faluck
Patel**

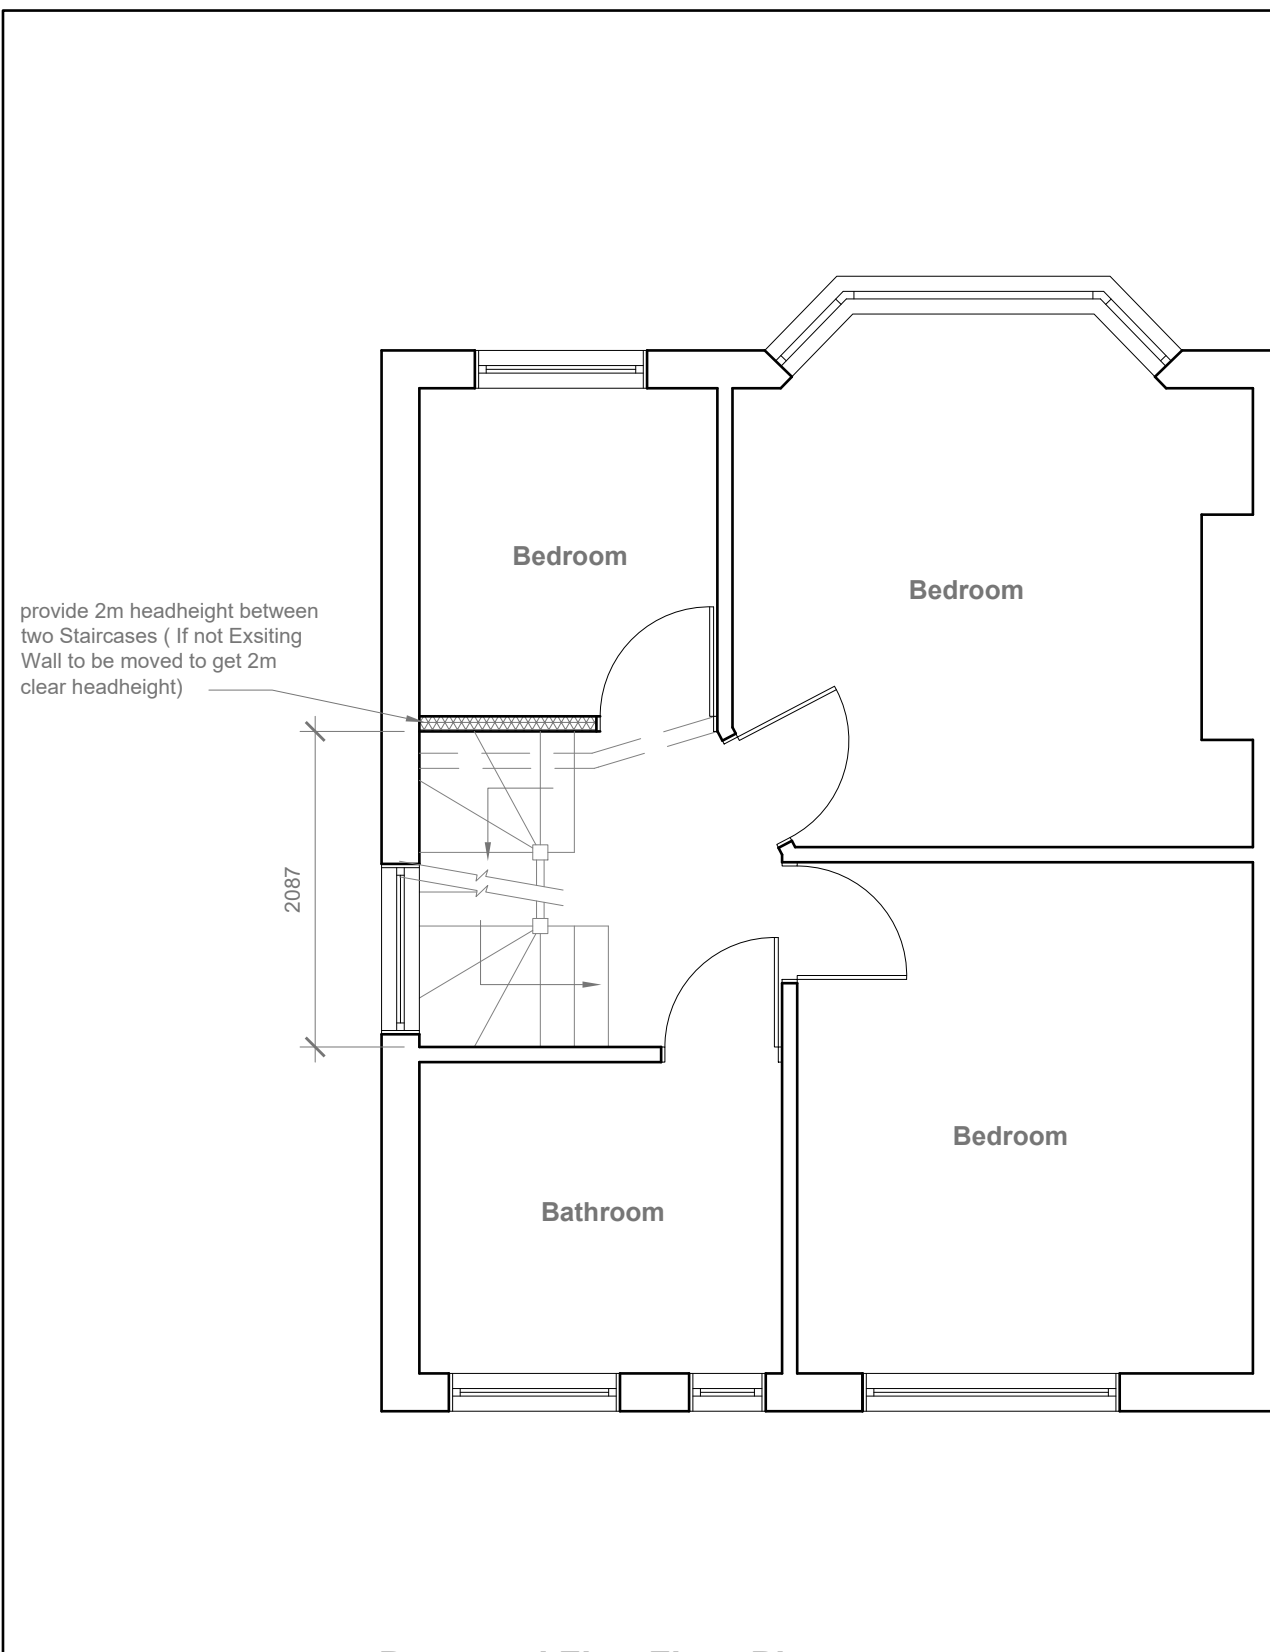

Proposed First Floor Plan
Scale 1:50

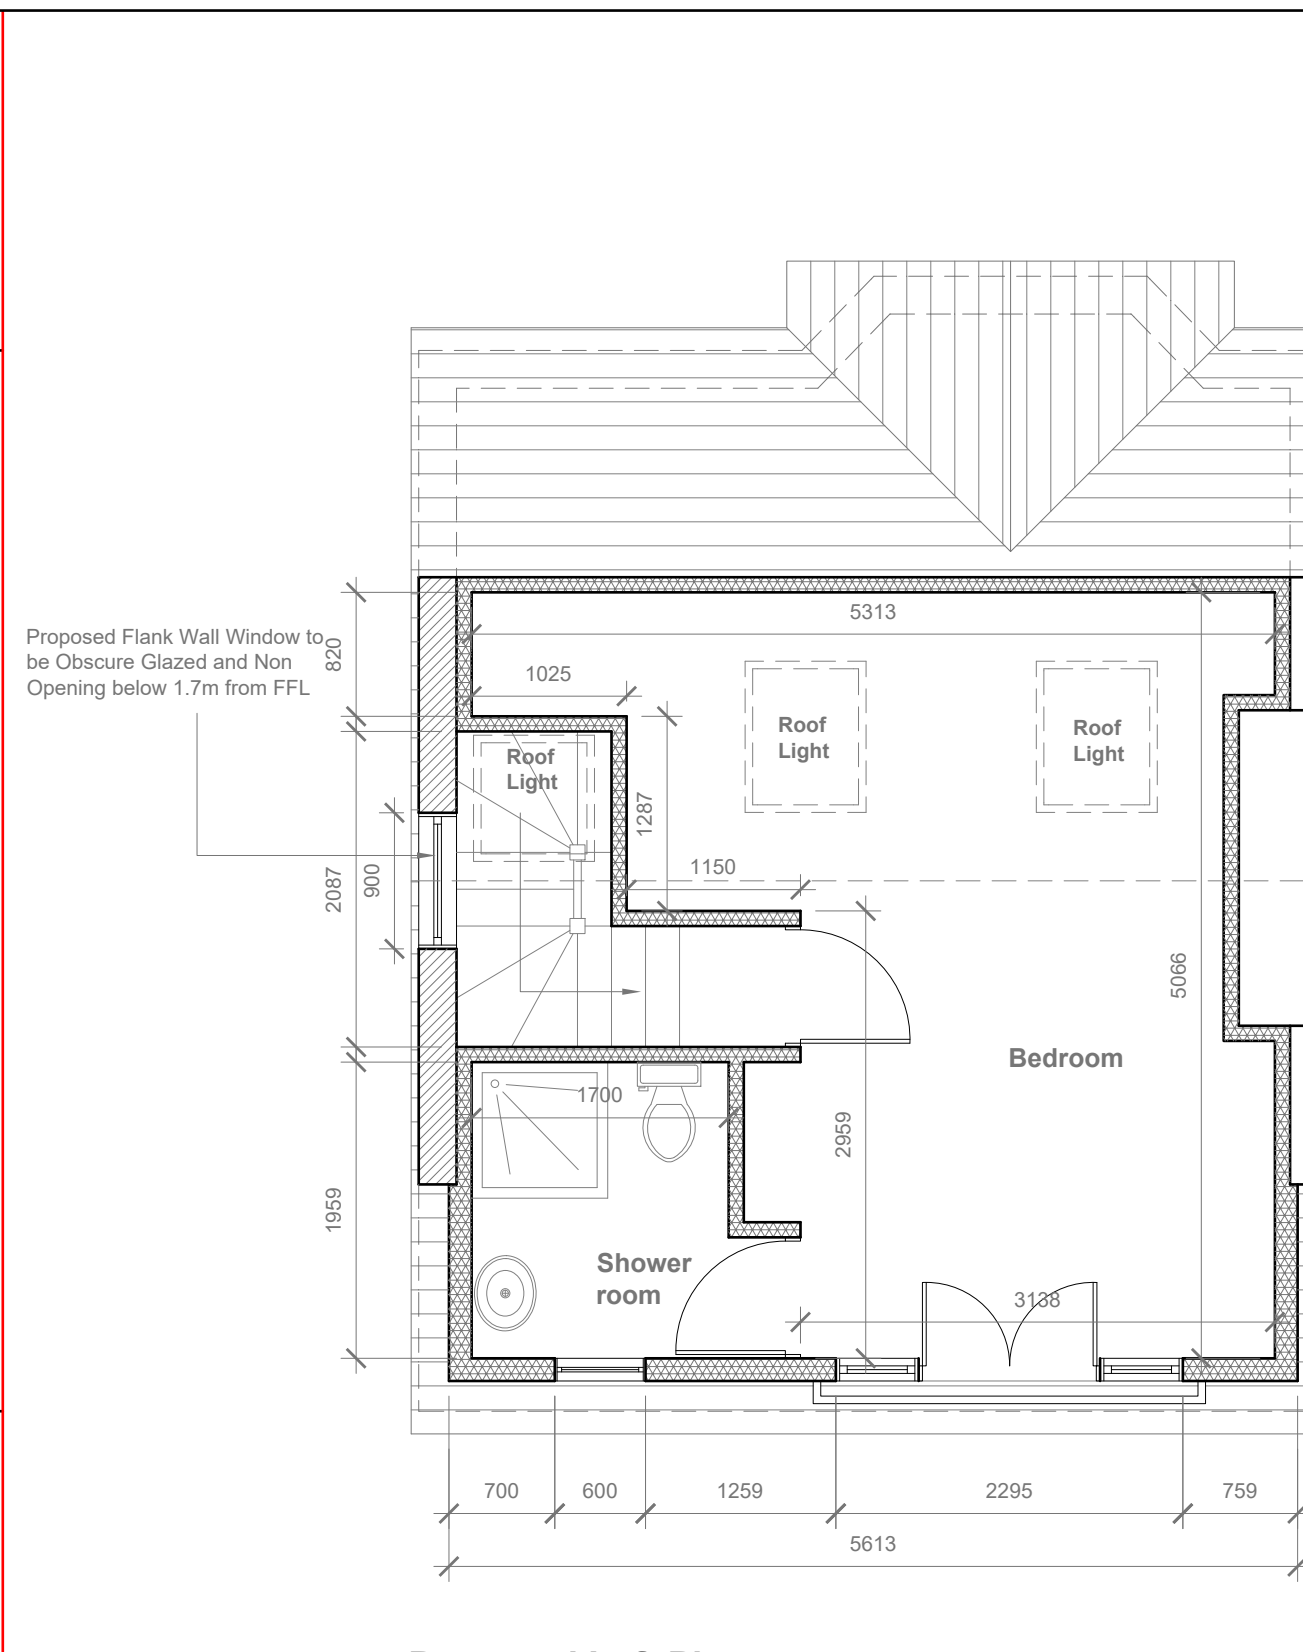

Proposed Loft Plan
Scale 1:50

Velux Window to be installed as per manufacturer specification, not projected more than 150mm from the plane of roof slop



GENERAL NOTES:
1. ALL DIMENSIONS ARE IN MILLIMETER.
2. VERIFY ALL DIMENSIONS AND CONDITIONS BEFORE BUILDING OR STARTING CONSTRUCTION. NOTIFY THE DESIGNER IMMEDIATELY OF ANY DISCREPANCY OR VARIATION.
3. ALL WORK TO COMPLY WITH CURRENT BUILDING REGULATIONS AND CODES OF PRACTICE


Title:

Proposed First Floor & Loft Plans

Site Address 59 Cranborne Waye, Hayes, UB4 0HP	Scale: 1:50 @A3	Revision Date:	Faluck Patel
	Date: 20/07/2021		
	Drawing No.: 2021/108 -02		
	Drawn By: DP	e:mail - faluckpatel@yahoo.com (M) +44 (0) 7871 466 254	



Proposed Front Elevation
Scale 1:100

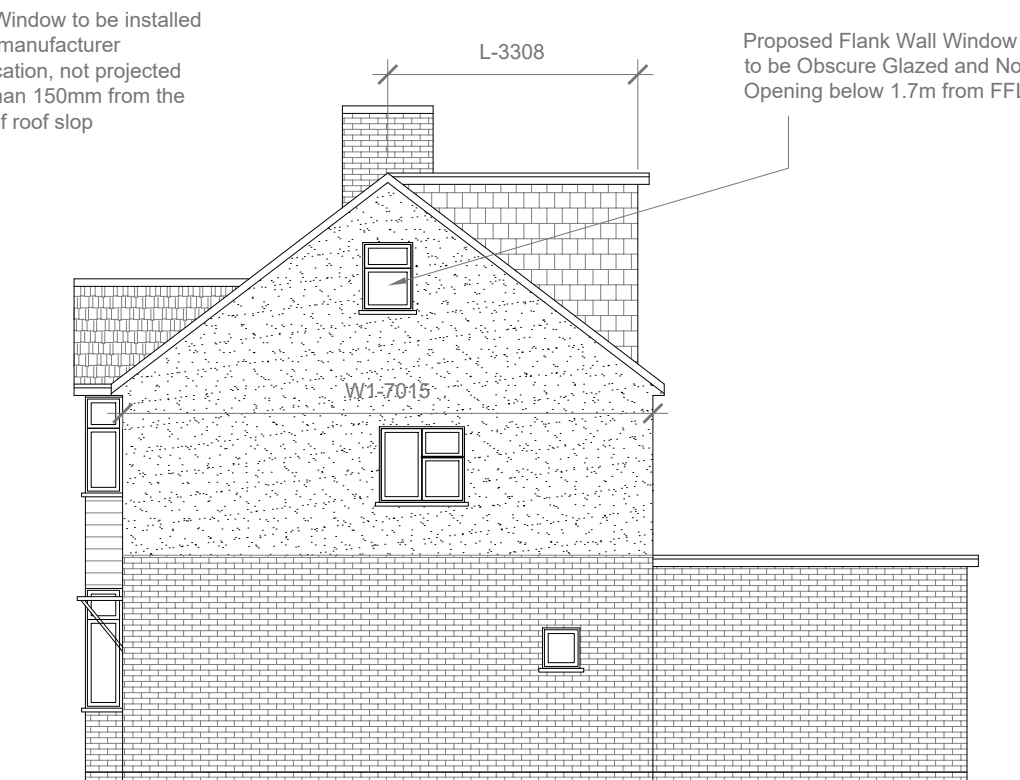


Proposed Side Elevation
Scale 1:100


REAR DORMER VOLUME = $W \times H \times L / 2$
 $5.613 \times 2.525 \times 3.308 / 2$
 $46.88 / 2$
V1 = 23.44 CU.MT.

HIP TO GABLE ROOF VOLUME = $W1 \times H1 \times L1 / 6$
 $7.015 \times 2.942 \times 3.558 / 6$
 $73.43 / 6$
V2 = 12.23 CU.MT.

TOTAL ROOF VOLUME = $V1 + V2$
 $23.44 + 12.23$
35.67 CU.MT.< 50.00 CU.MT

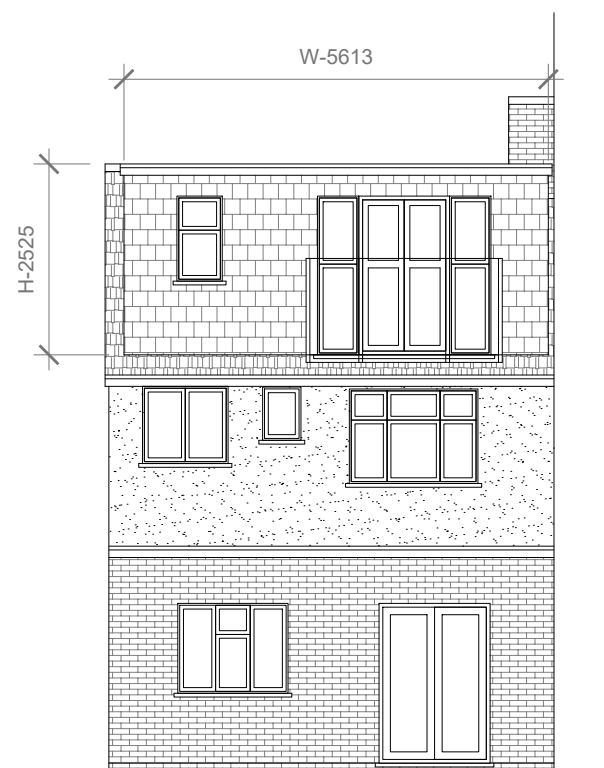

Proposed Rear Elevation
Scale 1:100

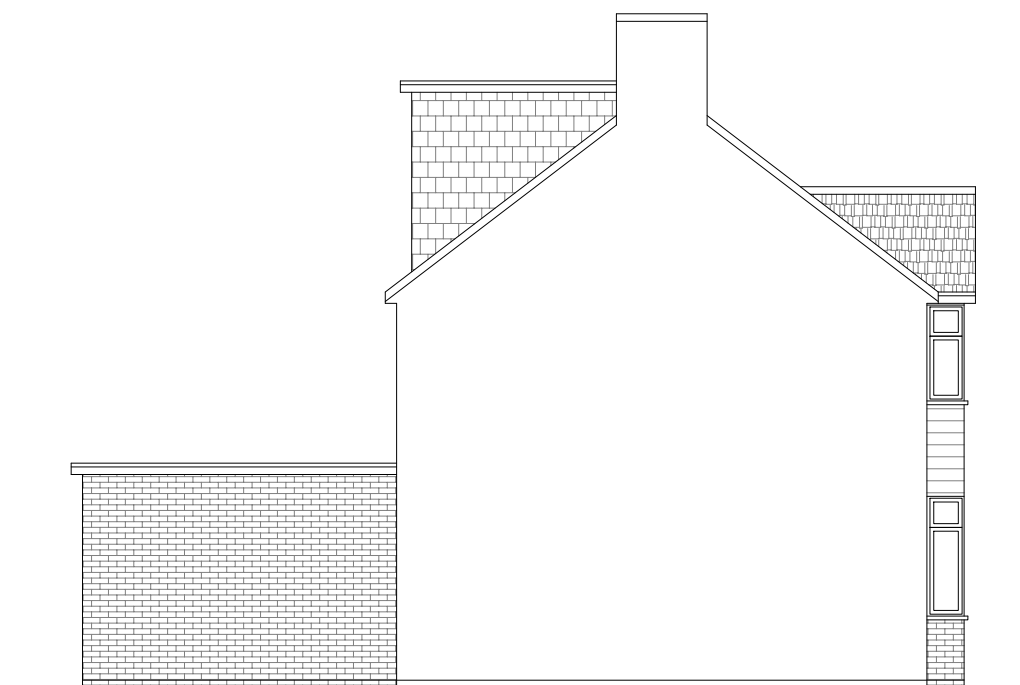

Proposed Side Elevation
Scale 1:100



- GENERAL NOTES:
1. ALL DIMENSIONS ARE IN MILLIMETER.
 2. VERIFY ALL DIMENSIONS AND CONDITIONS BEFORE BUILDING OR STARTING CONSTRUCTION. NOTIFY THE DESIGNER IMMEDIATELY OF ANY DISCREPANCY OR VARIATION.
 3. ALL WORK TO COMPLY WITH CURRENT BUILDING REGULATIONS AND CODES OF PRACTICE

Title:

Proposed Elevations

Site Address

59 Cranborne Waye,
Hayes,
UB4 0HP

Scale: 1:100 @A3

Date: 20/07/2021

Drawing No.:
2021/108 -03

Drawn By:

DP

Revision Date:

e:mail -

faluckpatel@yahoo.com
(M) +44 (0) 7871 466 254

**Faluck
Patel**