



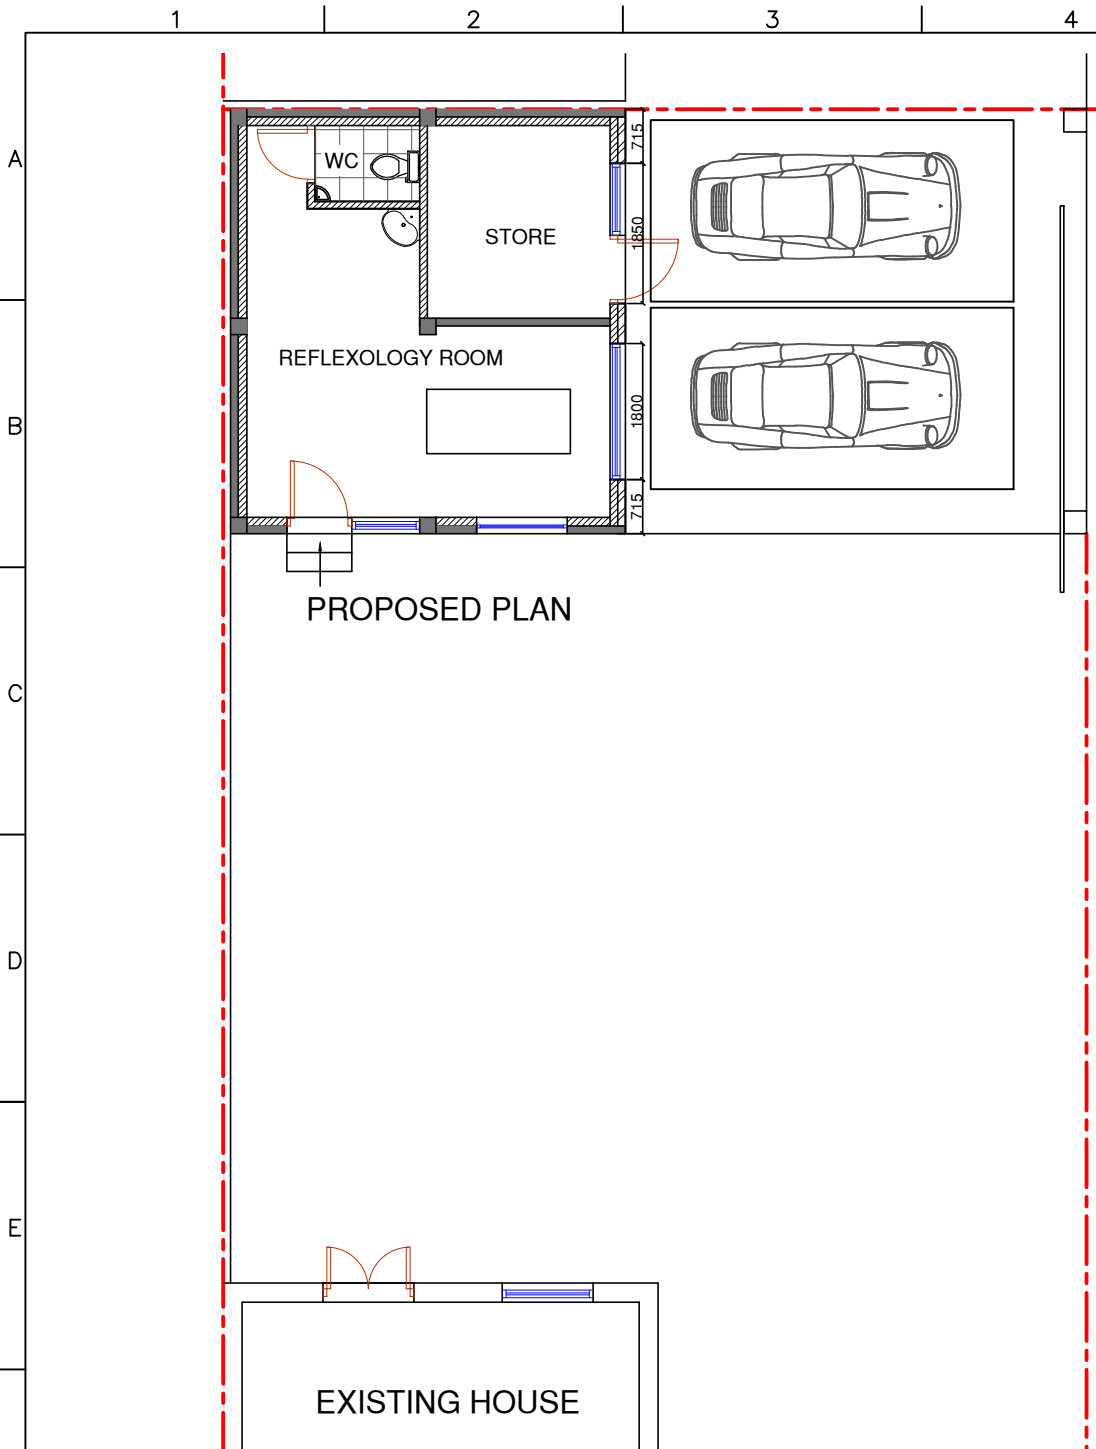


PROPOSED PLAN

EXISTING HOUSE


WEYMOUTH ROAD

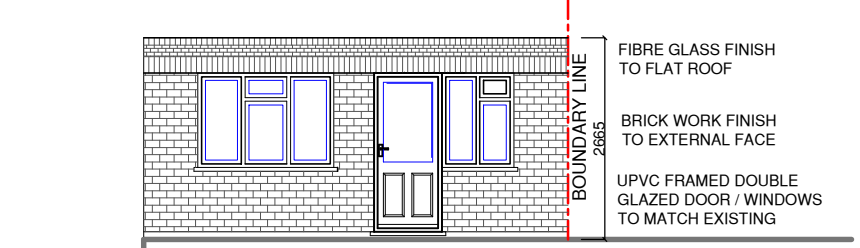


PROPOSED FRONT ELEVATION

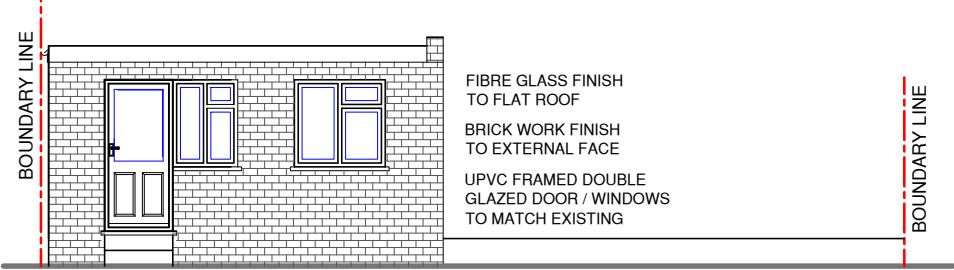


PROPOSED SIDE ELEVATION

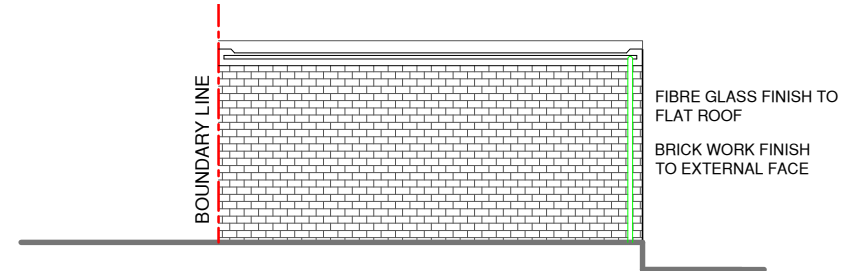


PROPOSED REAR ELEVATION

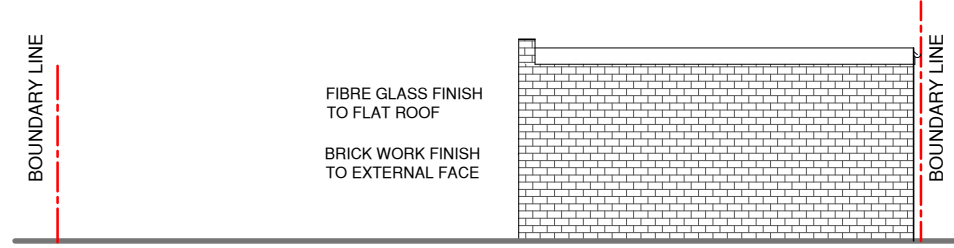

PROPOSED SIDE ELEVATION

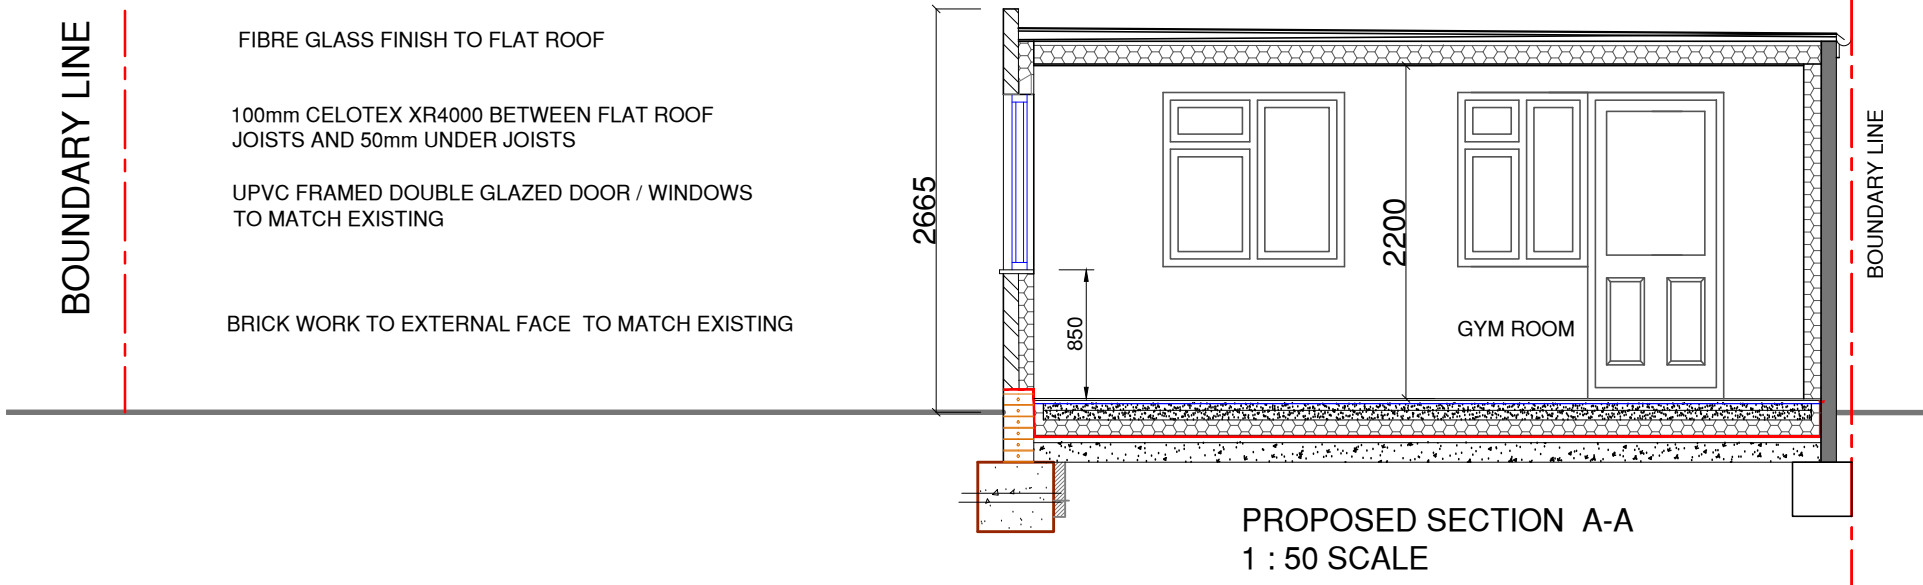

PROPOSED SECTION A-A
1 : 50 SCALE

 

NOTES :



A	JULY 2017	REVISED THE DIRECTION OF THE NORTH ARROW
	Date	Revisions

Client MR.& MRS KARNAIL SINGH

Job Title
116 ADELPHI CRESCENT
HAYES, MIDDLESEX
UB4 8ND

Drawing Title
PROPOSED FLOOR PLAN,
ELEVATIONS & SECTION

Scale: 1 : 100/ 50 (A3)
Date: JUNE 2017
Checked by: Drawn by: RS

Drg No. TP/292/02	Rev. A
----------------------	-----------