




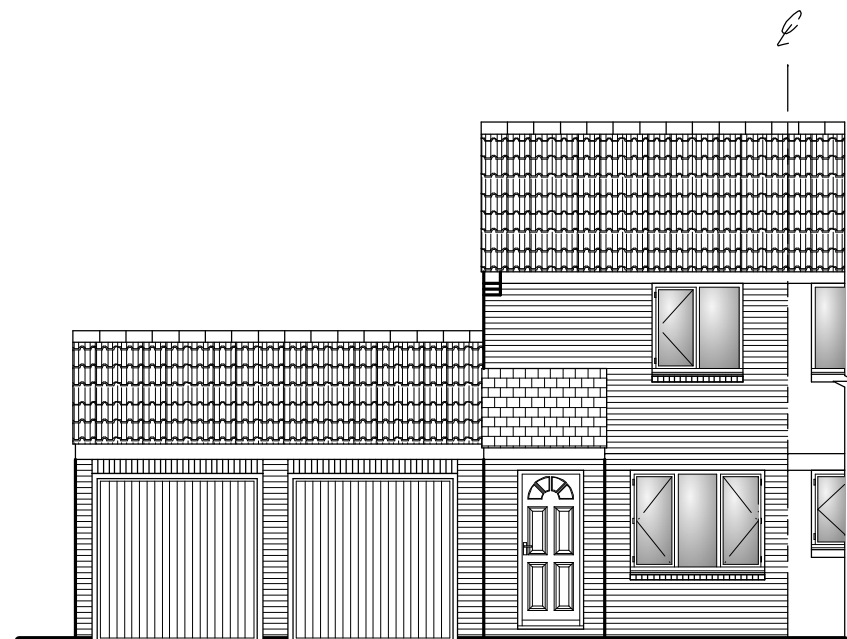


Existing Front Elevation

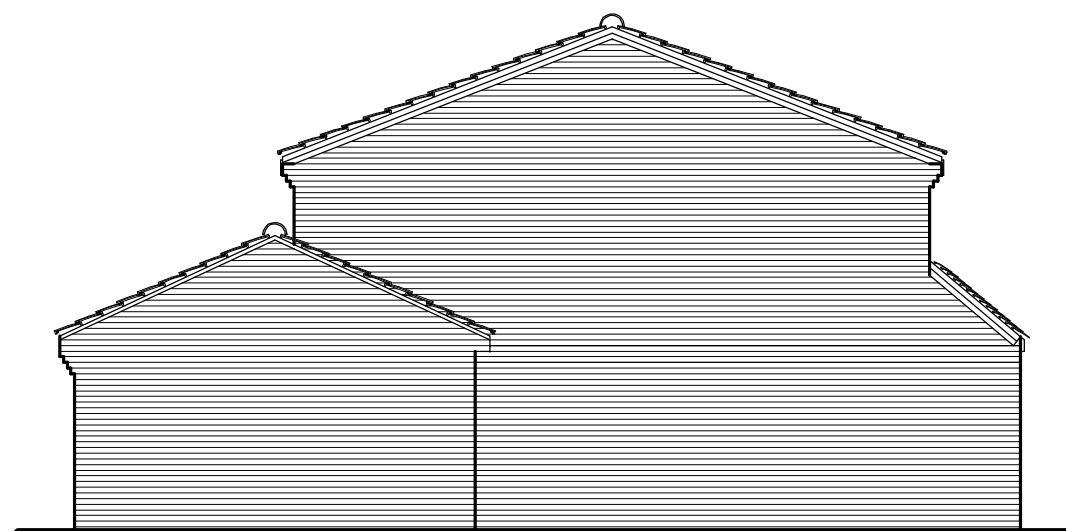

Existing Side Elevation

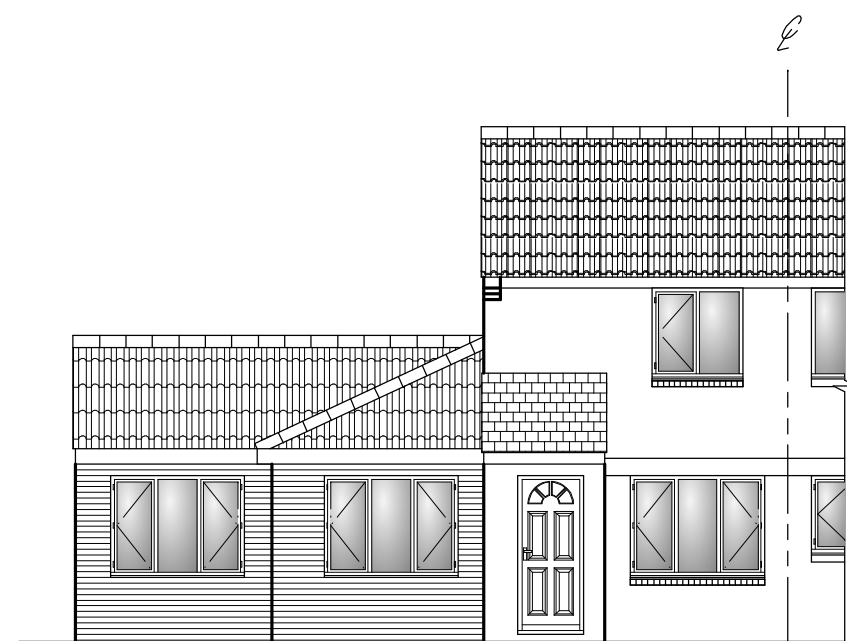

Proposed Front Elevation

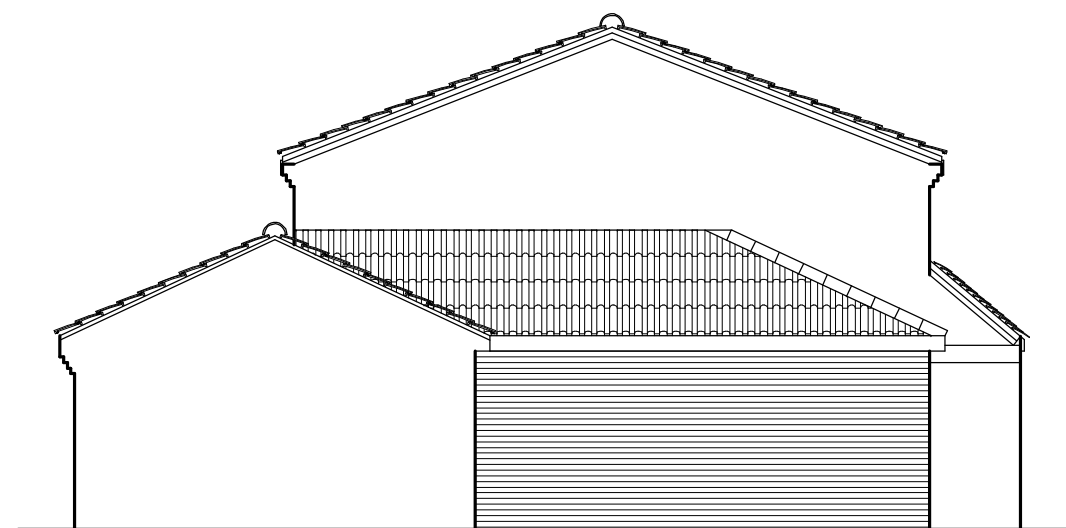

Proposed Side Elevation



THIS DRAWING SHOULD BE READ IN
CONJUNCTION WITH THE SPECIFICATION.
IT REMAINS THE COPYRIGHT OF THE DESIGNER AND MUST NOT
BE USED, ALTERED OR COPIED WITHOUT PERMISSION

Proposed Single Storey
Side Extension.

SITE: 61 Gade Close,
Hayes.
UB3 3PY



PROPERTY SERVICES
Architectural Designers
& Surveyors
Newbury (01635) 864956

DRAWN: DAF	SCALE: 1 : 100 @ A3	DATE: September '21
DRAWING NO: 21/402/03		REV: