


Area of proposed rear extension roof discharging rainwater to soakaway = 17m²

Using manufacturer's (CORE Landscape Products) formula, required volume of soakaway = efective area ÷ 40
= 17m² ÷ 40 = 0.425m³

As each CORE Water soakaway/ attenuation crate measures 0.216m³, 2 crates (800mm x 500mm x 500mm each) are required at the location indicated below. See attached manufacturer's brochure for components required.

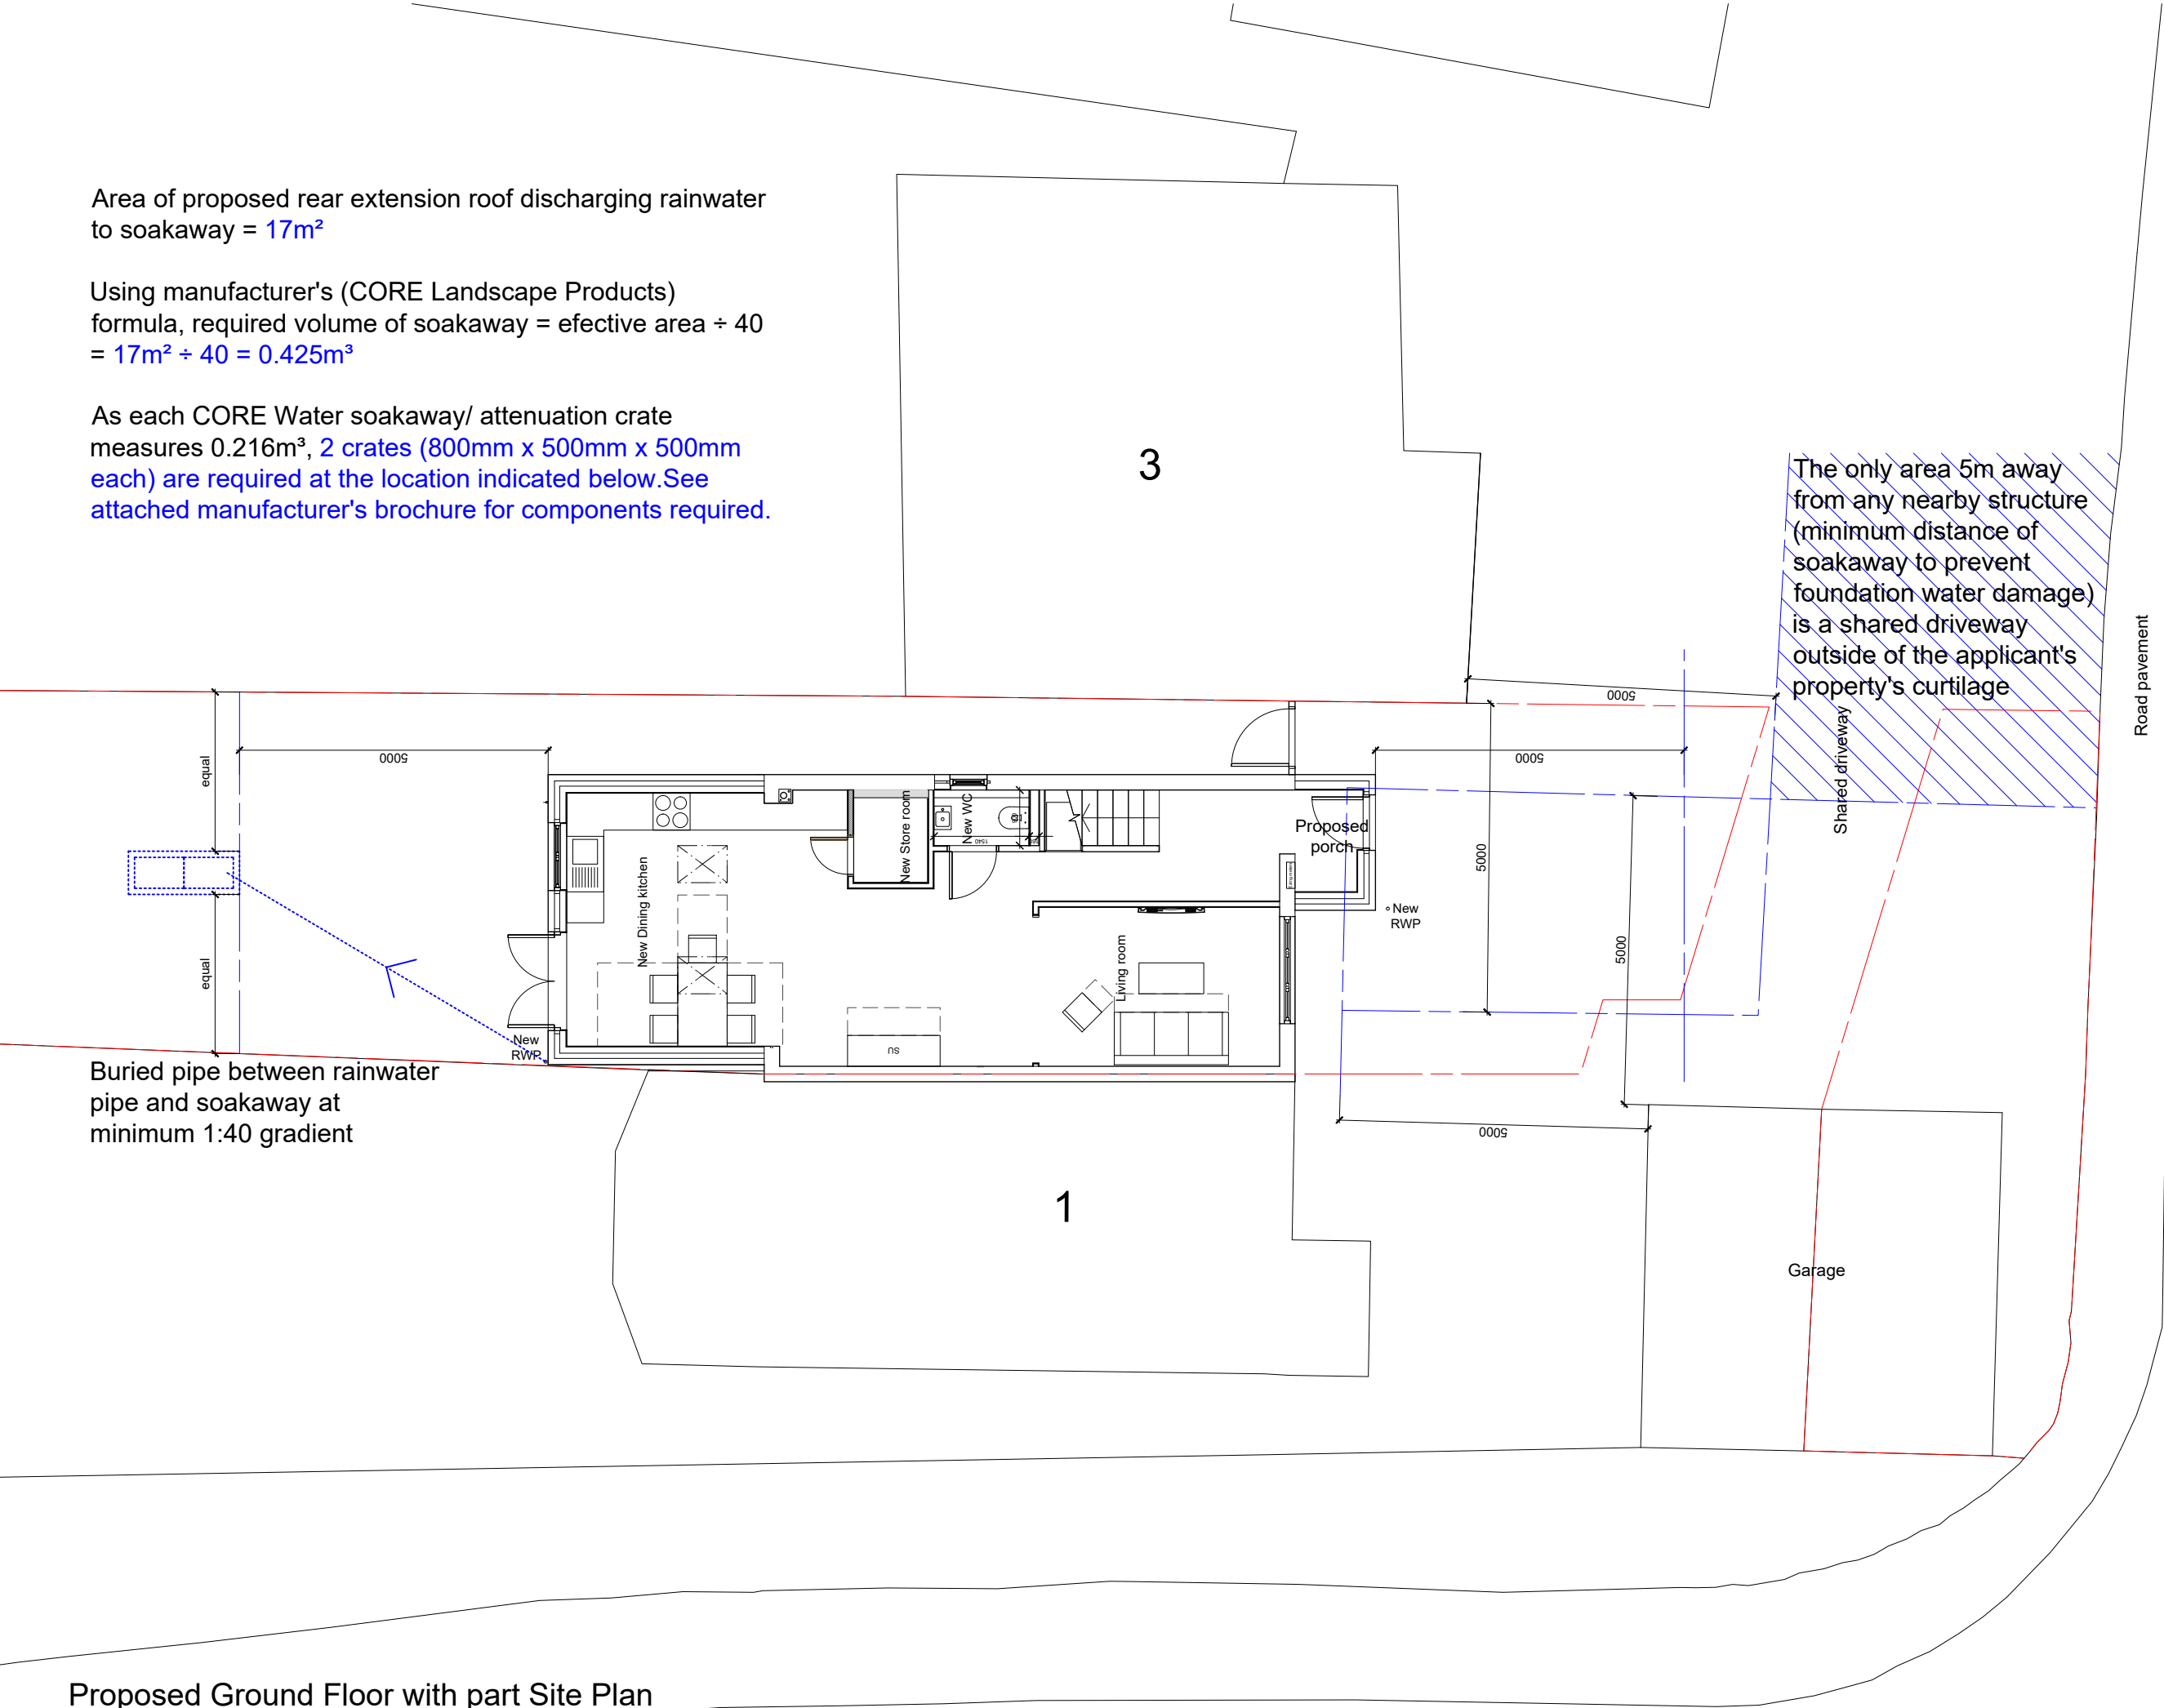

Proposed Ground Floor with part Site Plan
Scale: 1:100

NOTE

DO NOT SCALE DRAWINGS
COPYRIGHT RESERVED
ALL DIMENSIONS TO BE CONFIRMED ON SITE
DISCREPANCIES TO BE VERIFIED PRIOR TO
COMMENCEMENT OF WORKS

N

Rev	Date	Comments	D/B	Chk

DISCHARGE

Scale: 1:100 @ A3

Drawn: NJ

Checked:

Date: DEC 17

Client: Arkadiusz Wojtas

2 Allonby Drive Ruislip HA4 7YU

GROUND WITH PART SITE PLAN

17023-03-DC5-02

DAXAB LTD

44 Kemp Court, Hartington Road, London SW89 2BJ
info@daxab.co.uk 07766 883 993