



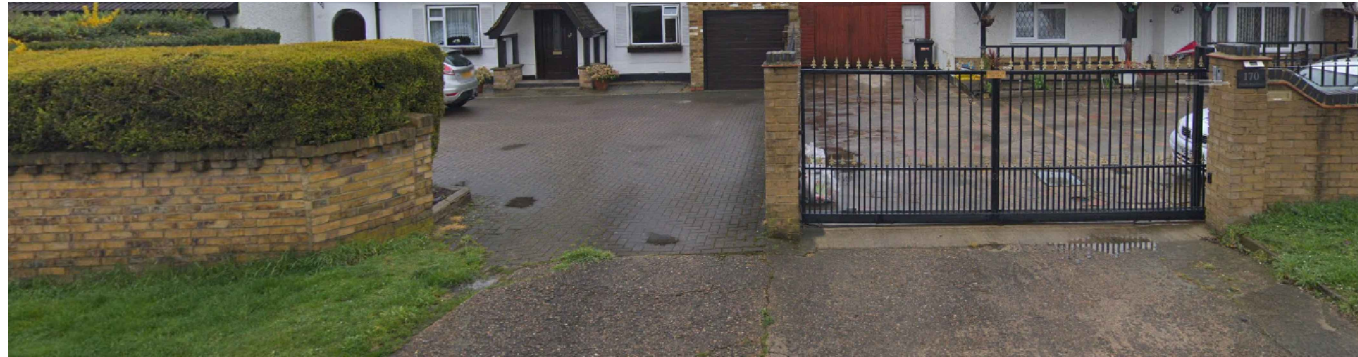

No Changes proposed to the entrance

Note: This Drawing is for planning purpose and should not be used for construction.
All dimensions should be confirmed on site and any deviation should be reported back to designer.

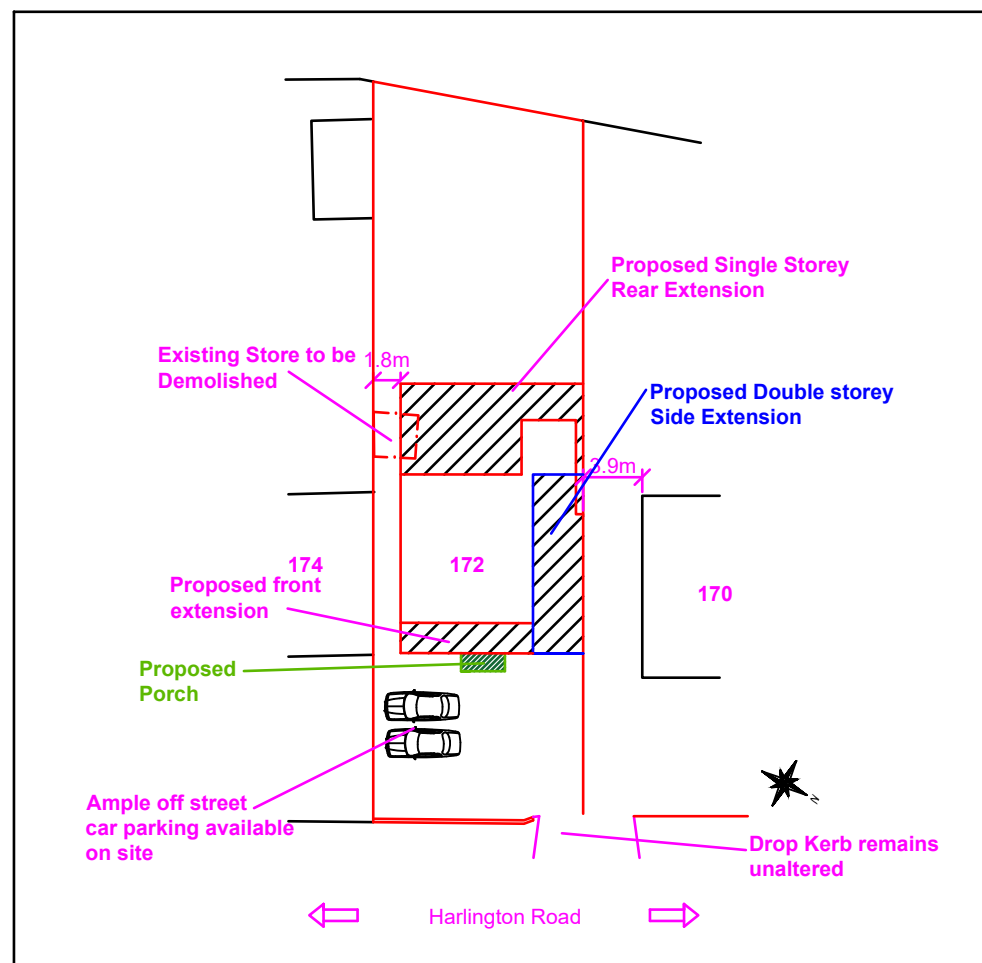

Site Plan@
1:500



Location Plan@
1:1250

Proposed Development:

Single Storey Rear Extension,
Single Storey front extension
double storey side extension along
with Enlargement of front and
rear Dormer

Site Address:

172 Harlington Road
Hillingdon
UB8 3HA

Revisions:

Rev	Date	Description
A	14/03/2020	


Drawing Description:

Site plan & Location Plan

Drawing No:

ART/2020/DSS172HR/SPLP

Scale: 1:500, 1:1250
Paper Size: A3
Sheet No: 5 of 5

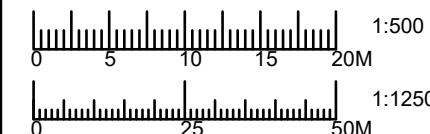

ART CONSULTANTS (UK) LTD
113 LONG LANE
STANWELL
TW19 7AL
M:07960071377
E: ARTCONSULTANTSUK@GMAIL.COM