


NOTES:
ALL DIMENSIONS MUST BE CHECKED ON SITE AND
NOT SCALED FROM THIS DRAWING

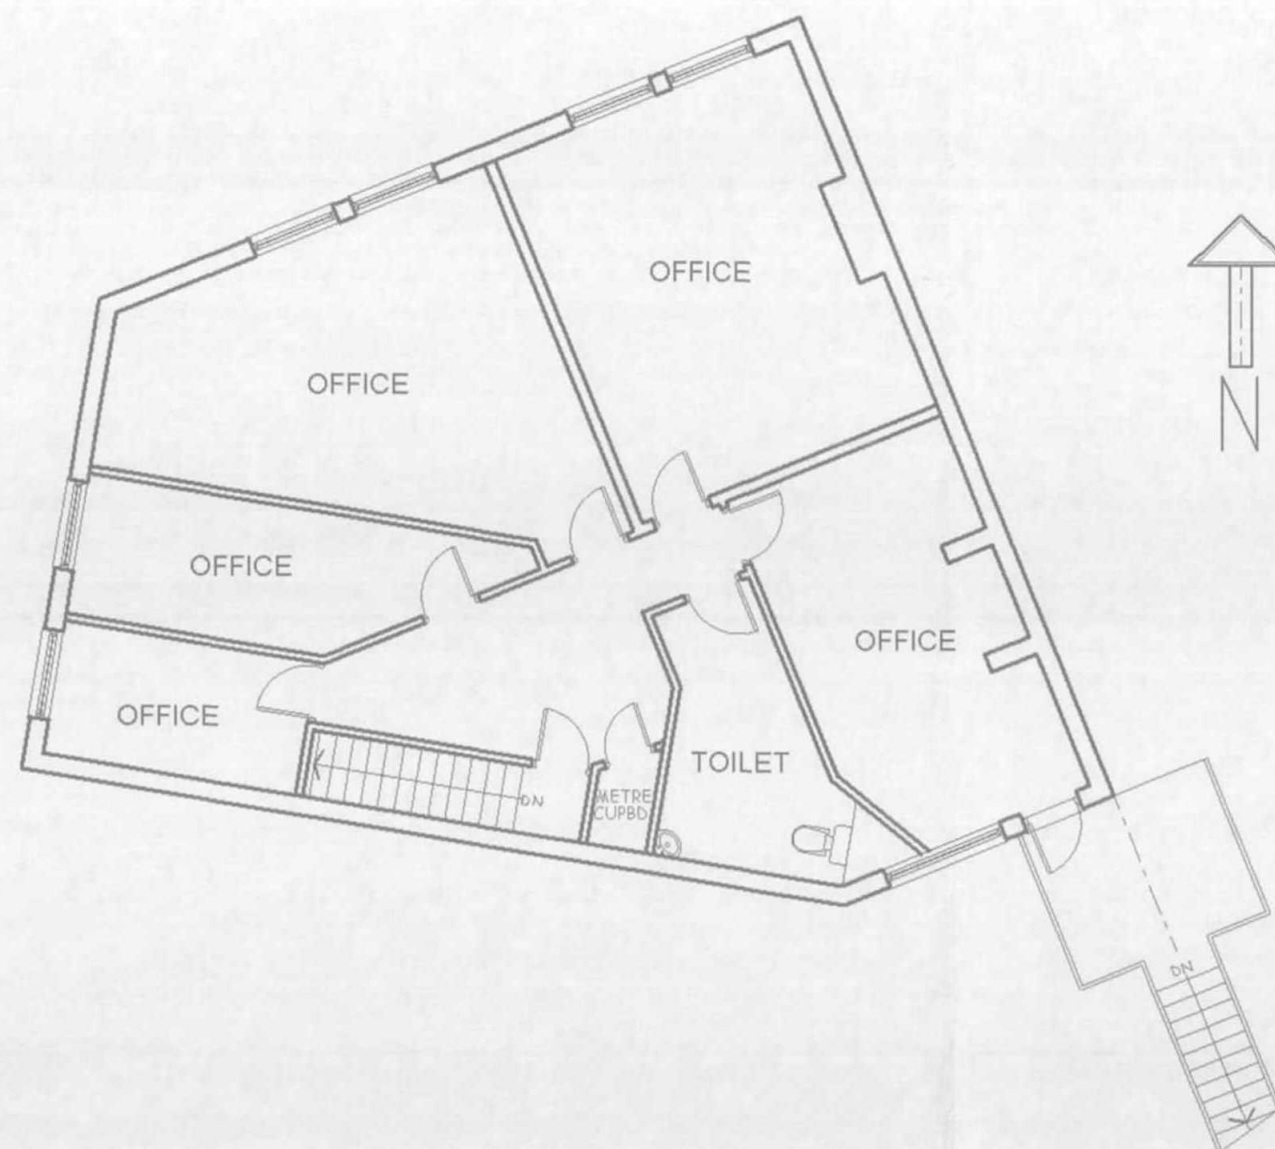

SCALE BAR

A	DATE	REVISION

COPYRIGHT:

R.P.Architectural Services
39A NORWICH ROAD
NORTHWOOD
MIDDLESEX
HA6 1ND

Tel: 07753 659794

JOB TITLE:

400A, LONG LANE
HILLINGDON
UB10 9PG

DRAWING TITLE:

EXISTING FLOOR PLAN
(FIRST FLOOR LEVEL)

SCALE: 1:100

DATE: FEB/2017

DRAWN: RPA

DRG. NO.

RPA/400A/LL/101

REV.

