



REVISION:	DATE:	NOTE:
A	Jan 2021	Tree Schedule added
B	Mar 2021	Tree protective fencing

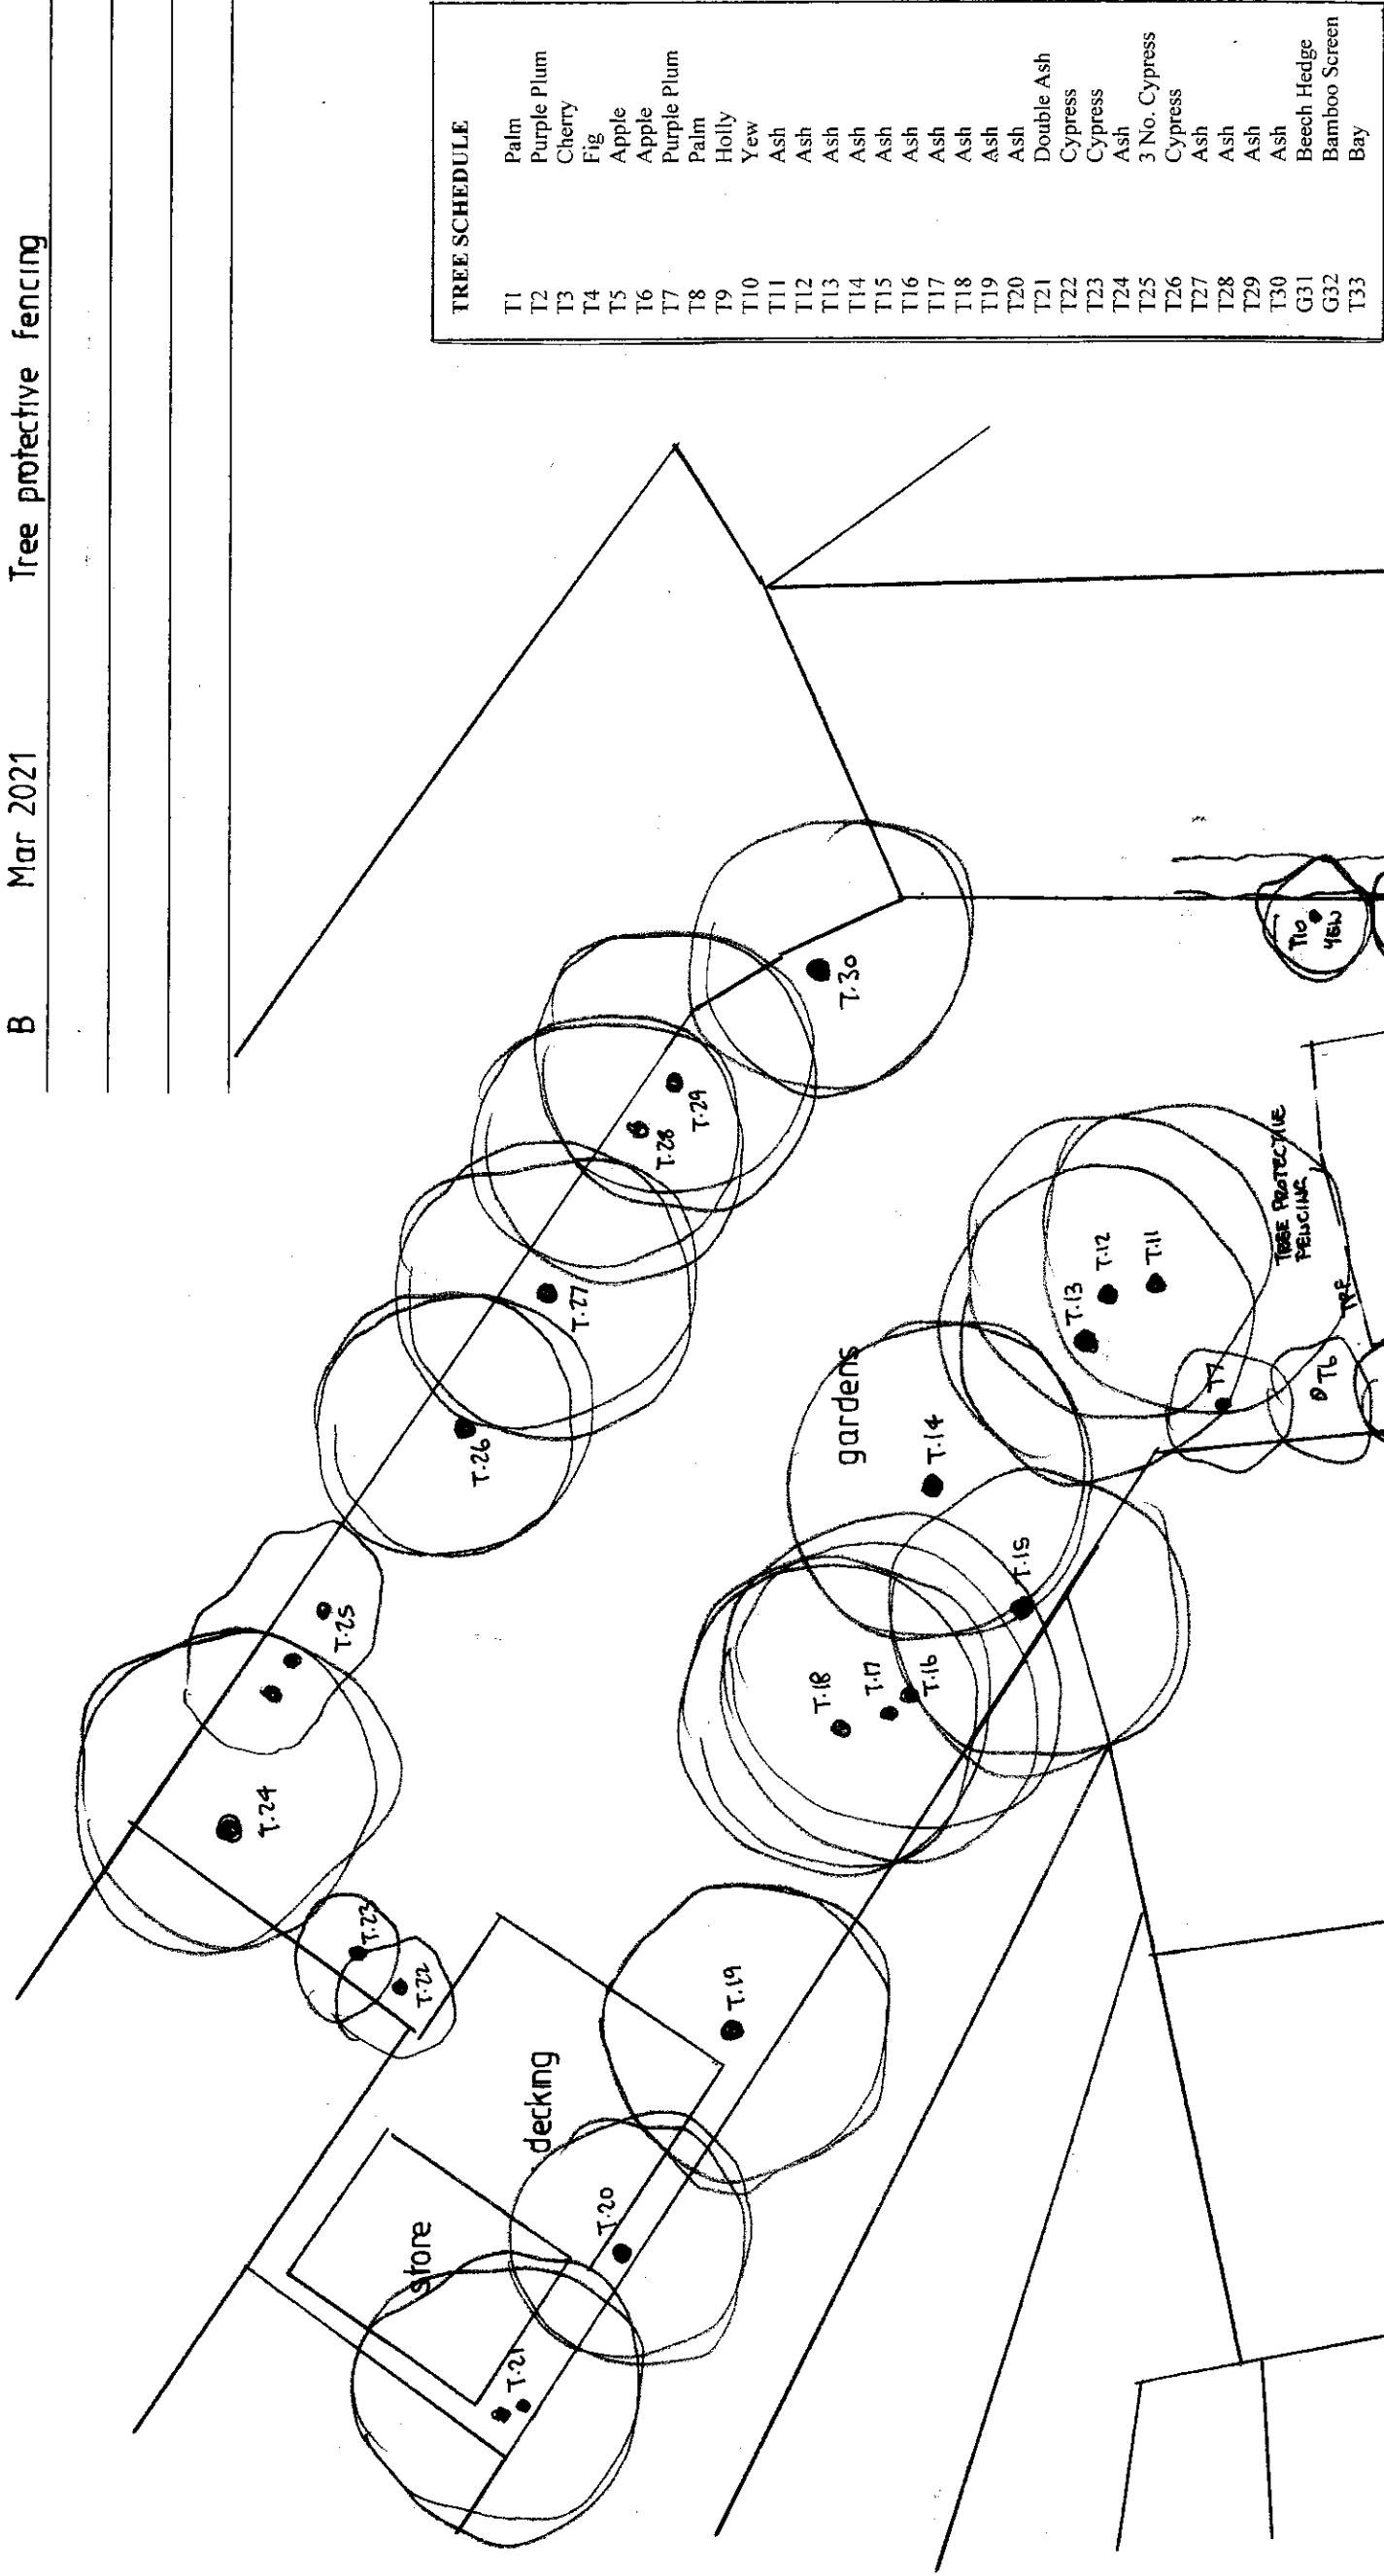

homeplans

Church Gardens, Church Hill, Harefield, Middlesex UB9 6DU

T: 01895 822488
E: patrick@homeplansharefield.com
W: www.homeplansharefield.com

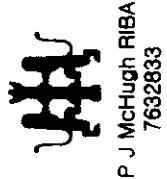

CLIENT: DR & MRS KHAN

PROJECT: 25 CHENEY STREET
PINNER

TITLE: DESIGN PROPOSAL • REAR EXTENSION
SITE PLAN

DATE: OCT. 2020
SCALE: 1:200 AT A2

DRAWN: [Signature]

DWG NO: 2119 | 2

A B

Tree Protective Fencing (TPF)
Tree Protective Fencing should be from weld mesh panels, at least 2m high, securely fixed, with wire or scaffold clamps, to a rigid framework. This framework should be constructed from scaffold tubes with vertical tubes, at a maximum interval of 3m and driven into the ground at least 0.6m. The structure should be well braced to resist impacts, constructed as per Figure 2 of BS5837.
Protective fencing should be erected before any clearance or construction work commences on site. Notices should be fixed to the Tree Protection Fencing stating – "Tree Protection Fencing – No construction activity to take place within this area".