



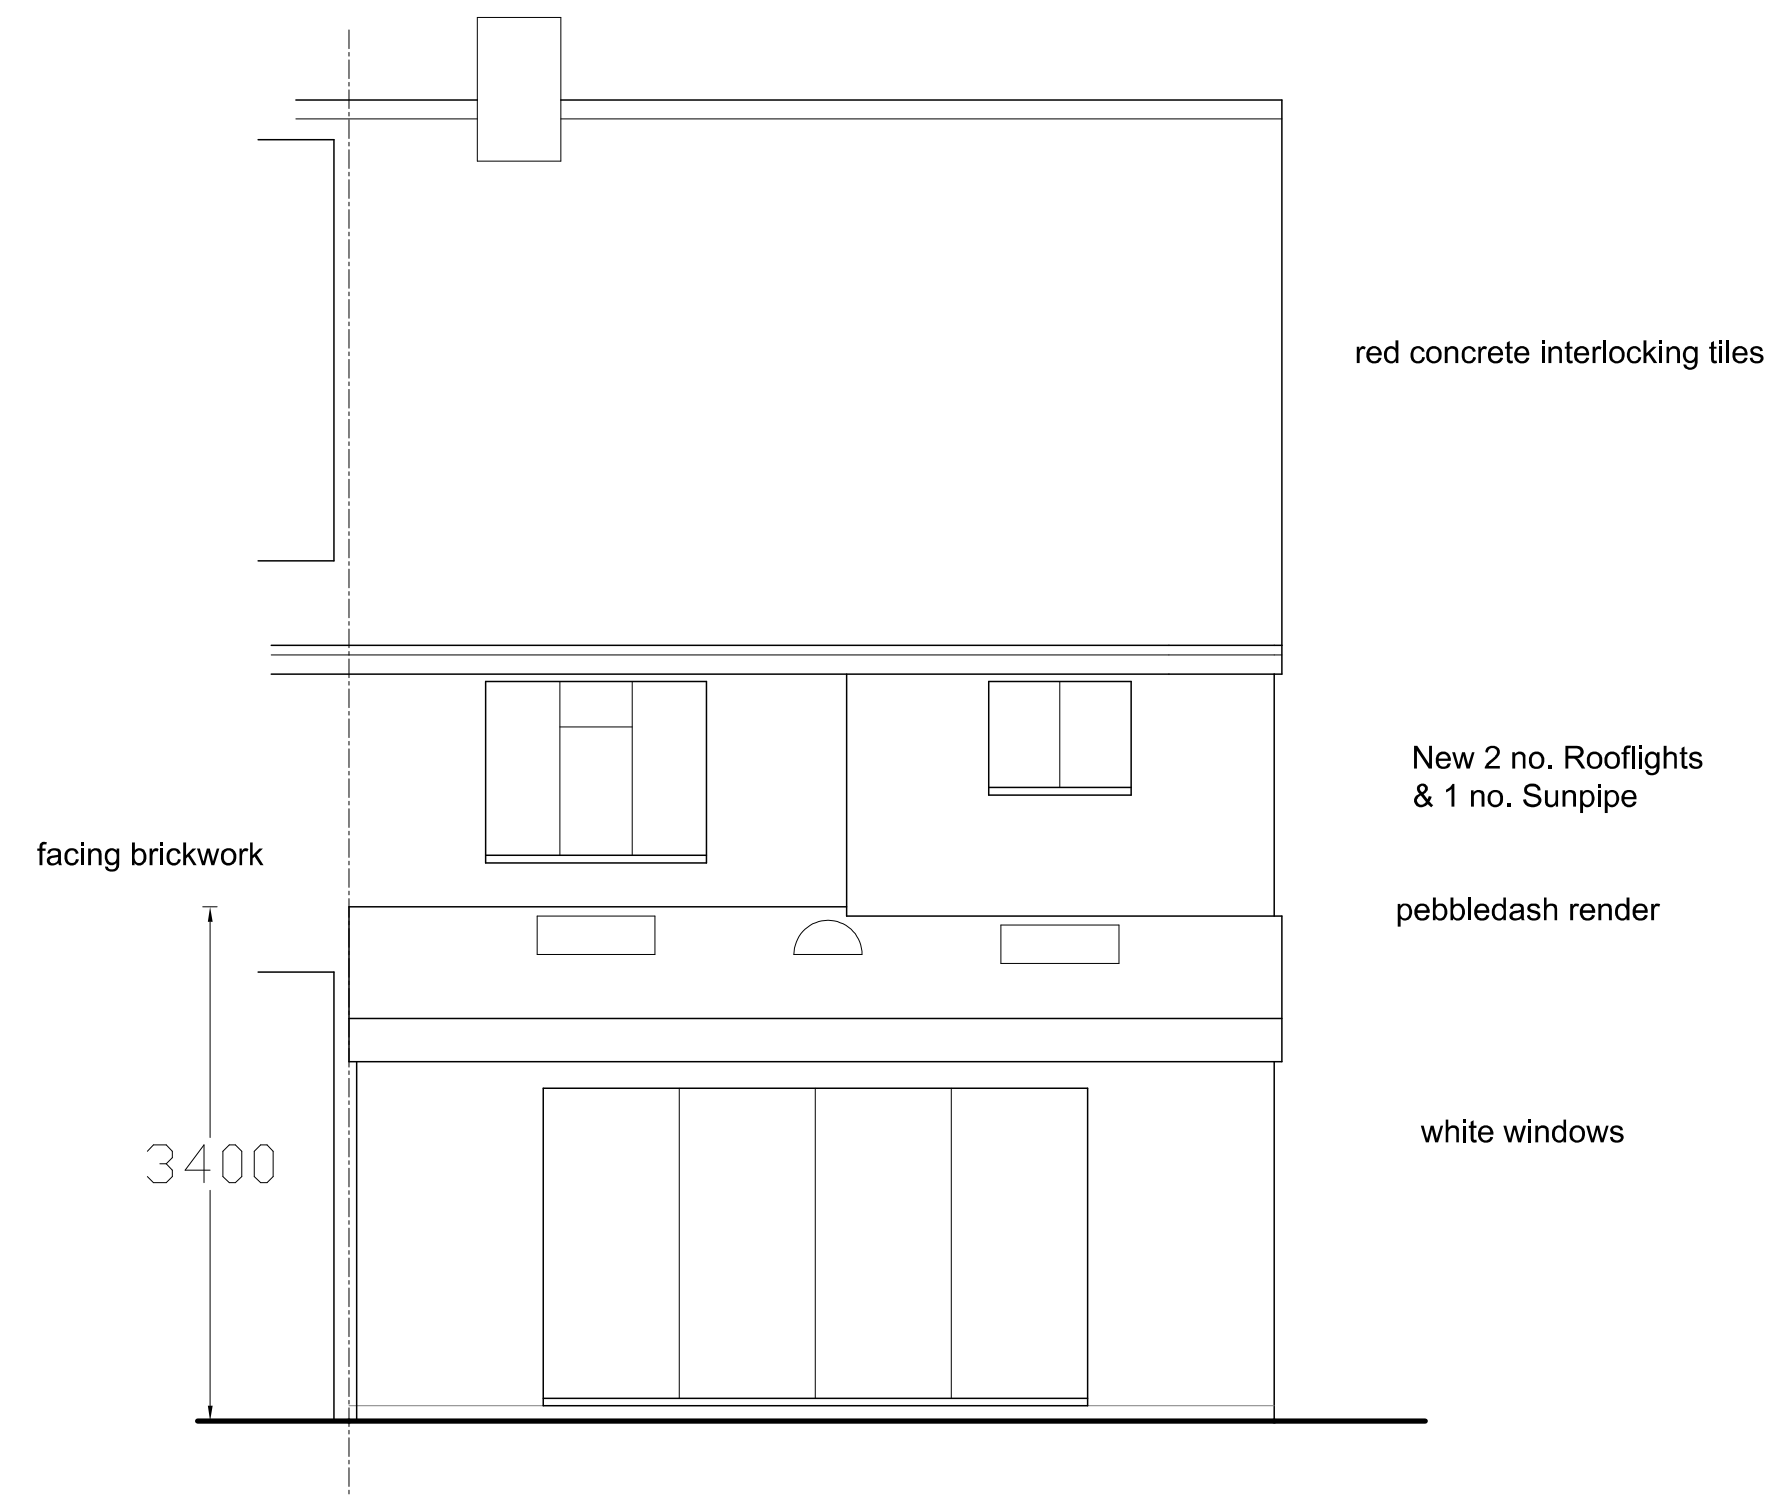

REAR ELEVATION

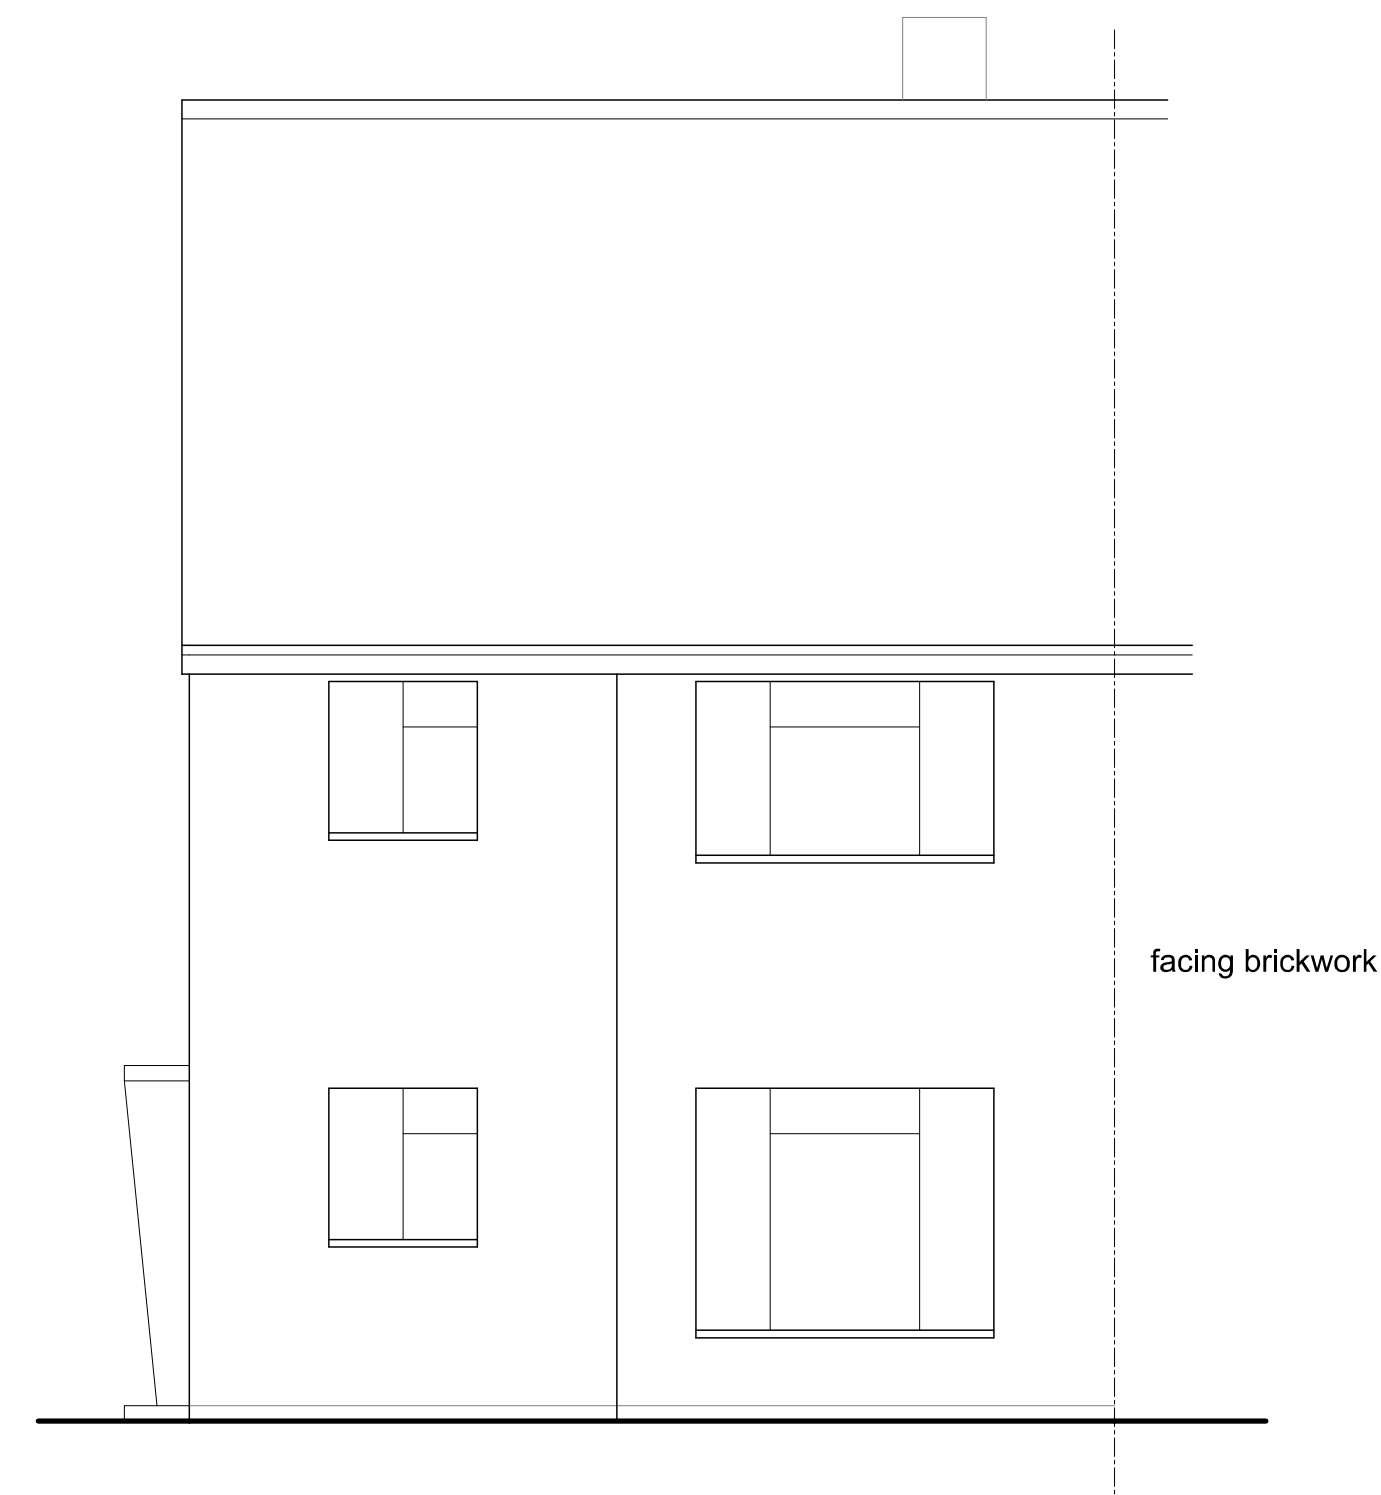


FRONT ELEVATION


NO CHANGES




SIDE ELEVATION

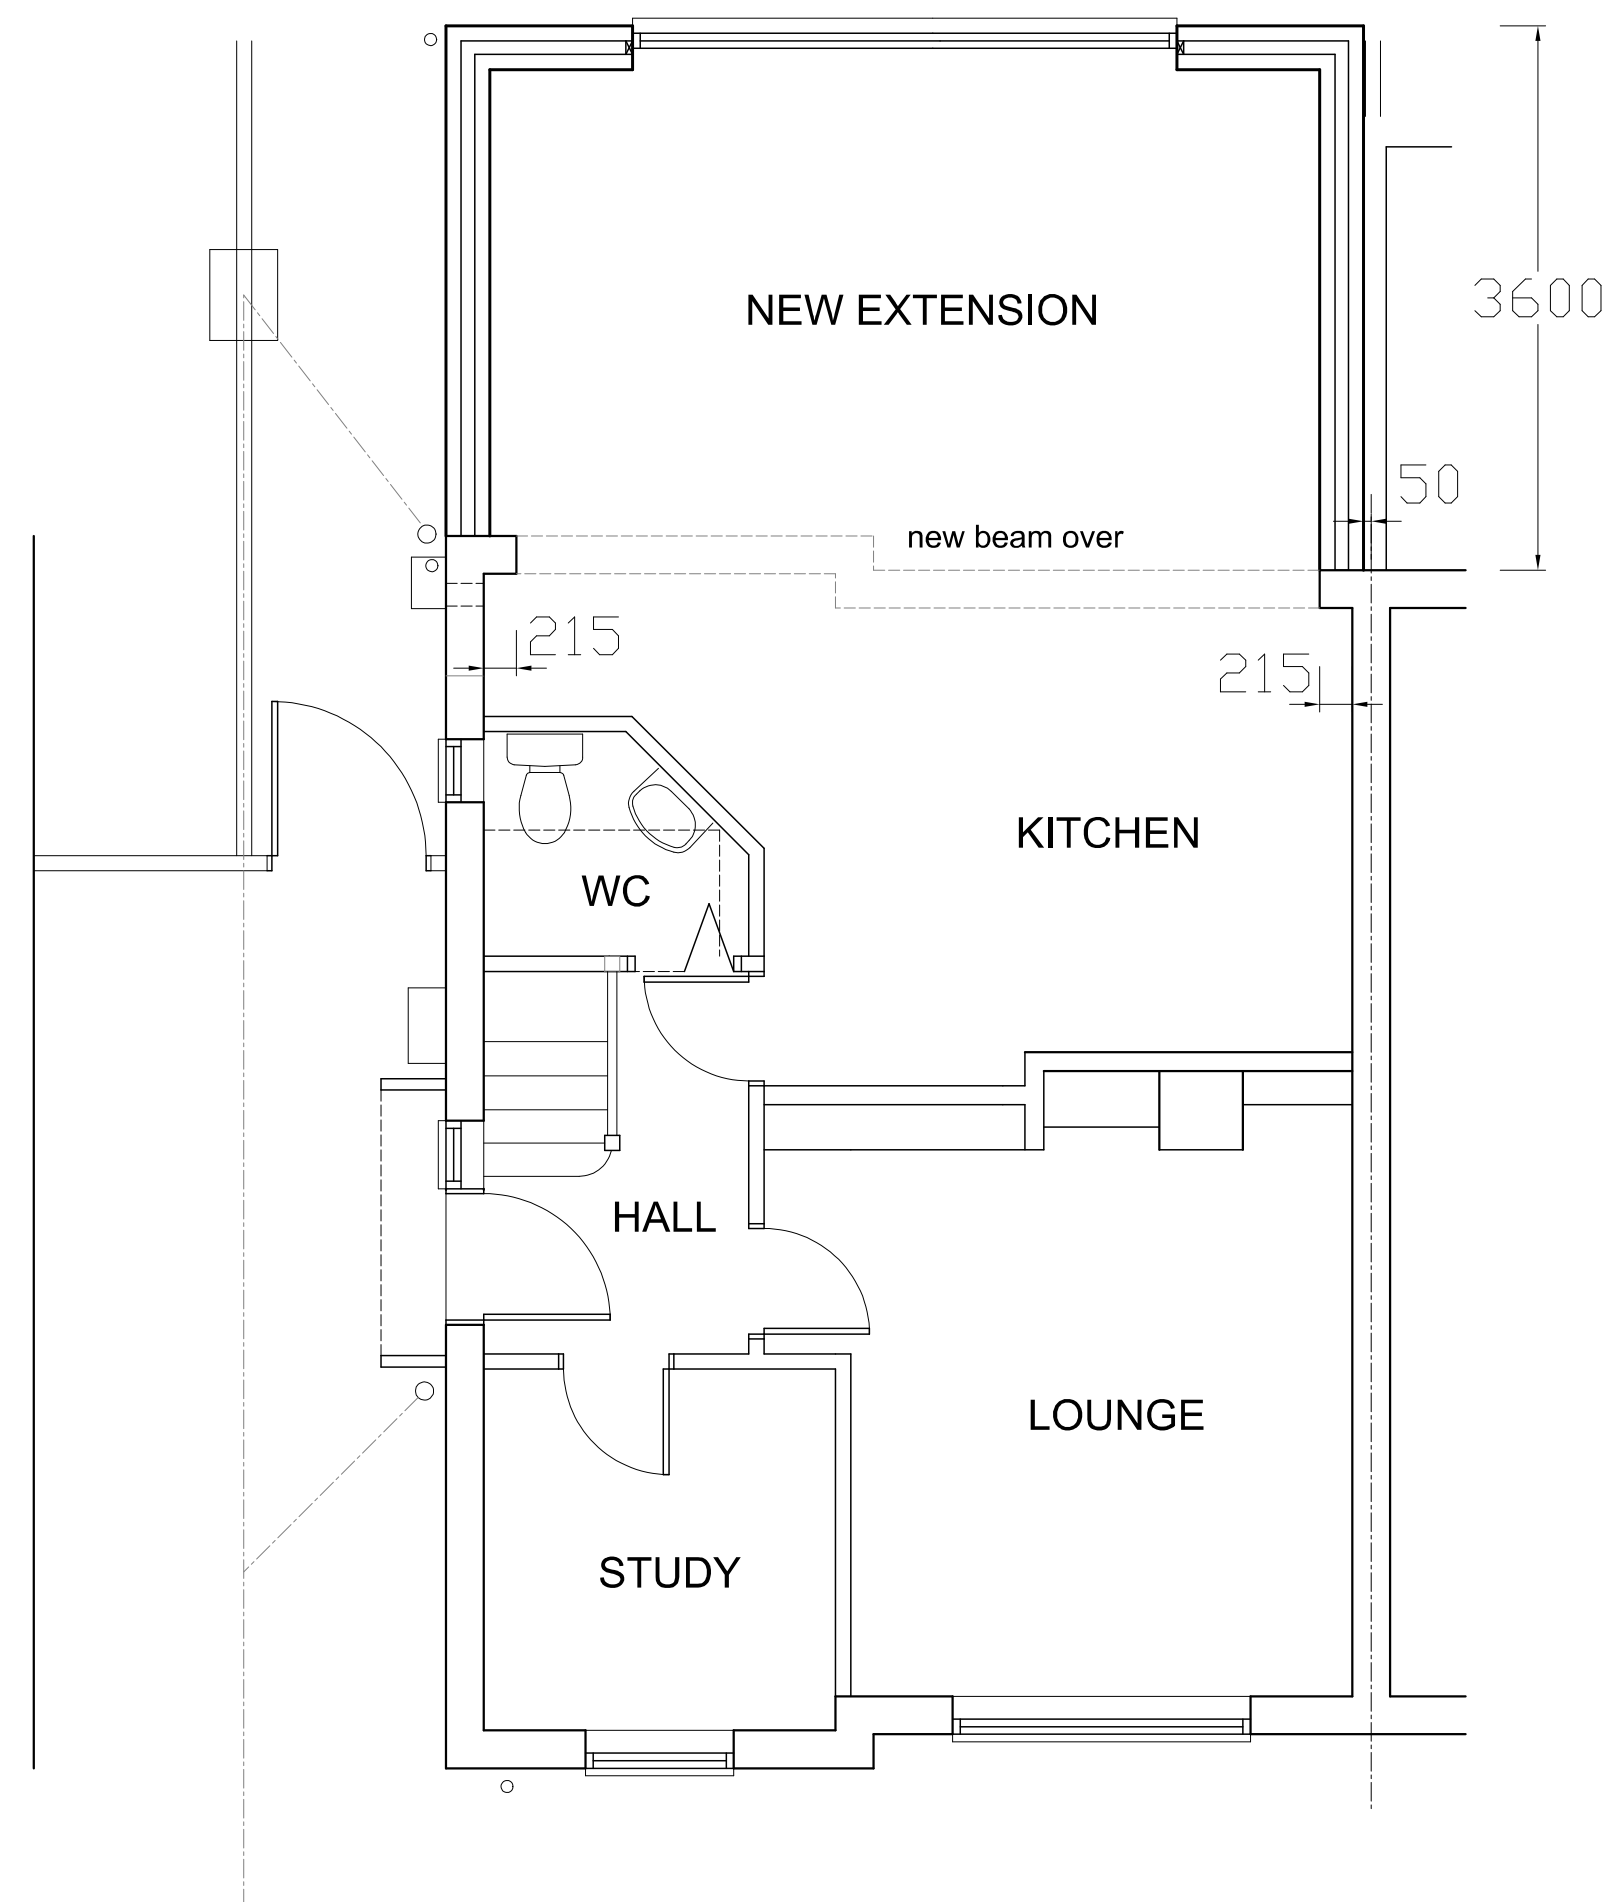


GROUND FLOOR PLAN

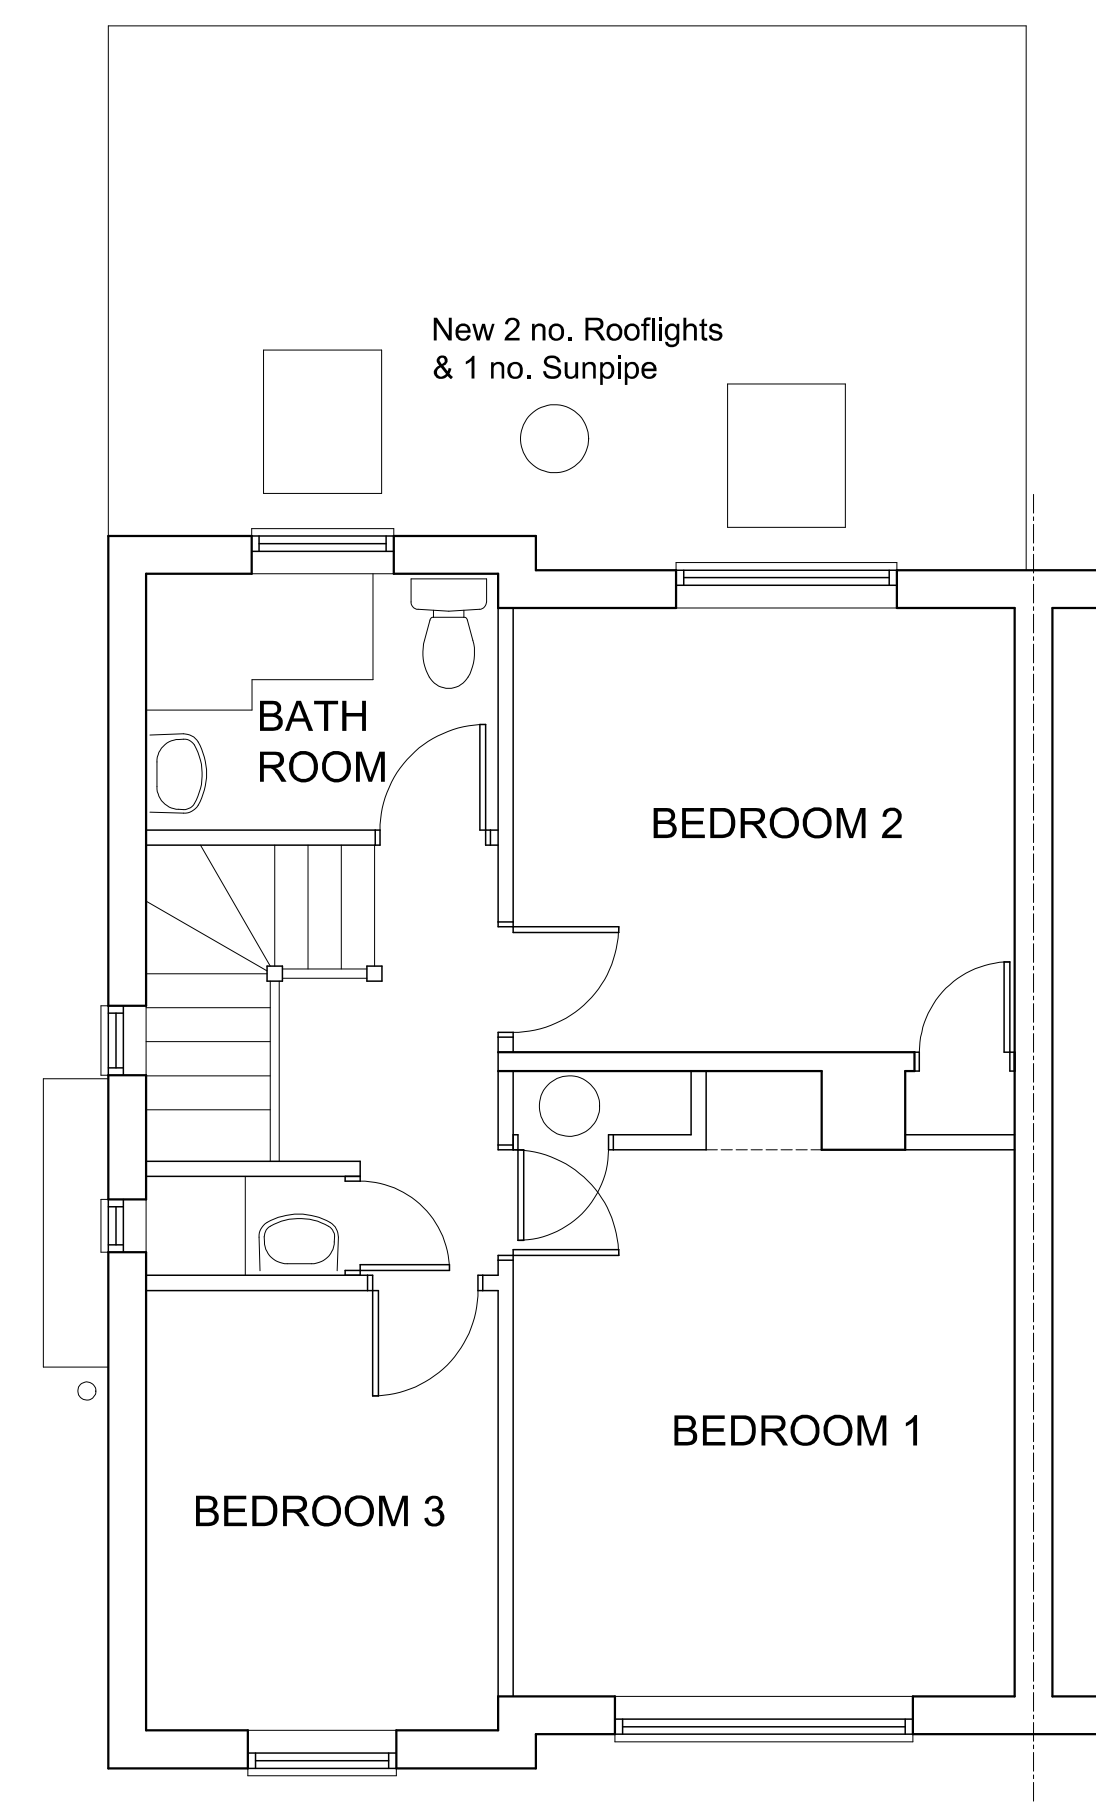

FIRST FLOOR PLAN

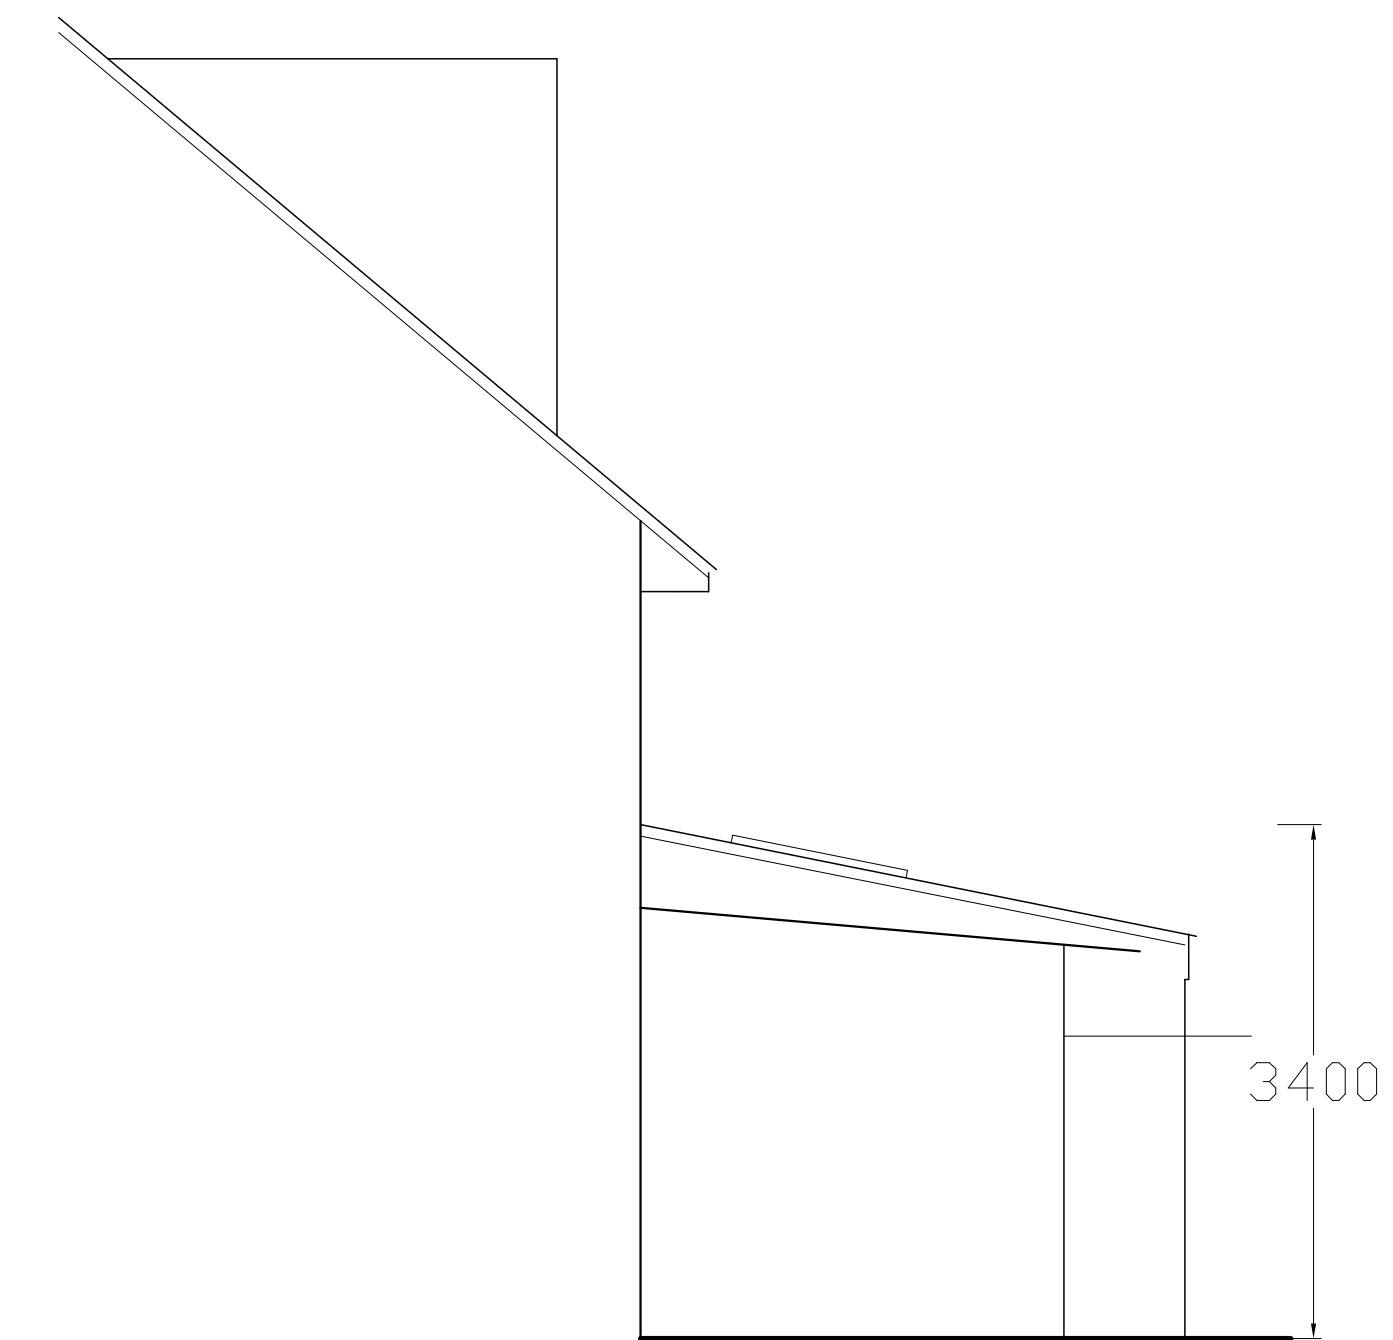

SIDE

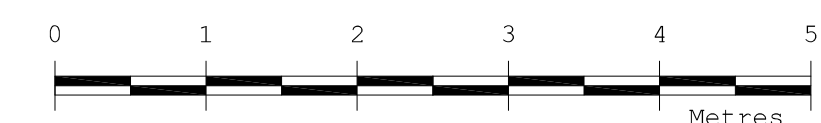

scale

Revision	Description	Date
A	Planning rev -roof height reduced	July 17
This drawing must not be re-issued, loaned or copied without consent of M. Baldwin ©		
www.plansdesigned.co.uk Mark Baldwin (MRIC, MCIOB, MCIAI) CHARTERED SURVEYING & ARCHITECTURAL CONSULTANT Telephone : 01895 254456		
Client: Mrs. C. Parvu.		
Project: 8 PRIORS GARDENS, RUISLIP HA4 6UG.		
Description: PROPOSED PLANS & ELEVATIONS.		
Scale: 1:50 @ A1	Date: Apr 17	
Project No: MB / 3109 / 2	Rev. A	