



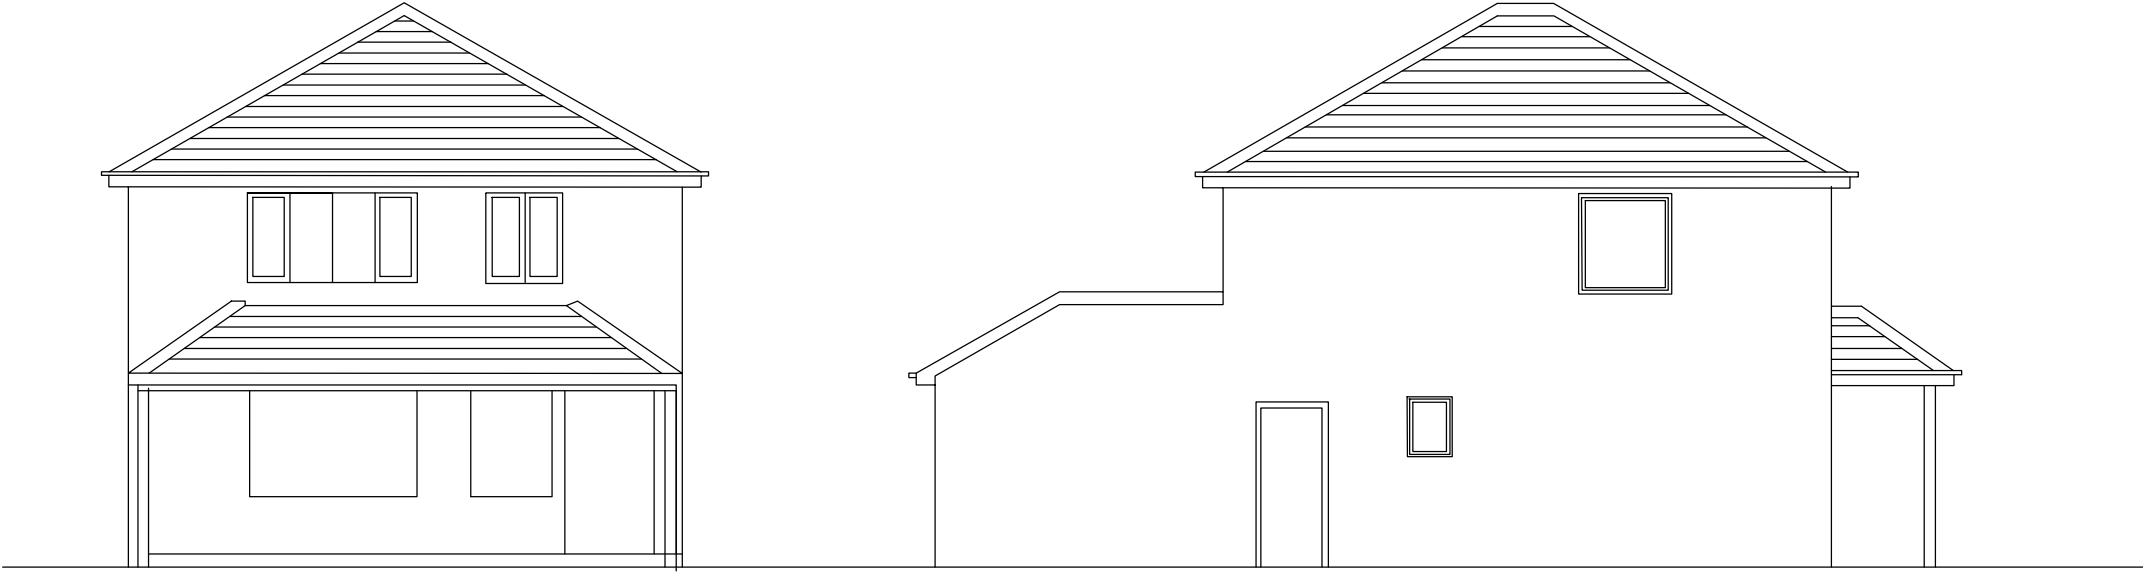


EXISTING FRONT ELEVATION

EXISTING SIDE ELEVATION

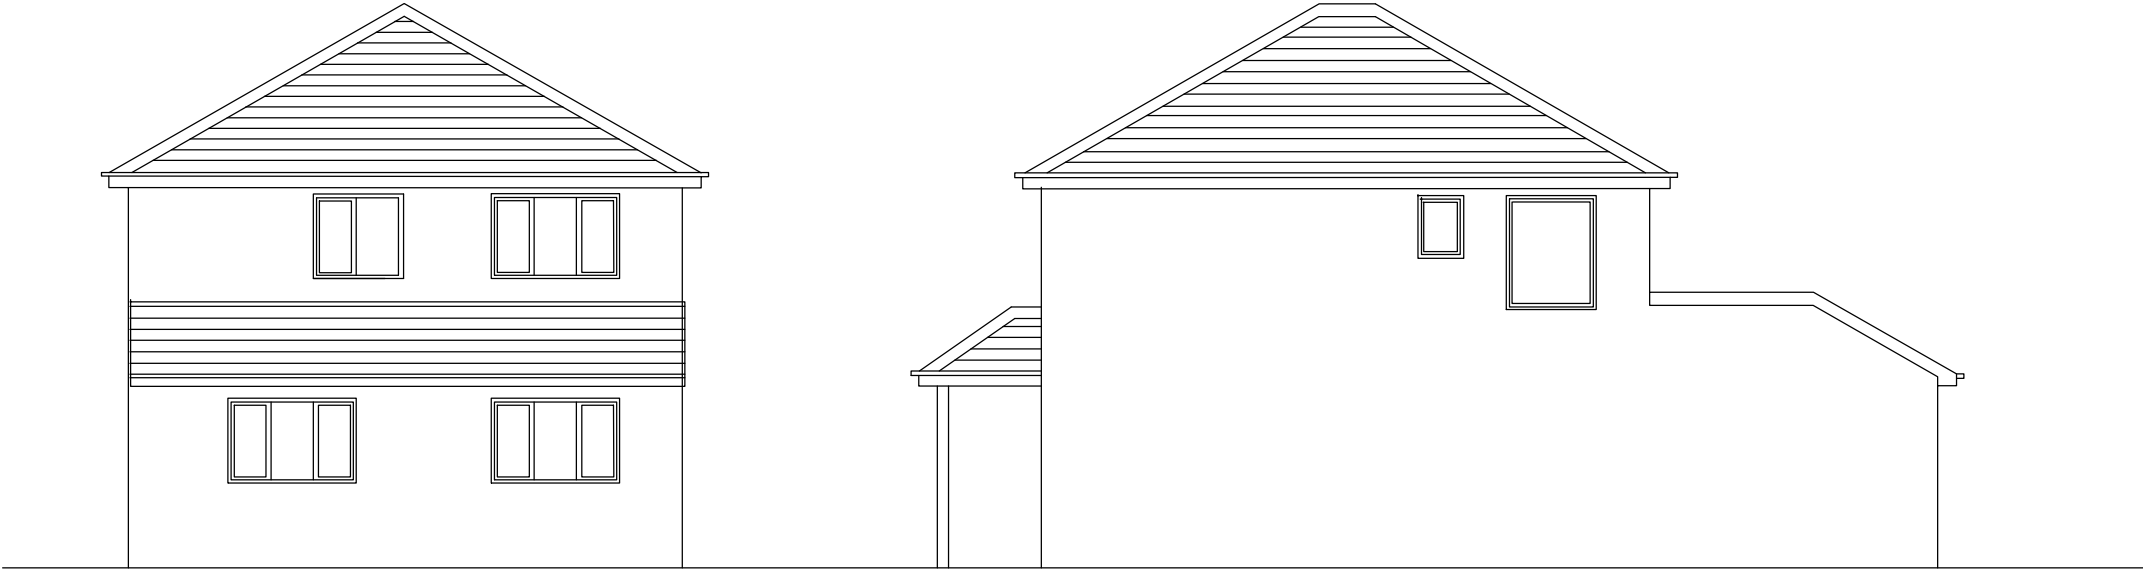

EXISTING REAR ELEVATION

EXISTING SIDE ELEVATION

 

Client MR ASIF CHOUDARY		Site 114 HARMONDSWORTH RD, WEST DRAYTON, UB7 9JW		
Project Part Change Of Use to 1 Bed Flat		Title EXISTING AND PROPOSED ELEVATIONS.		
Scale 1:00 @ A3	Date 10/10/2019	Drawn by MS	Drg. No 114H/ELNS	Revision A